




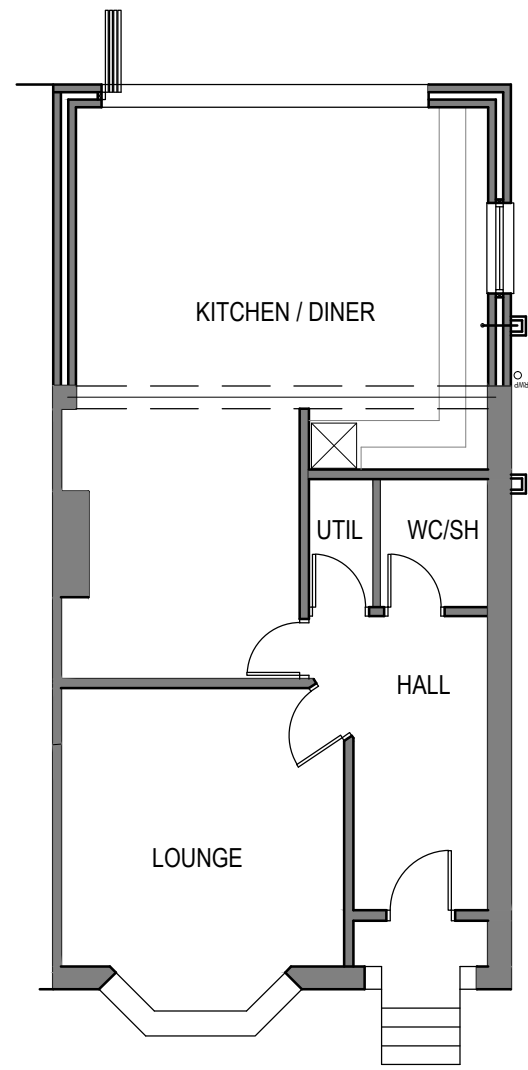


EXISTING GROUND
FLOOR PLAN

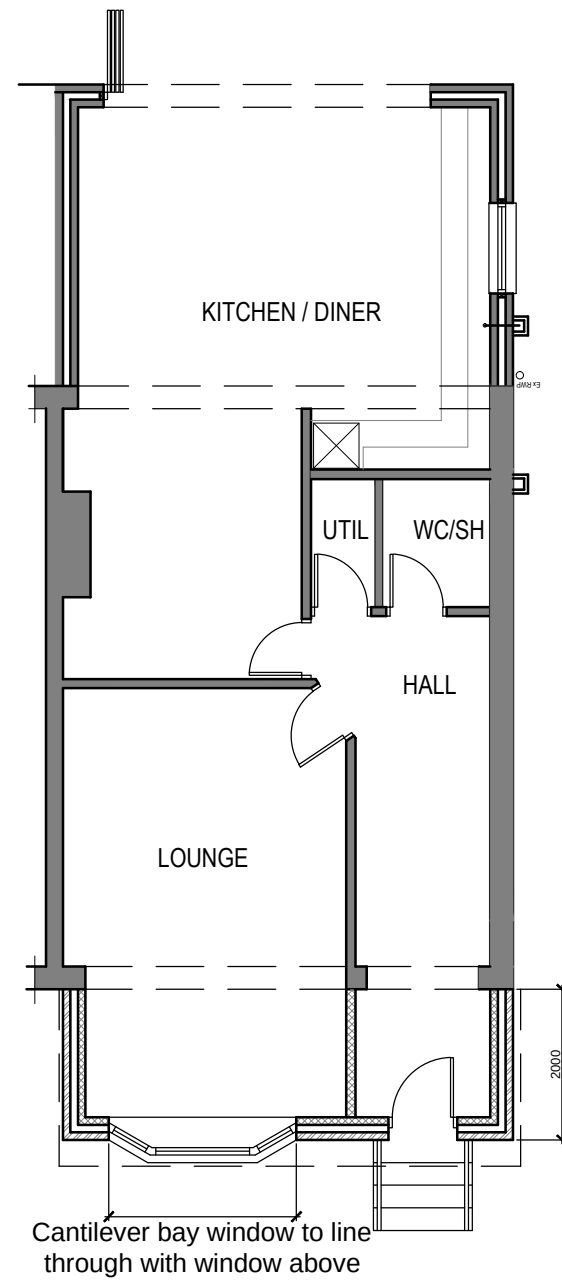


PROPOSED GROUND
FLOOR PLAN

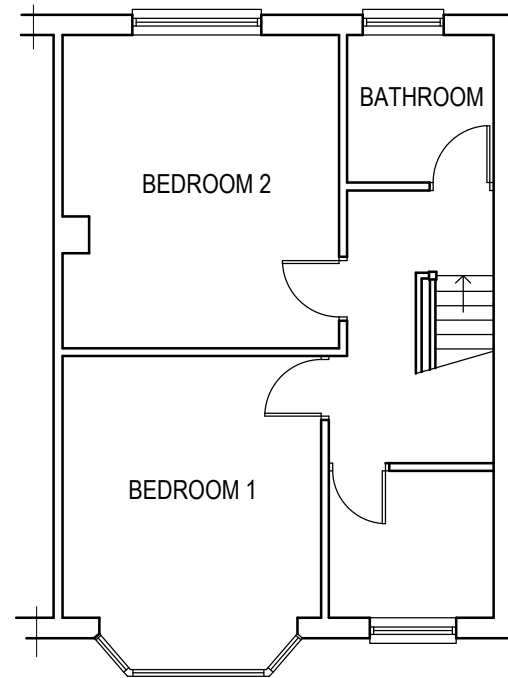


EXISTING FIRST
FLOOR PLAN

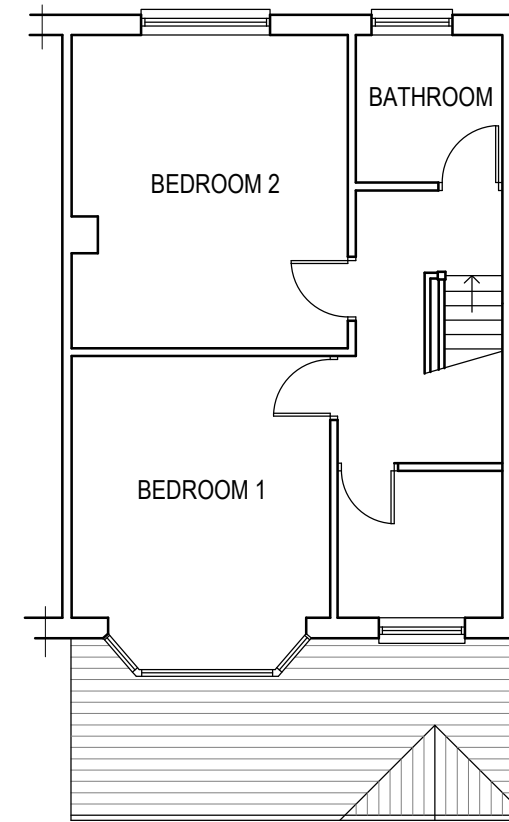

PROPOSED FIRST
FLOOR PLAN

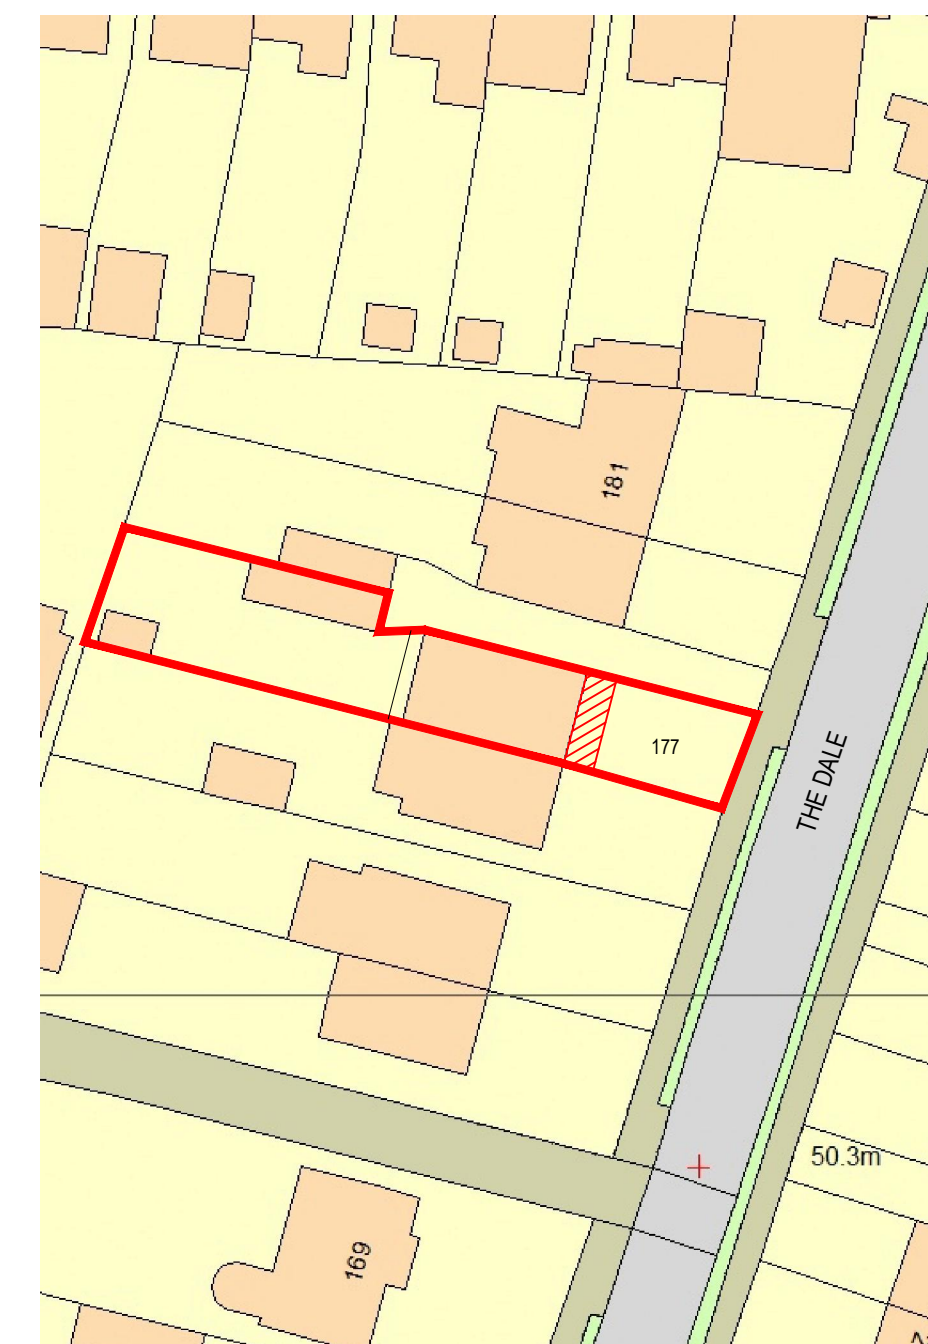

BLOCK PLAN 1:500

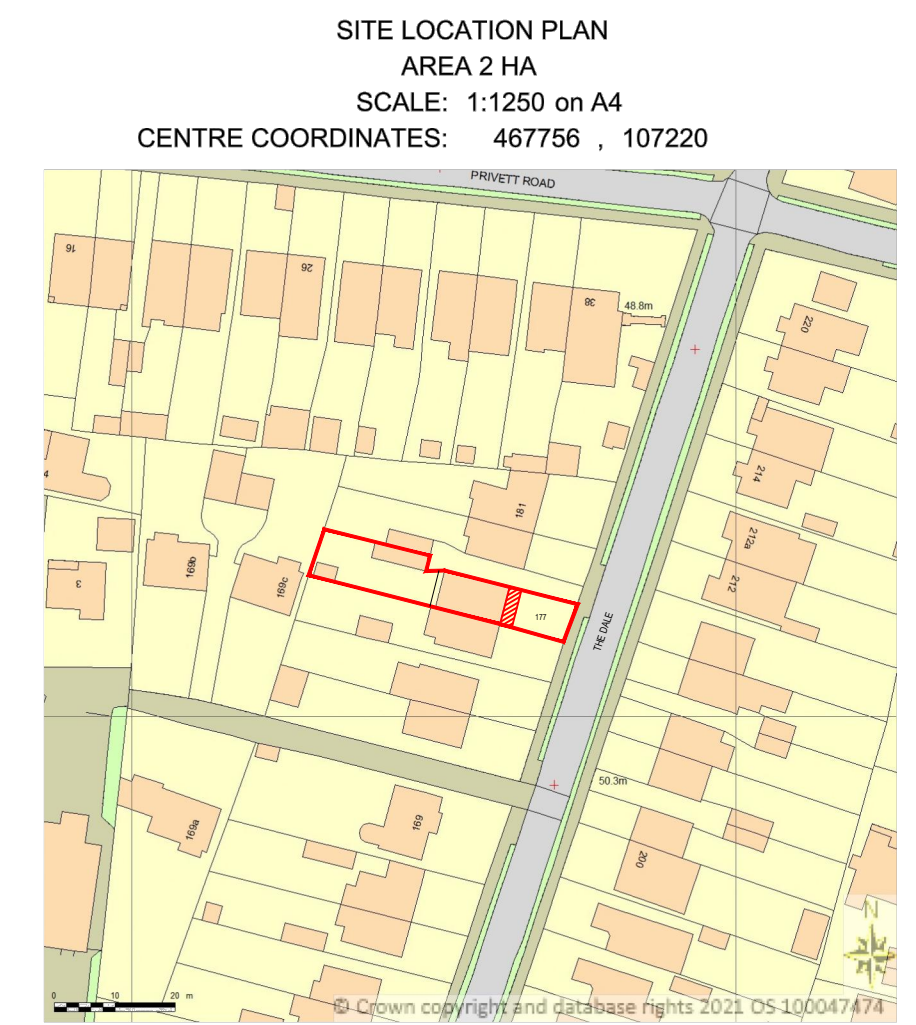


Supplied by Streetwise Maps Ltd
www.streetwise.net
Licence No: 100047474
17:04:44 22/02/2021

LOCATION PLAN 1:1250



EXISTING FRONT
ELEVATION

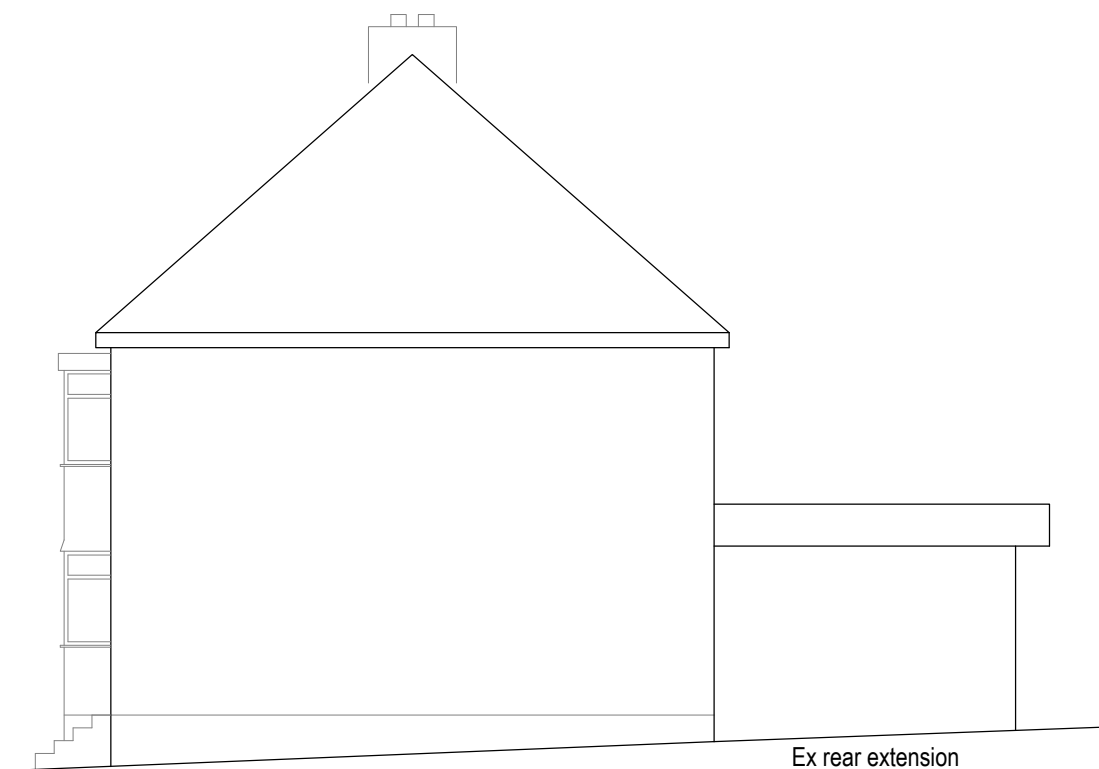


EXISTING SIDE
ELEVATION



EXISTING REAR
ELEVATION



PROPOSED FRONT
ELEVATION

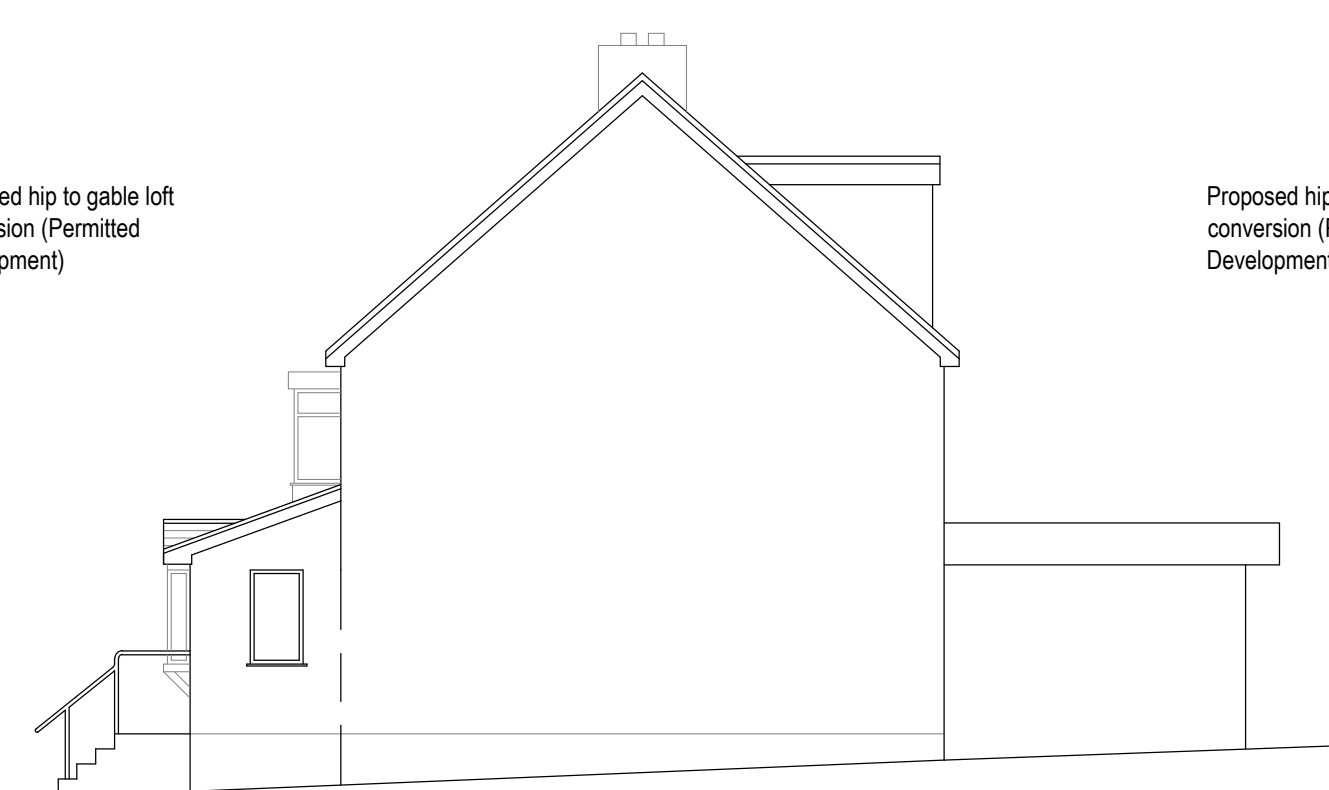

PROPOSED SIDE
ELEVATION



PROPOSED REAR
ELEVATION



Client: MR & MRS Brett		
Project Address No 177 The Dale PORTSMOUTH HAMPSHIRE, PO7 5JH		
Project Description PROPOSED SINGLE STOREY EXTENSION TO FRONT ELEVATION		
Drawing Title. EXISTING & PROPOSED PLANS, AND ELEVATIONS		
JOB No. TD-21/02/001	SCALE 1:100	REV