


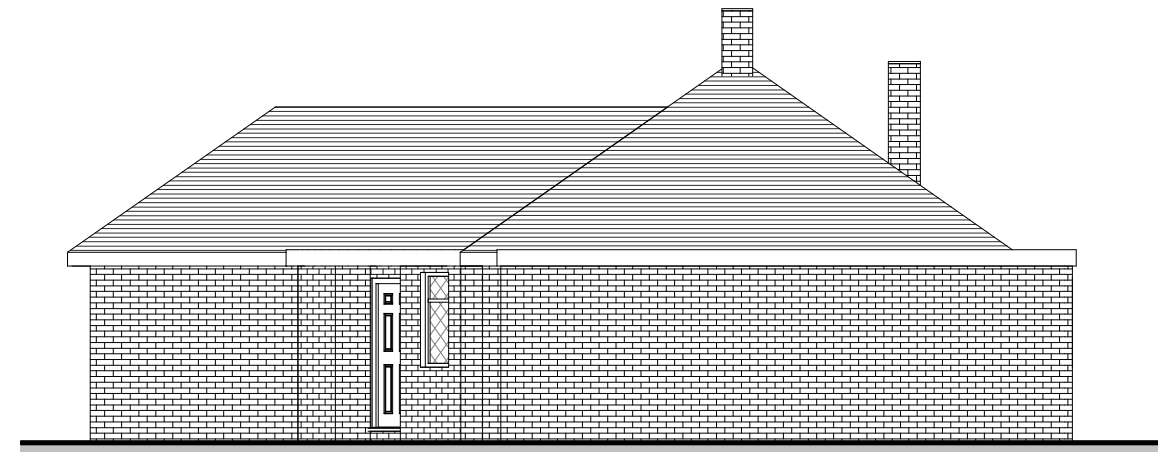

**Existing East Elevation**

1 : 100



**Existing North Elevation**

1 : 100






**Existing West Elevation**

1 : 100



**Existing South Elevation**

1 : 100

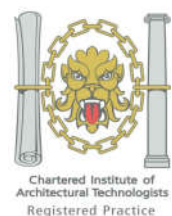  

**Tel: 0800 6127 664**  
**[www.yourhomeplans.co.uk](http://www.yourhomeplans.co.uk)**

**Your Home Plans**



These drawings are for approval purposes. Materials and products should not be ordered based on scaling from drawings as errors may occur along existing building lines. All measurements and supporting elements are to be checked on site. Refer to Your Home Plans if any discrepancies are found.

Professor R Lynch  
22 Berkeley Square  
Warblington  
Havant  
PO9 2RT

## Existing Elevation

Project number 22BER-20

Date 2nd December 2020

Drawn by JG

Checked by Checker

**A101**

Scale 1 : 100