



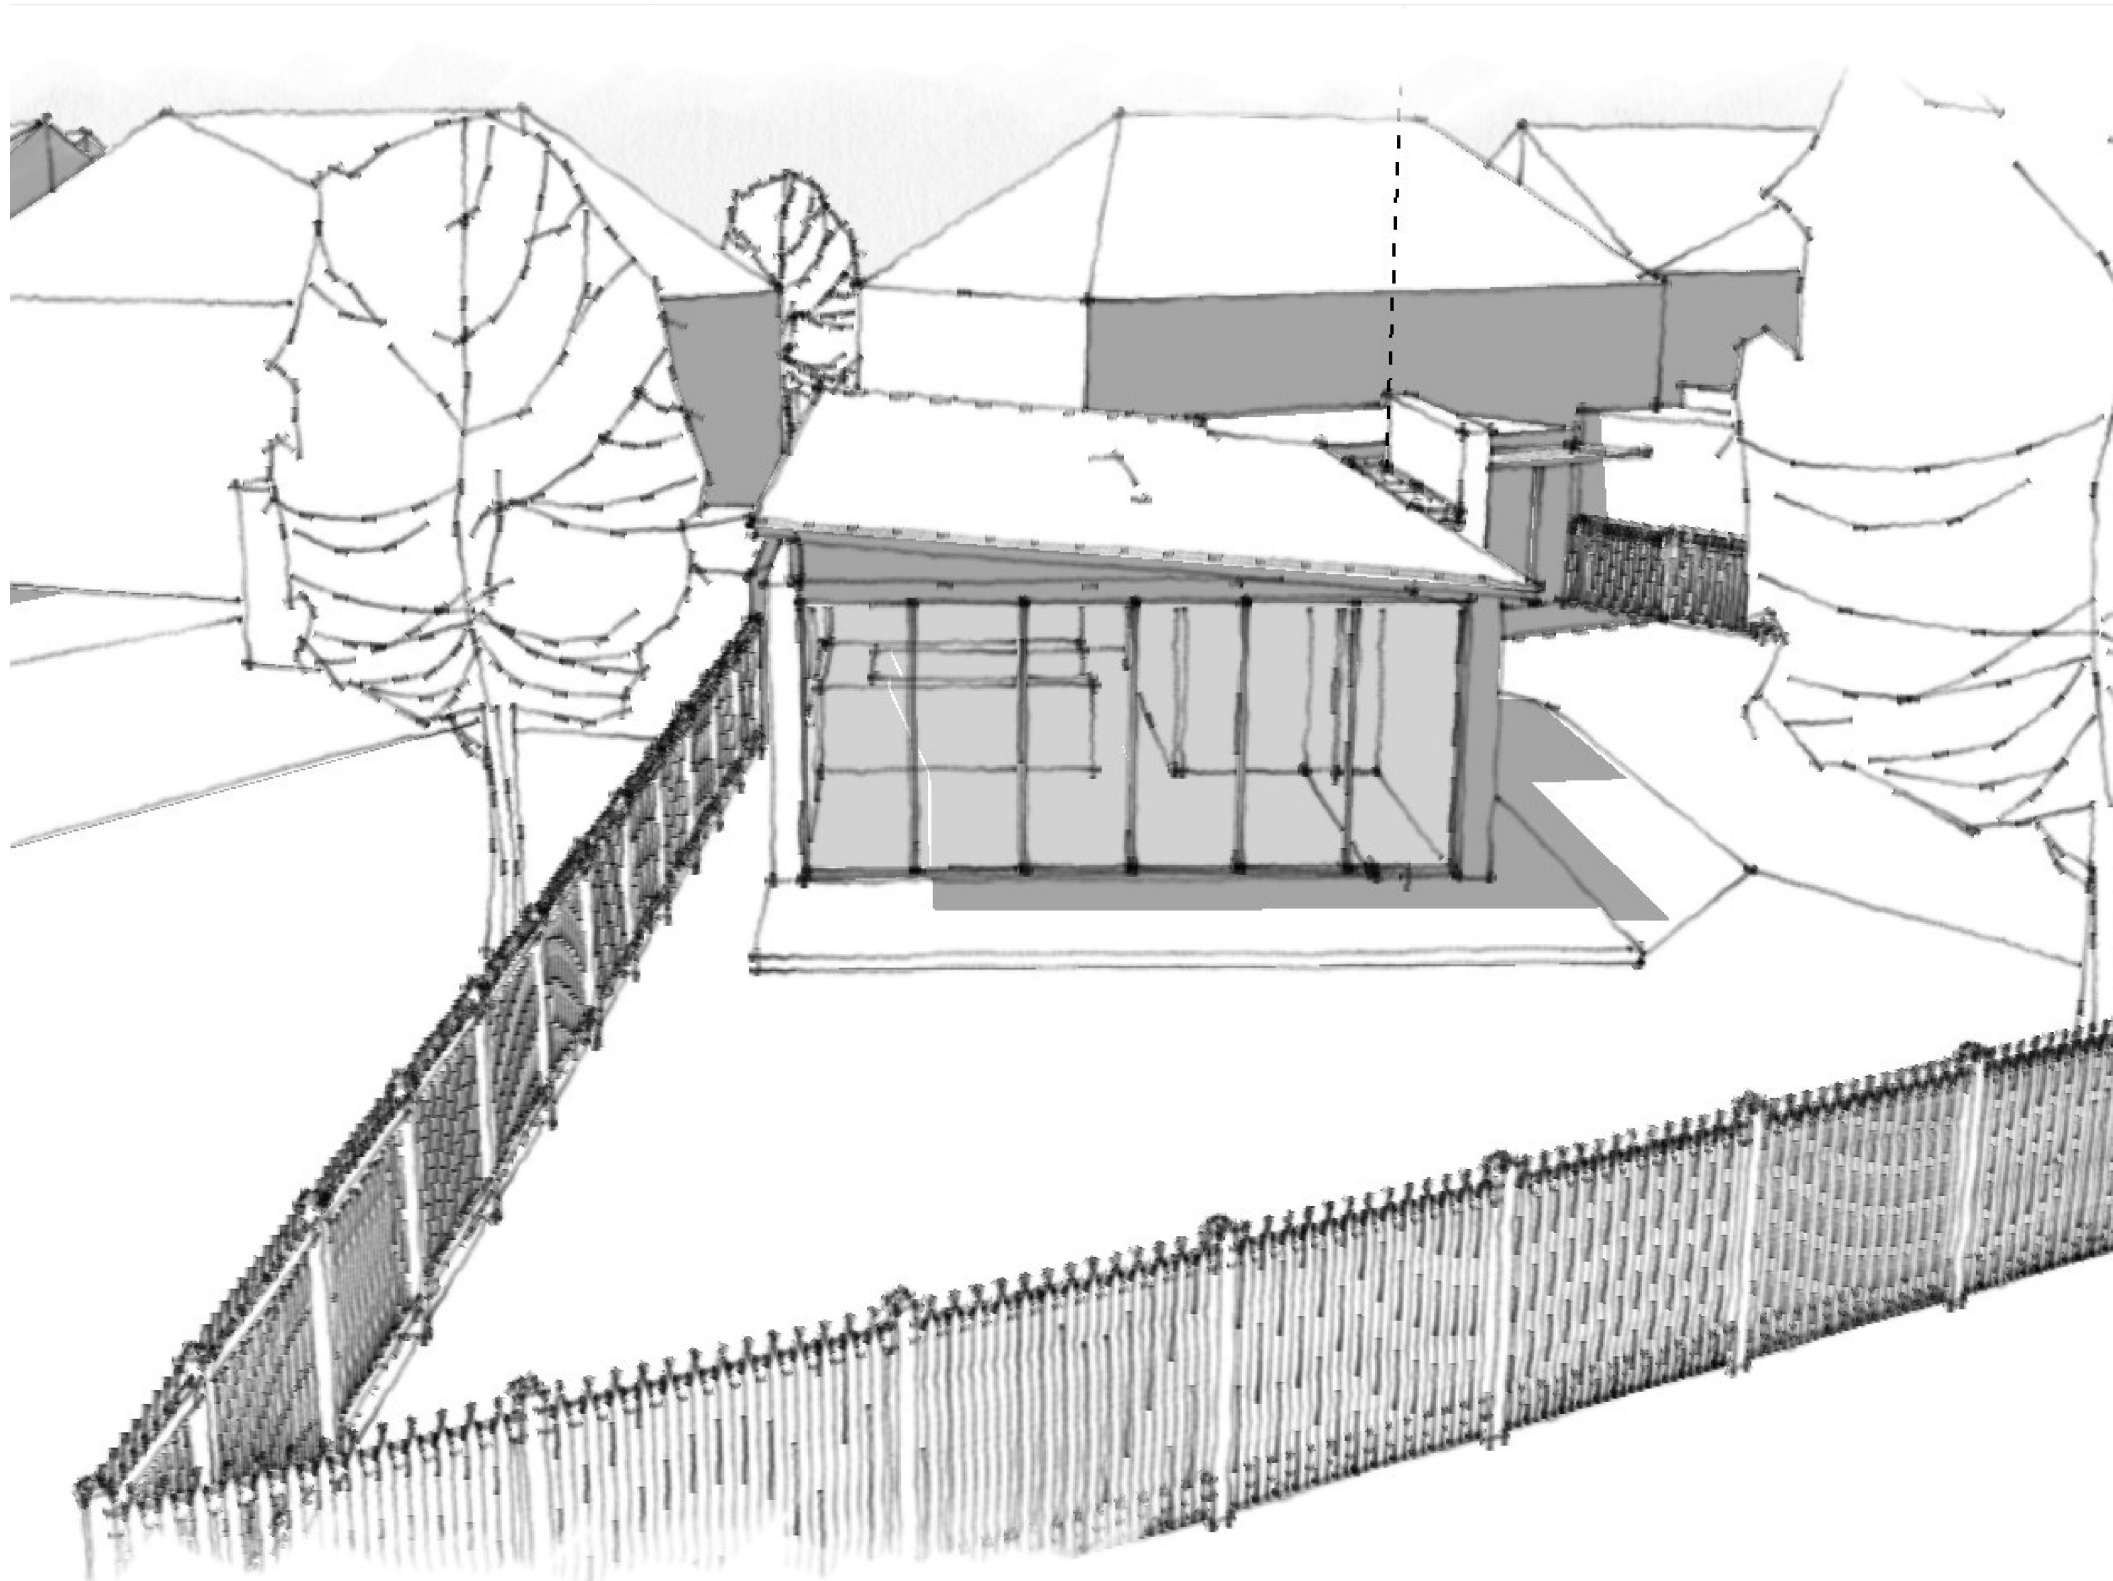

SKETCH VIEW  
From existing house first floor windows

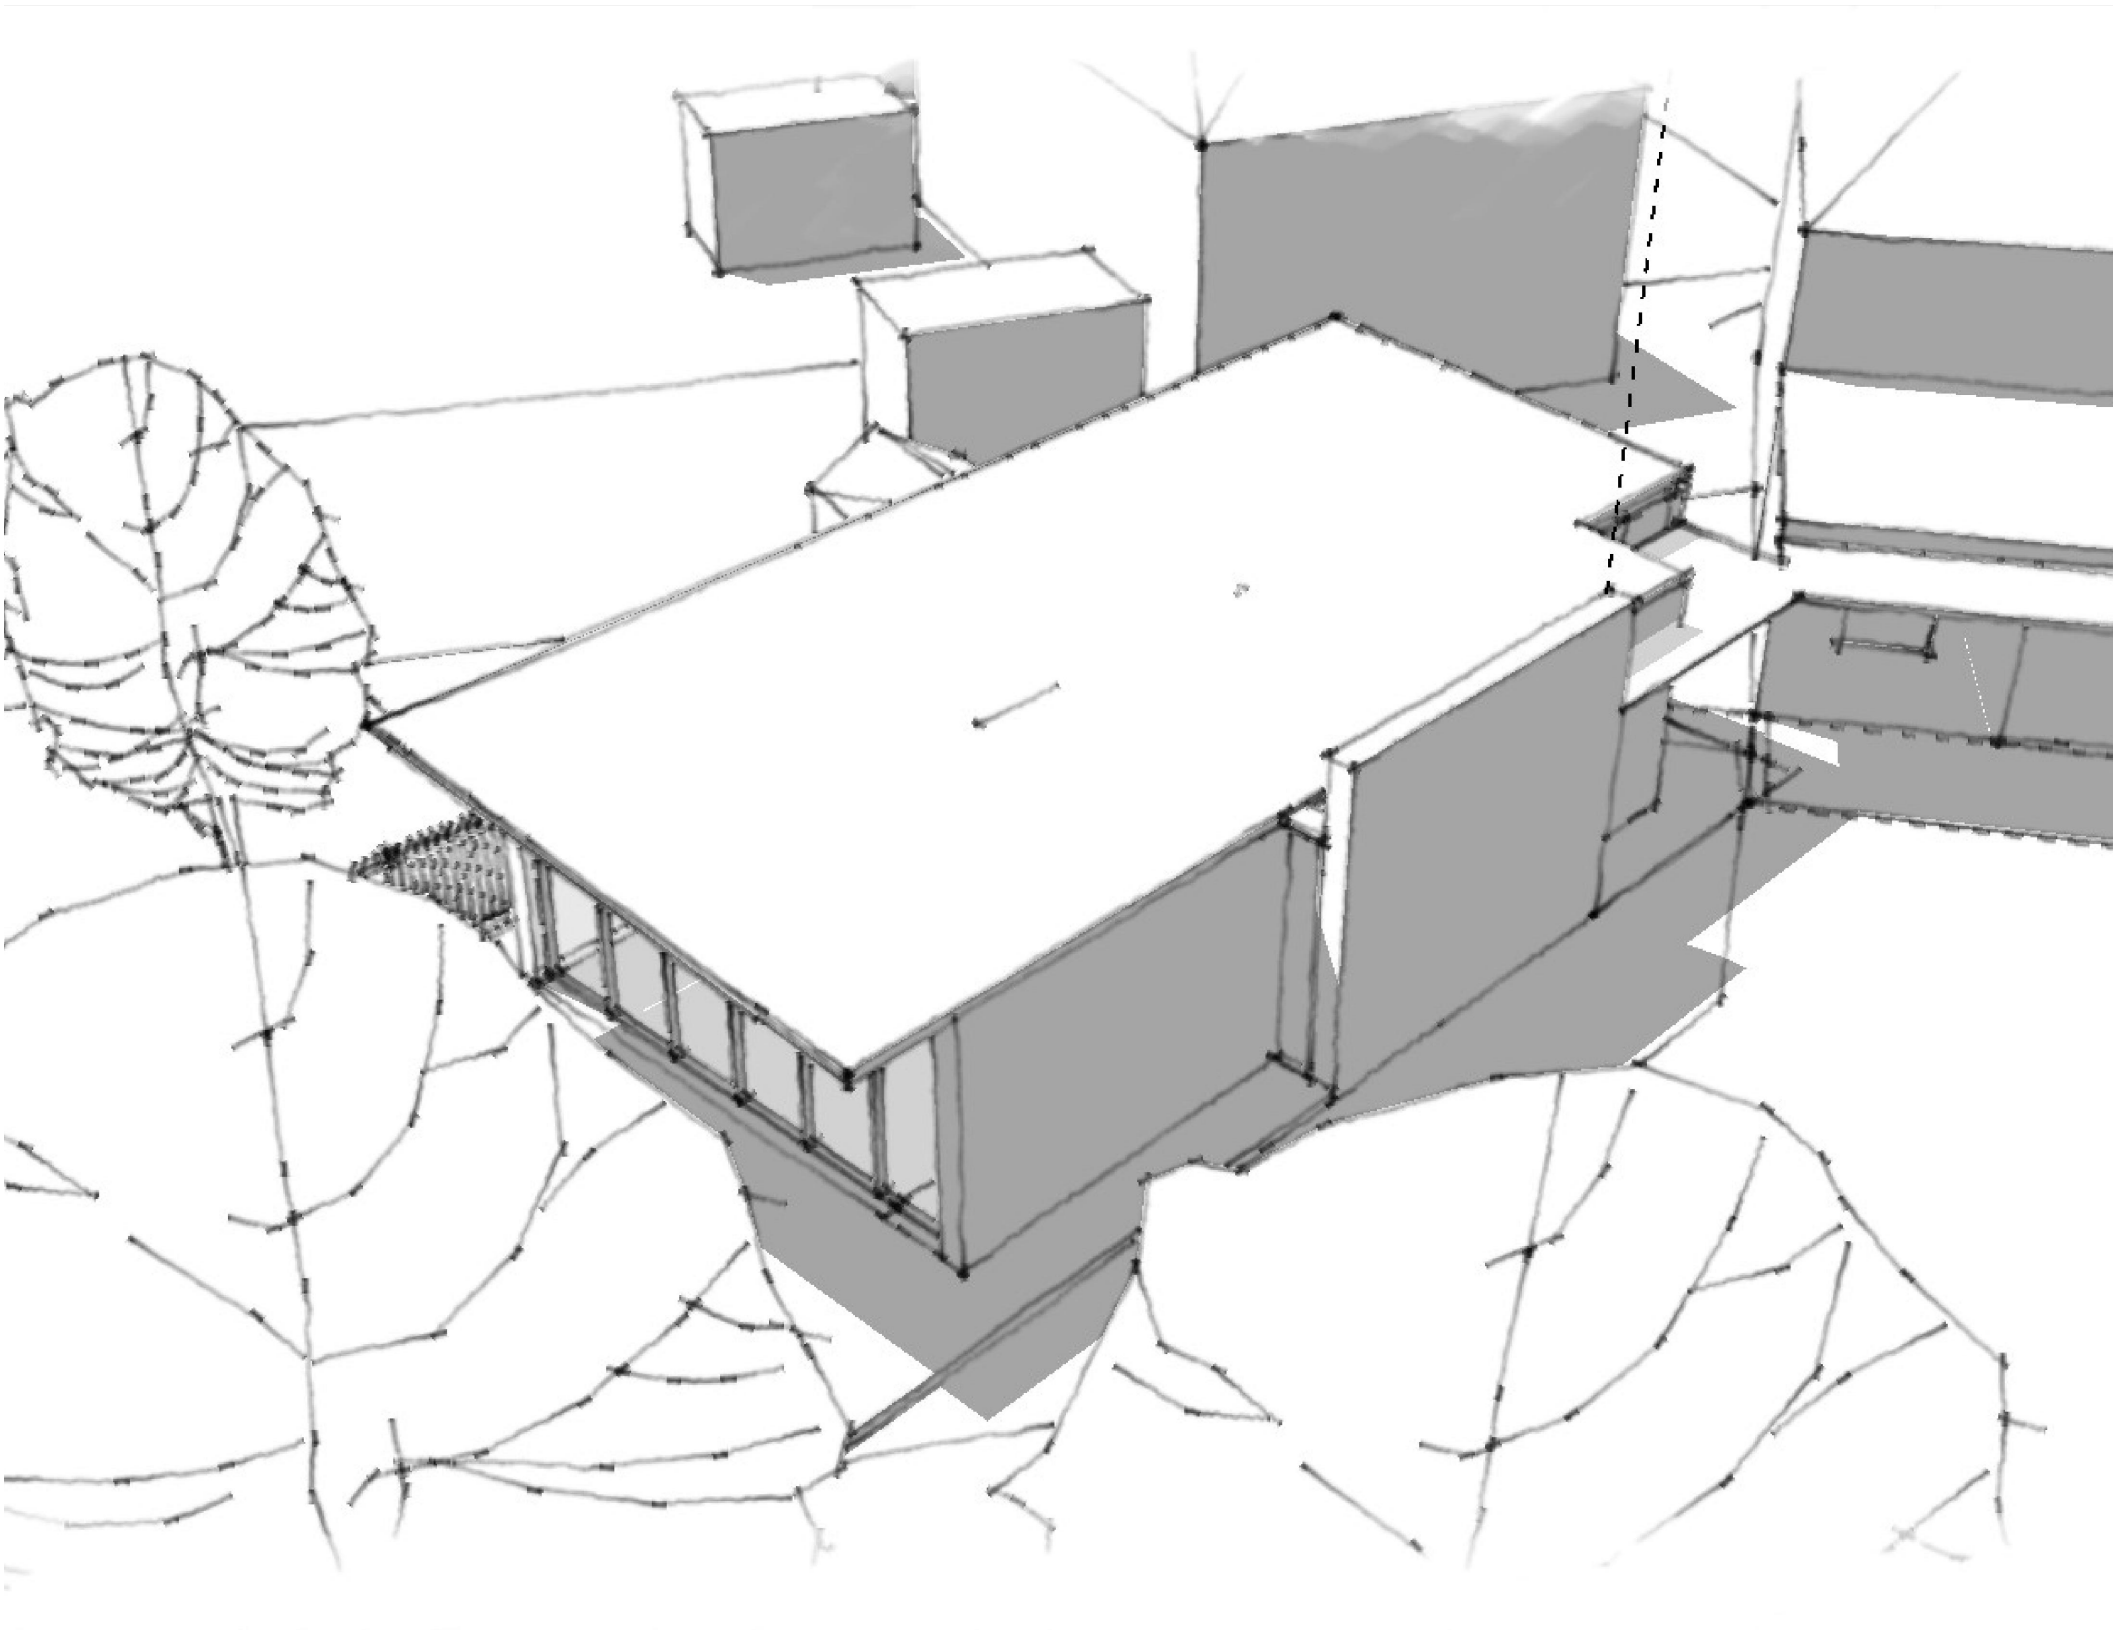


SKETCH VIEW  
Looking into site

notes:

revisions:

revisions:

 

100mm @A1 50mm @A3

NOTE: The contractor is responsible for checking all site dimensions and levels. These should be checked prior to the ordering of any components and before the commencement of the works. All discrepancies should be brought to the attention of the Contract Administrator.

Debra Colbourne  
70 Padnell Avenue  
Cowplain

drawing information

GA ground floor plan  
PROPOSED

status :  
date :  
scale :  
drawn :  
checked :

Information  
September 2020  
1:100 @ A1  
AA  
AA

job: 5712  
dwg: 1000  
rev: C



PWP Architects Ltd 61 South Street, Havant, Hampshire PO9 1BZ  
t: 02392 482494 f: 02392 481152

e: design@pwp-architects.com  
w: www.pwp-architects.com