



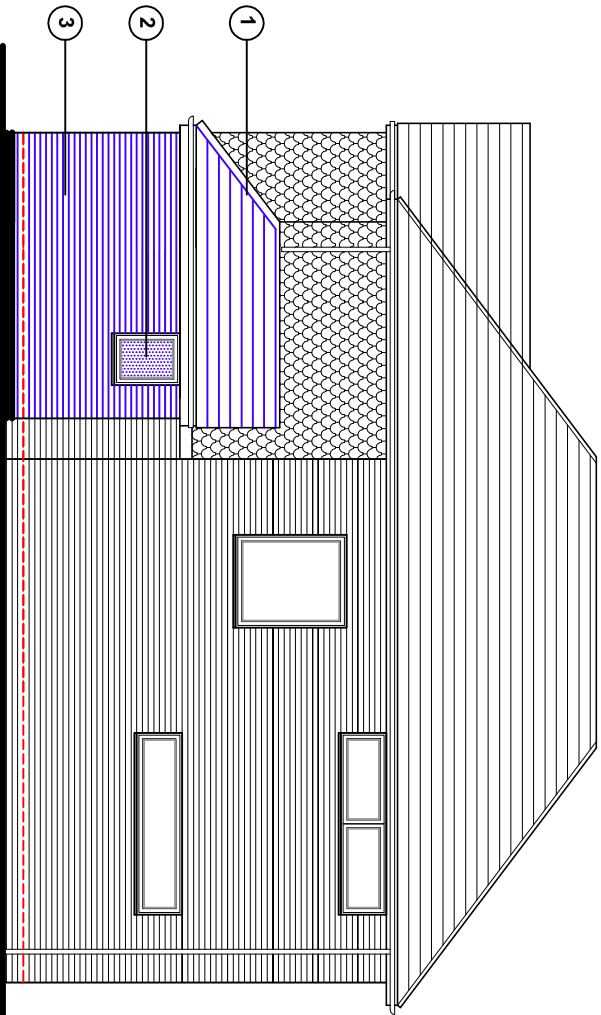


West (side) elevation

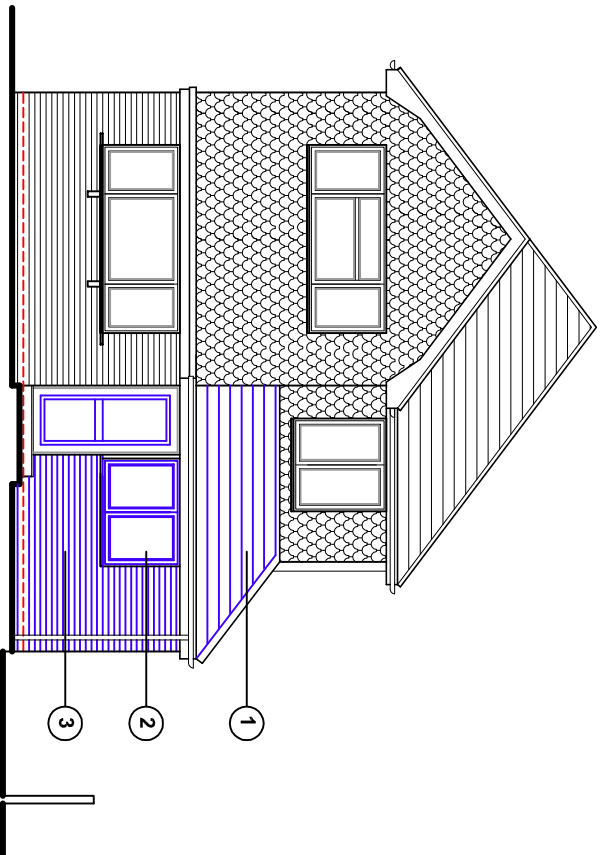


West (side) elevation

- Proposed schedule of materials:
- 1 Roof tiles to match existing
 - 2 UPVC doors & windows to match existing
 - 3 Bricks to match existing

Proposed single
storey rear/side
extension

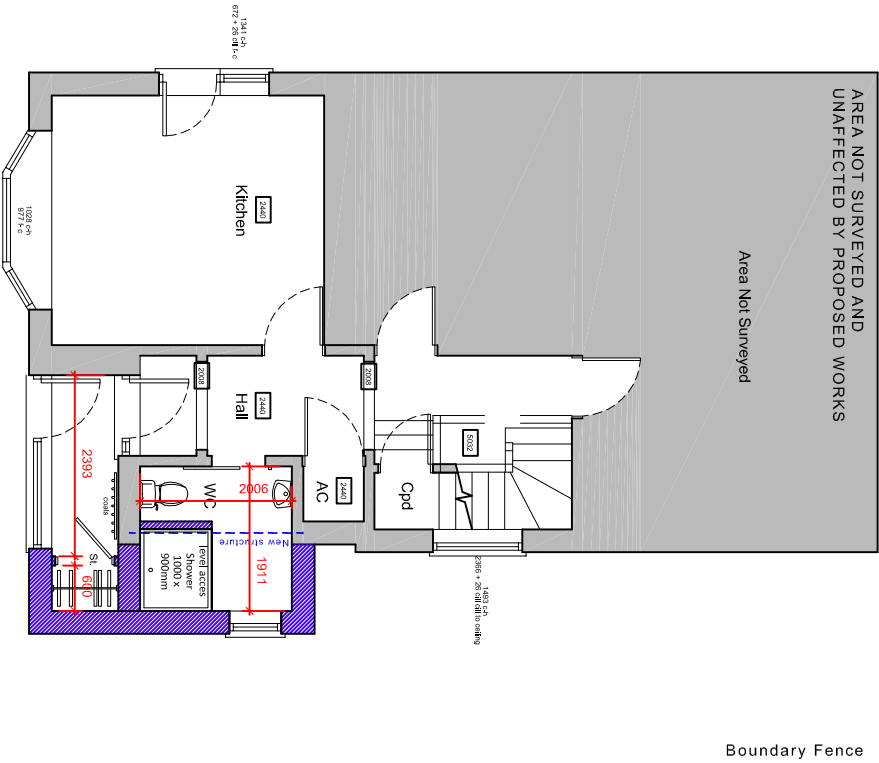


Ground floor plan

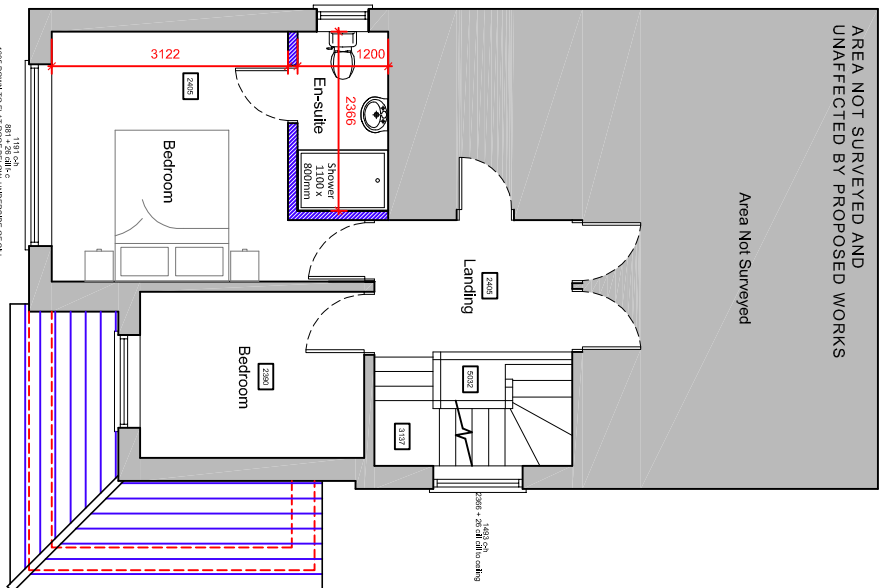

First floor plan



Proposed site plan scale 1:500

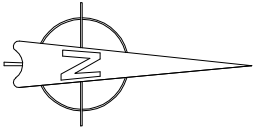


Proposed plans & elevations scale 1:100



Existing walls



Proposed walls

 

Proposed steel



For MR & MRS MCGILP	Title PROPOSED FLOOR PLANS & SITE PLAN				Office Tel: 01243 933732
Project PROPOSED FRONT /SIDE EXTENSIONS & 12 CHARTWELL DRIVE, DENVILLES, HAVANT, PO9 2QB	Date SEPT 2020	Drawn JB	Scale As shown @ A3	Checked .	Email: admin@jb-architecturedesign.com
	Job Number PL383.20		Drawing Number -02	Revision	Web: www.jb-architecturedesign.com

