




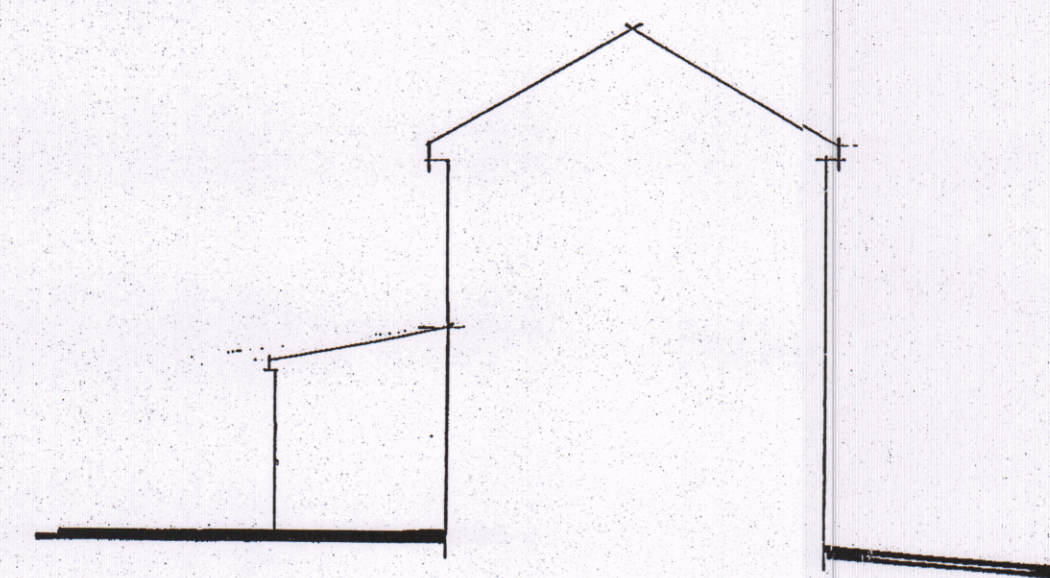

side

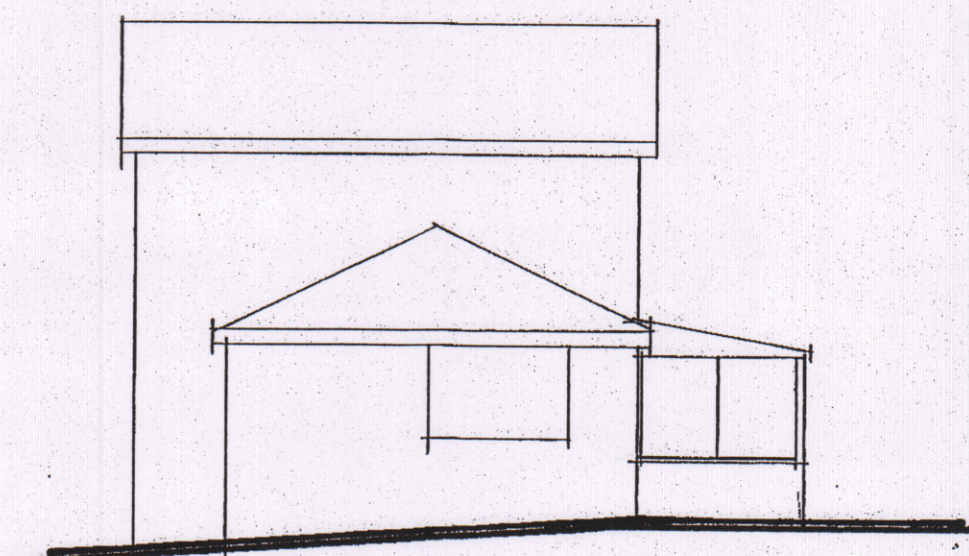


side

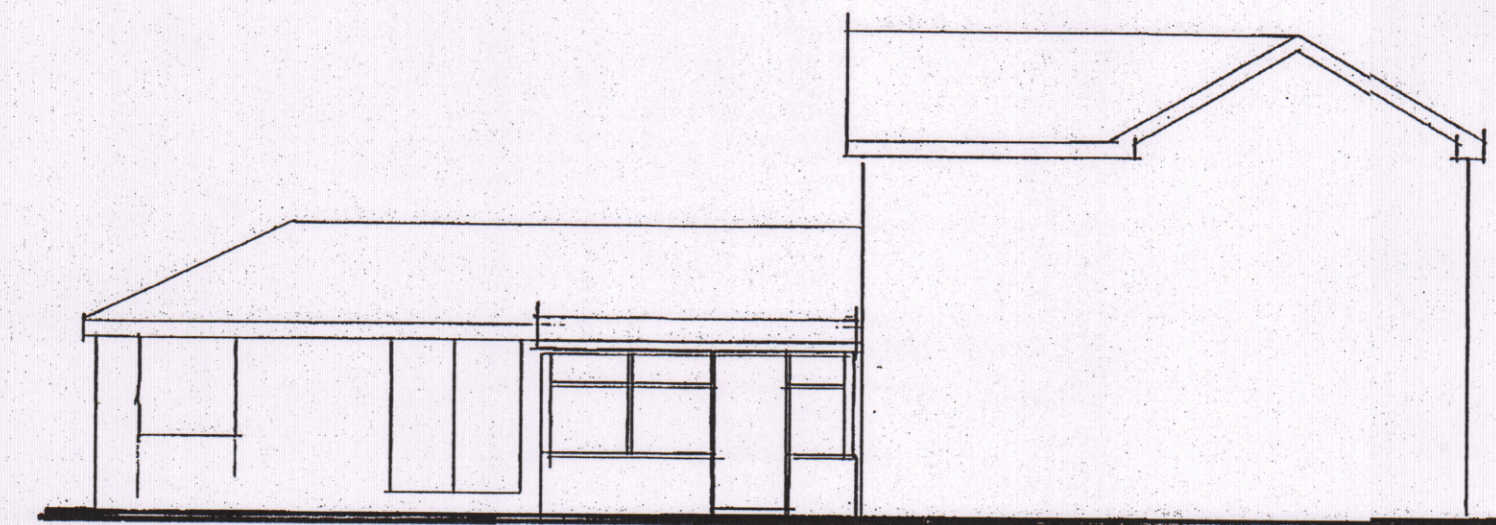


rear

e l e v a t i o n s

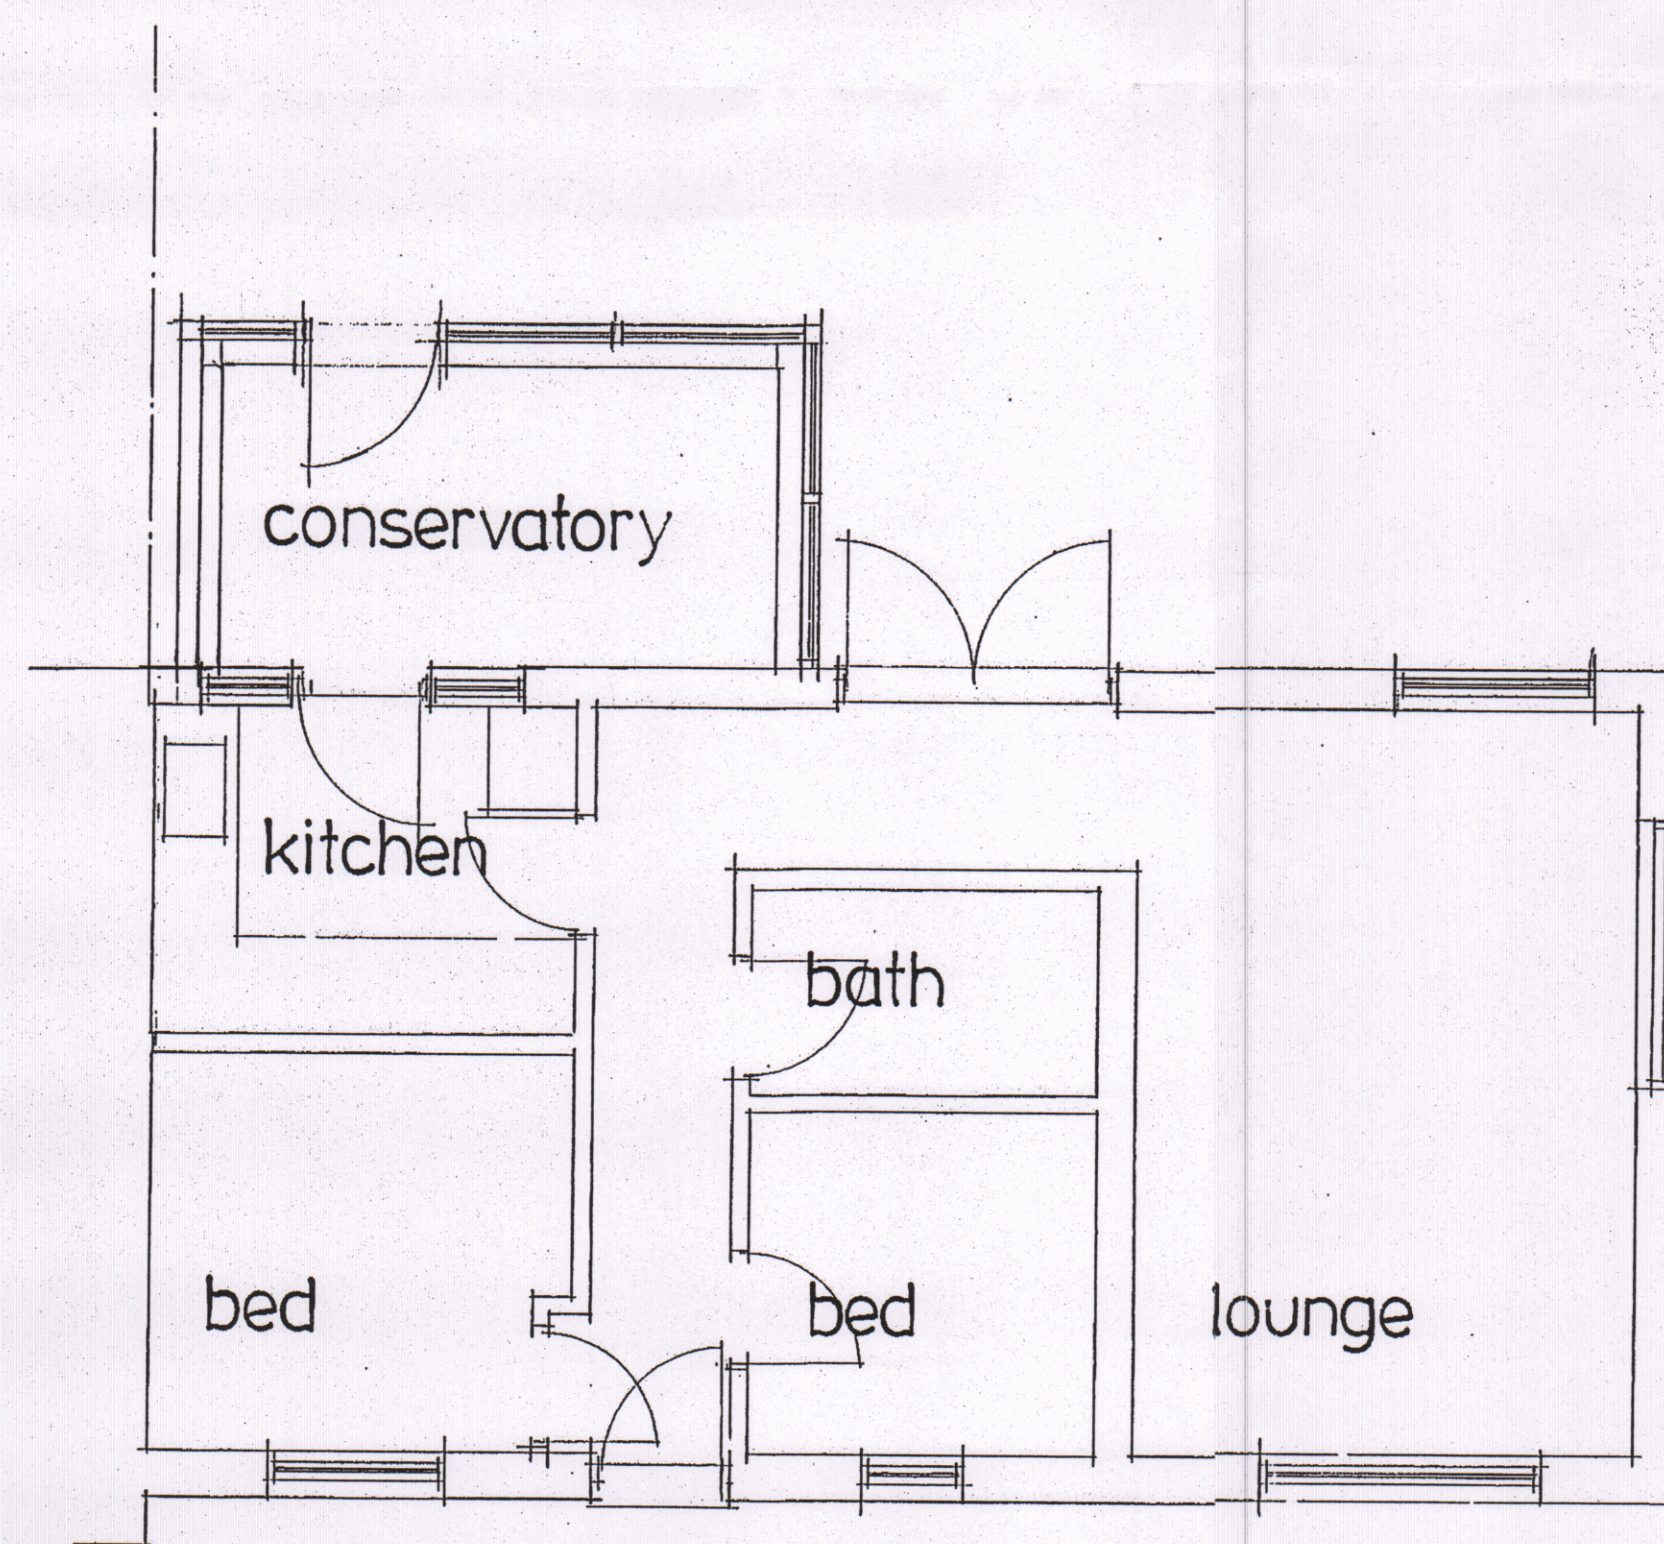

ground floor plan

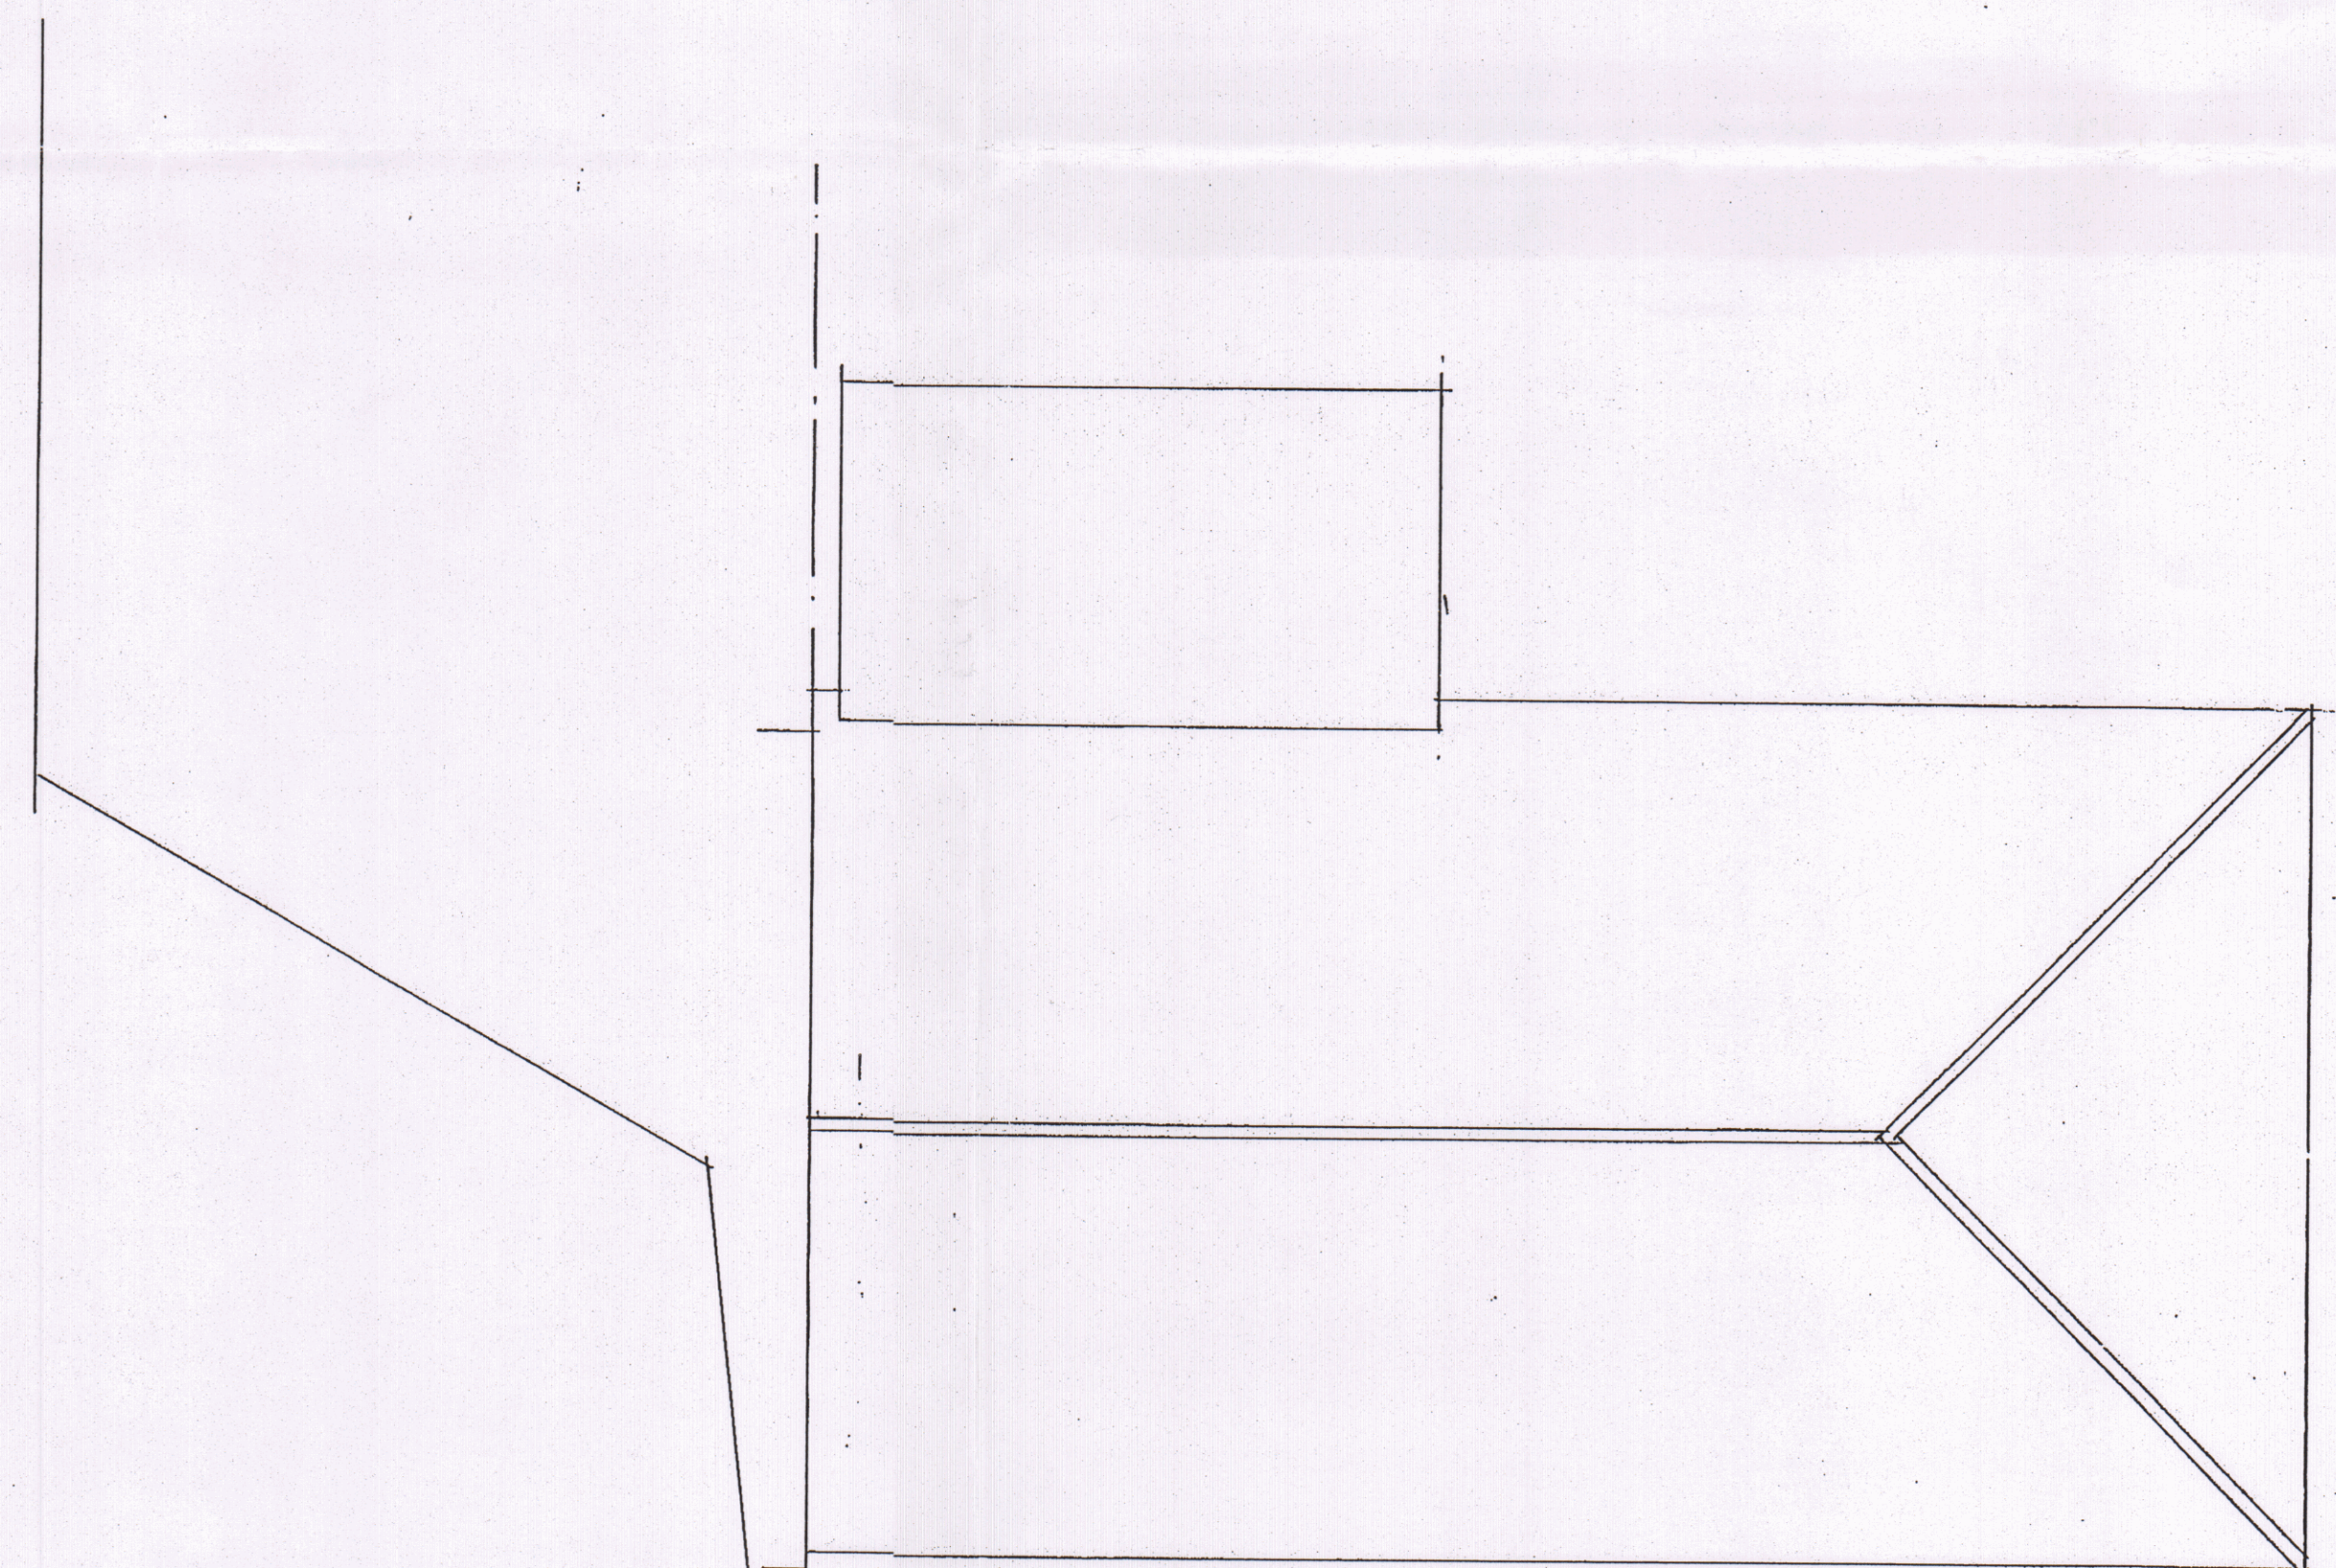

roof plan

HAVANT BOROUGH COUNCIL  
18 MAR 2021

|   |
|---|
|                                    |
| <p>Architectural Designs<br/>157 Methuen Road,<br/>Southsea, Portsmouth, Hants. PO4 9HQ<br/>Telephone: 02392 362829</p> |
| <p>Project:<br/>6 Barnfold Waterlooville</p>                                                                            |
| <p>Title:<br/>Drawings as existing</p>                                                                                  |
| <p>Scale: 1:50 and 1:100</p>                                                                                            |
| <p>Date: September 2017</p>                                                                                             |
| <p>Drawing No: 1709 - 1426</p>                                                                                          |