


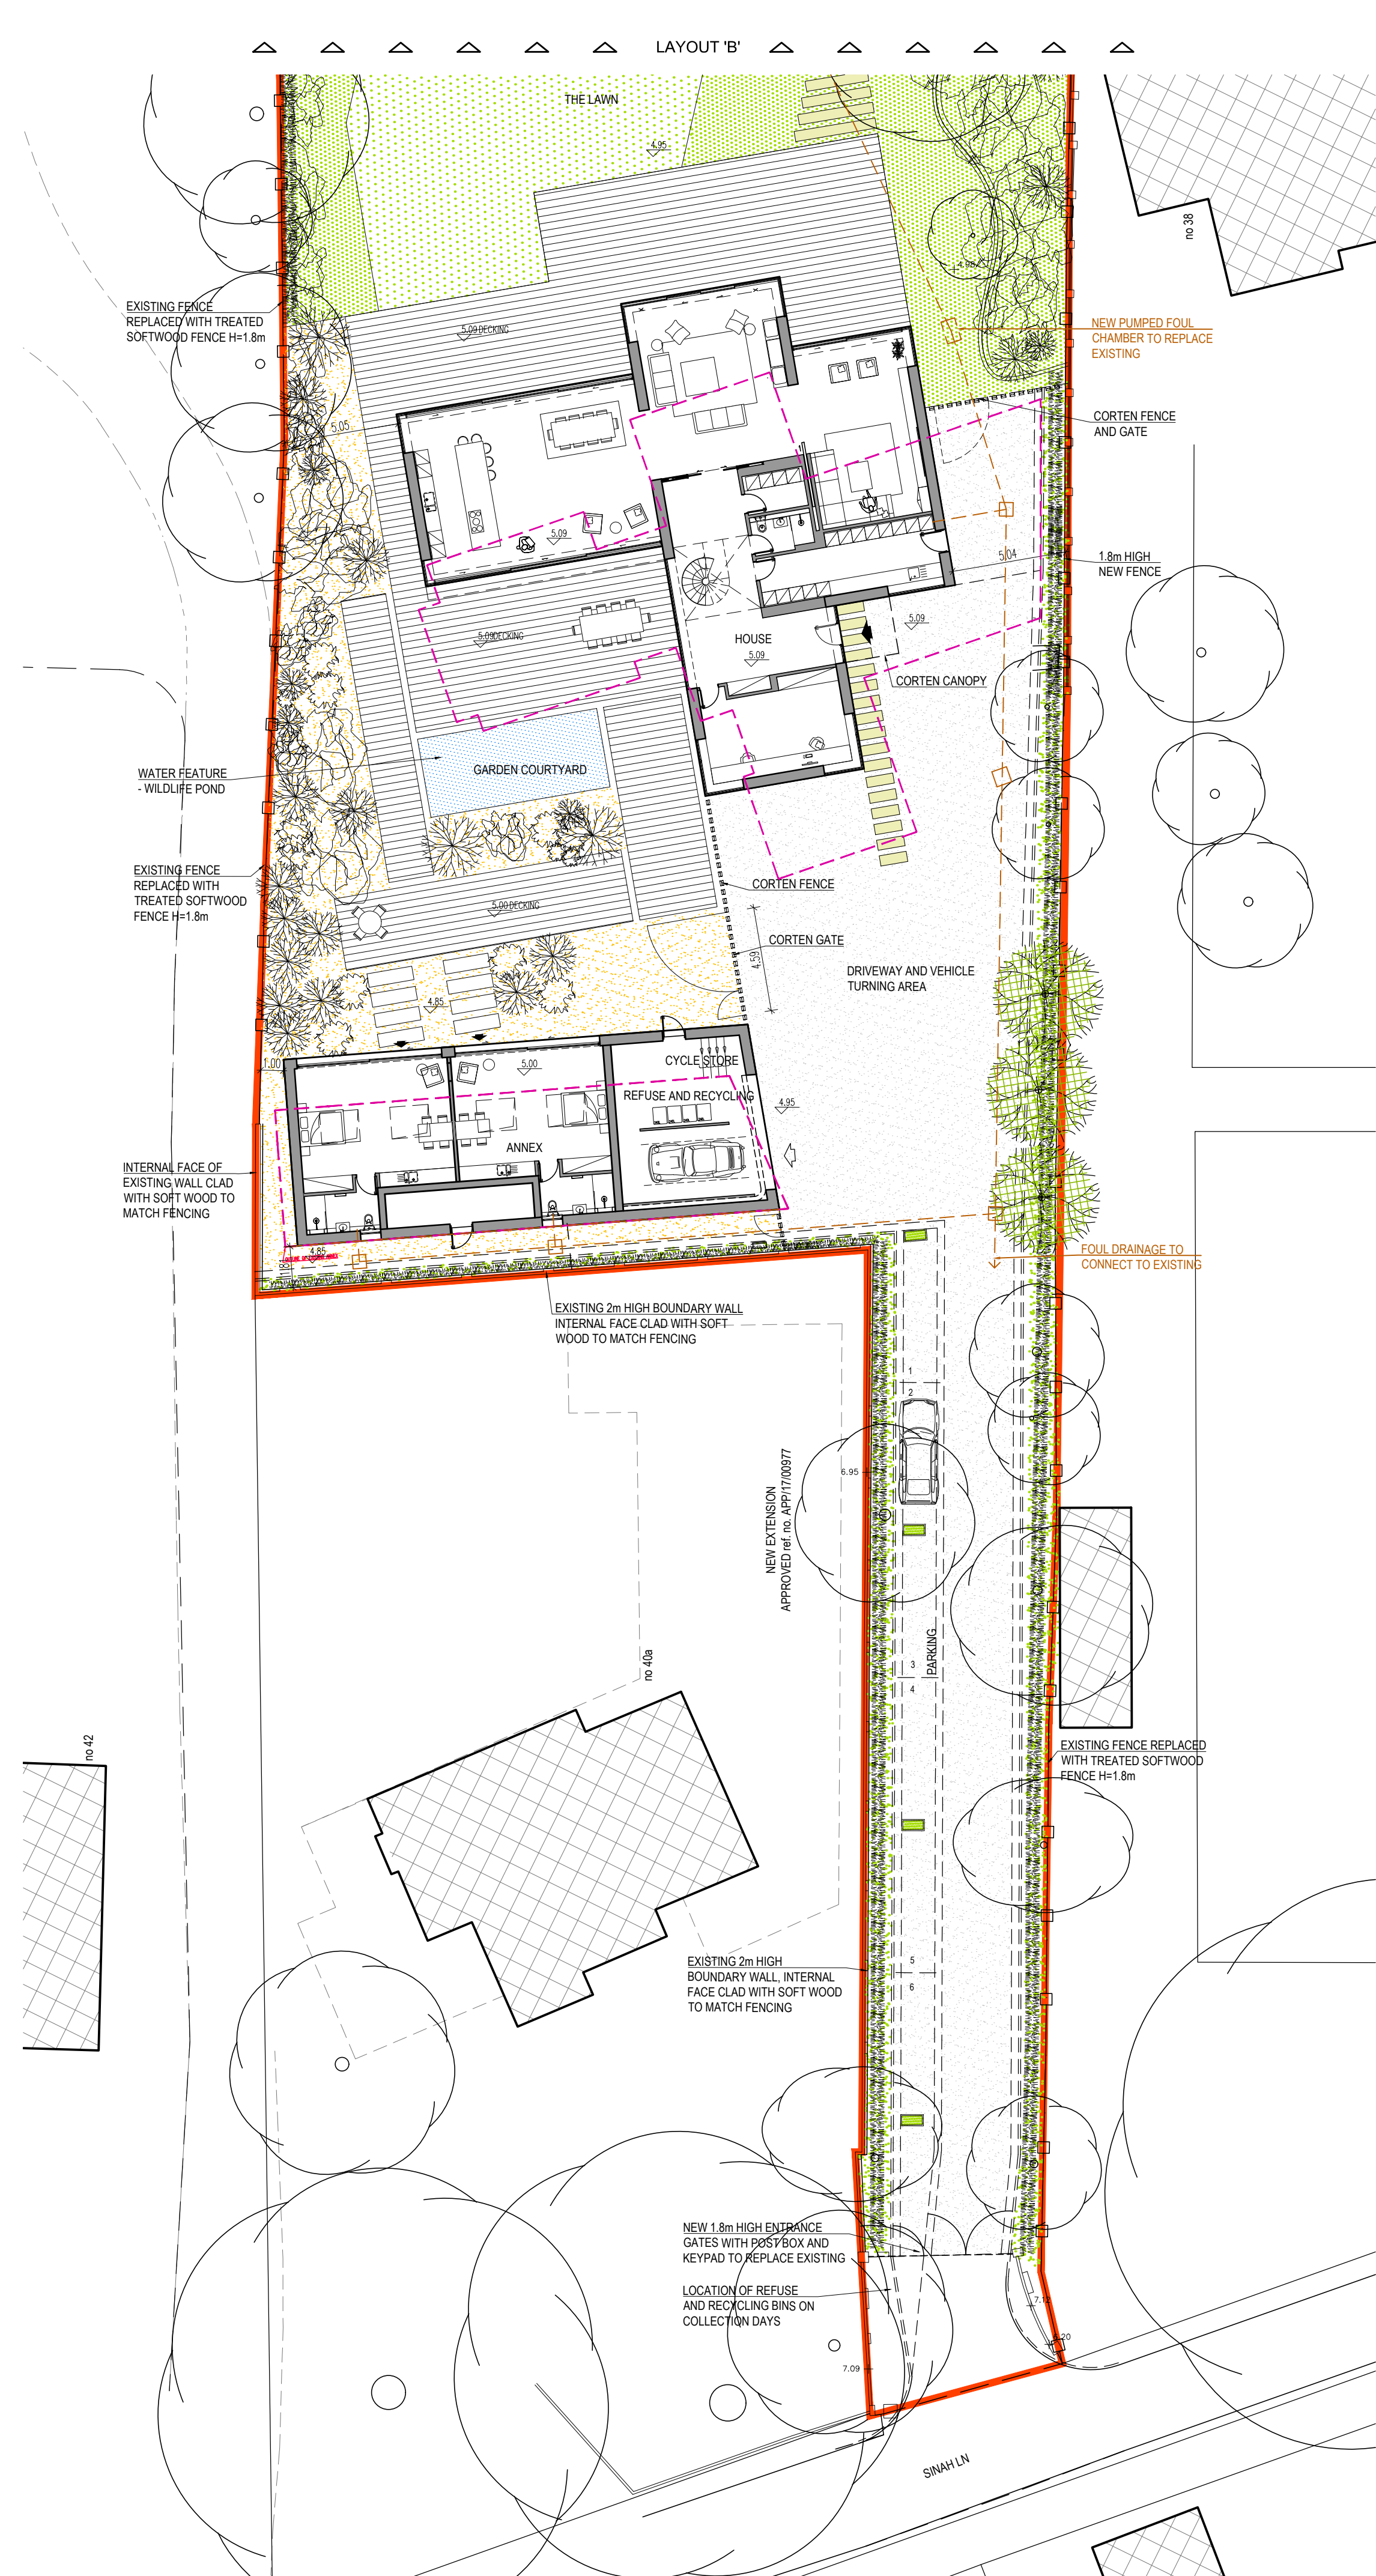

LAYOUT 'B'



LAYOUT 'A'



NOTE

- All levels in metres [m] to Ordnance Survey Datum.
- All dimensions in millimeters [mm].
- All rainwater downpipes to connect to existing drainage system.
- Refer to Landscape Plan drawing 1032A-00-003

- LEGEND:
- SITE BOUNDARY LINE
 - DRIVEWAY - GRAVEL
 - PLANTED SHINGLE
 - MOWN LAWN - GRASS
 - WILD LAWN - GRASS
 - BARK
 - GARDEN PATH
 - PROPOSED EXTERNAL DECKING
 - MAIN ENTRANCE
 - VEHICLE ACCESS
 - CREDENS / PLANTERS
 - HIGH GRASSES AND BUSHES
 - NEW TREES
 - EXISTING TREES
 - EXISTING BUILDINGS
 - OUTLINE OF EXISTING HOUSE, ANNEX AND PAVILION WITH APPROVED EXTENSIONS

Rev B 2021 02 09 Pavilion amended
Rev A 2020 10 09 Planning Application

Revision

Project title:
Northshore
40 Sinah Lane
Hayling Island, PO11 0HH

Drawing title
Proposed - Site Plan

Client
Mr and Mrs Nunn

Date 01 02 2018

Scale 1:200 @ A1

Status
Planning

Drg. no.
1032A-00-002 Rev.B

Notes
These drawings are for planning purposes only and not for construction or any other use unless agreed by rak architecture. All dimensions must be checked and rak architects are to be informed of any discrepancies prior to construction. This drawing and any of the details therein remain the copyright of rak architecture ltd.

rak architecture ltd
Lower Lewish Farmhouse,
Lewish,
Dorchester,
DT98 3AP
Phone: +44 (0)1305 246741
www.rakarchitecture.co.uk