


# Existing Roof Plan

1 : 50 @ A3

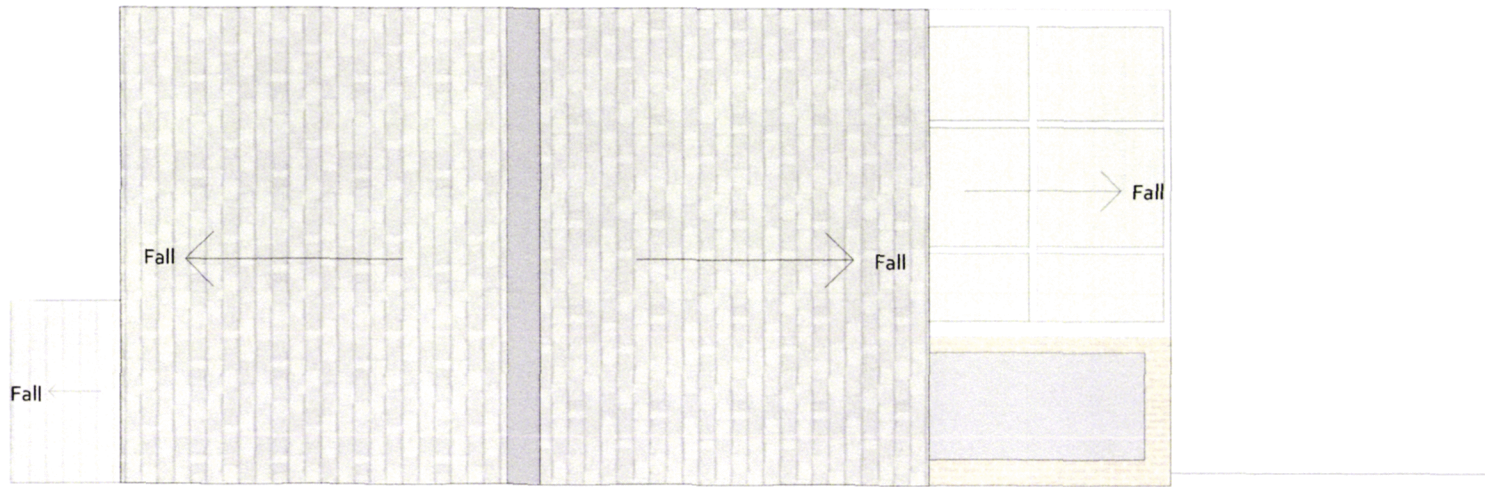

THIS DRAWING IS THE COPYRIGHT  
2021 OF PEPPER CONSULTING.

| Rev   | Date                                                                        | Notes       | By         |
|---|-----------------------------------------------------------------------------|-------------|------------|
| <br>ARCHITECTURAL DESIGN CONSULTANTS<br>& PROJECT MANAGEMENT |                                                                             |             |            |
| Client:   | Mr and Mrs Handley.                                                         |             |            |
| Project:   | 30 Holst Way<br>Waterlooville<br>Hampshire<br>PO7 5SJ<br><br>Rear Extension |             |            |
| Title:   | Existing: Roof Plan, Rear Elevation and Side Elevation                      |             |            |
| Scale:   | 1 : 50 @ A3                                                                 | Date:       | 26/02/2021 |
| Drawn By:   | FEP                                                                         | Checked By: | MP         |
| Issue:   | Lawful Development Certificate                                              |             |            |


## Existing Rear East Elevation

1 : 50 @ A3



## Existing Side North Elevation

1 : 50 @ A3

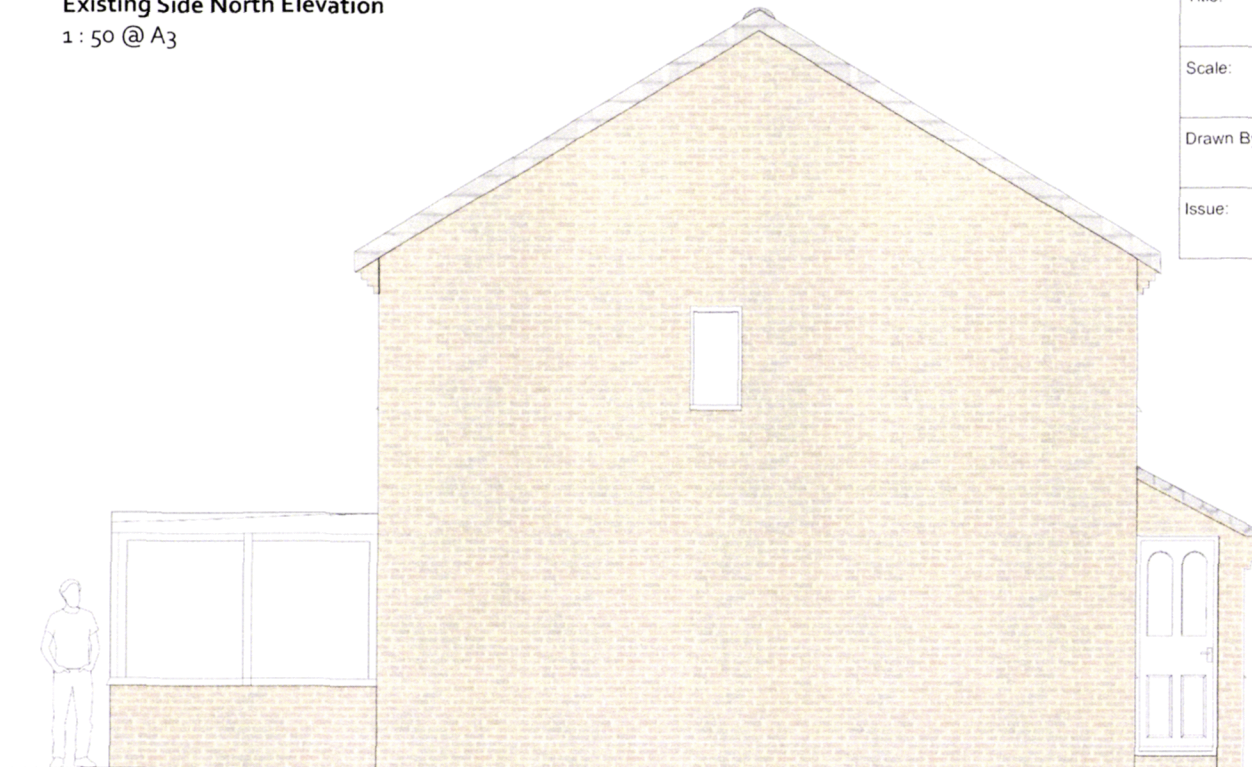

Do not scale. Schematic drawings, all dimensions subject to site survey.

