

PLANNING


GENERAL NOTES:

ALL WORK WHETHER SPECIFIED OR IMPLIED TO BE CARRIED OUT IN ACCORDANCE WITH BUILDING REGULATIONS, BRITISH STANDARDS, CODES OF PRACTICE AND ACCEPTED BUILDING PRACTICE.

THIS DRAWING MAY BE SCALED FOR LOCAL AUTHORITY PURPOSES ONLY. FOR WORKING DRAWINGS USE SPECIFIED DIMENSIONS WHERE GIVEN - MEASURE AND CHECK ON SITE PRIOR TO ORDERING OF MATERIALS AND COMMENCEMENT OF WORKS.

THIS LAYOUT AND DESIGN IS COPYRIGHT AND CANNOT BE COPIED OR REPRODUCED WITHOUT PRIOR CONSENT, IN WRITING, FROM THE DESIGNER.


DRAWING TO BE READ IN CONJUNCTION WITH ADDITIONAL DRAWINGS AND ANY STRUCTURAL ENGINEERS INSTRUCTIONS AND DETAILING.

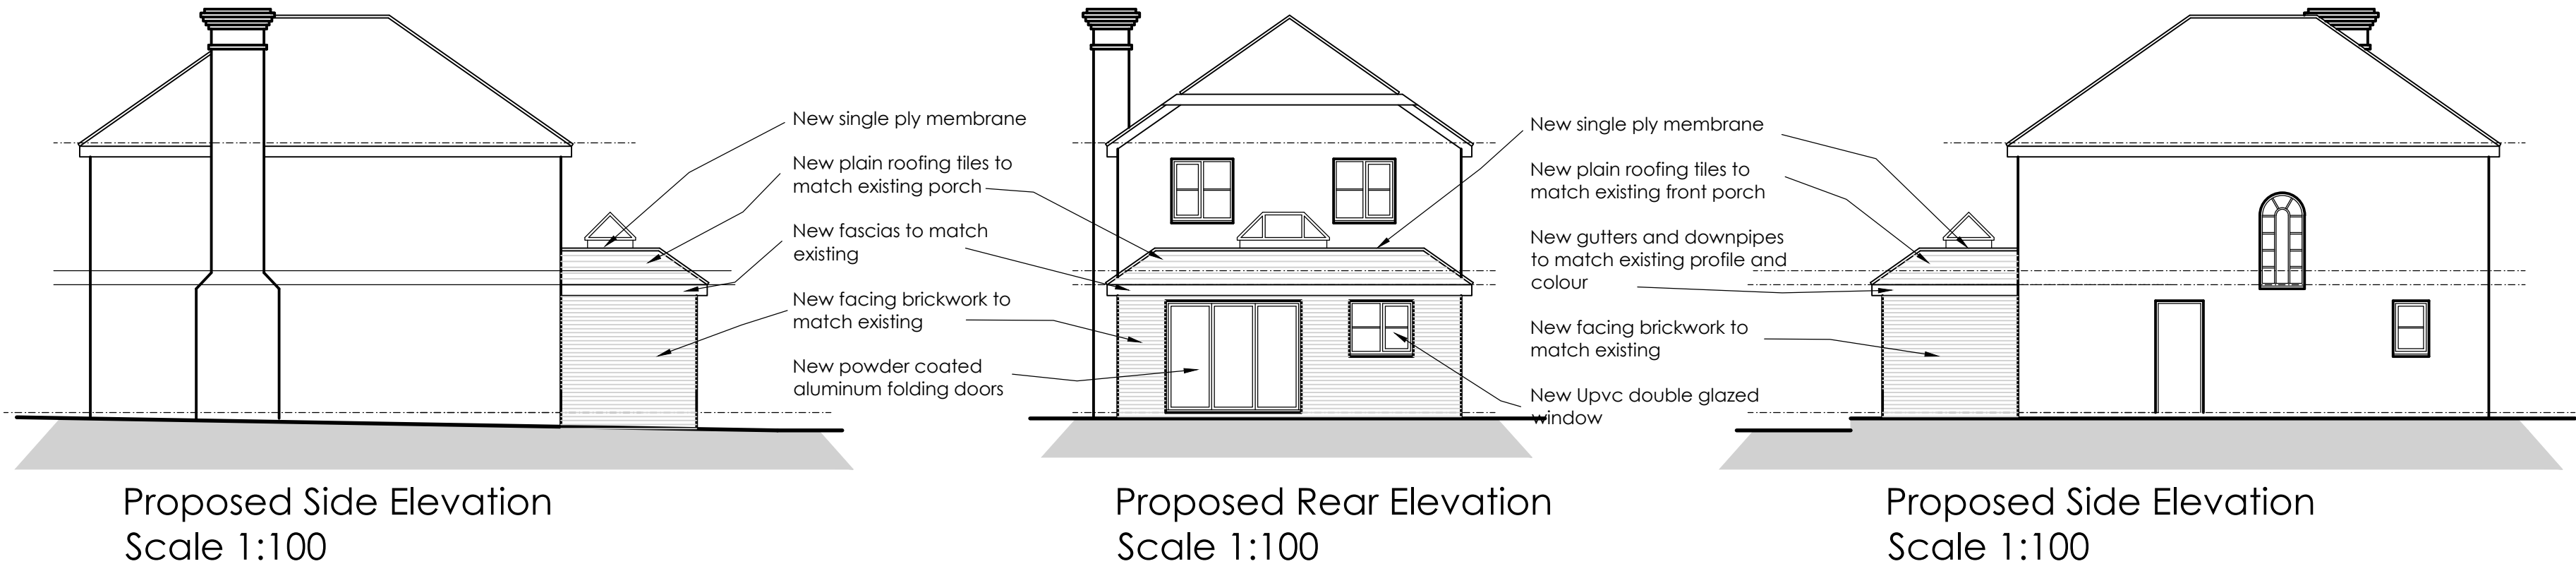


Proposed Side Elevation
Scale 1:100

Proposed Rear Elevation
Scale 1:100

Proposed Side Elevation
Scale 1:100

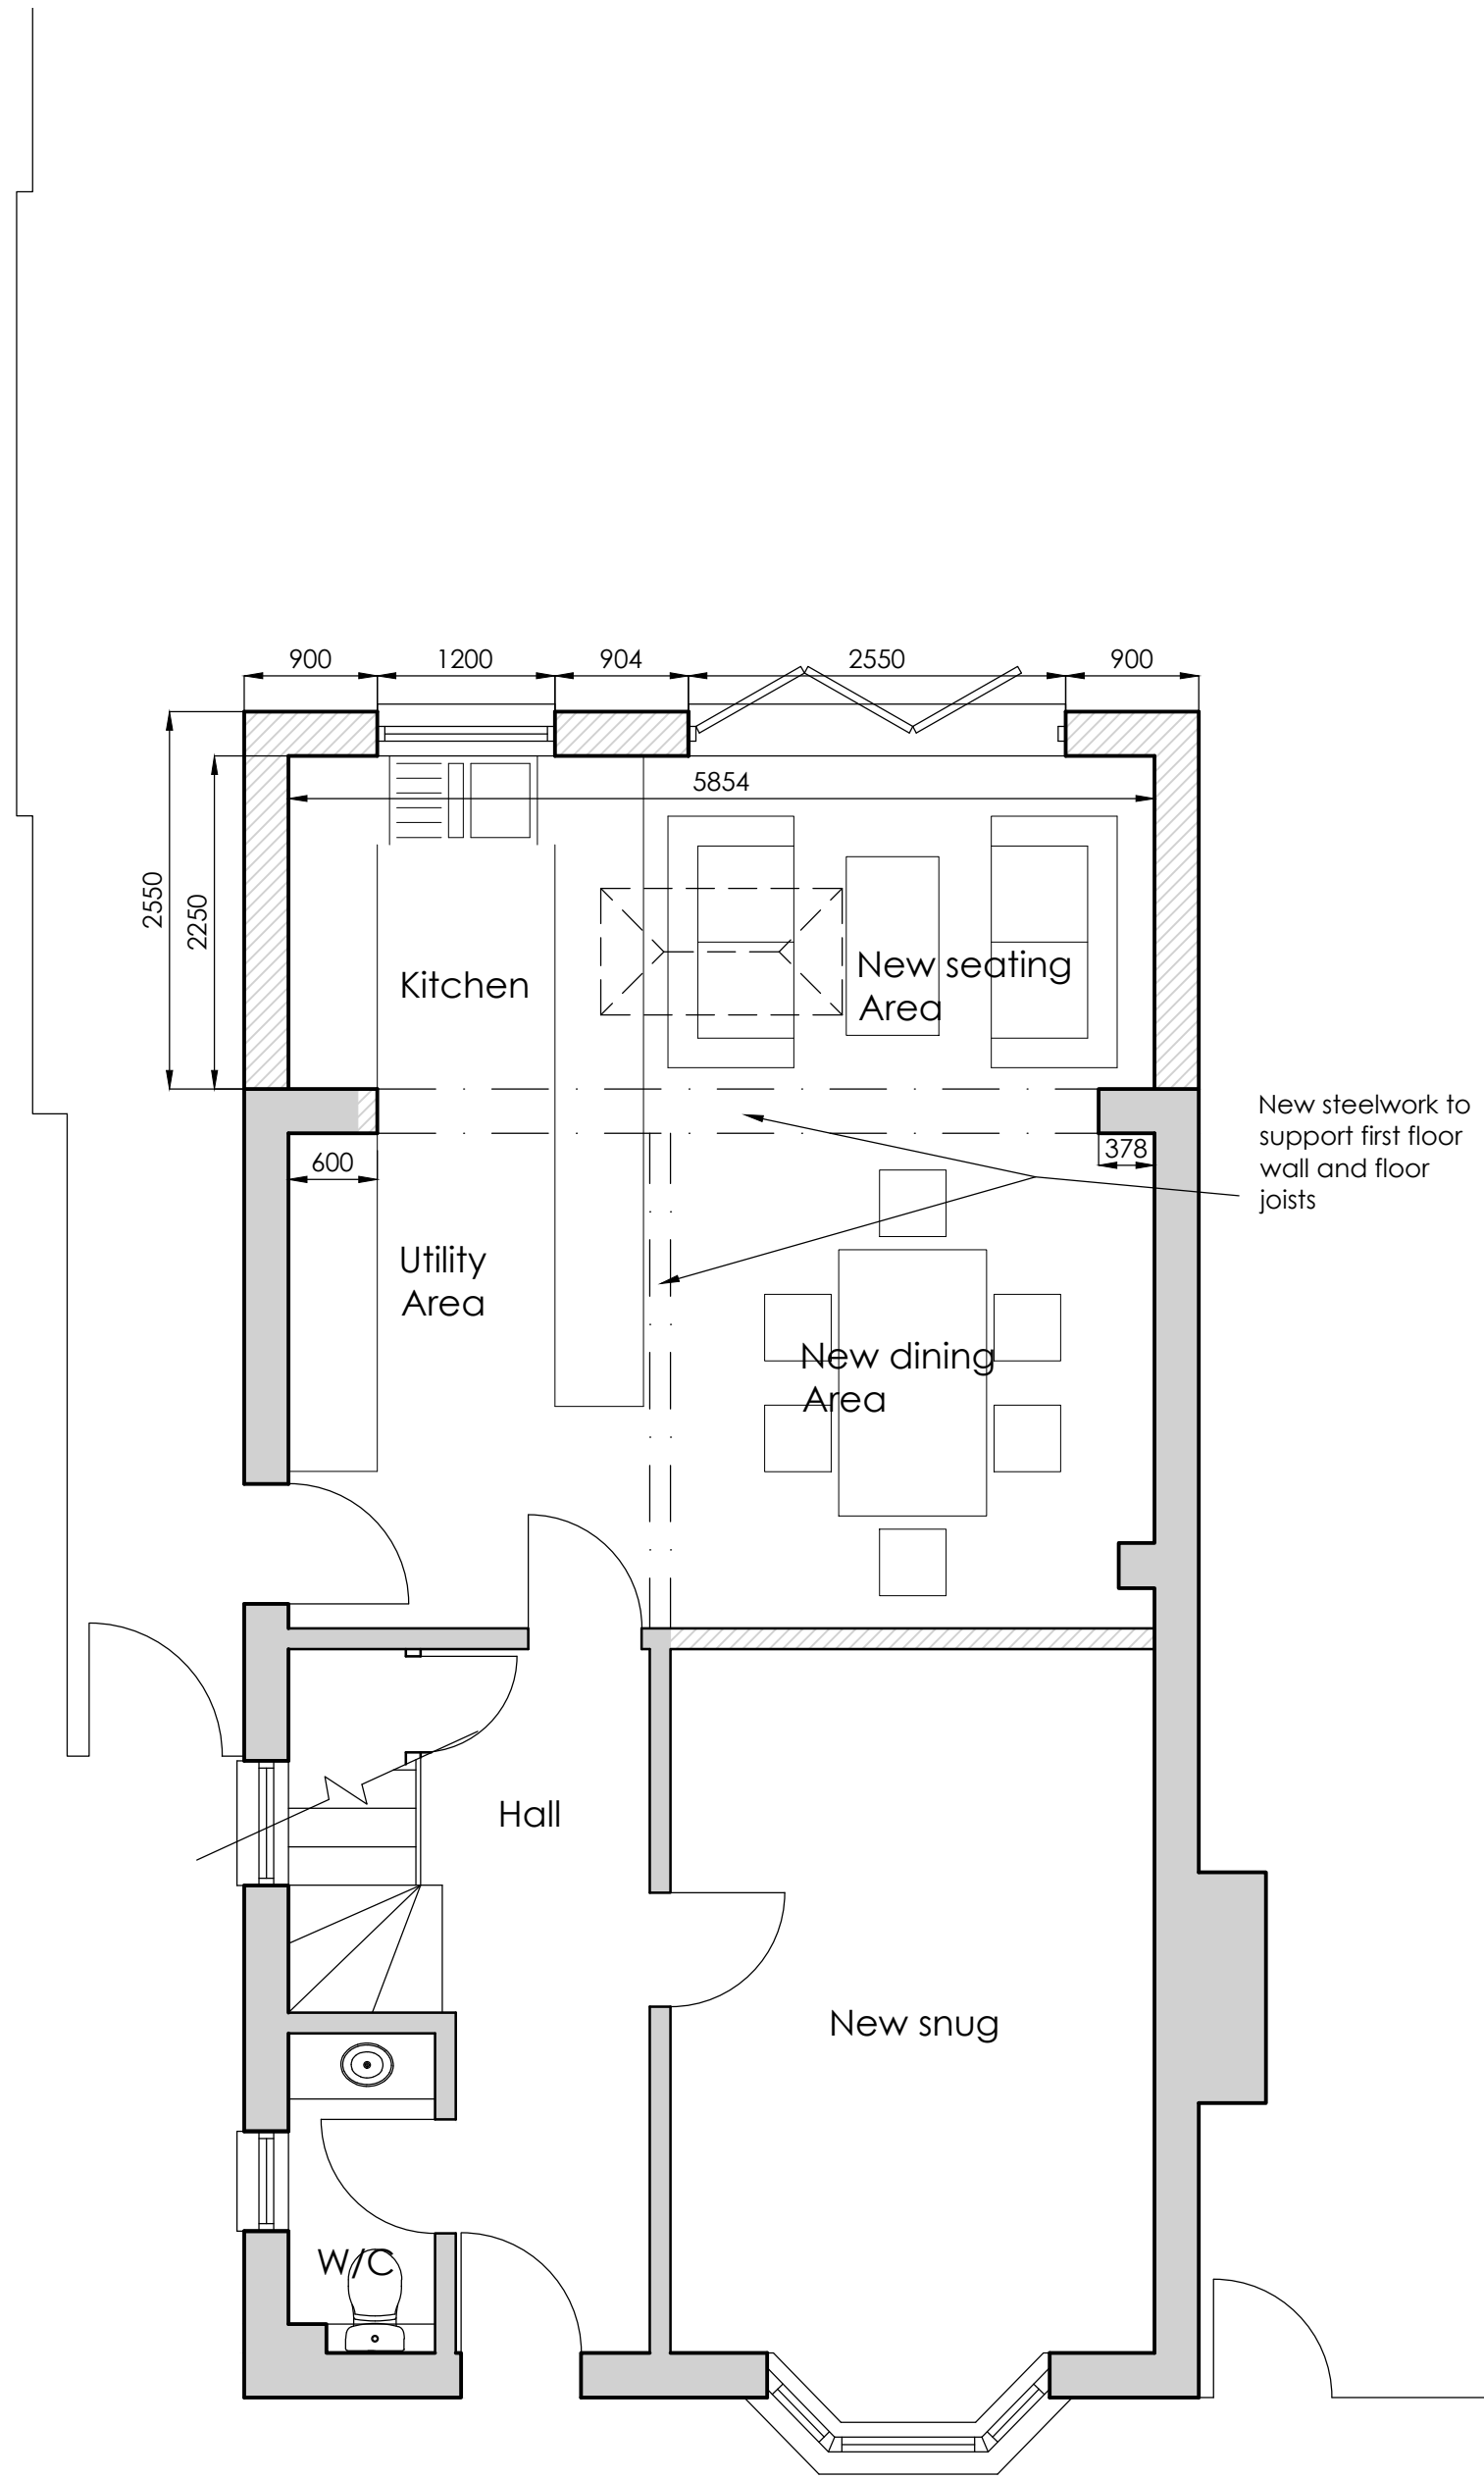

Proposed Ground Floor Plan
Scale 1:50

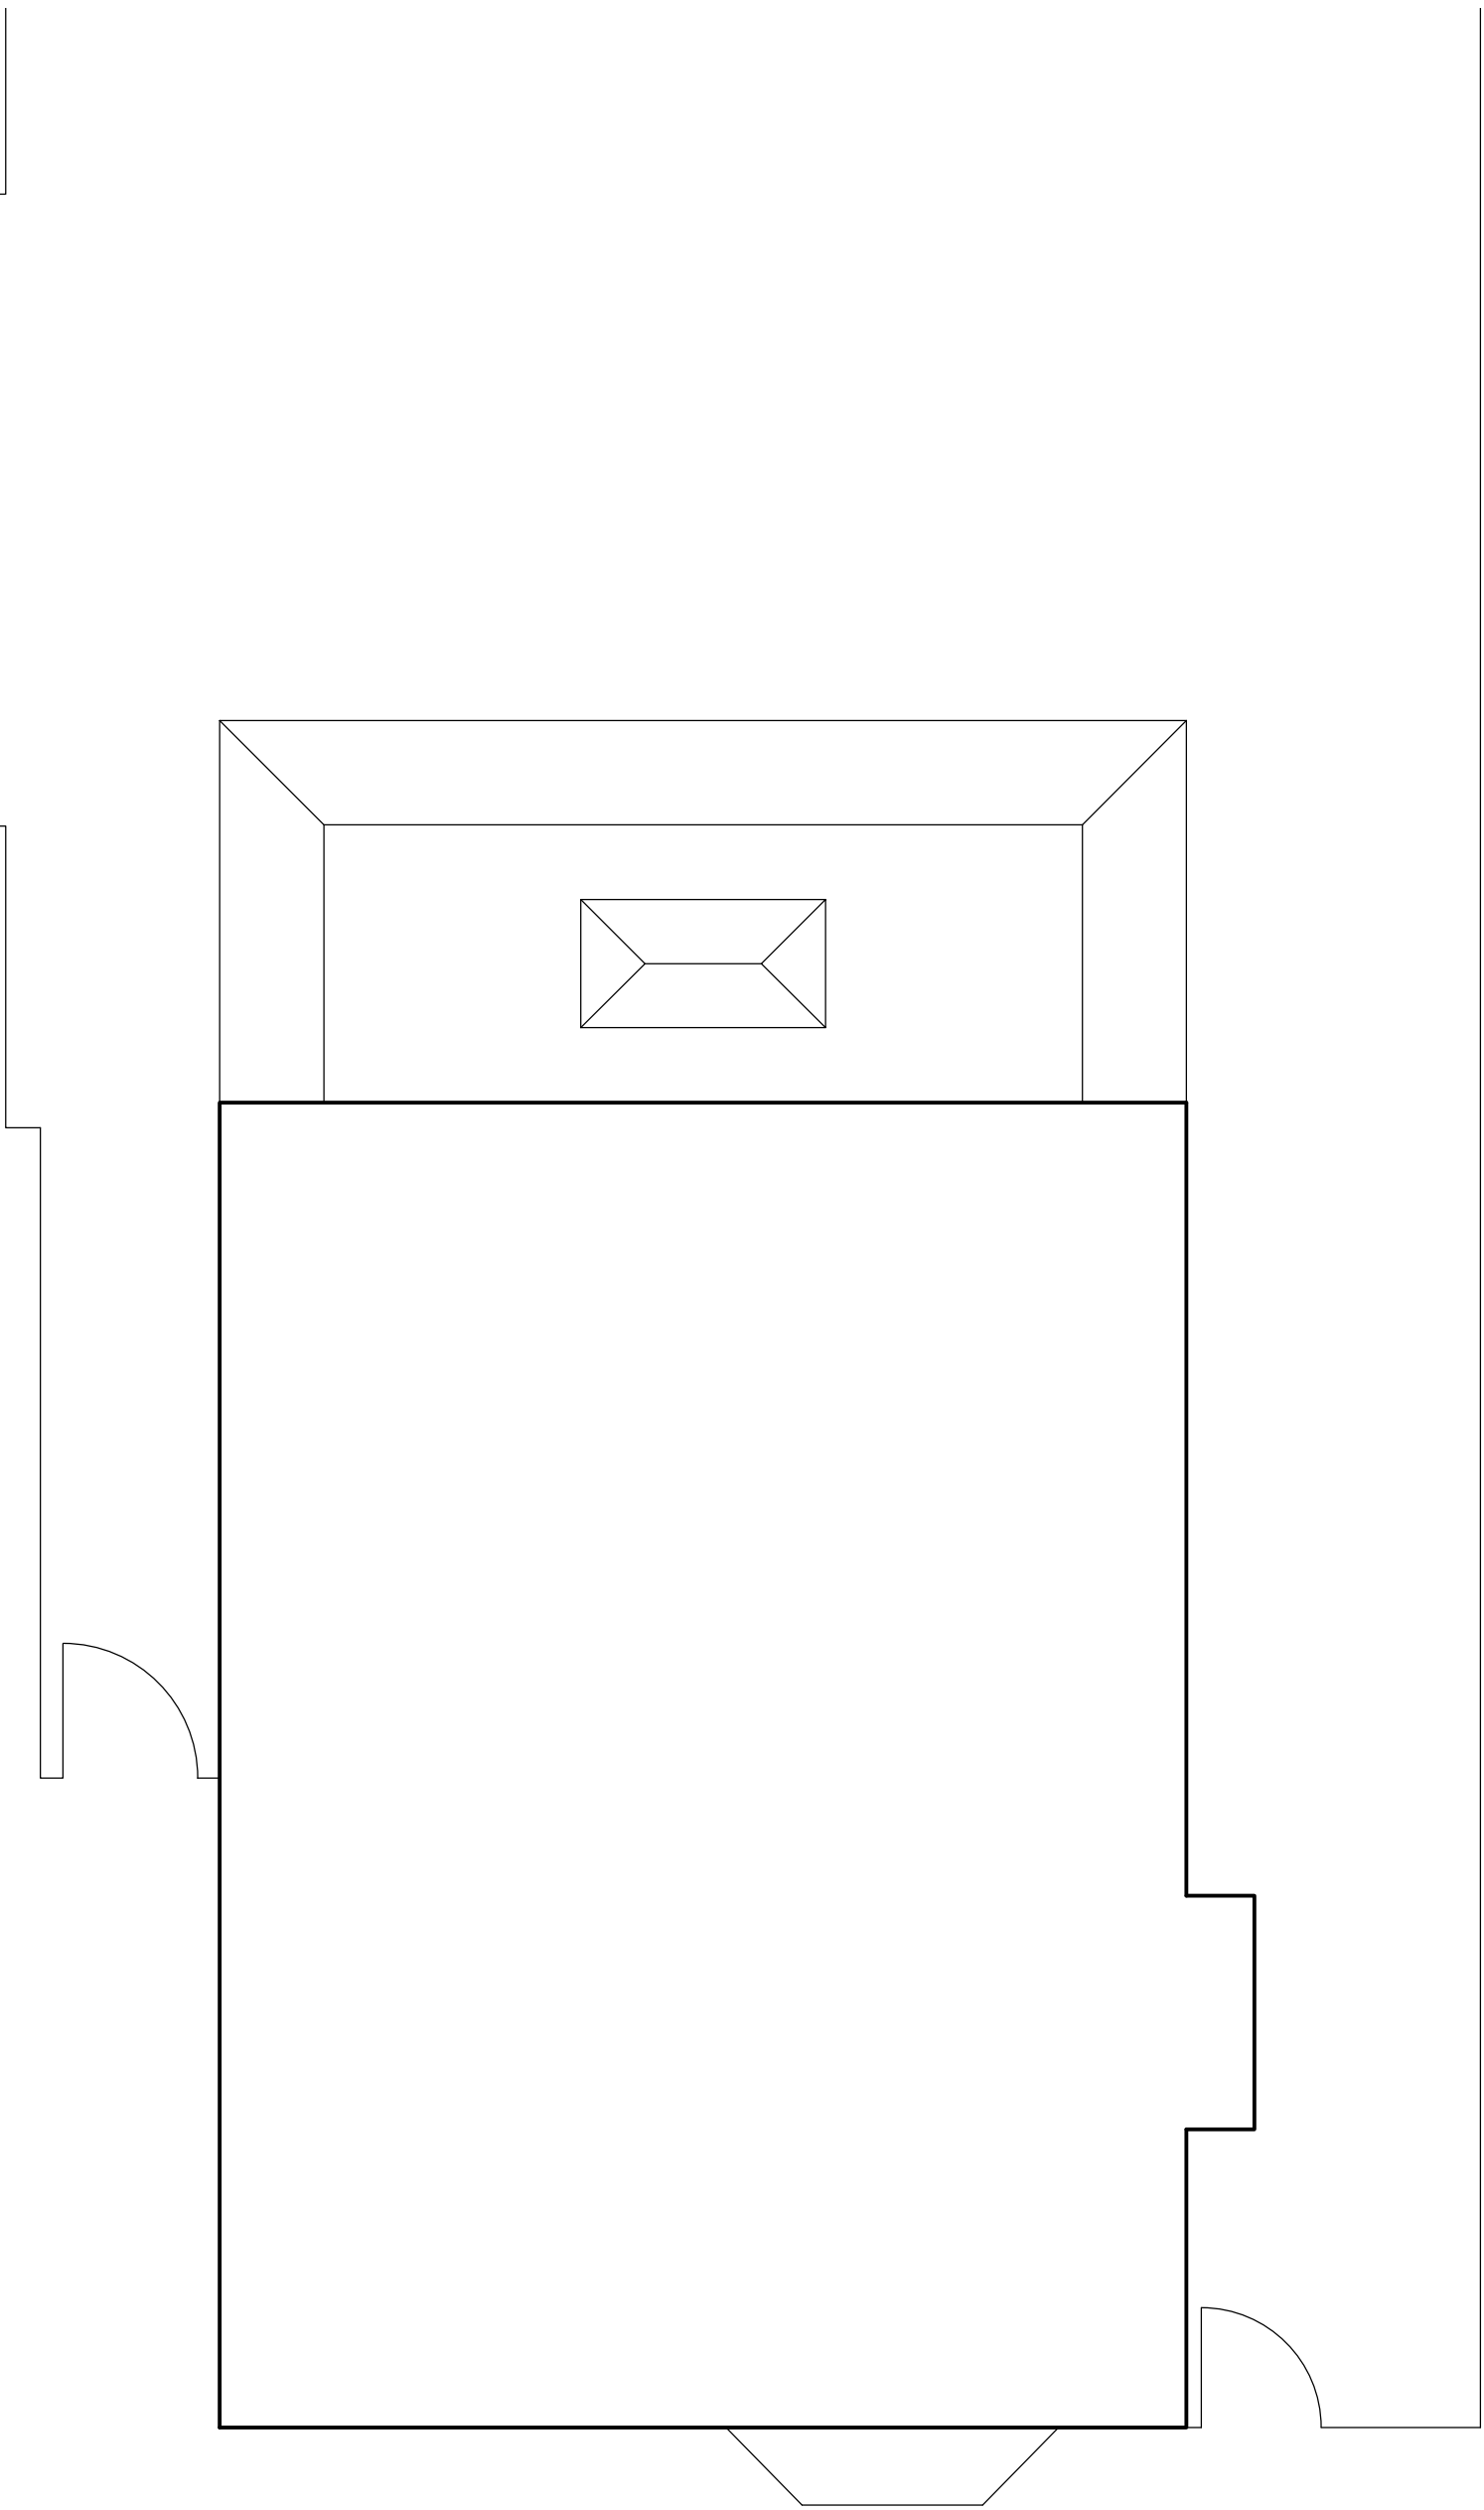

Proposed Ground Floor Roof Plan
Scale 1:50

New gutters and downpipes to match existing profile and colour

New plain concrete roof tiles to match existing porch

New single ply membrane

New Upvc double glazed lantern to partial vaulted roof

C	HJN	18/01/21	Additional notes added for planning
B	HJN	23/12/20	Alteration to lantern and dimensions added
A	HJN	22/12/20	Roof plan added and lanterns added to plans and elevations
Rev	Name	Date	COMMENT BOX



4 Bursledon Heights
Bursledon
Hampshire
SO31 8DB
Tel: 023 8064 4664
www.ghdpartnership.co.uk



Client Name		
Mr and Mrs Travis 3 Hartwood Gardens, Waterloooville		
Project Title		
Proposed single storey rear extension to 3 Hartwood Gdns		
Drawing Title		
Proposed Ground Floor Plan and Elevations		
Date	Dec 2020	Scale 1:50 / 1:100 @ A1
Drawn by	HJN	Project No 2020 - 490
Checked by	-	Drawing No D02 Rev C