



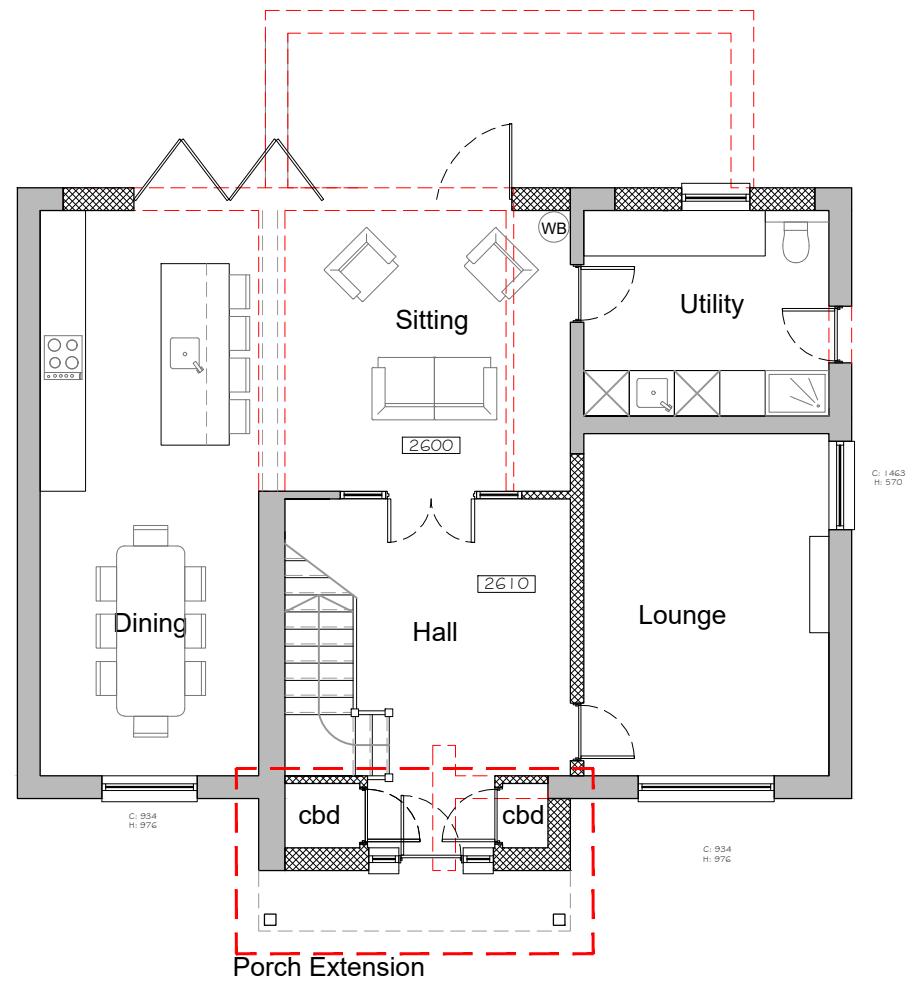


Proposed Ground Floor Plan
Scale 1:100

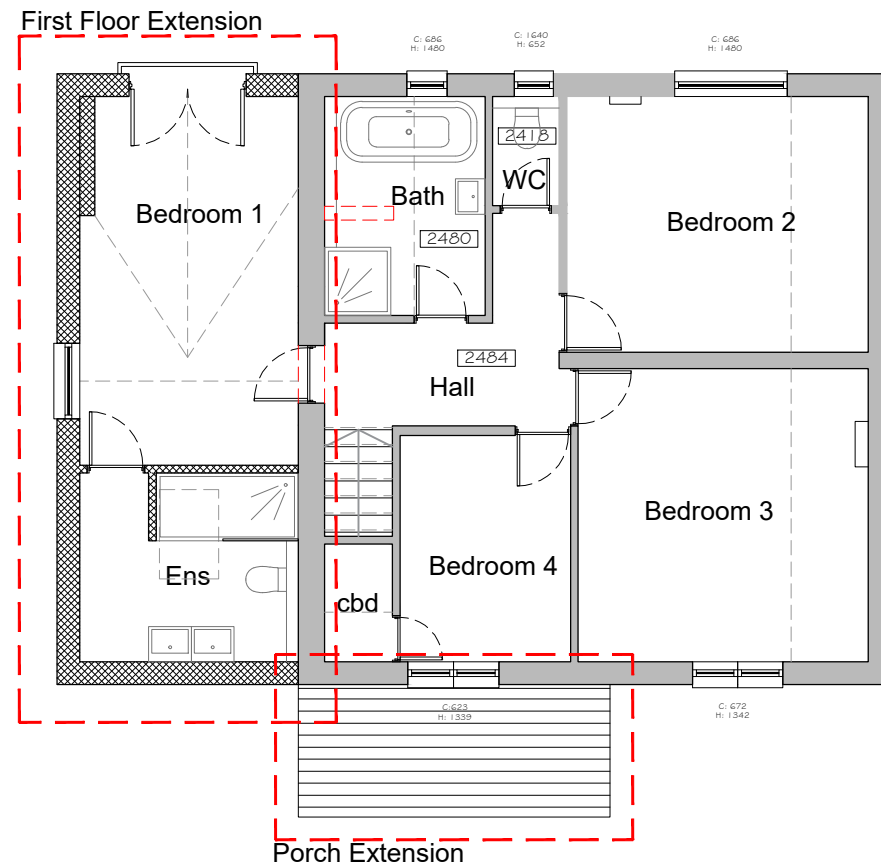

Proposed First Floor Plan
Scale 1:100

Key

- Existing Wall
- Proposed Wall
- Removed
- Floor Finish Level
- Floor to Ceiling Height

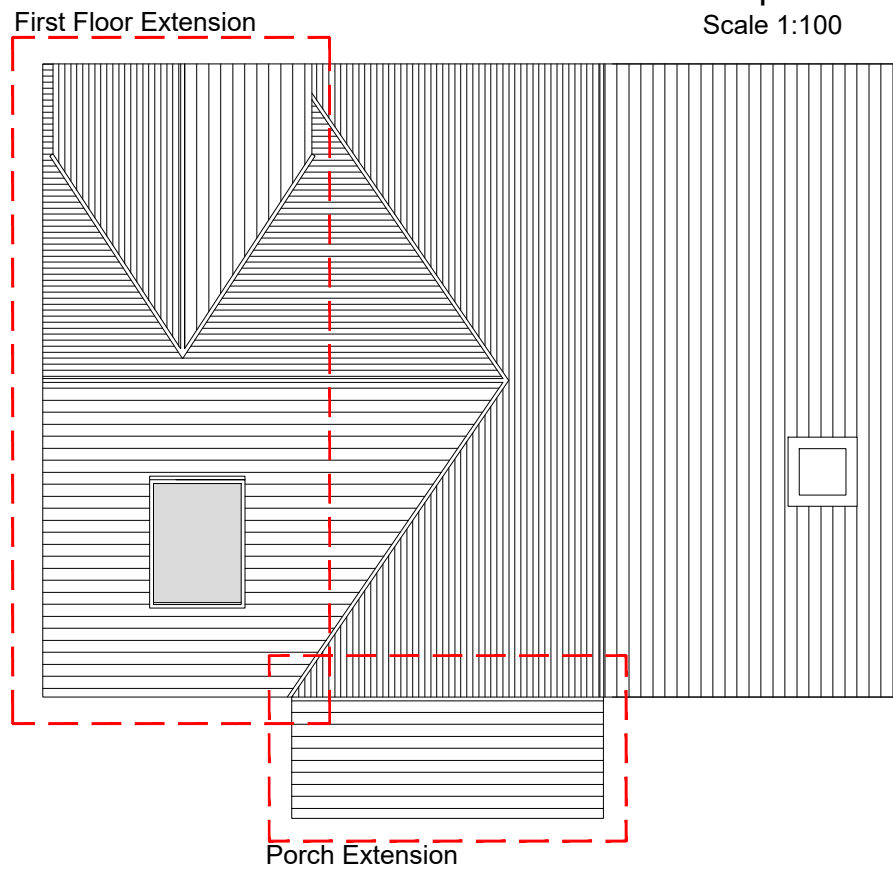

Proposed Roof Plan
Scale 1:100

Rev	Date	Description	By	PM
A	11.01.21	First Issue	LAC	JM

REVISIONS



Design Team Studios LTD
Copyright Reserved
Check Dimensions on Site

© Crown copyright and database rights (2020)
Ordnance Survey 0100031673
© Local Government Information House Limited copyright and database rights (2020) 0100031673

DRAWING STATUS:
Planning

REVISION:
A

PROJECT
9 Chichester Avenue,
Hayling Island, PO11 9EZ
CLIENT
Sam Eversfield & Sophie Porteous

Scale @ A3: 1:100
Date: © Jan 2021

Drawn by: LAC
Checked by: JM

DRAWING TITLE
Proposed Plans

DRAWING NUMBER:
498.P101_A



The Clock Tower, Great Southsea Street at Castle Road
Southsea, Portsmouth, Hants, PO5 3BY
Tel: 02392 837149



E: info@designteamstudios.com
W: www.designteamstudios.com