


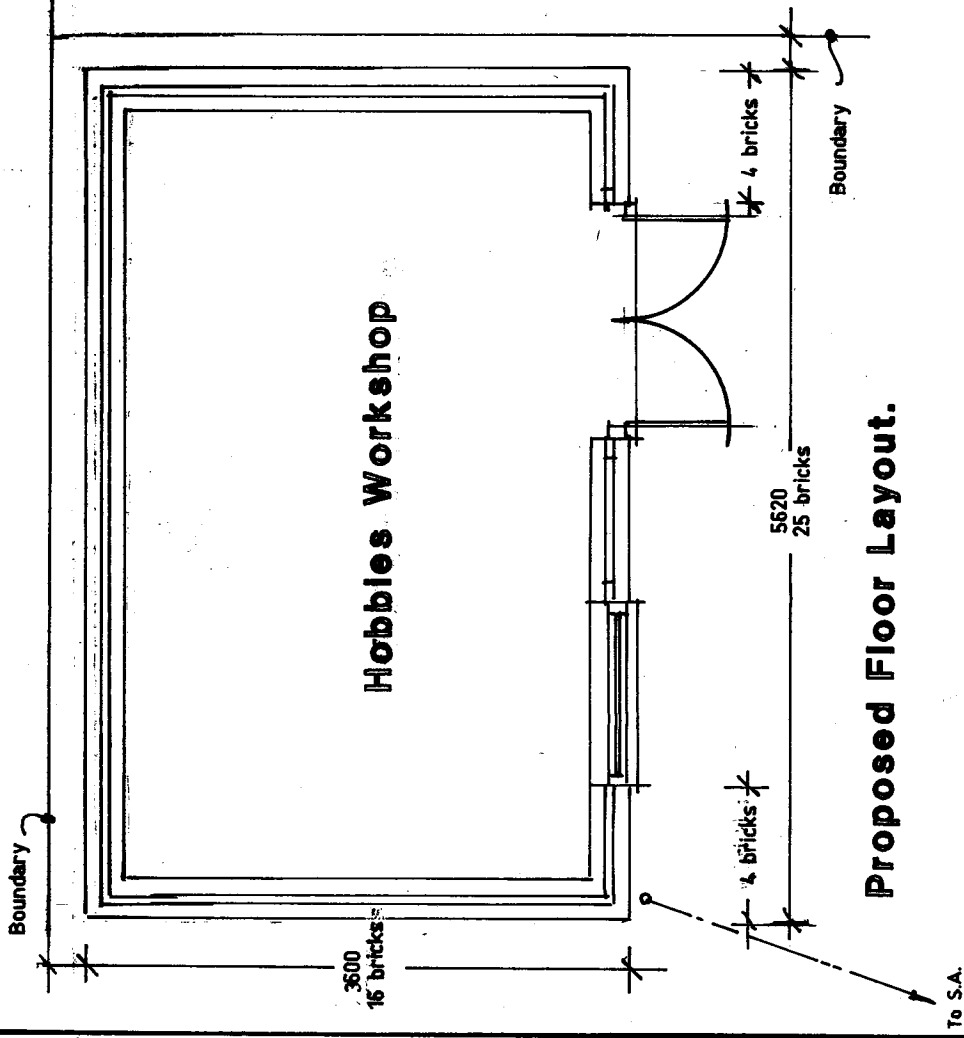
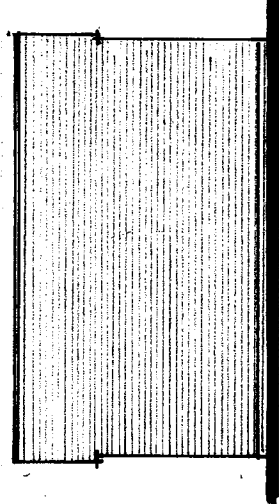
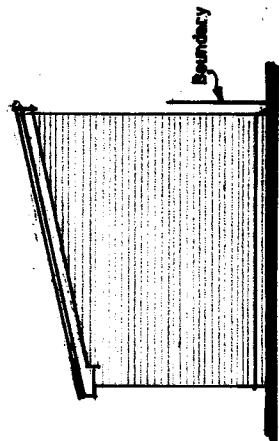
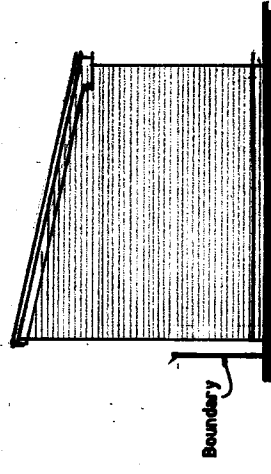


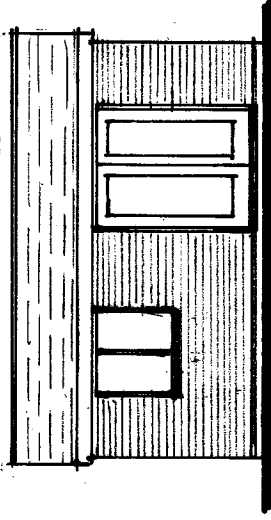

Proposed Floor Layout.

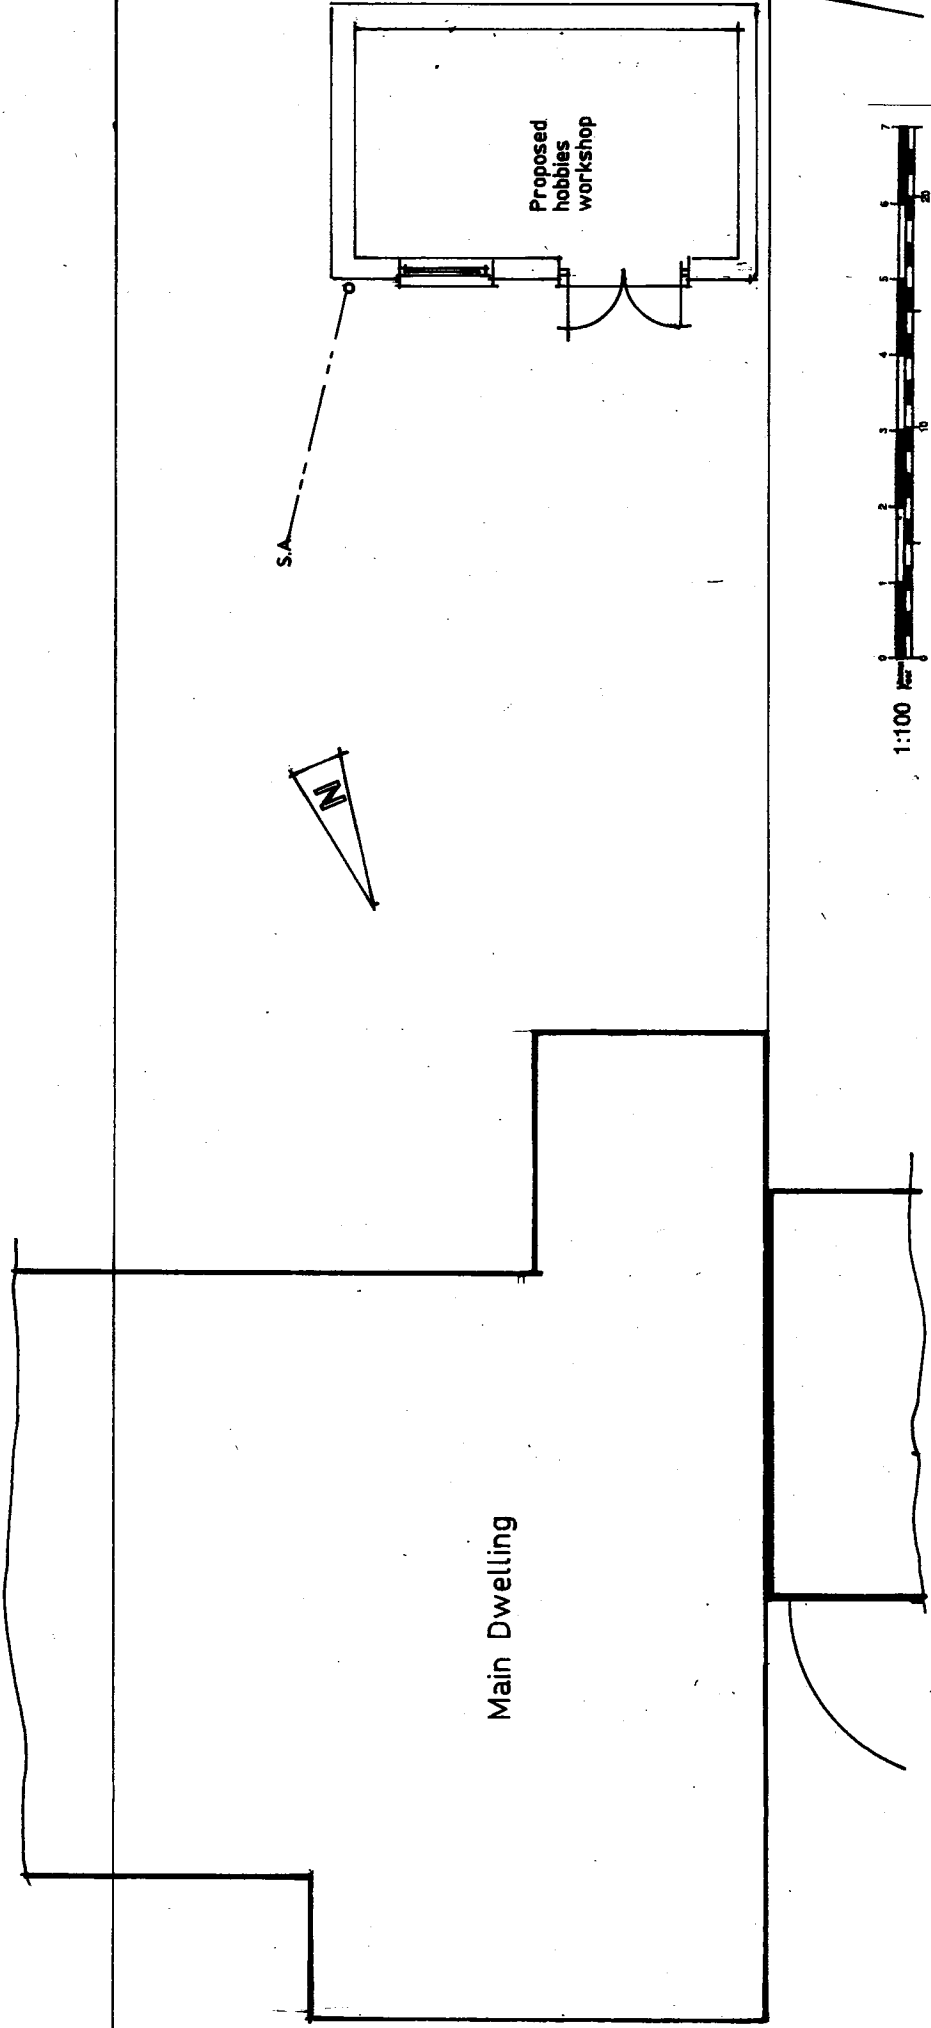

Section X-X.

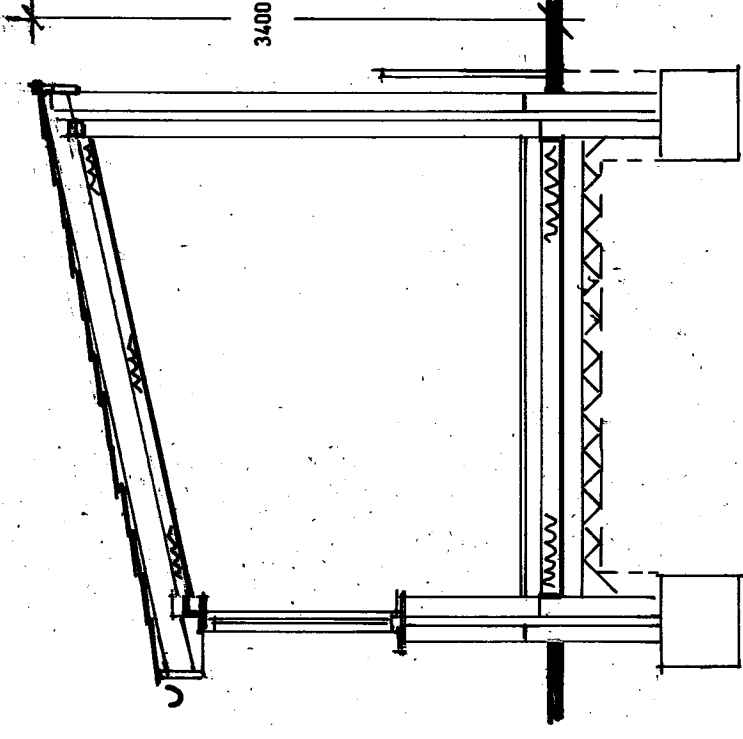

1:100 Site Plan.

Brief Notes:

- Roof - Sandtoft 20/20 tiles or Anchor Centurion tiles on battens, felt on 47 x 150 C24 rafters. 12.5" pitch as drawing or 15" insulation and plasterboard ceiling.
- Walls - 100 faced brickwork, 75 cavity 100 Celcon Solar blockwork, plasterboard lining.
- Windows - White pvcu windows as elevation
- Doors - White pvcu french doors as elevation.
- Rainwater - Gutter, down pipe and drain to soakaway.

**Proposed hobbies workshop at
2 Ward Crescent, Emsworth,
Hants. PO10 7RR**

M. North Esq..

Scale 1:50 1:100	Date January 2021
A3 Drawing Number 1	
Revision	