


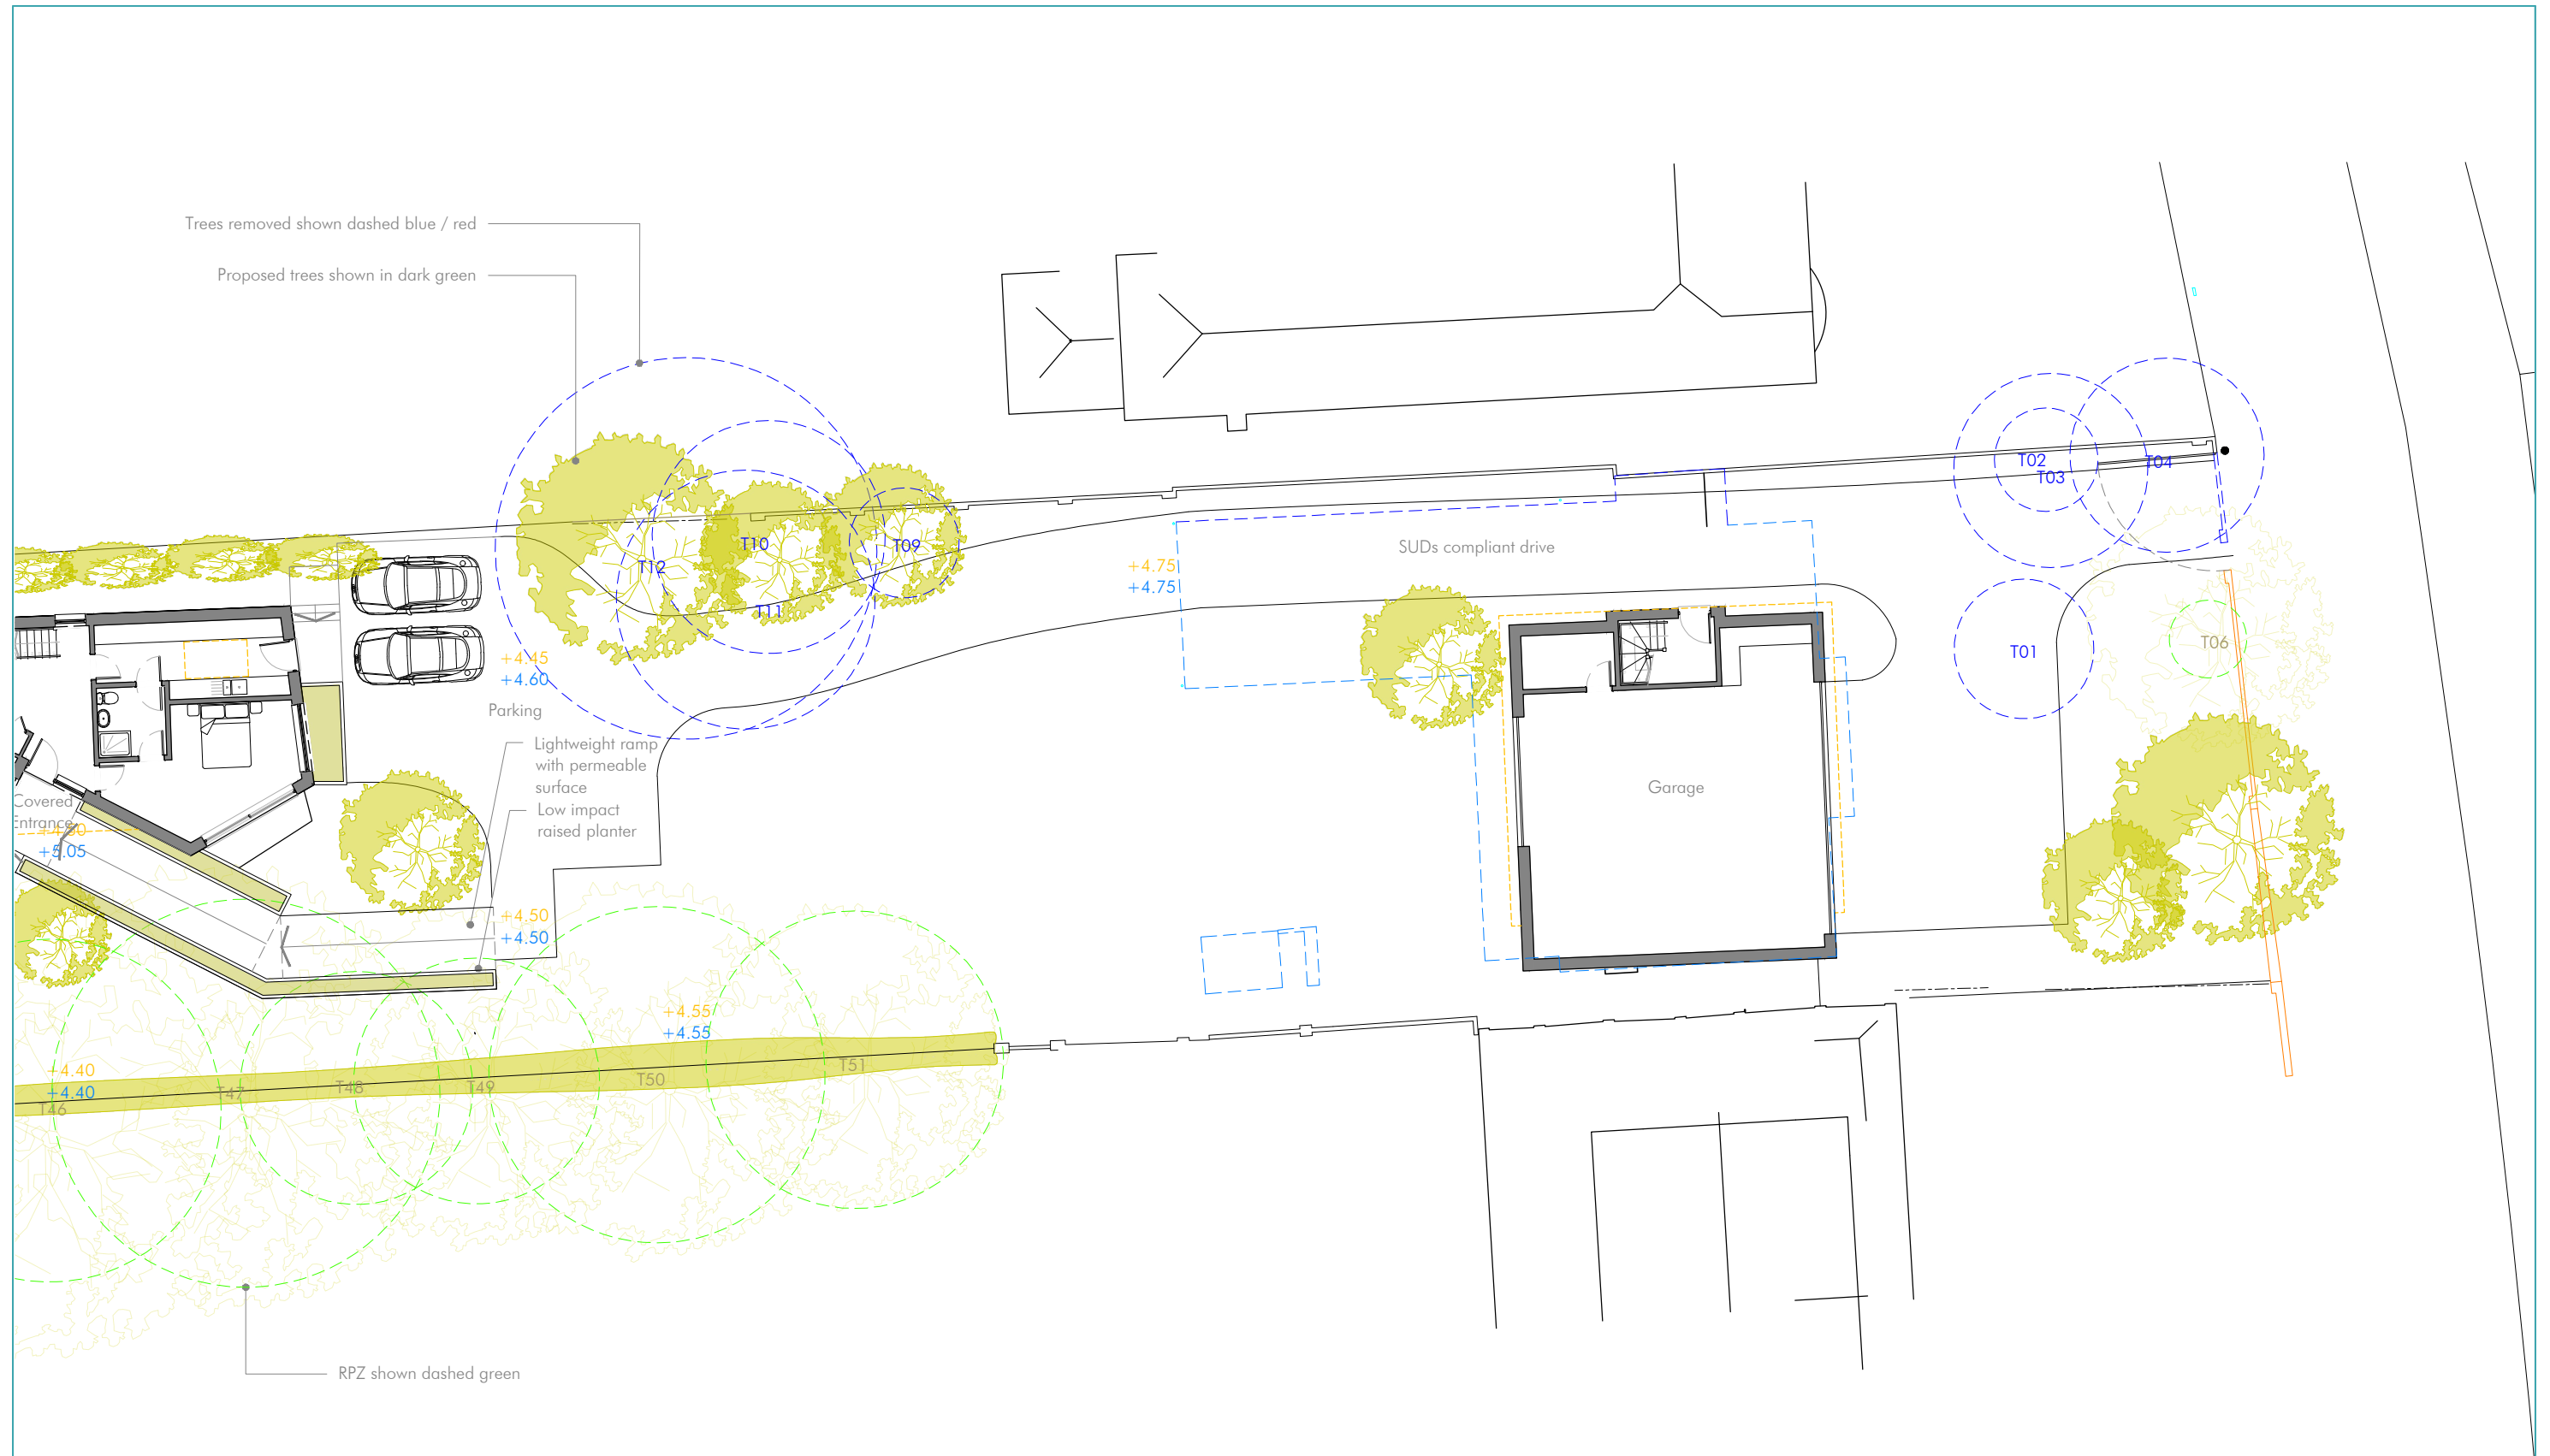

Tree retained RPZ

Tree removed RPZ

Category U tree removed RPZ

Category U tree retained indicative RPZ

Proposed tree

Retained tree canopy

Existing levels

Proposed levels

+0.00

+0.00

1:1250

0mm

10m

20m

50m

1:500

0mm

5m

10m

25m

1:200

0mm

2m

4m

10m

1:100

0mm

1m

2m

5m

1:1

0mm

10mm

20mm

50mm

N

Project 48 Sinah Lane	Project No. 2016	Rev	Date	Notes	The Studio @ The Barns Church Lane, Northney PO11 0SB 07365 111998 info@hebdendesignstudio.com www.hebdendesignstudio.com	Hebden design studio architecture / town planning / interior design / project management	Notes: Do not scale from this drawing unless for the purposes of Local Authority Planning Approval. Please verify that the information is correctly printed to scale by checking the control bar. This drawing must be read in conjunction with all other related drawings and documentation. This drawing is copyright of Hebden Design Studio Ltd ©. All rights reserved
Drawing Site Plan - Part 1	Dwg No. 3.011						