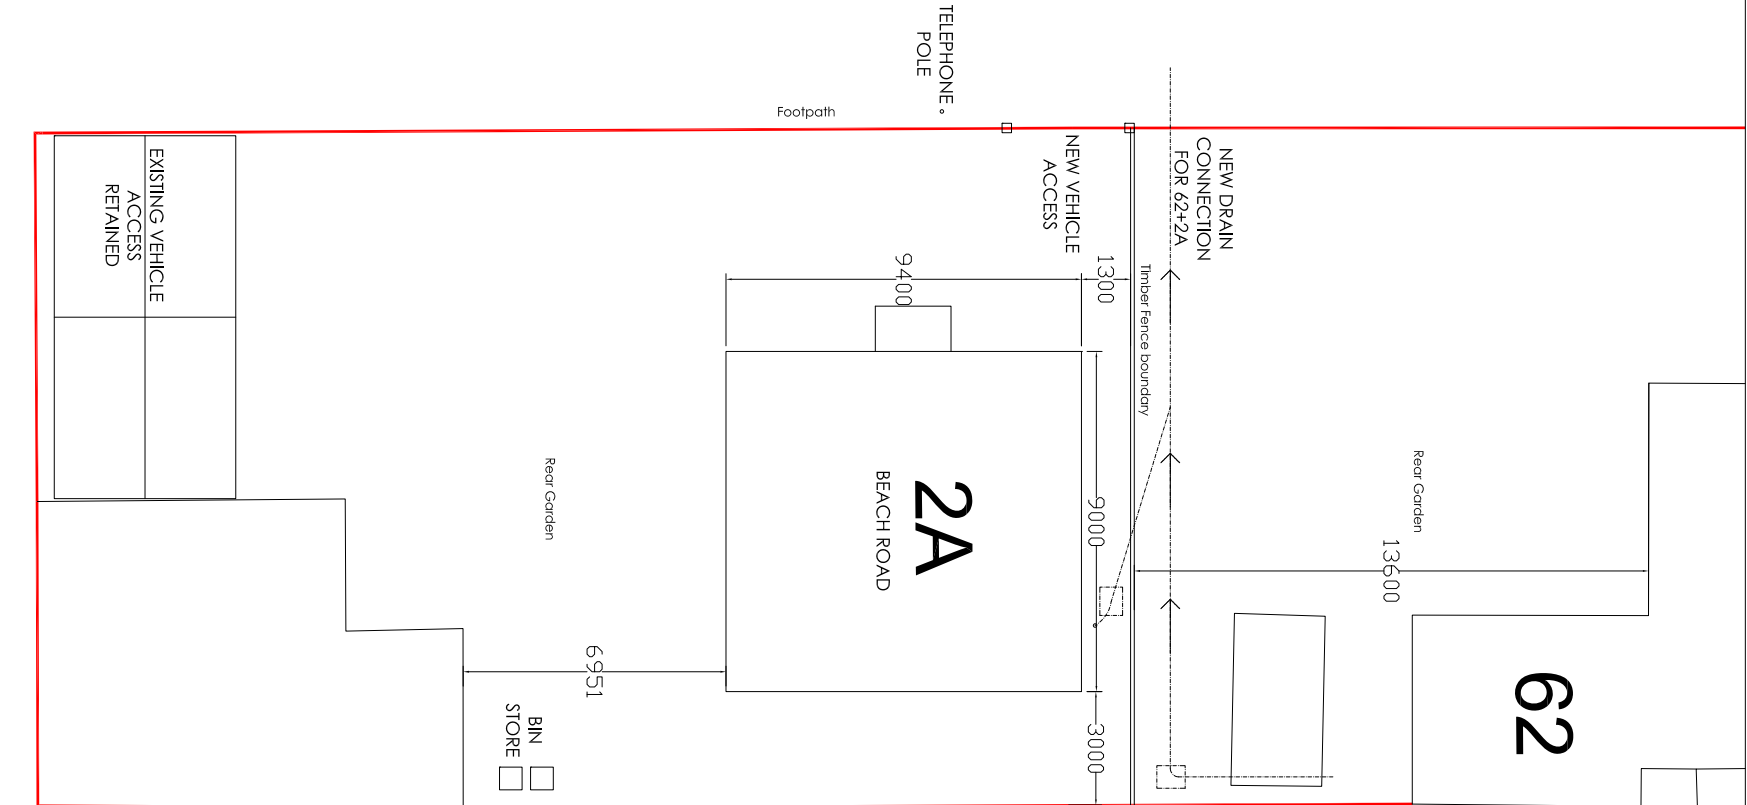
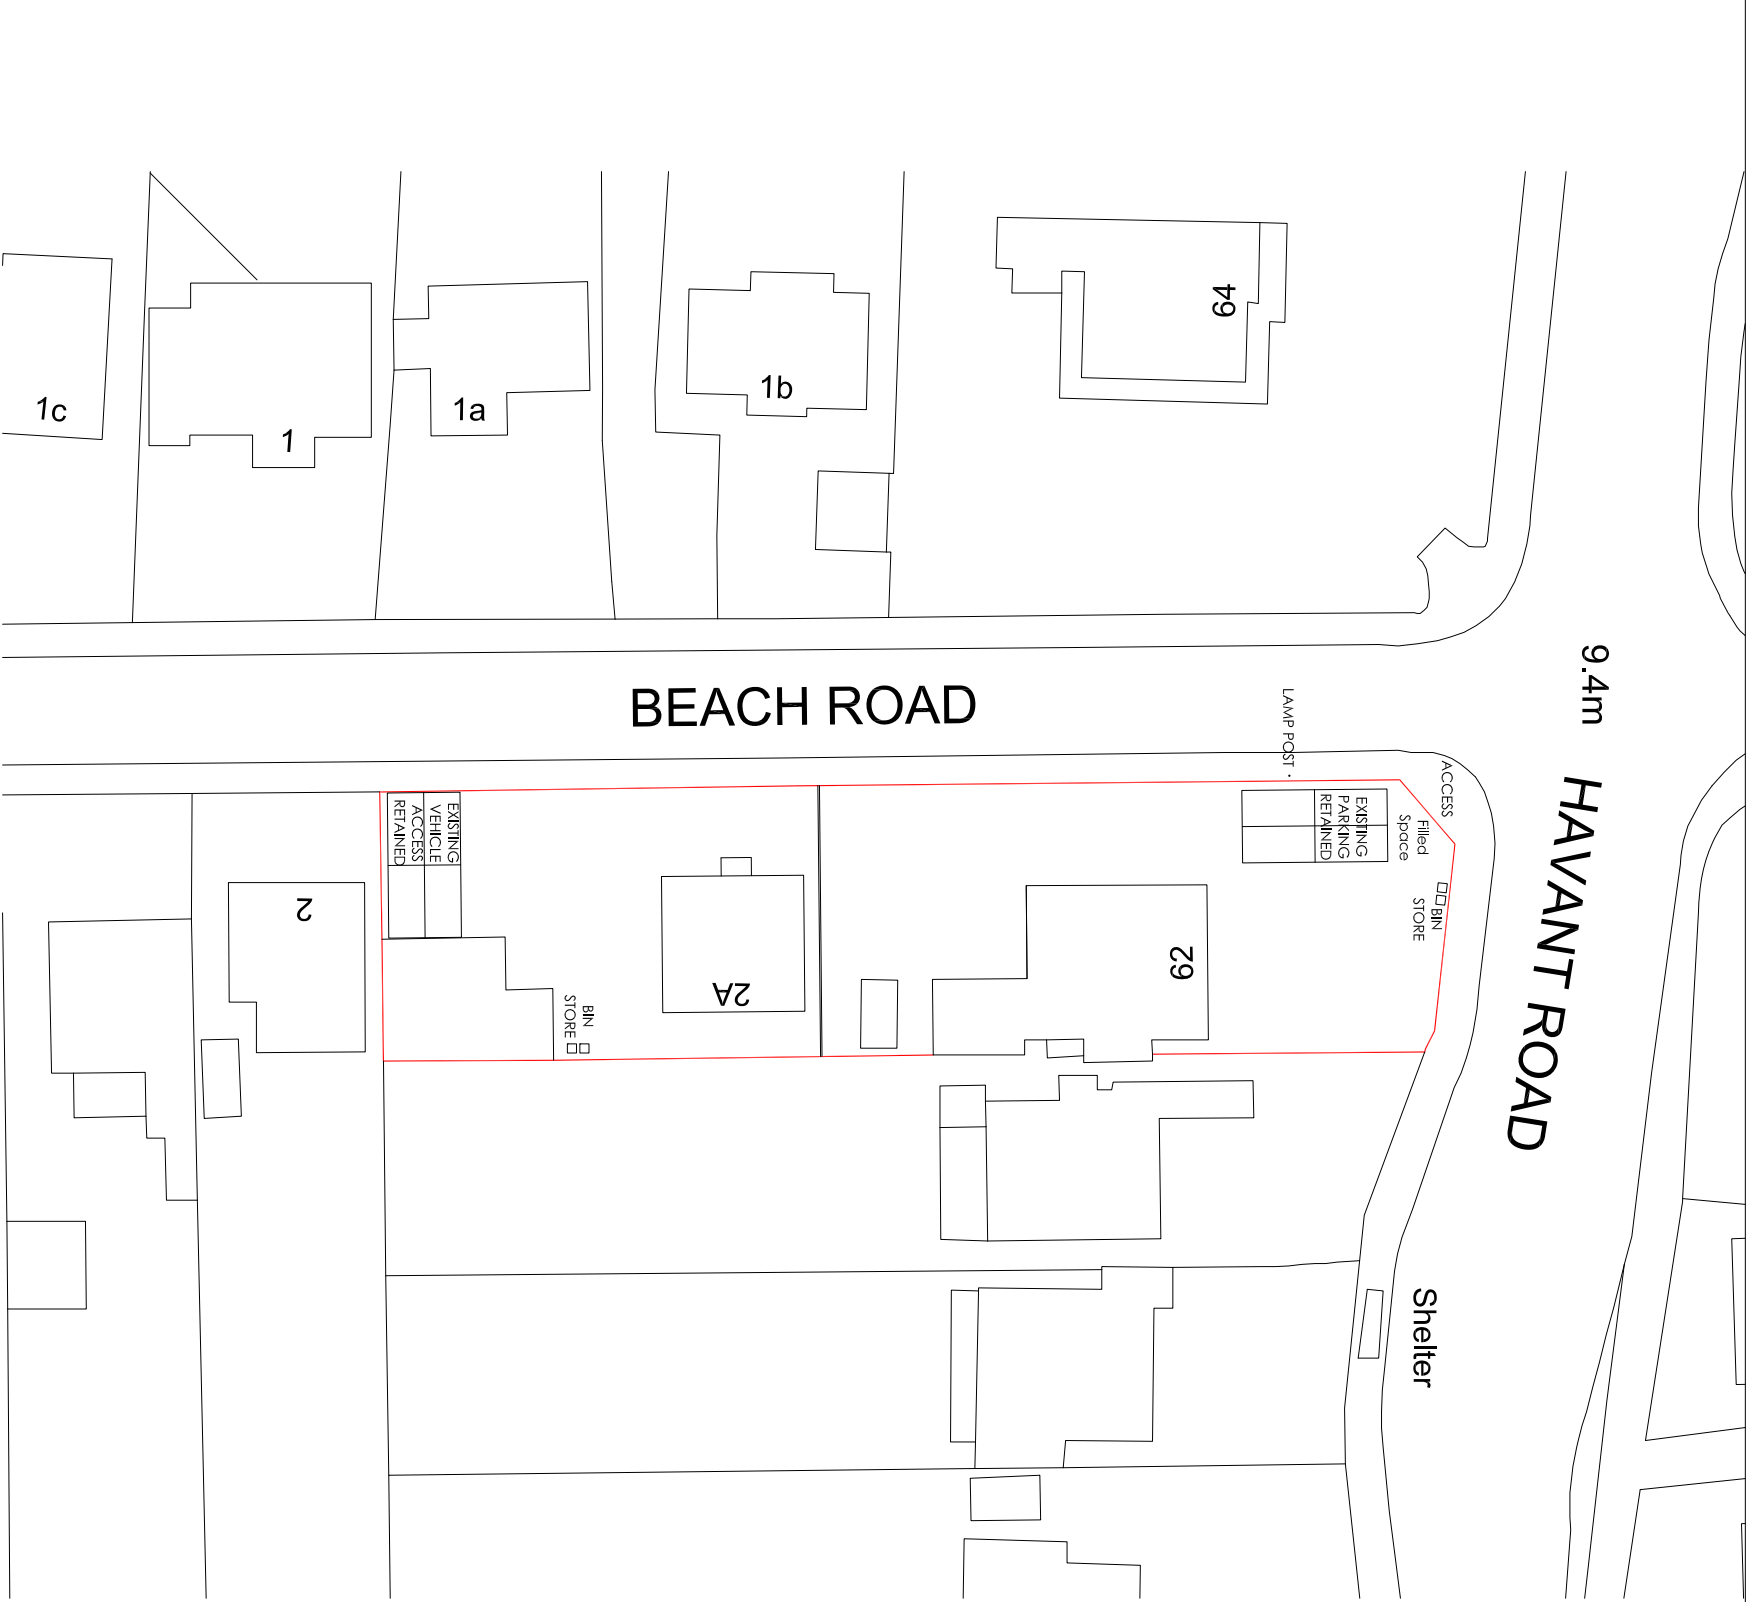


Copyright is reserved by NOW Survey and is issued on the condition that it is not copied or disclosed by or to any unauthorised persons without prior consent in writing from NOW Survey.									
All dimensions to be checked on site									
REV	DESCRIPTION								
-	New drawing	DRAWN	DATE	Drawing Ref		Rev	Drawing Title		
A	Size increased	AG	08.09.19	HR 01	E		Block Plan & Site Plan		
B	Internal alteration	AG	02.11.19	Scale of A1		Scale of A3			
C	Dormer alteration	AG	18.01.20	1:250		1:500			
D	Internal alteration	AG	22.08.20	1:100		1:200			
E	Internal alteration	AG	04.09.20	Date		8 Sep 19		62 Havant Road	
				Drawn by				Emsworth	
				AG				PO10 7JG	