




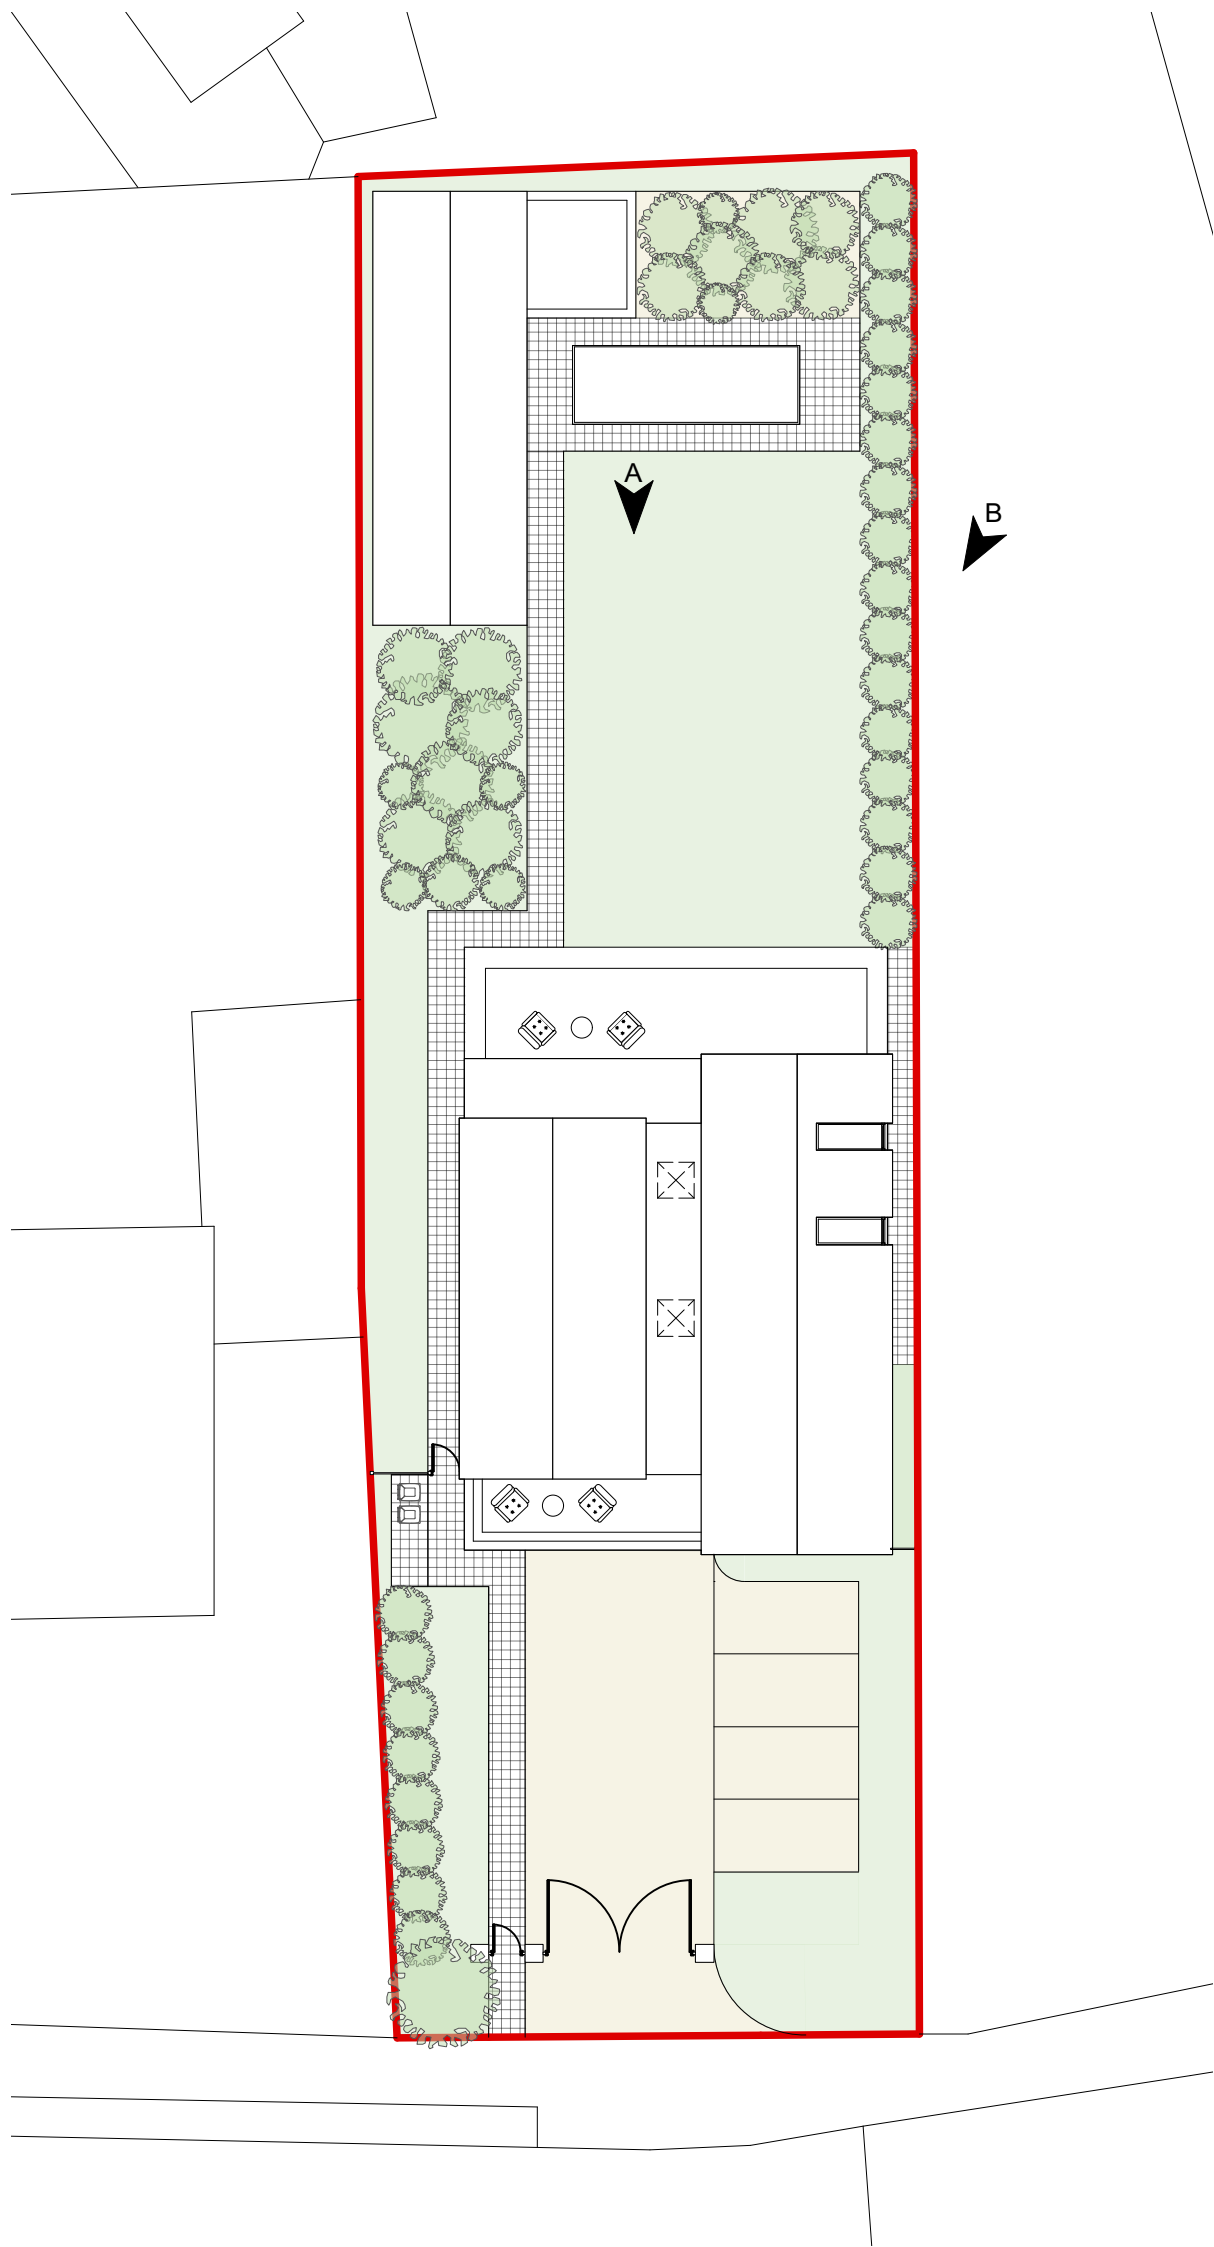

Proposed Site Plan 1:200

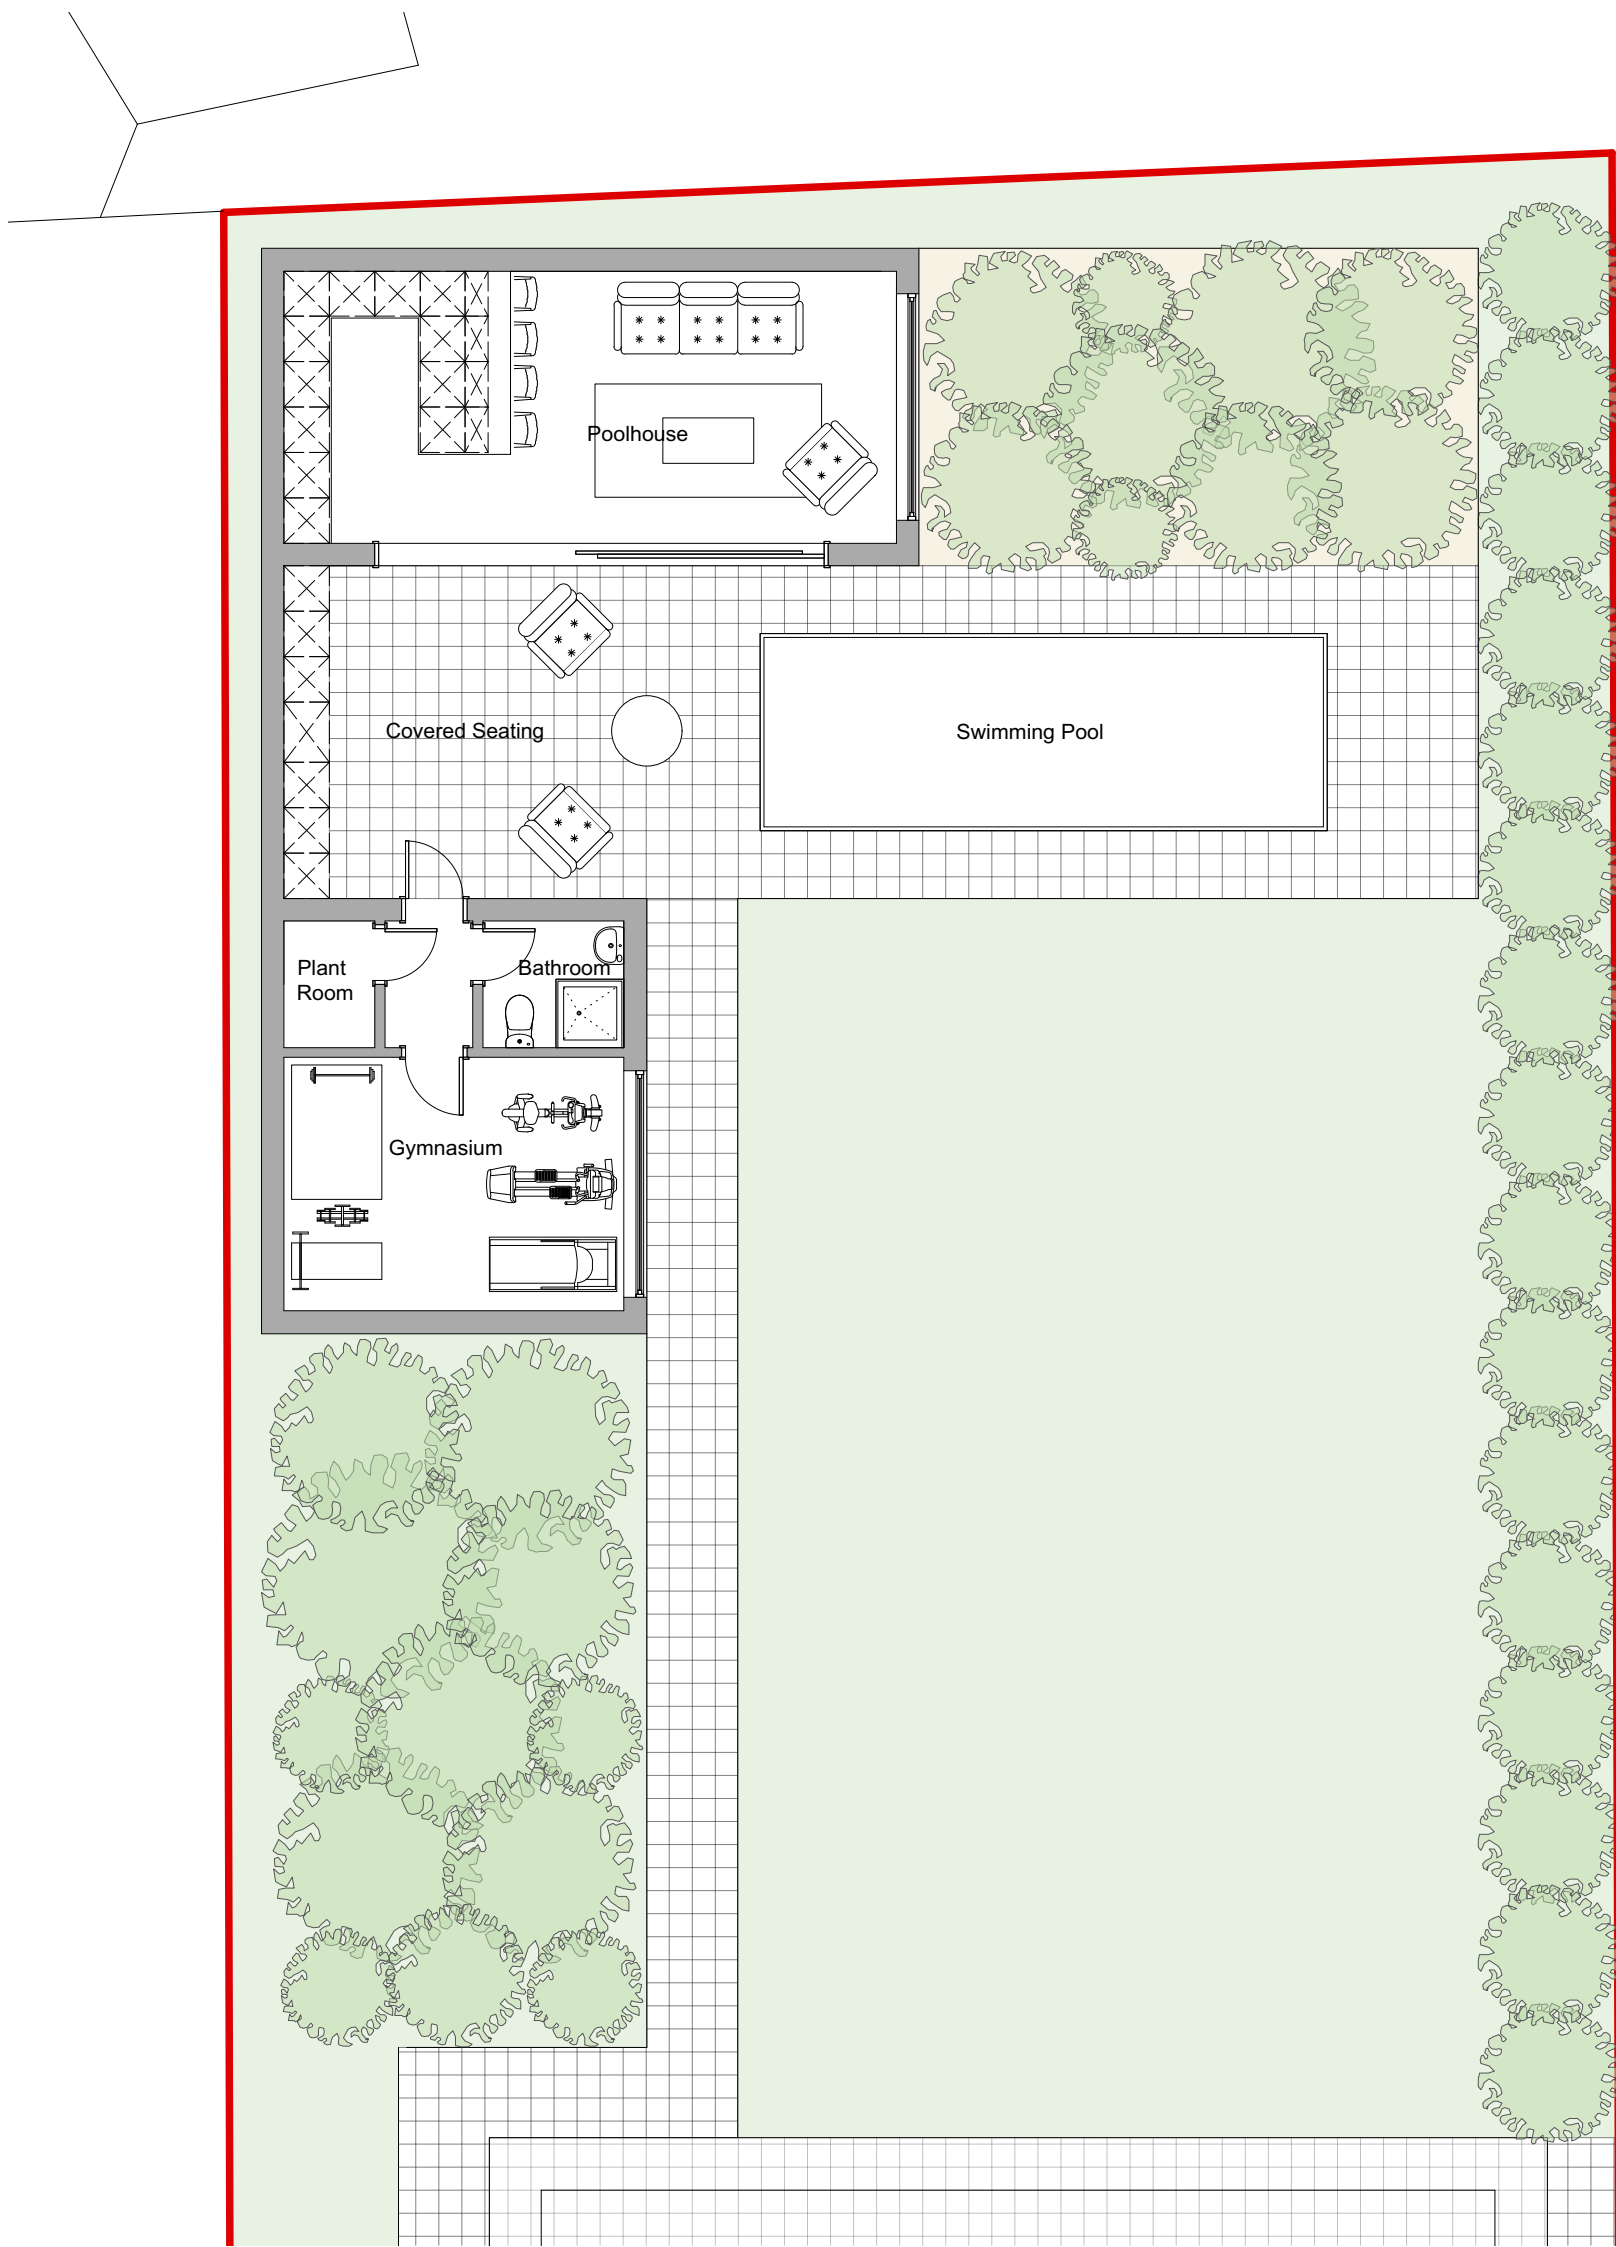

Proposed Ground Floor Plan 1:200

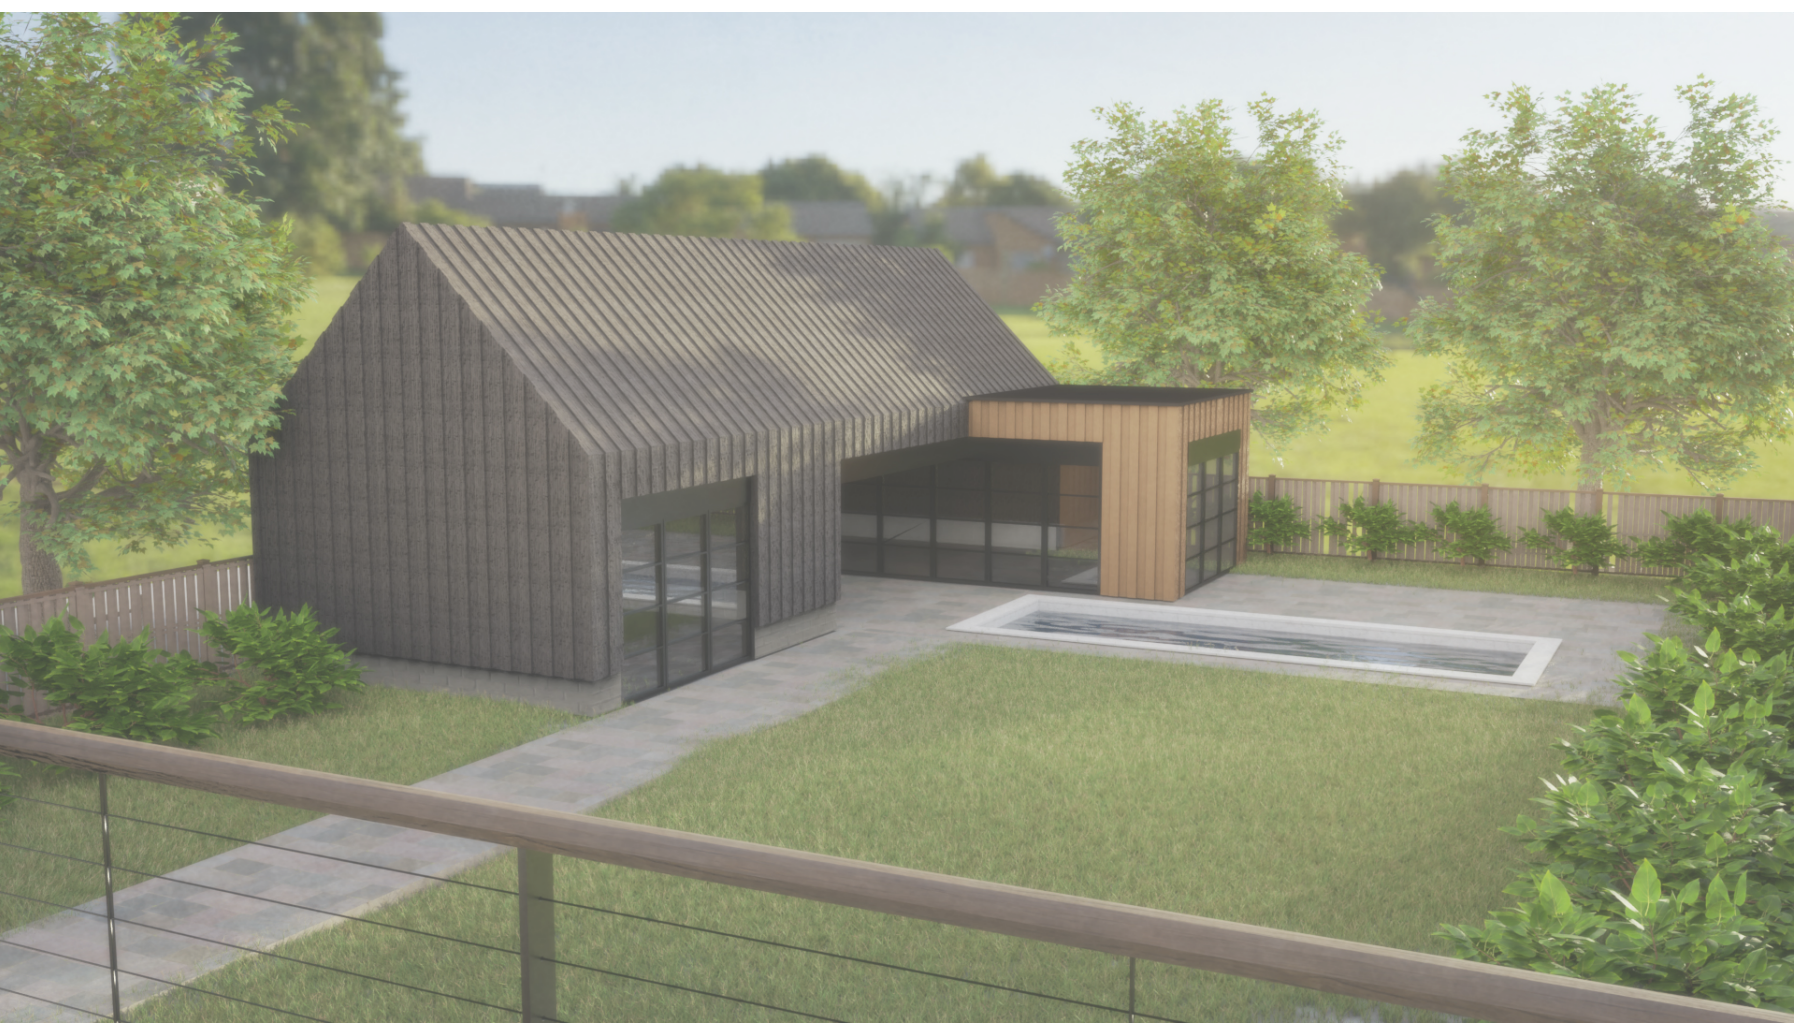

Proposed View A (NTS)



Proposed View B (NTS)



Proposed South Elevation 1:100

Proposed West Elevation 1:100

Proposed North Elevation 1:100

Proposed East Elevation 1:100

Amendments	by	Date
a		
b		
c		
Job Title 074LS/SR		
Drawing		
Proposed Pool House		
Scale: As Shown @ A1		
Drg.No: HOPA-005-P *		
Drawn by: LMW		
Issued to: HBC		
Status: Planning		
Date: 19.10.20		
		
HOP Architects Ltd 01202 746122 01202 746123		