


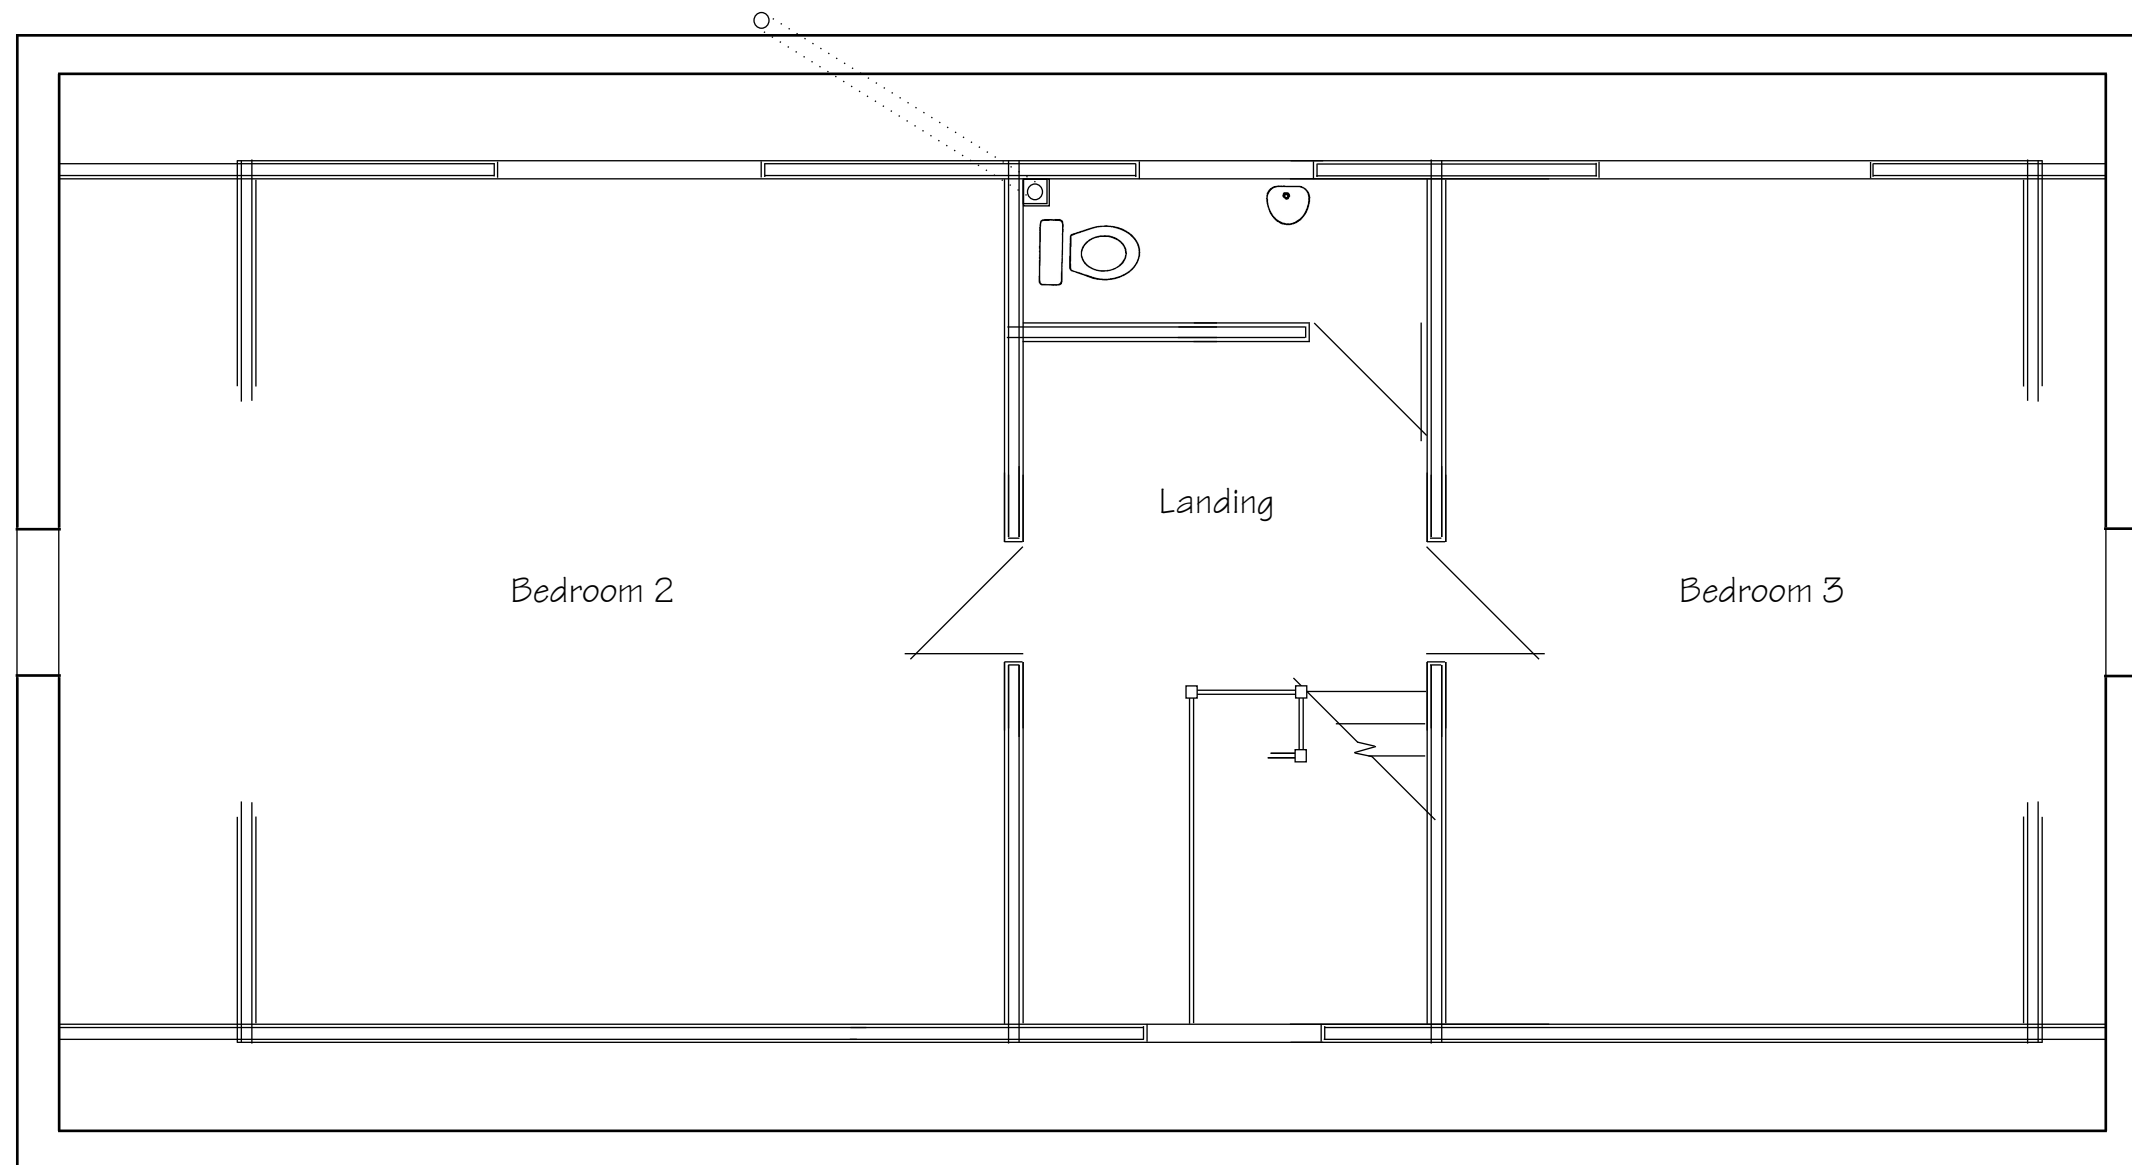

Proposed First Floor Plan

These Plans have been prepared for the purpose of obtaining Planning Permission and/or Building Regulation Approval for the work shown thereon only and should not be used for any other purpose.

© These Plans remain the copyright of the architect and must not be copied or reproduced in any way without written permission with the exception of Local Authorities for Planning Purposes



Andrew R Dunks

BSc(Hons) MRICS CBuildE MCABE


Chartered Surveyor and Building Engineer

22 Oberon Close, Waterlooville,

Hants, PO7 8LF

Tel: (023) 9225 3034

e-mail: andrewRdunks@gmail.com

 

Proposed Loft Extension

11 Park Lane
Waterlooville

For Mr & Mrs D Eggelton

Scale - 1:50 at Page Size A3

Date - November 2020

Drawing No. 5512/4 - Rev A