
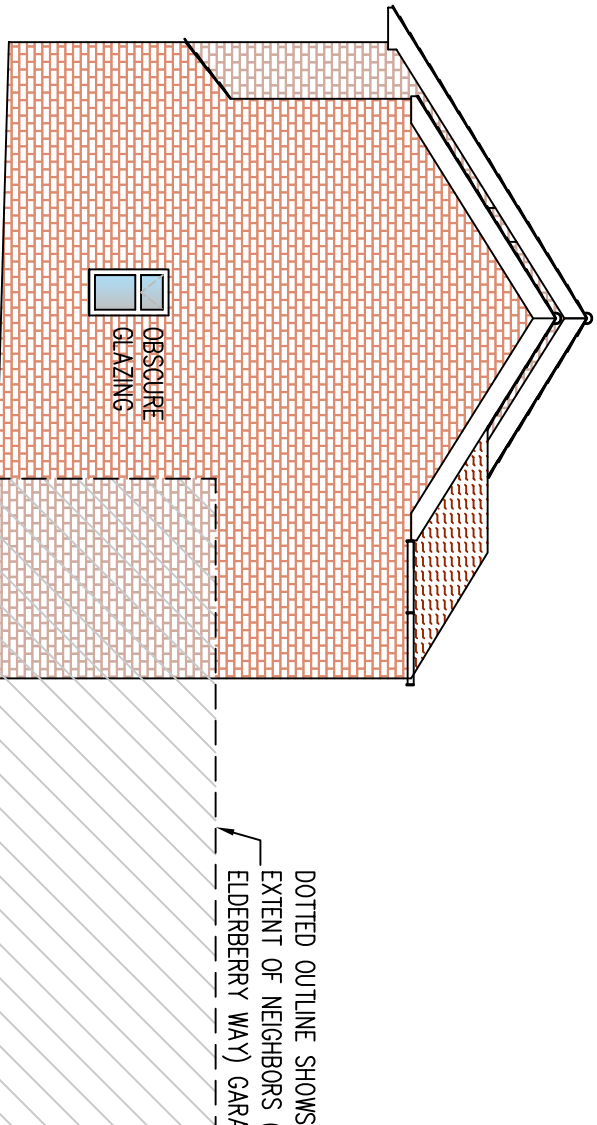
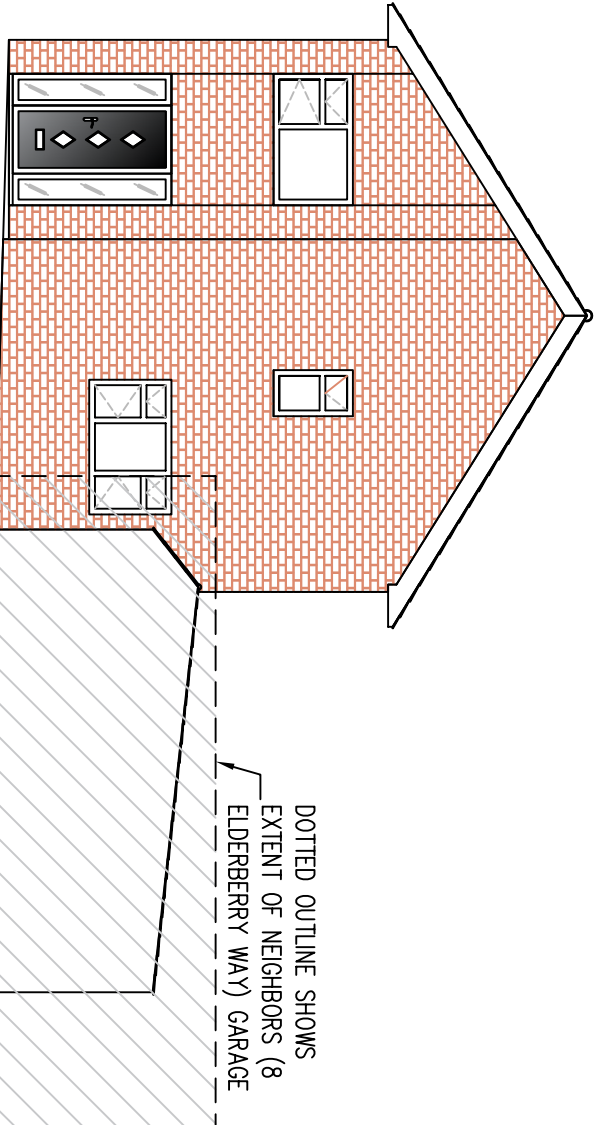
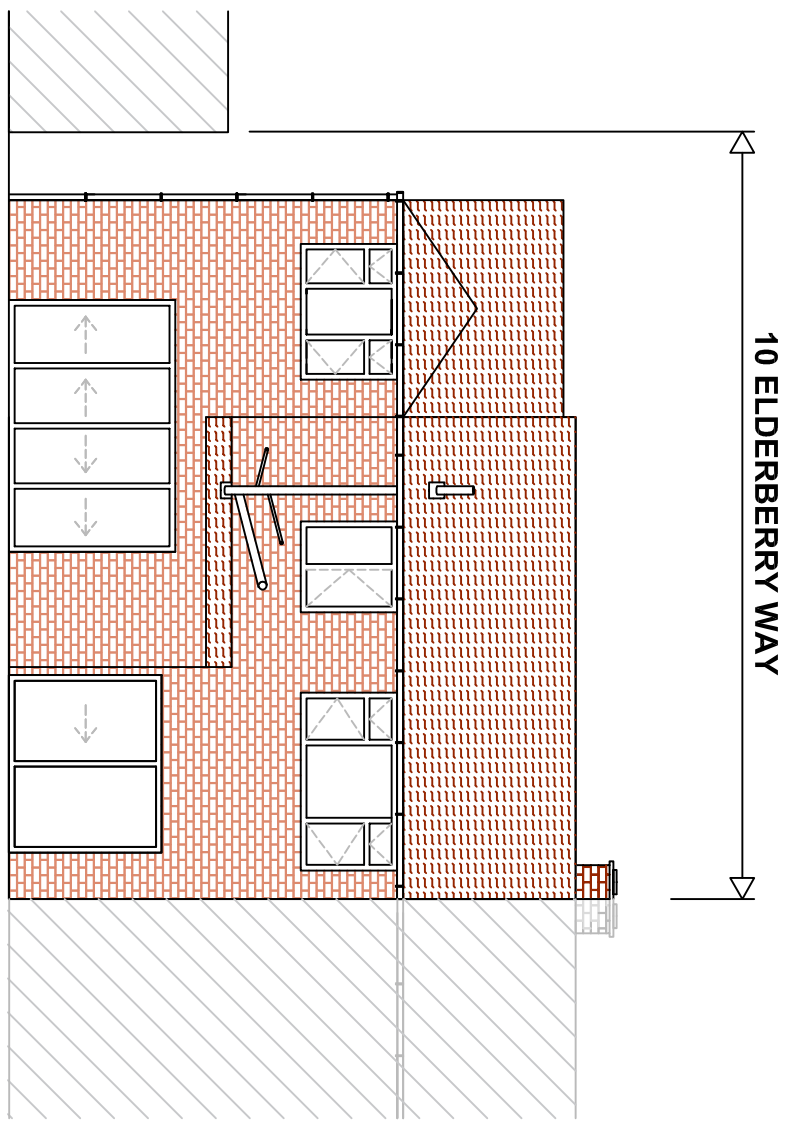


0 1 2 3 4 5 6 7 8 9 10 Metres  
Scale Bar - 1:100

WARNING

INFORMATION ON THIS DRAWING IS PRODUCED USING  
COLOURS IF DRAWING IS NOT PRINTED IN COLOUR  
VITAL INFORMATION MAY BE OBSCURED OR MISSING



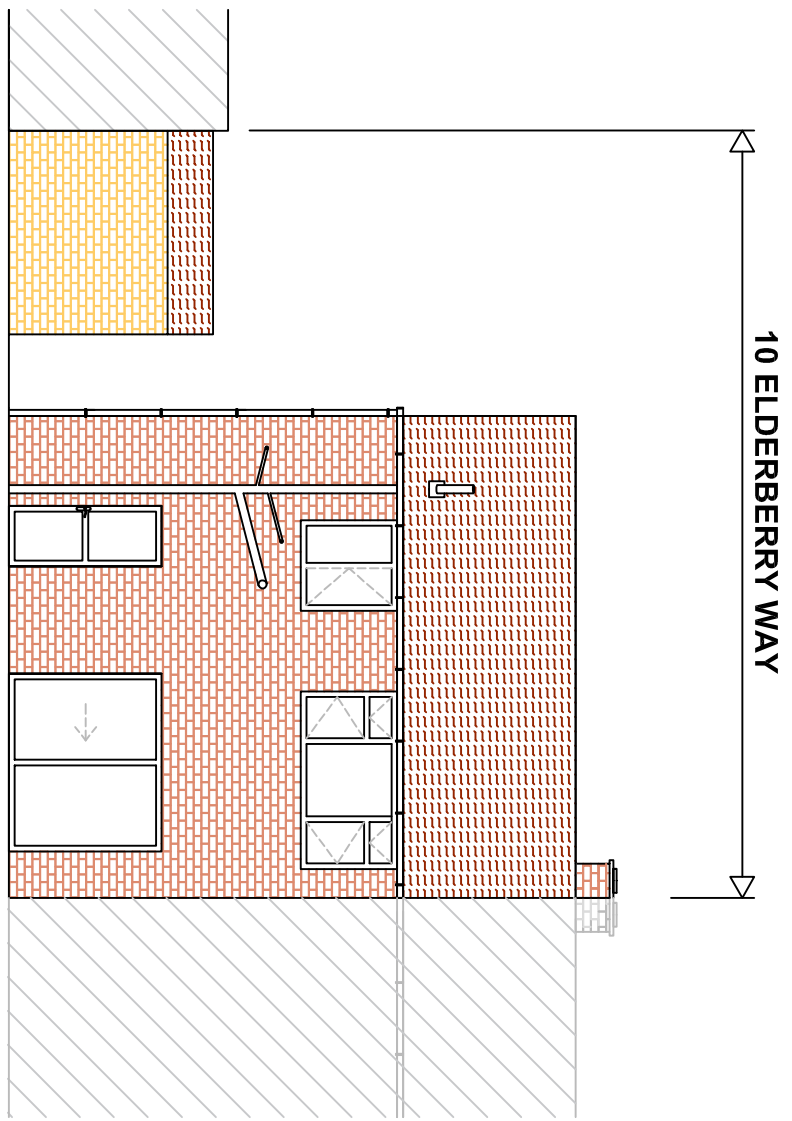


EXISTING REAR ELEVATION  
1:100 AT A1

PROPOSED REAR ELEVATION  
1:100 AT A1

EXISTING SIDE ELEVATION  
1:100 AT A1





PROPOSED SIDE ELEVATION  
1:100 AT A1

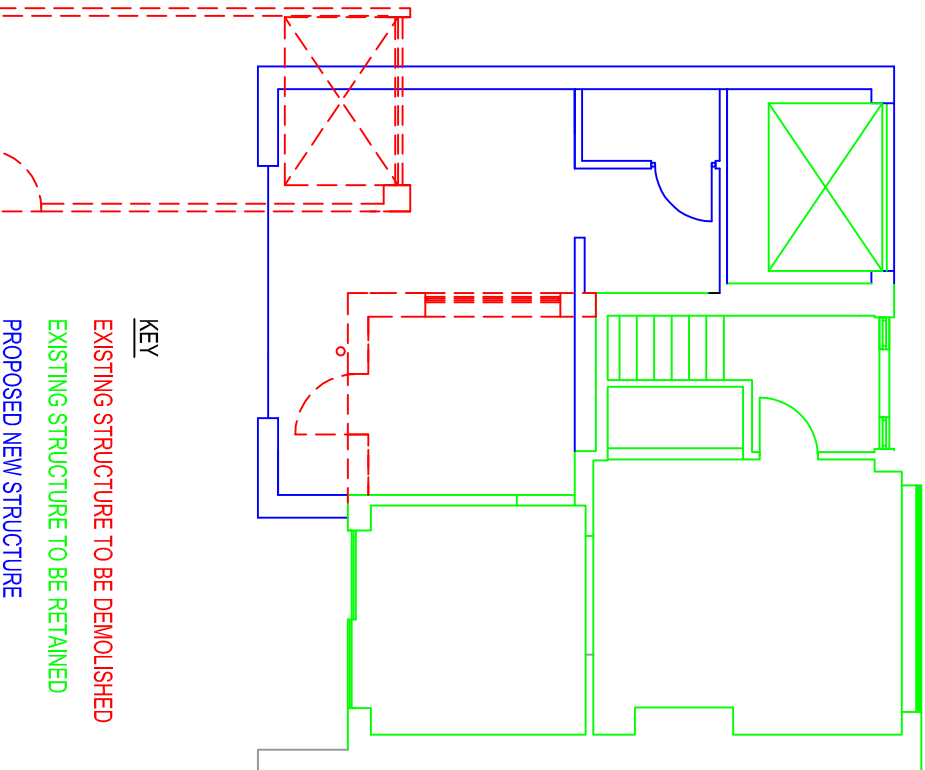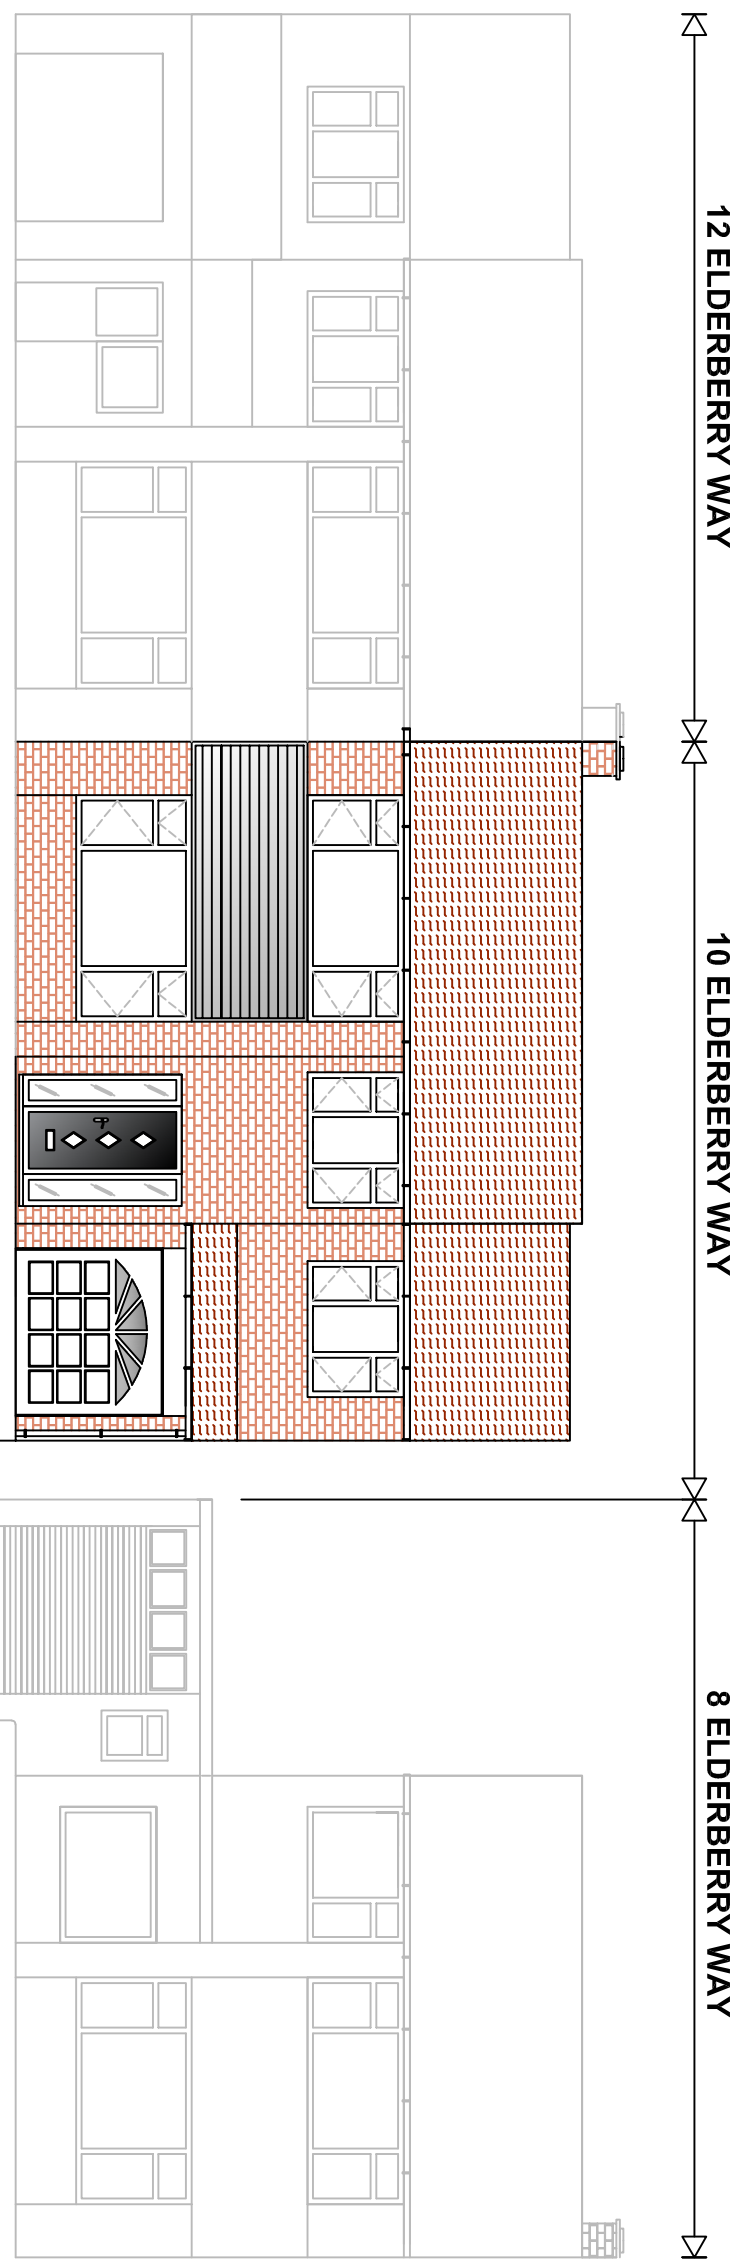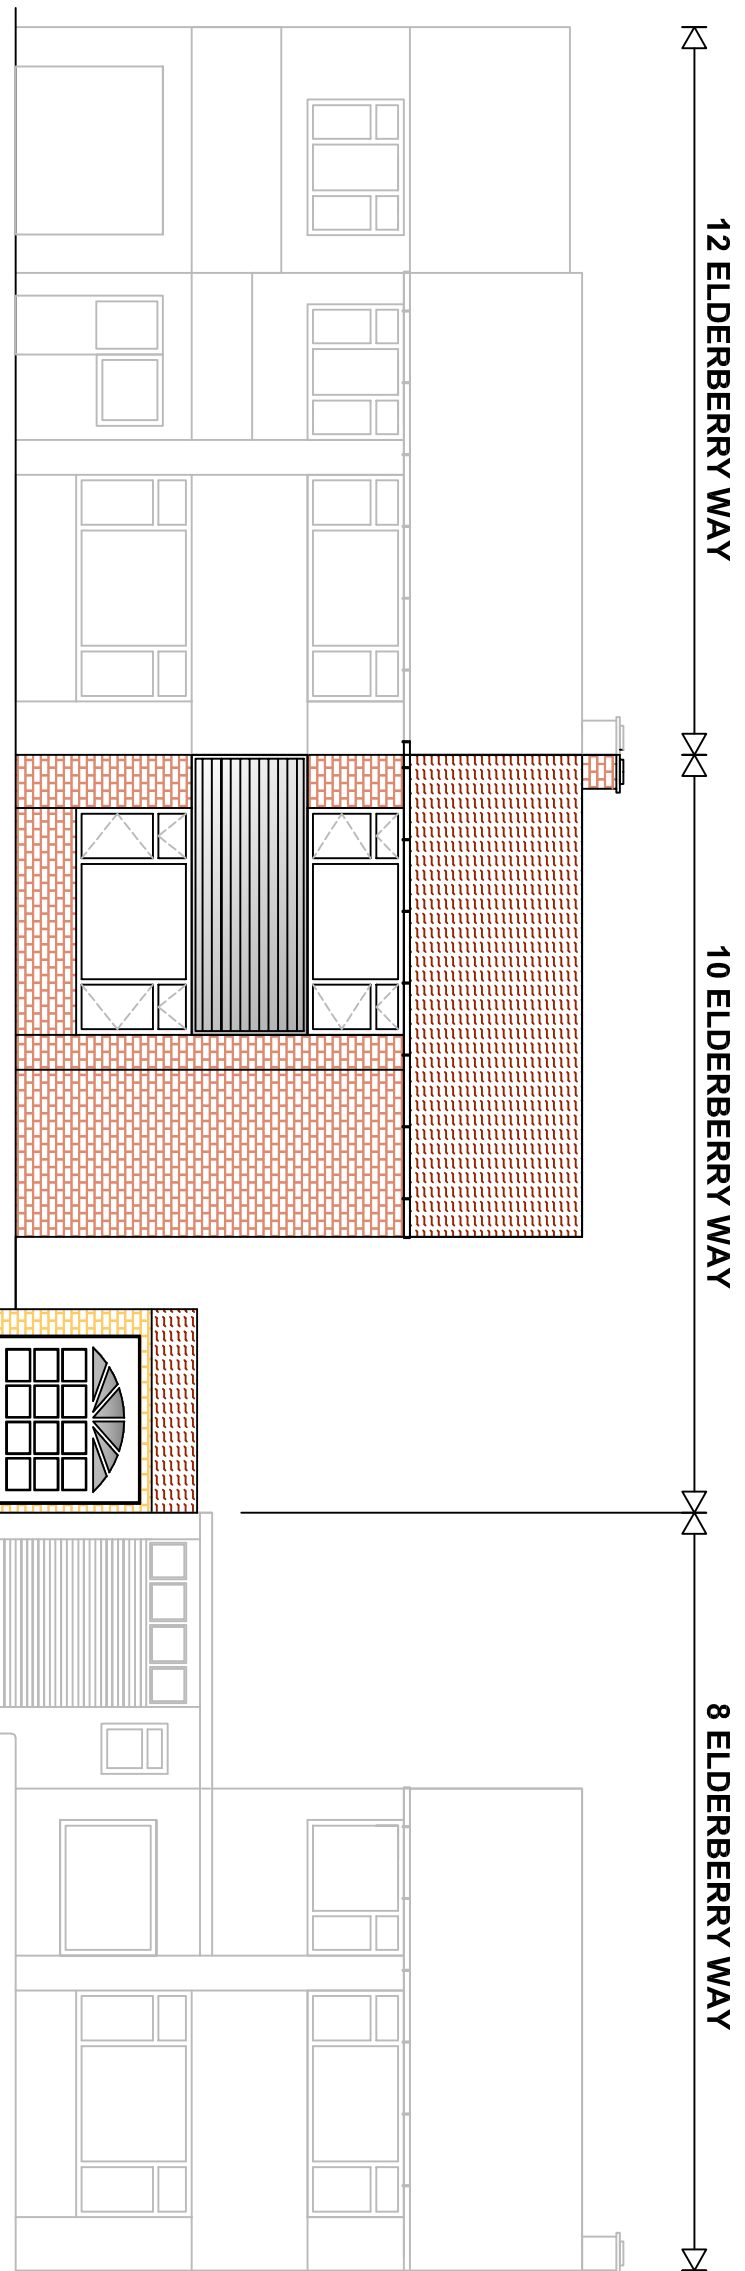

EXISTING FRONT ELEVATION  
1:100 AT A1

PROPOSED FRONT ELEVATION  
1:100 AT A1

GROUND FLOOR DEMO PLAN  
1:100 AT A1

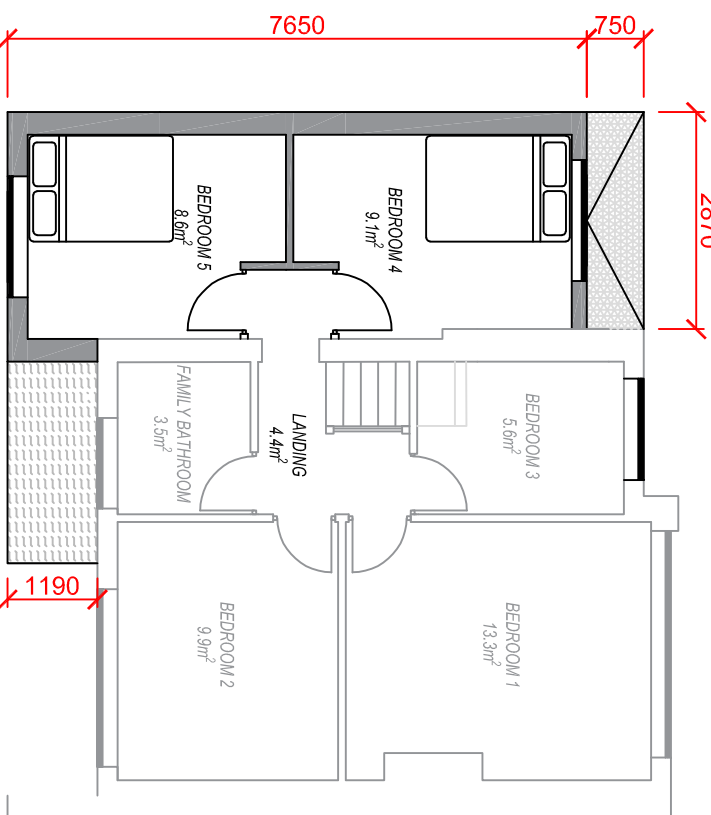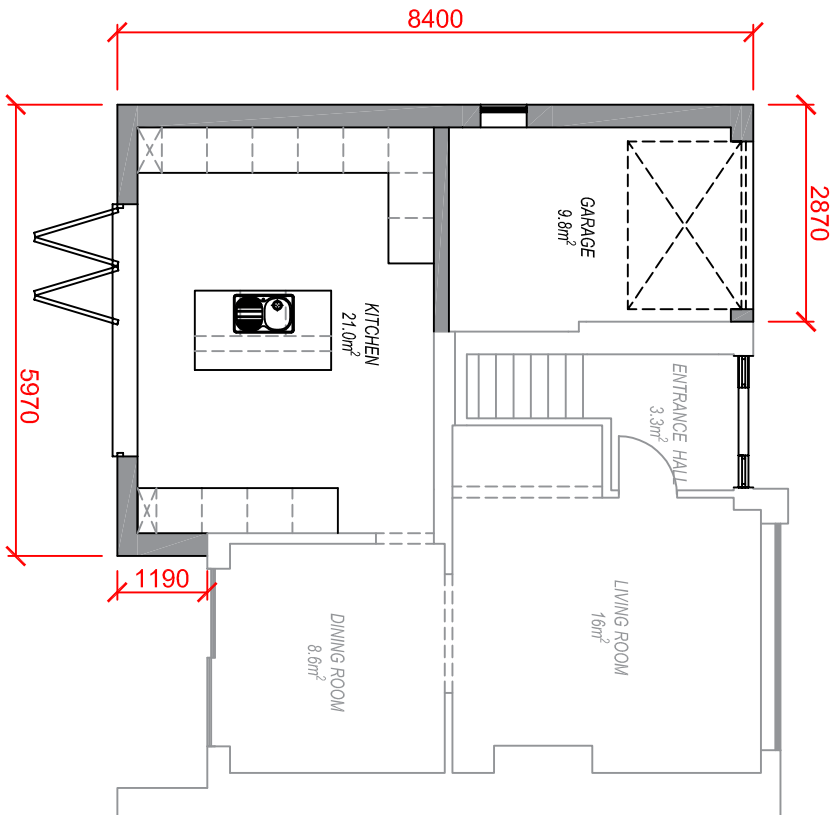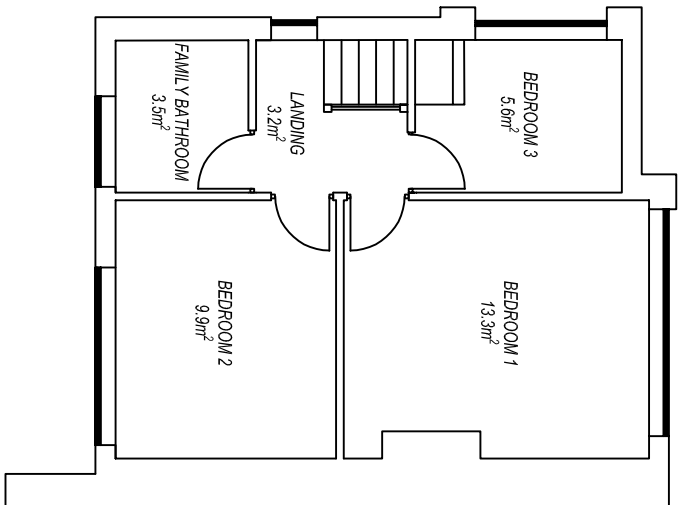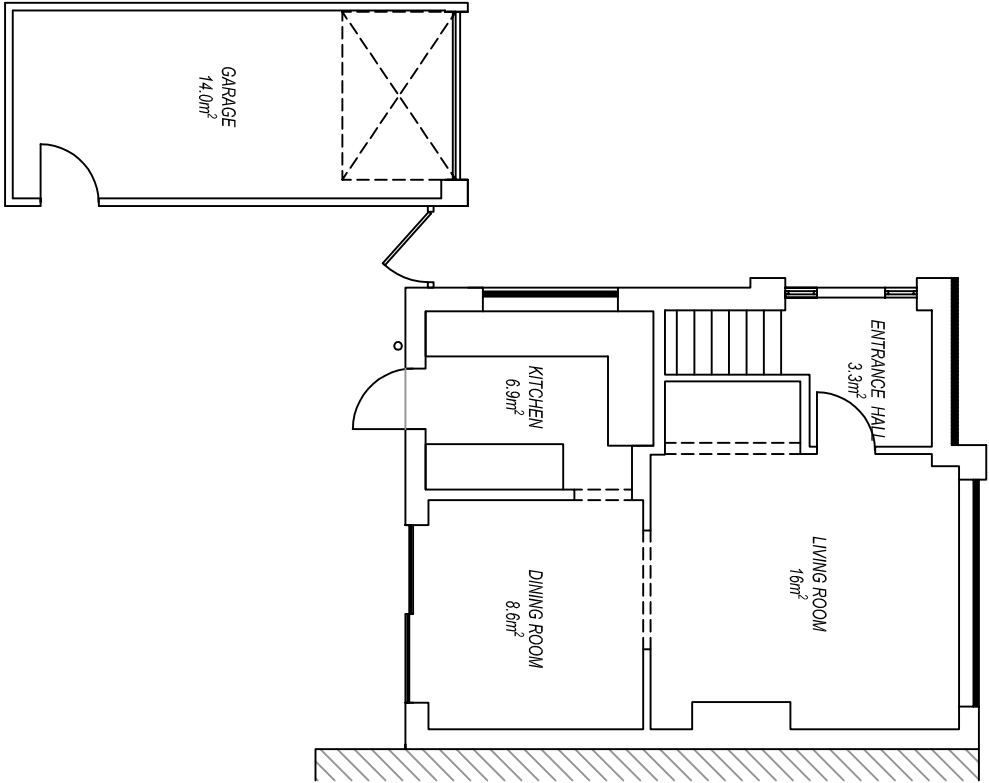

EXISTING FIRST FLOOR  
1:100 AT A1

PROPOSED GROUND FLOOR  
1:100 AT A1

PROPOSED FIRST FLOOR  
1:100 AT A1

EXISTING GROUND FLOOR  
1:100 AT A1

0 1 2 3 4 5 6 7 8 9 10 Metres  
Scale Bar - 1:100

| Rev                                                        | Dwn          | Date       | Description |
|------------------------------------------------------------|--------------|------------|-------------|
| PURPOSE OF ISSUE                                           |              |            |             |
| PLANNING                                                   |              |            |             |
| CLIENT                                                     |              |            |             |
| MR & MRS BALDREY                                           |              |            |             |
| SCHEME                                                     |              |            |             |
| 10 ELDERBERRY WAY<br>COWPLAIN, HANTS, PO8 9BJ              |              |            |             |
| TITLE                                                      |              |            |             |
| EXISTING PLANS & ELEVATIONS<br>PROPOSED PLANS & ELEVATIONS |              |            |             |
| SCALE 1:100 @ A1                                           |              | DATE       | JAN 21      |
| DRAWN BY DSB                                               |              | CHECKED BY | AB          |
| DRAWING NO.                                                | 21/10ELD/101 |            | REVISION    |
|                                                            |              |            | A           |