



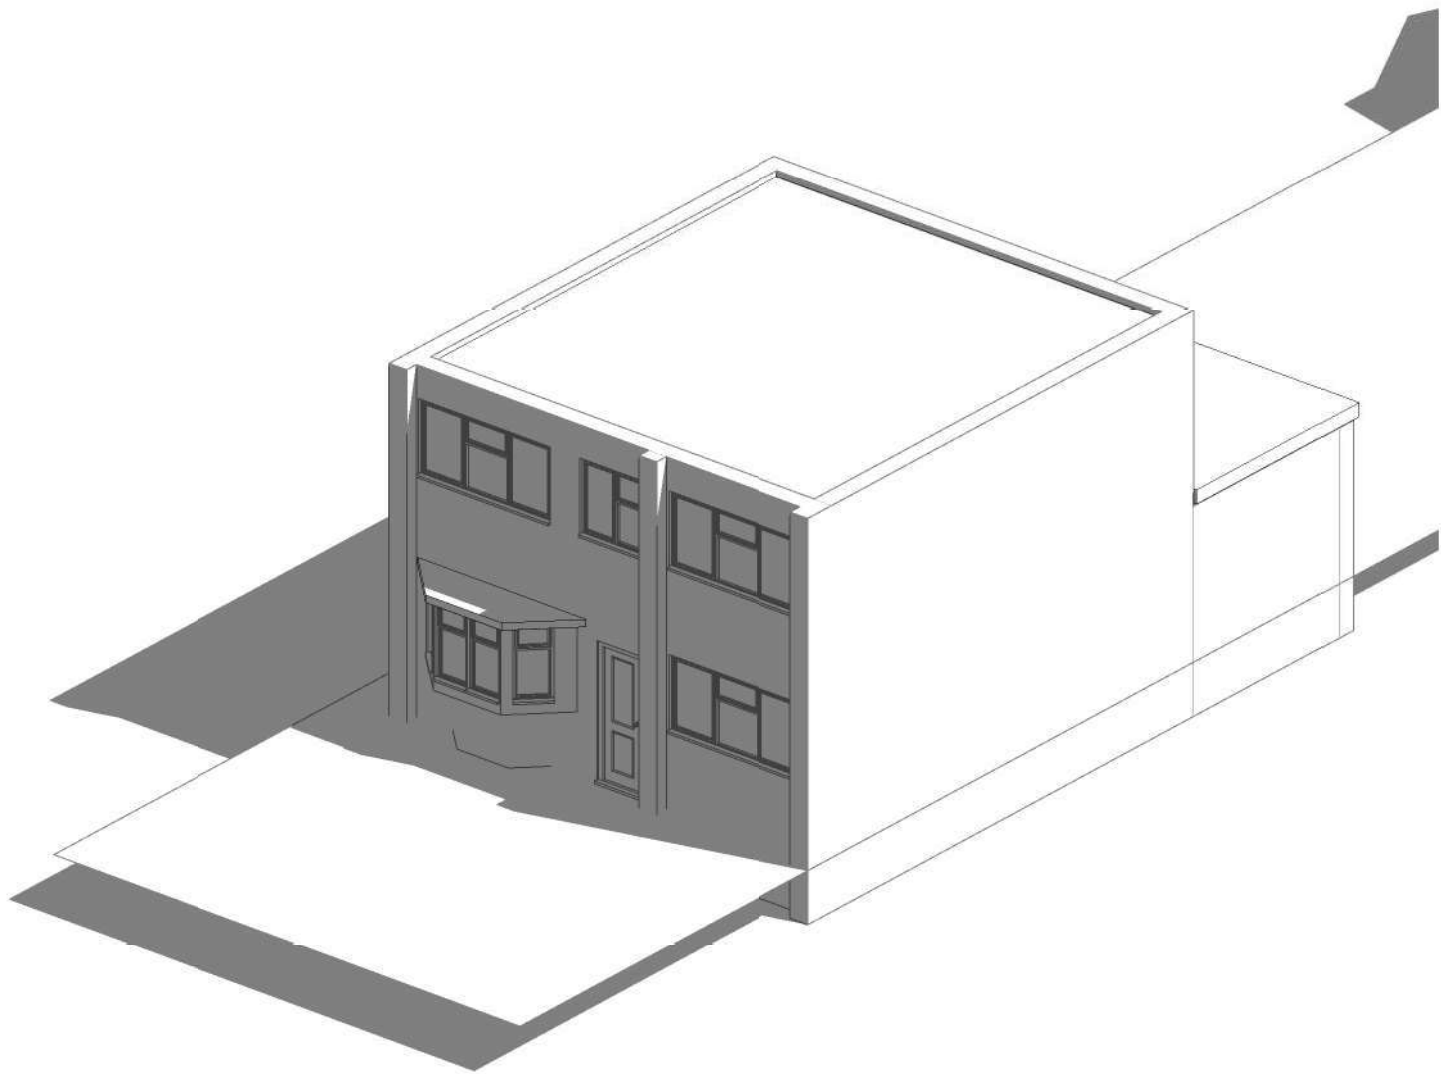

2 3D Front

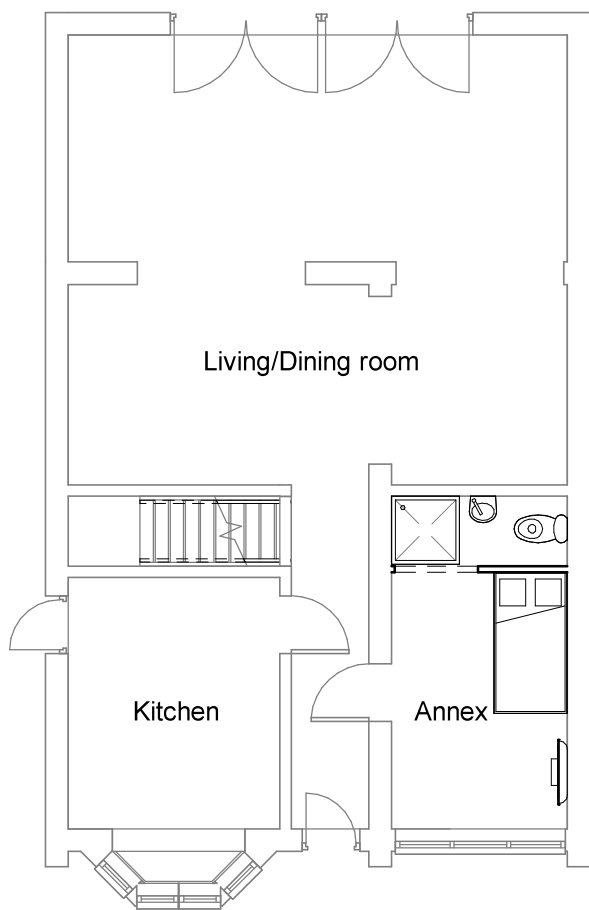

1 Ground Proposed
1 : 100

1:500										100
1:200										20
1:100										10
1:50										5



PROJECT 48 Stanstead Crescent PO9 5NN	CLIENT JT			
	Date	Issue Date	Scale (@ A3)	1 : 100
SHEET Ground & 1st Floor Plan Proposed	Drawn by SW	DRAWING NUMBER P100a		REV
	Checked by SR			