



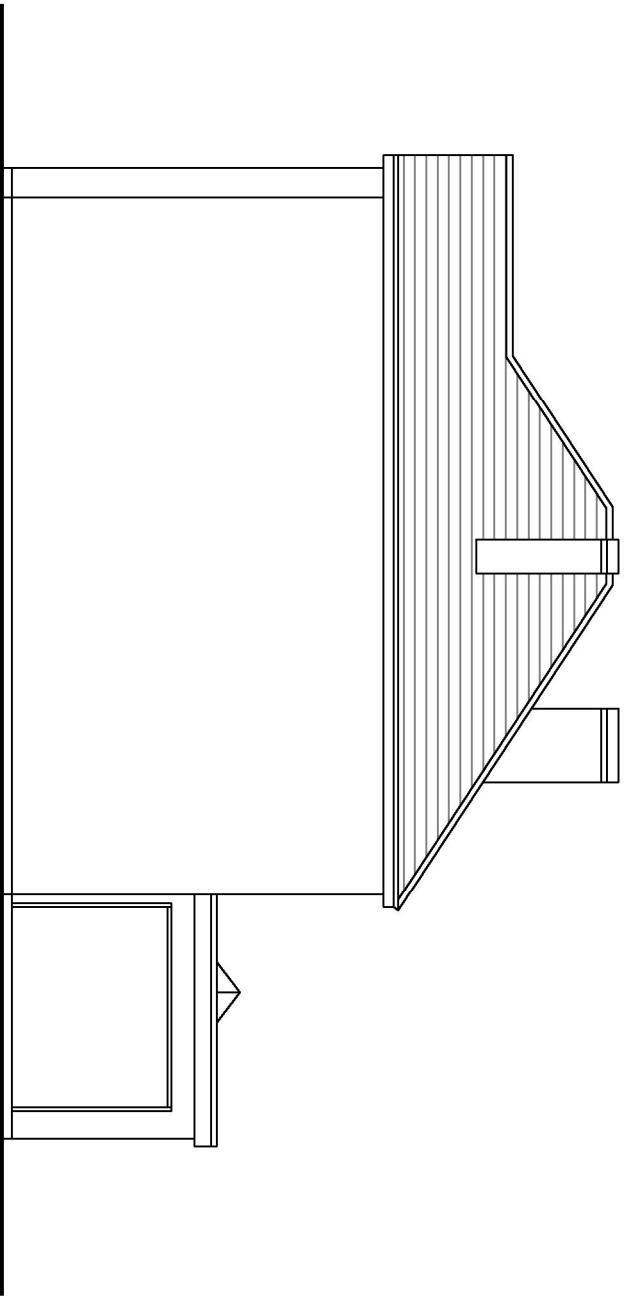

EXISTING SIDE ELEVATION
SCALE 1:100

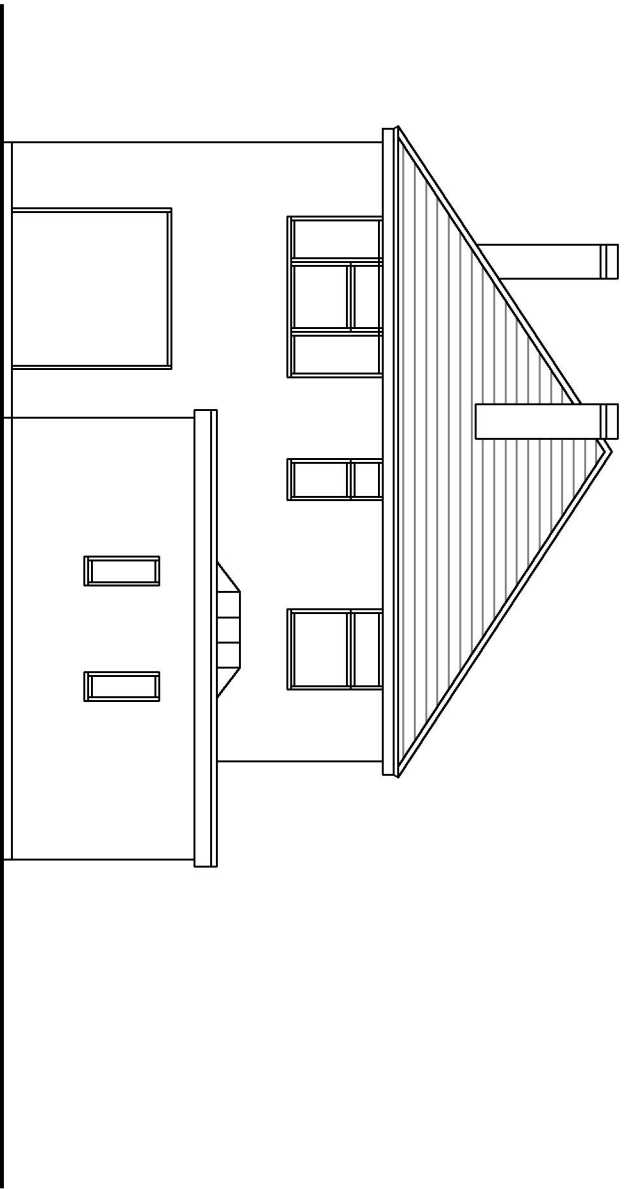

EXISTING REAR ELEVATION
SCALE 1:100

Note: Do not Scale from this Drawing (except for planning approval). All dimensions are in millimetres and to be checked on site. All Dimensions relating to subcontractors or suppliers work must be checked and agreed between the main contractor and the sub-contractors and suppliers.									
DRAWING TITLE - EXISTING SURVEY - EXISTING ELEVATIONS				DATE - Aug 2020		SCALE - 1:100 @ A3			
				DRN - gp	CHK - -	DRAWING REF - 20167 EX102	Rev -	Gavin Page BA(hons) tel. 07747 011252 email. gavin.page77@gmail.com	
CLIENT - Mr & Mrs Carter, 11 Queen Anne's Drive, Bedhampton, Hants.									
grp architectural design									