



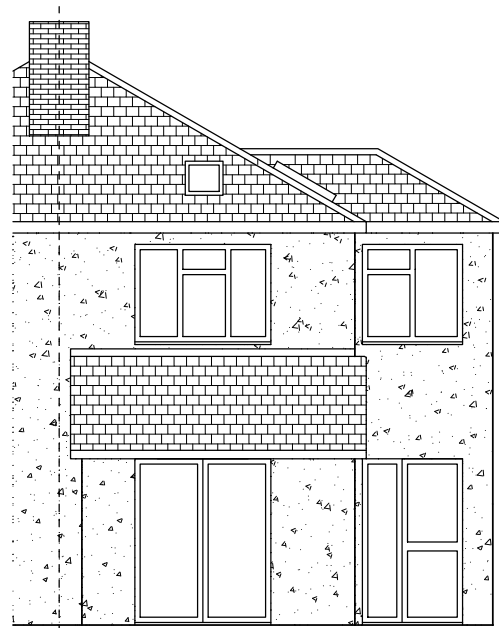


Proposed South Elevation





Proposed North Elevation

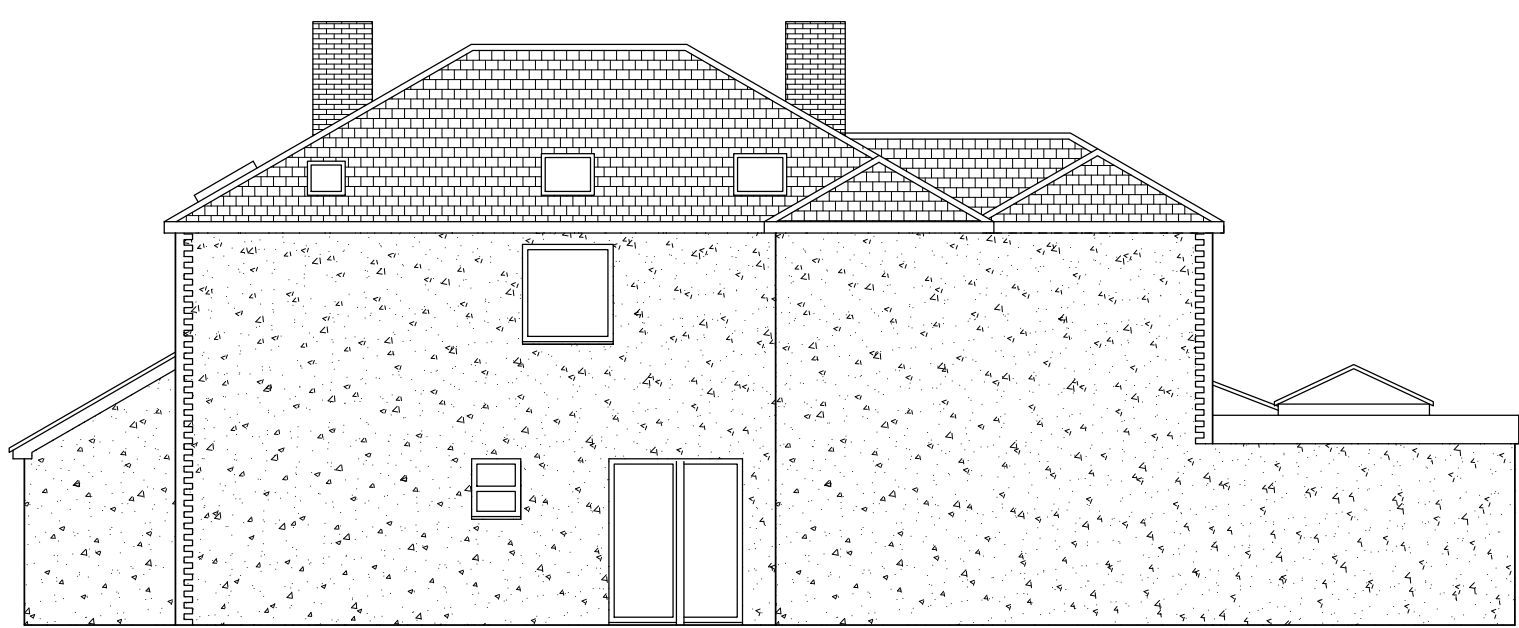

Proposed East Elevation

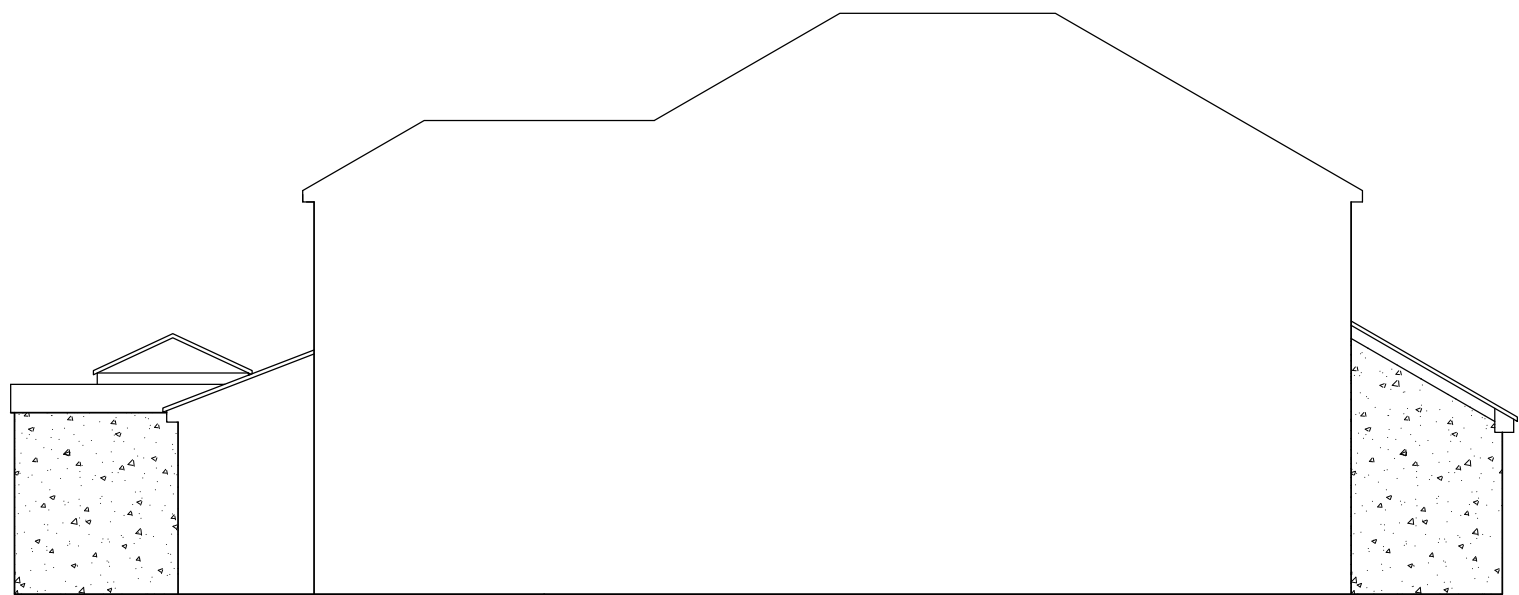

Proposed West Elevation

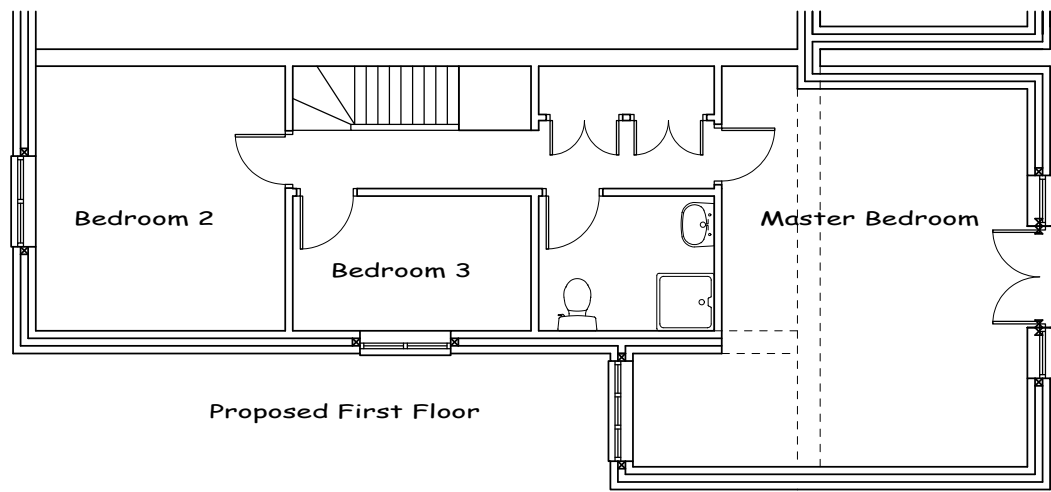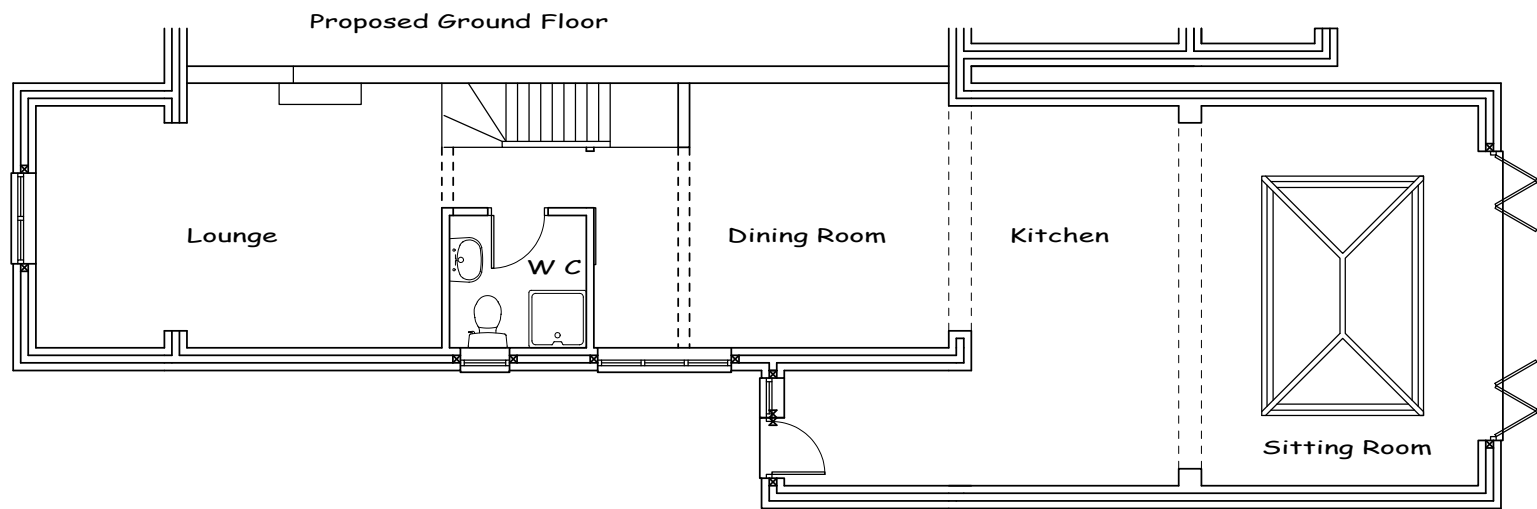

30th September 2020
Drawings produced for:

Home Address: 28 Northney Rd
Hayling Island,
PO11 0ND

Site Address: 28 Northney Rd
Hayling Island,
PO11 0ND

This drawing is the copyright of R & G Design
and may not be copied, altered or reproduced
in anyway without written authorization.
Do not scale from this drawing.
Drawing for planning purposes only all
dimensions to be checked on site prior
to the commencement of any work.

R & G DESIGN

R & G Design
San Remo
Little Bull Lane,
Waltham Chase,
SO32 2LT

randgdesign@hotmail.co.uk
Phone George on 07597116637

A2

Drawing Number

Palmer 259.6

Drawing Scales

Scale 1:100
Scale 1:50
Scale 1:20

1. Metre
1. Metre
1. Metre



R&G Design
ARCHITECTURAL SERVICES