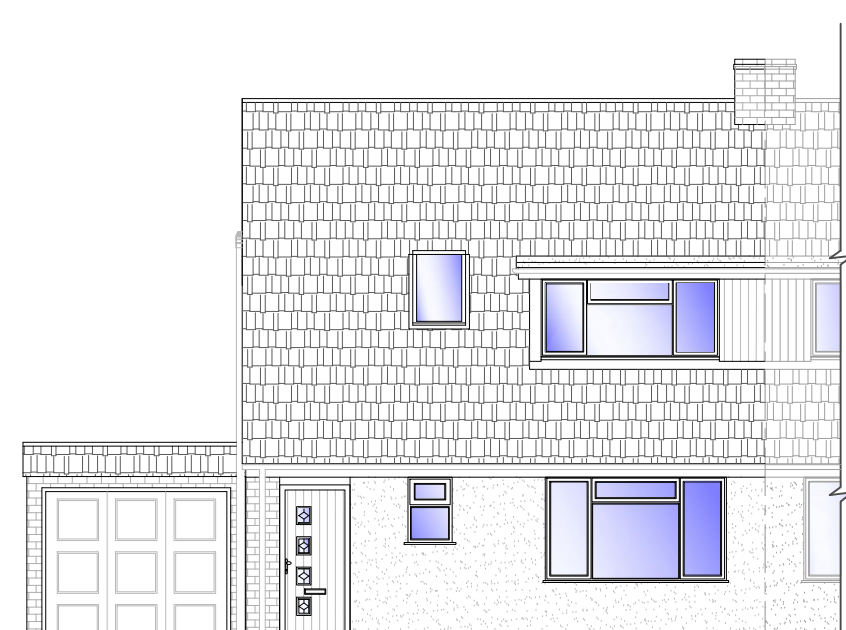
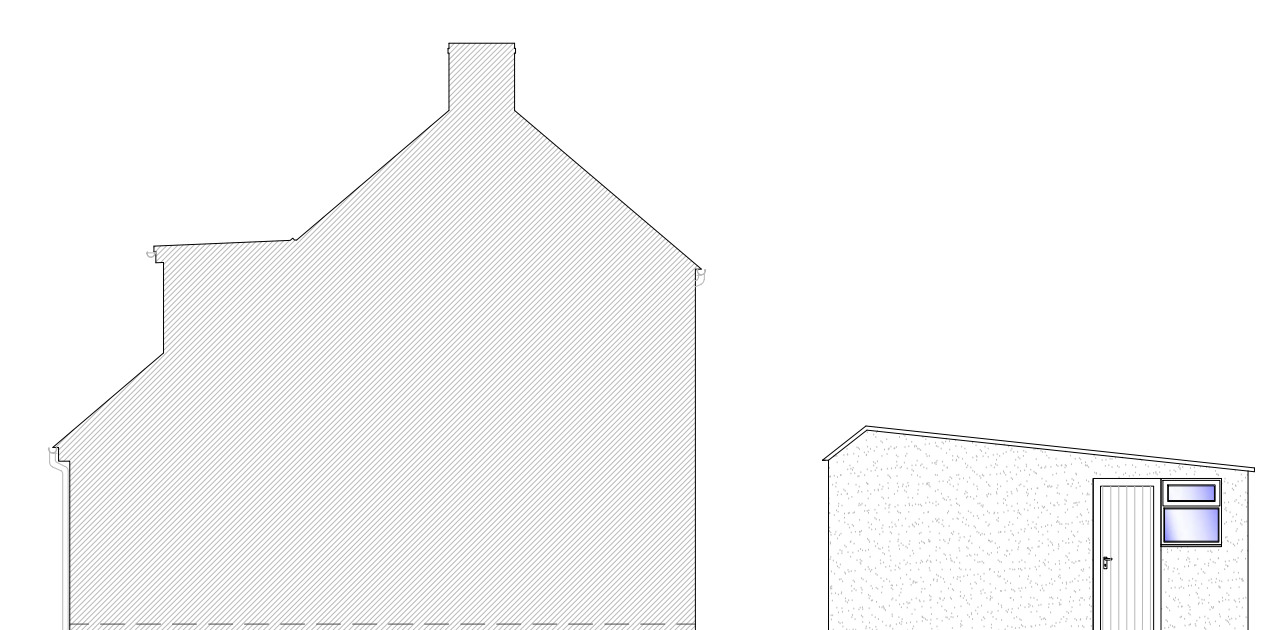
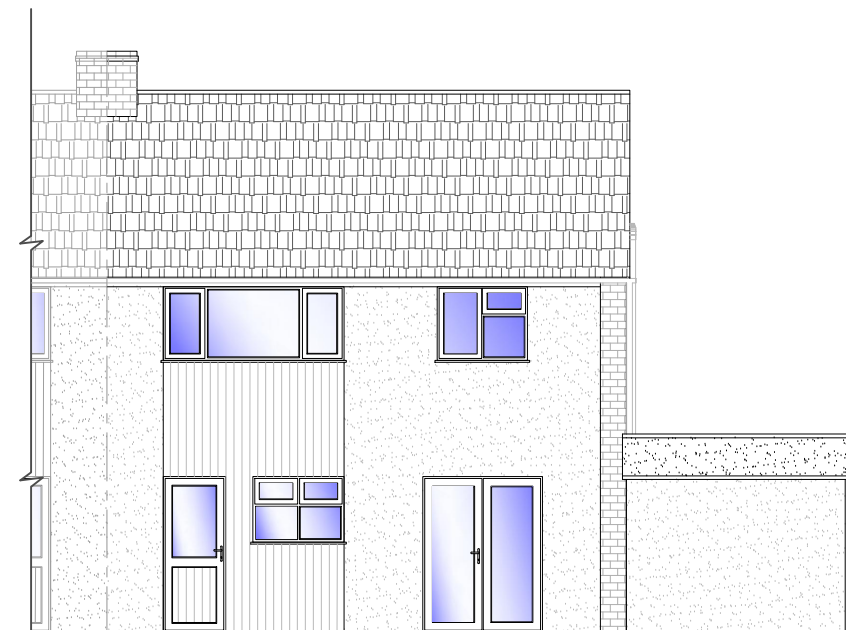
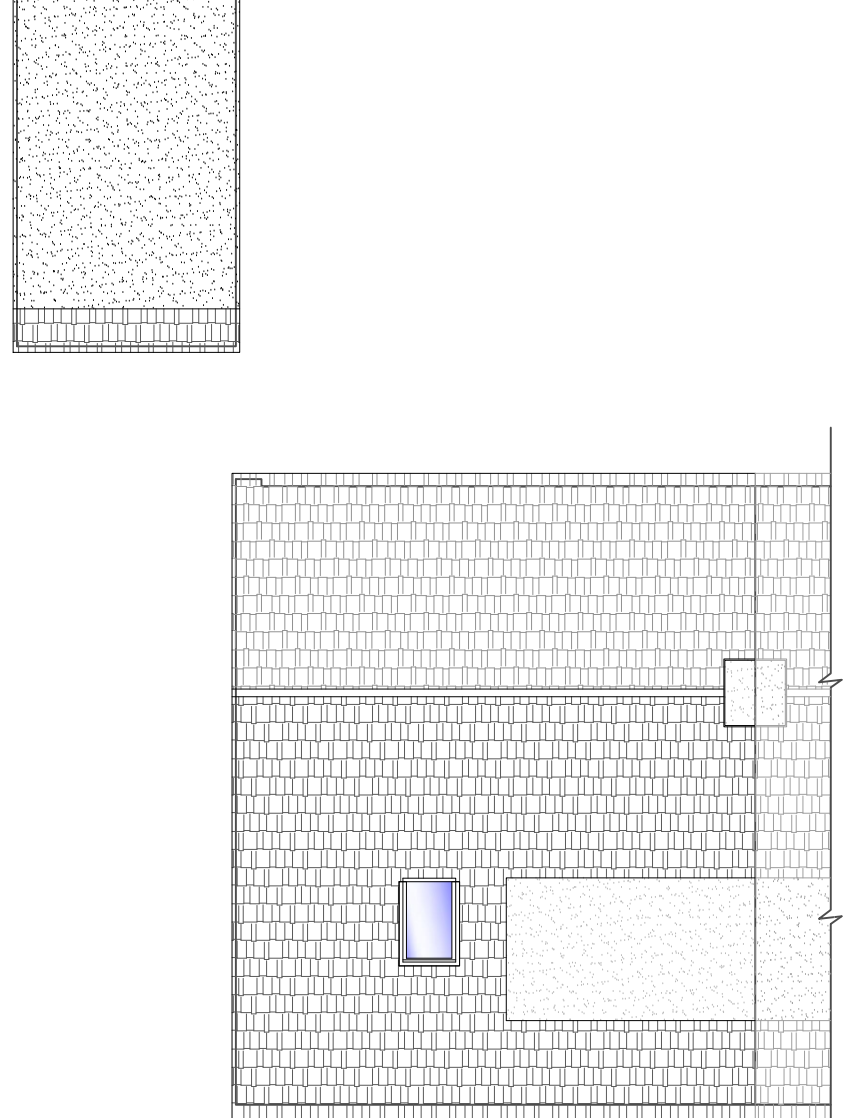
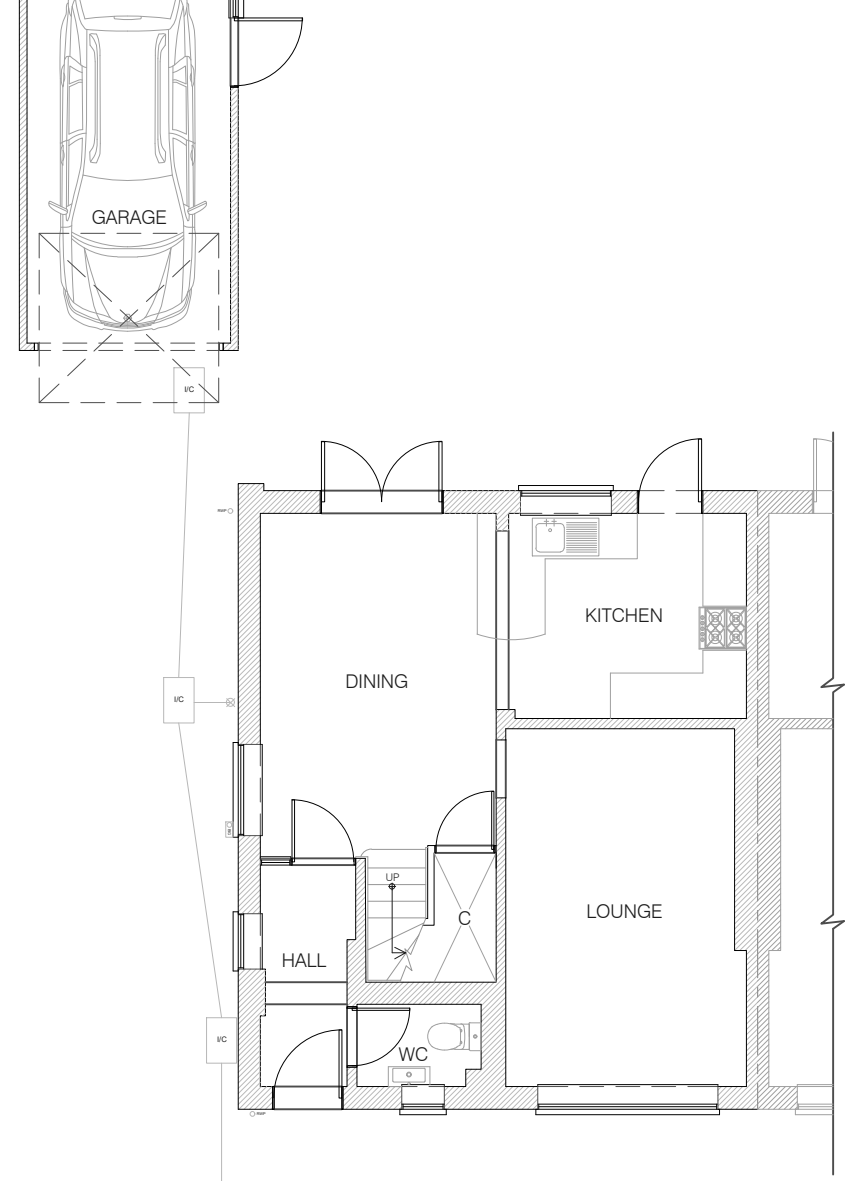
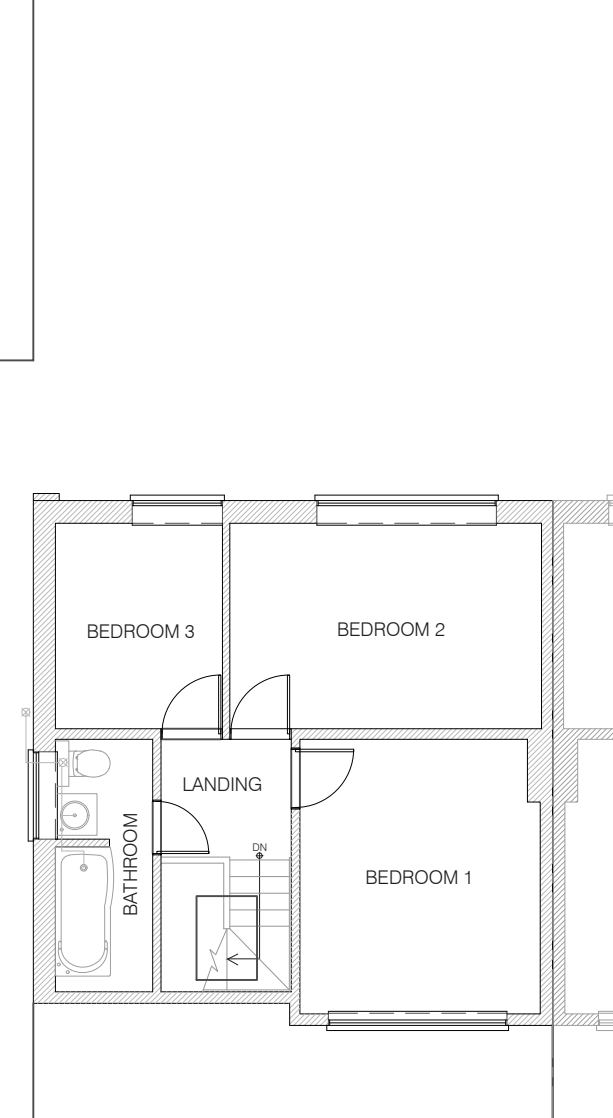
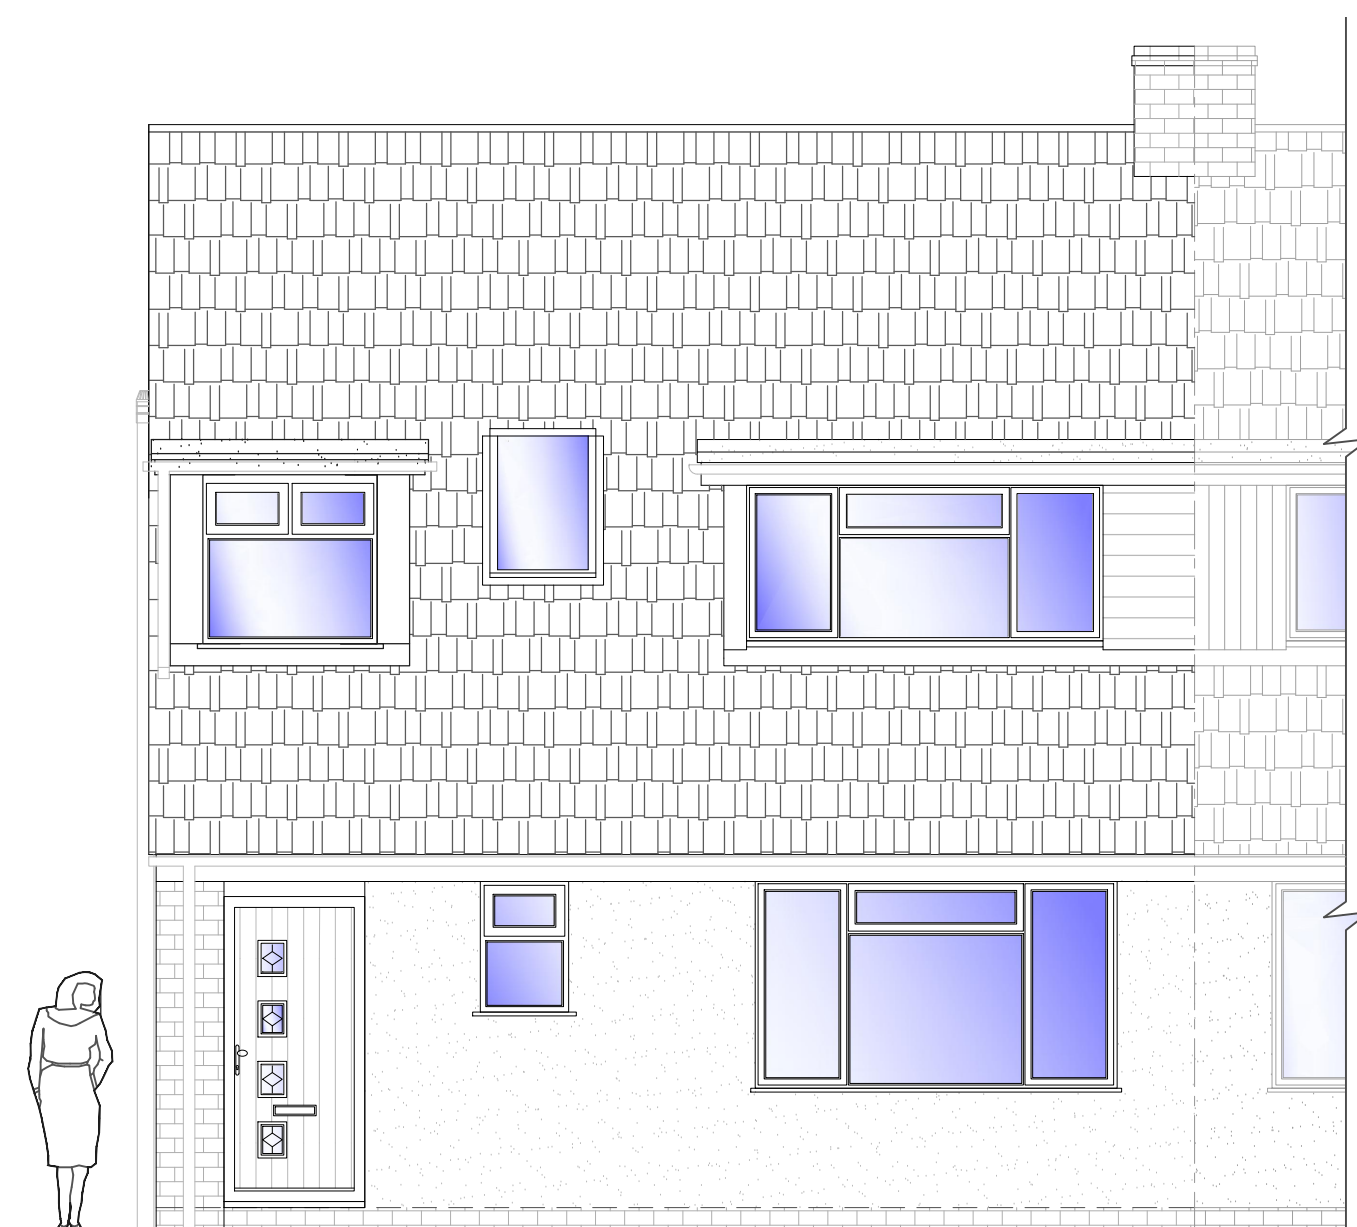
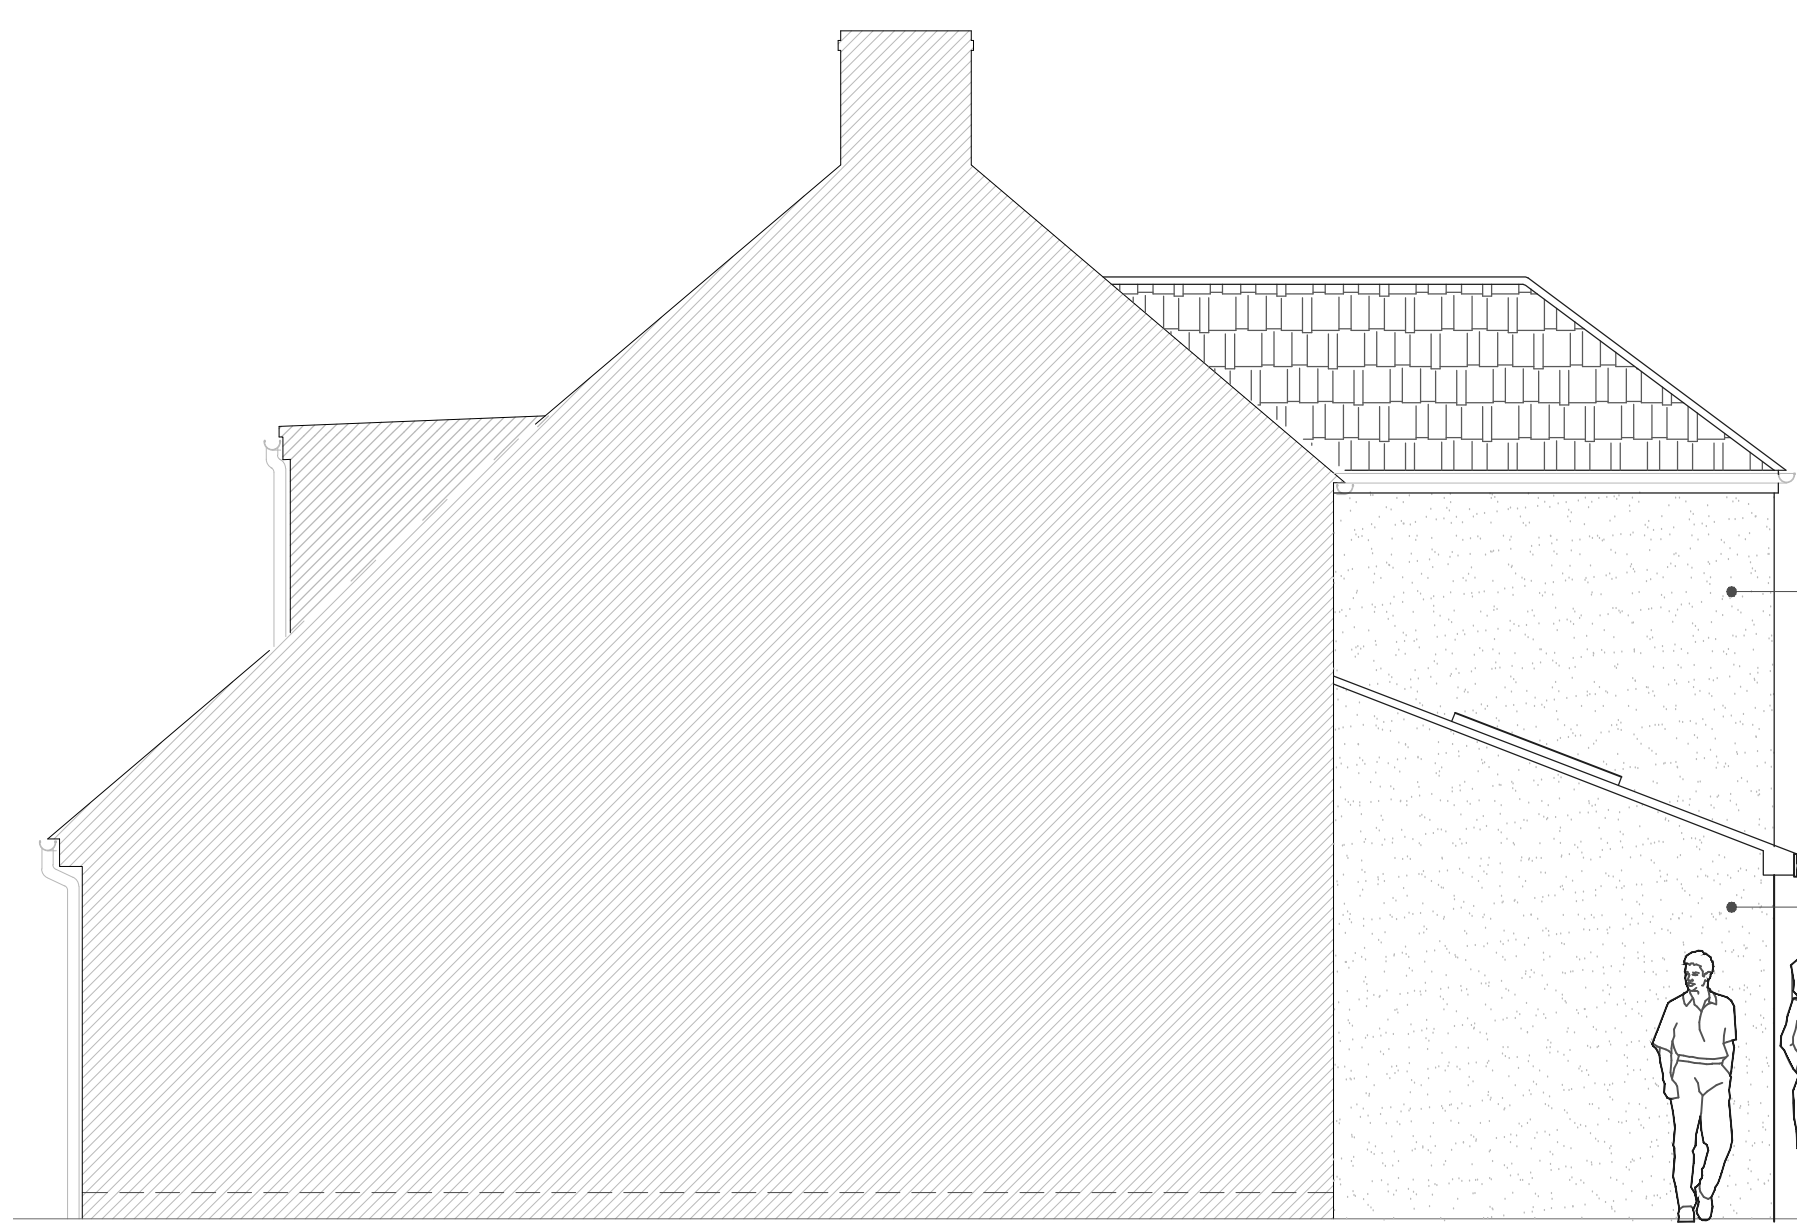
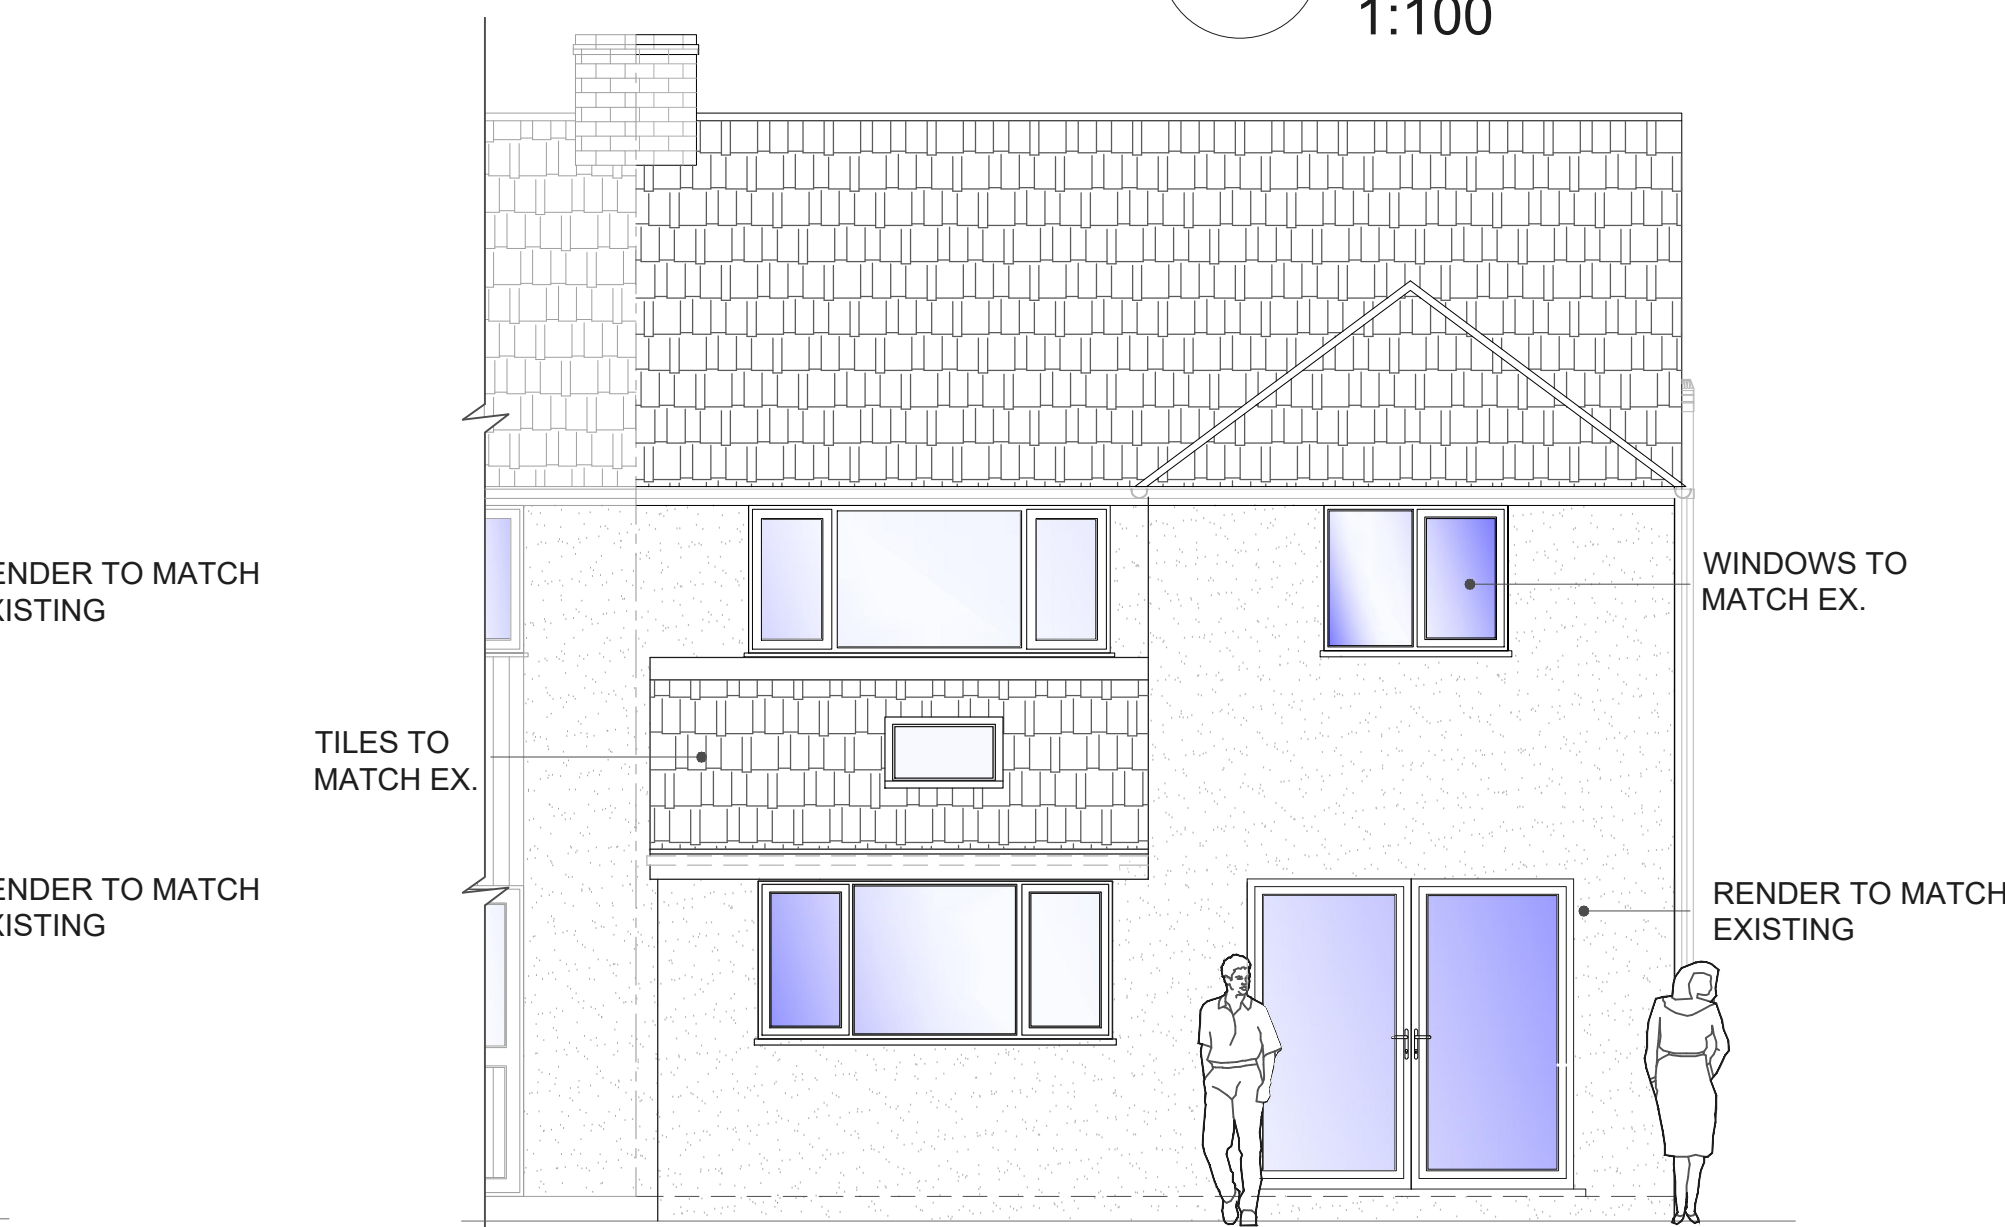
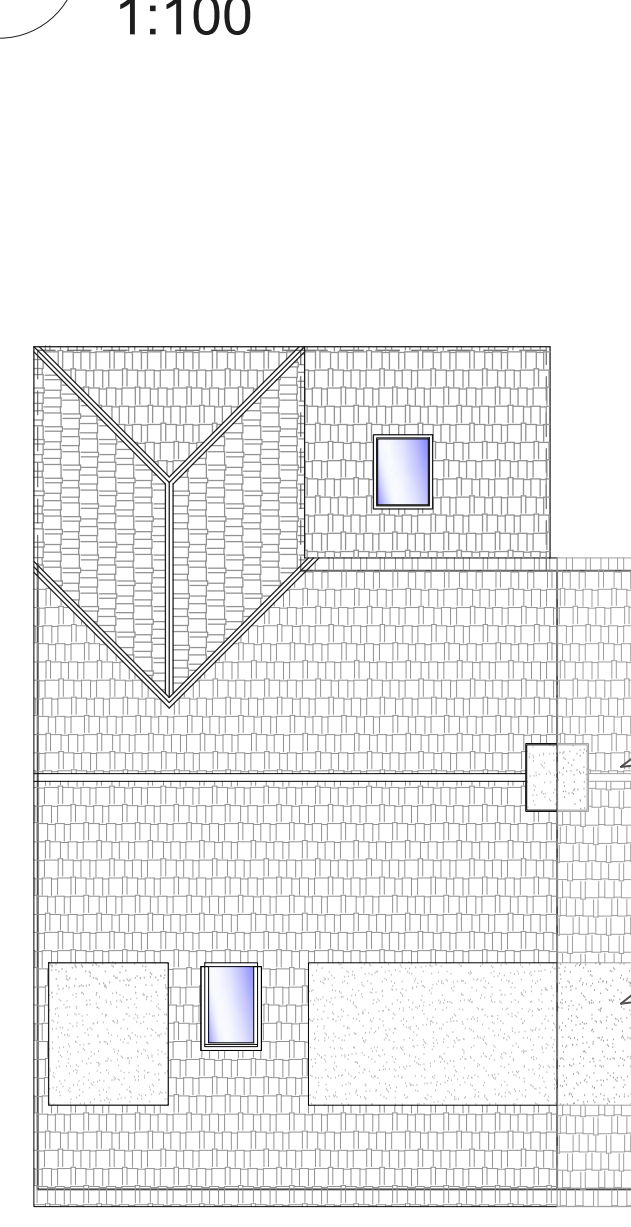
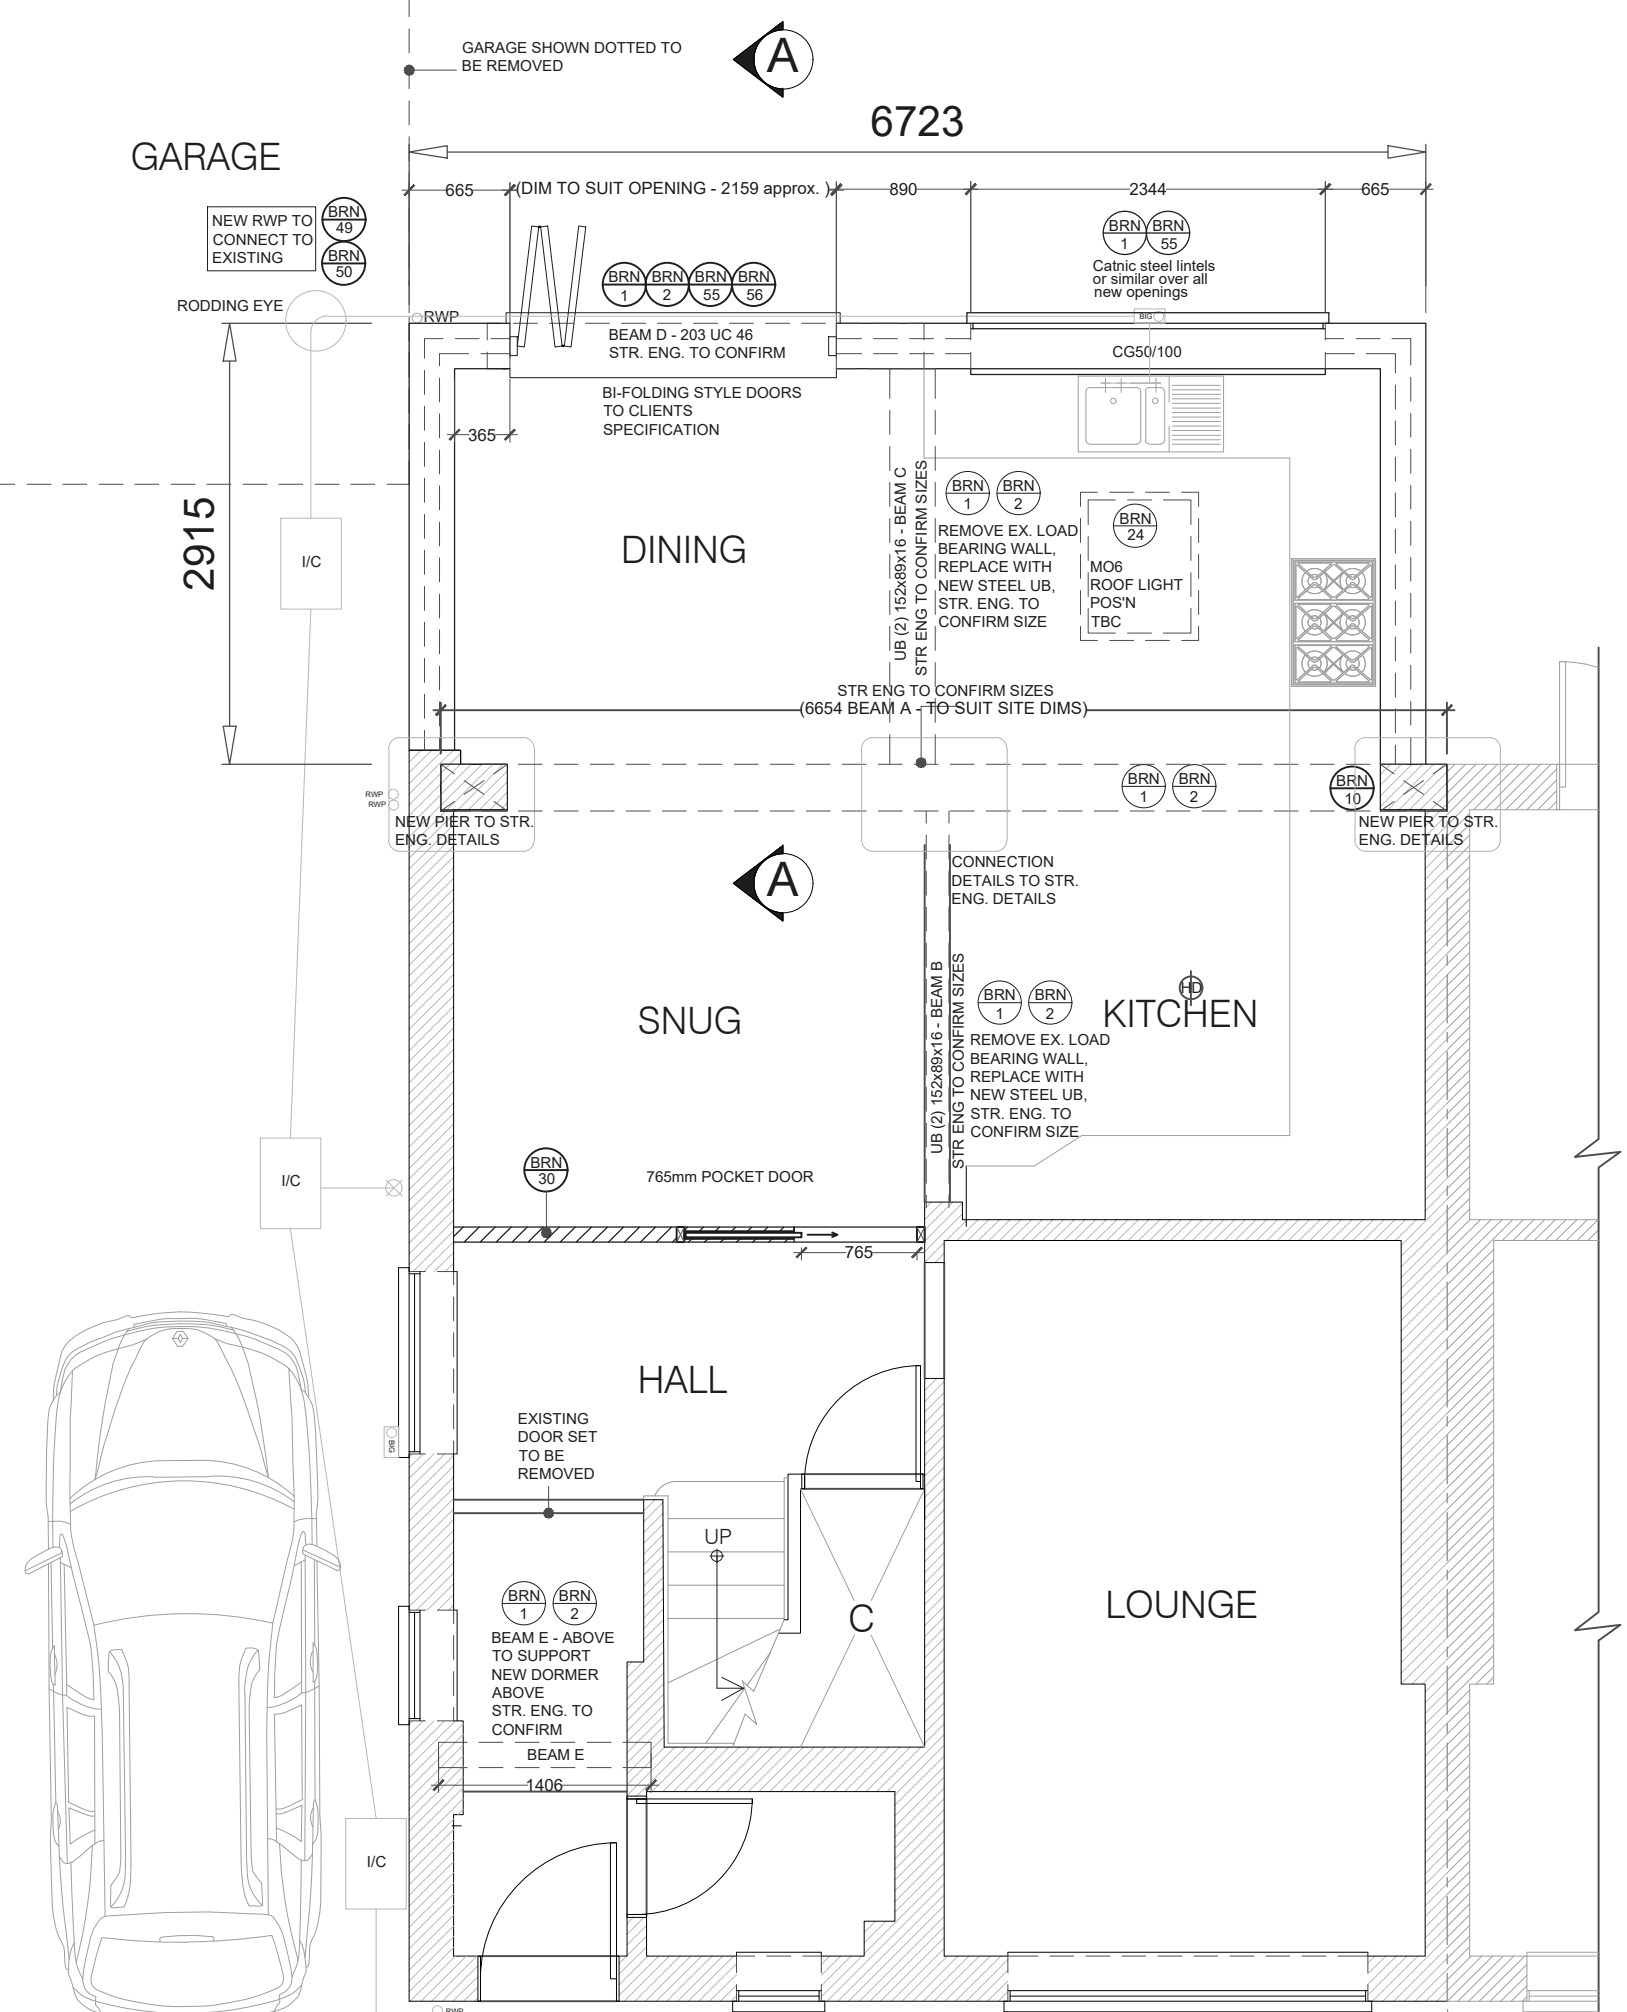
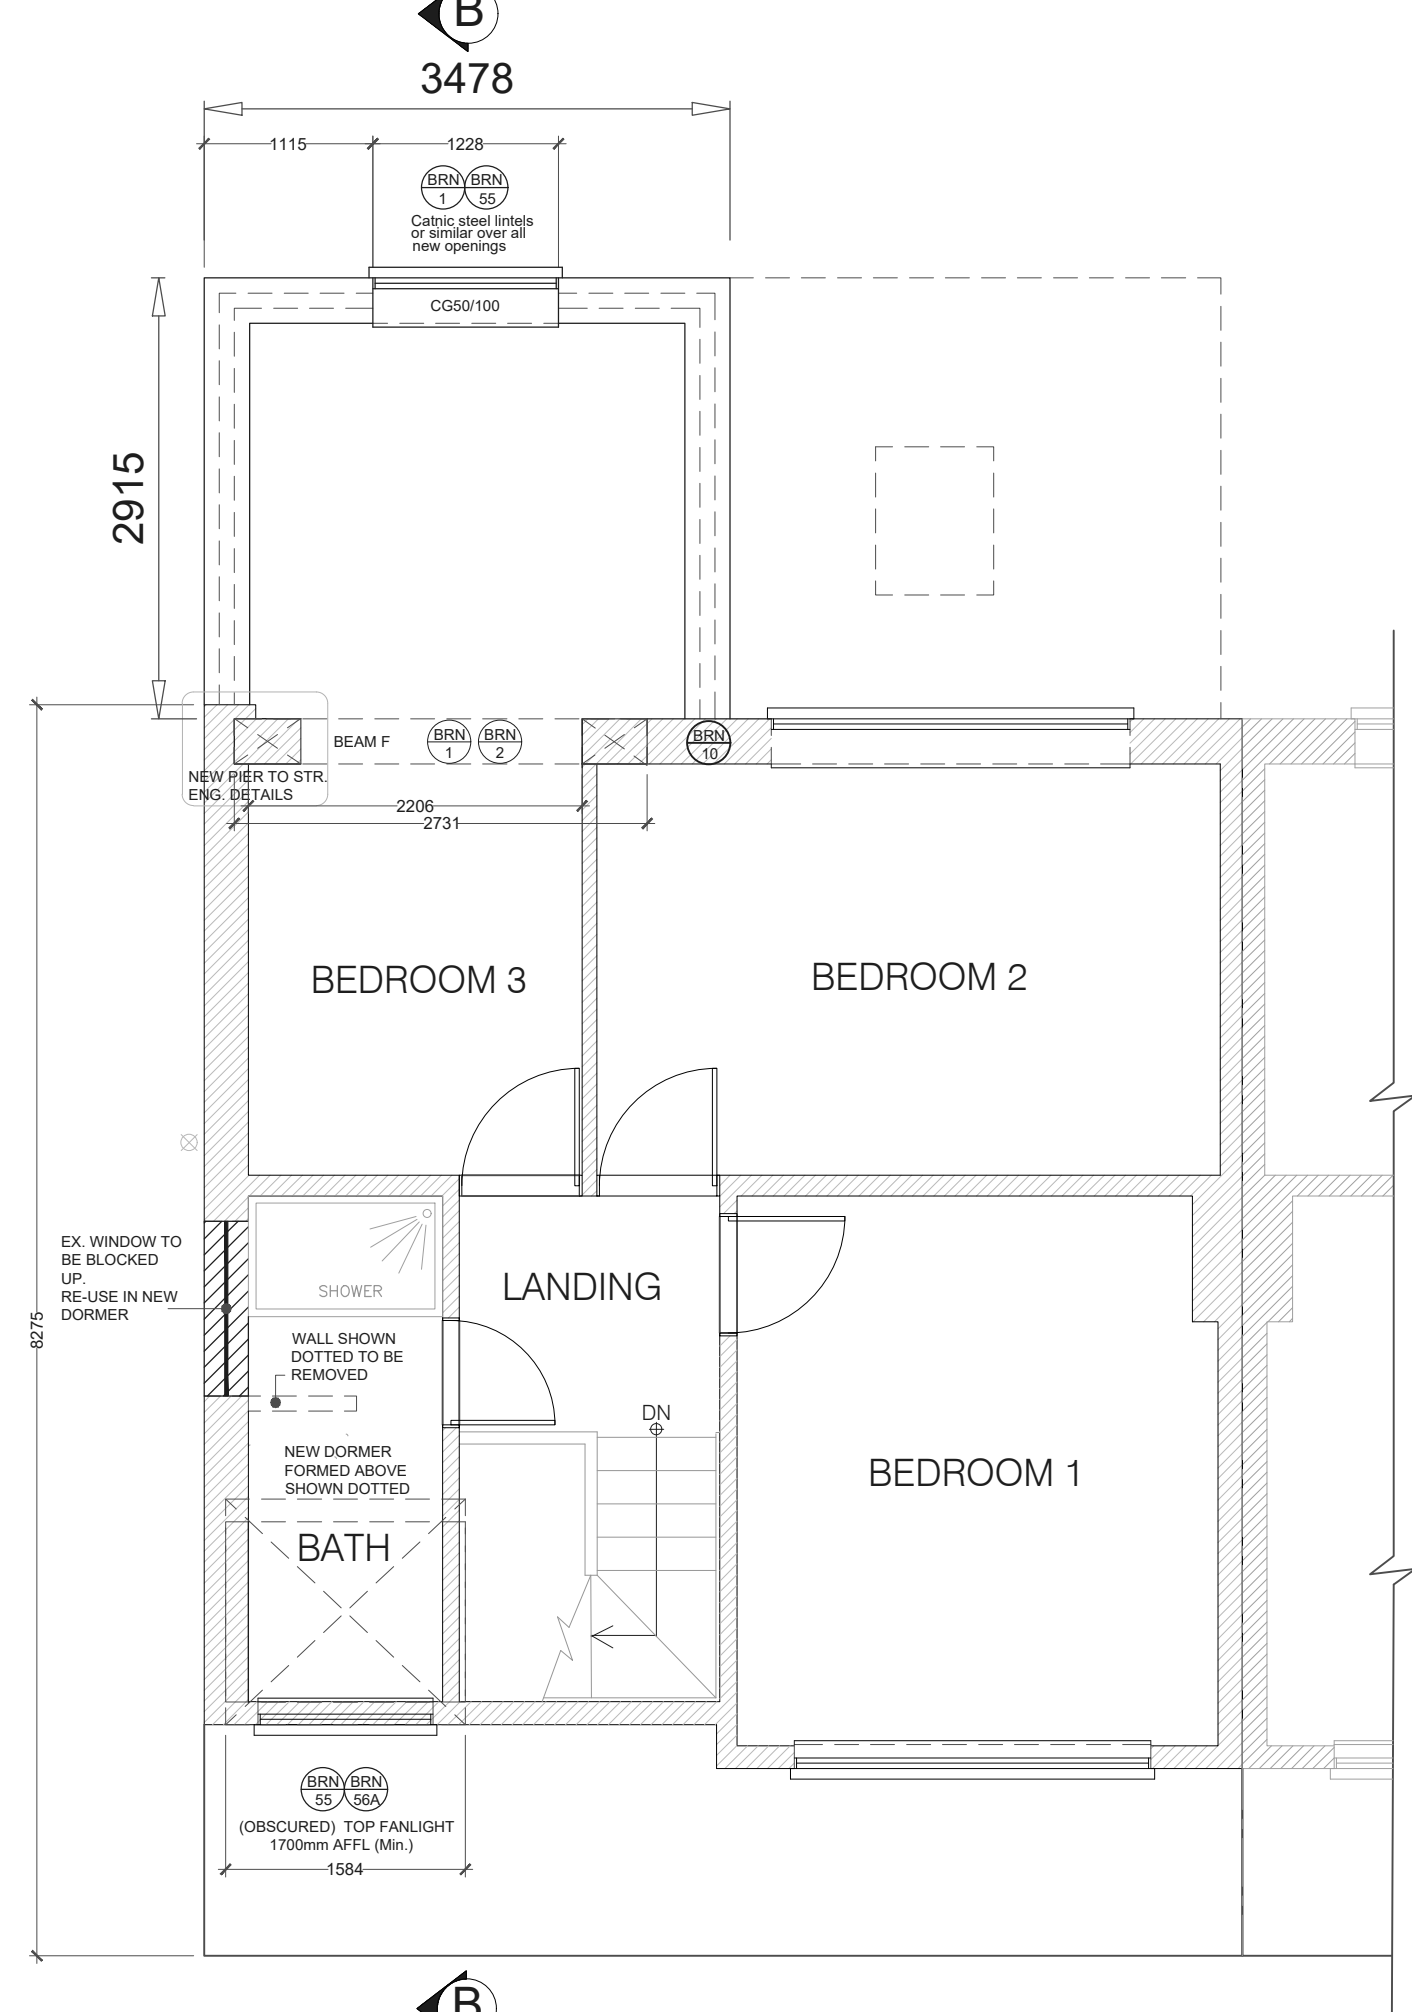
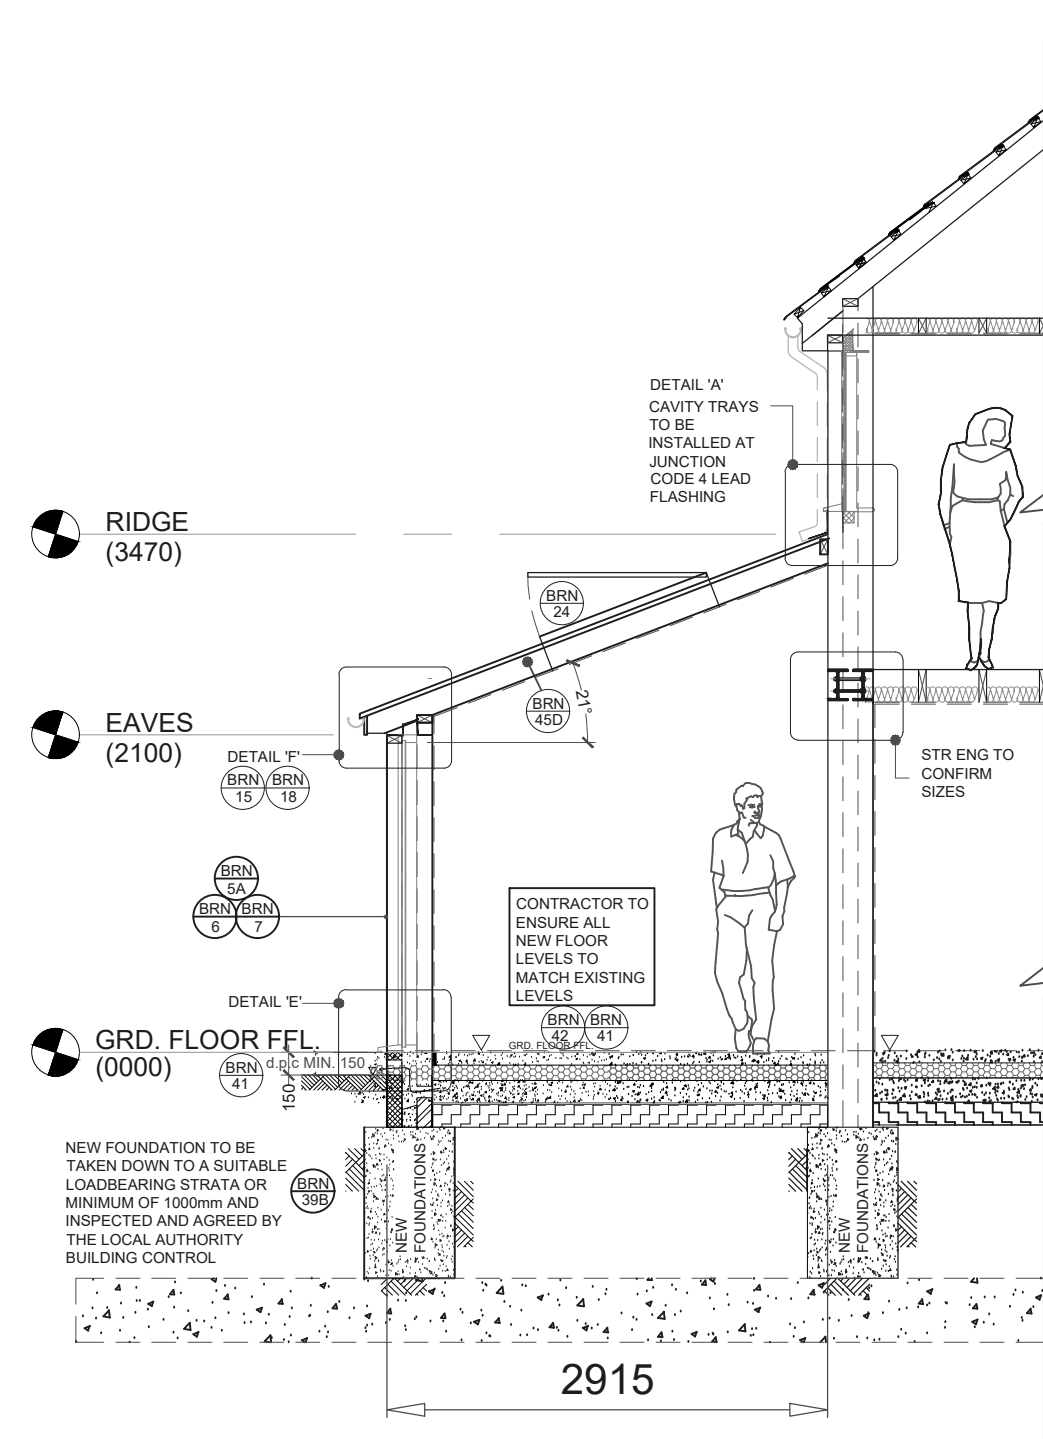
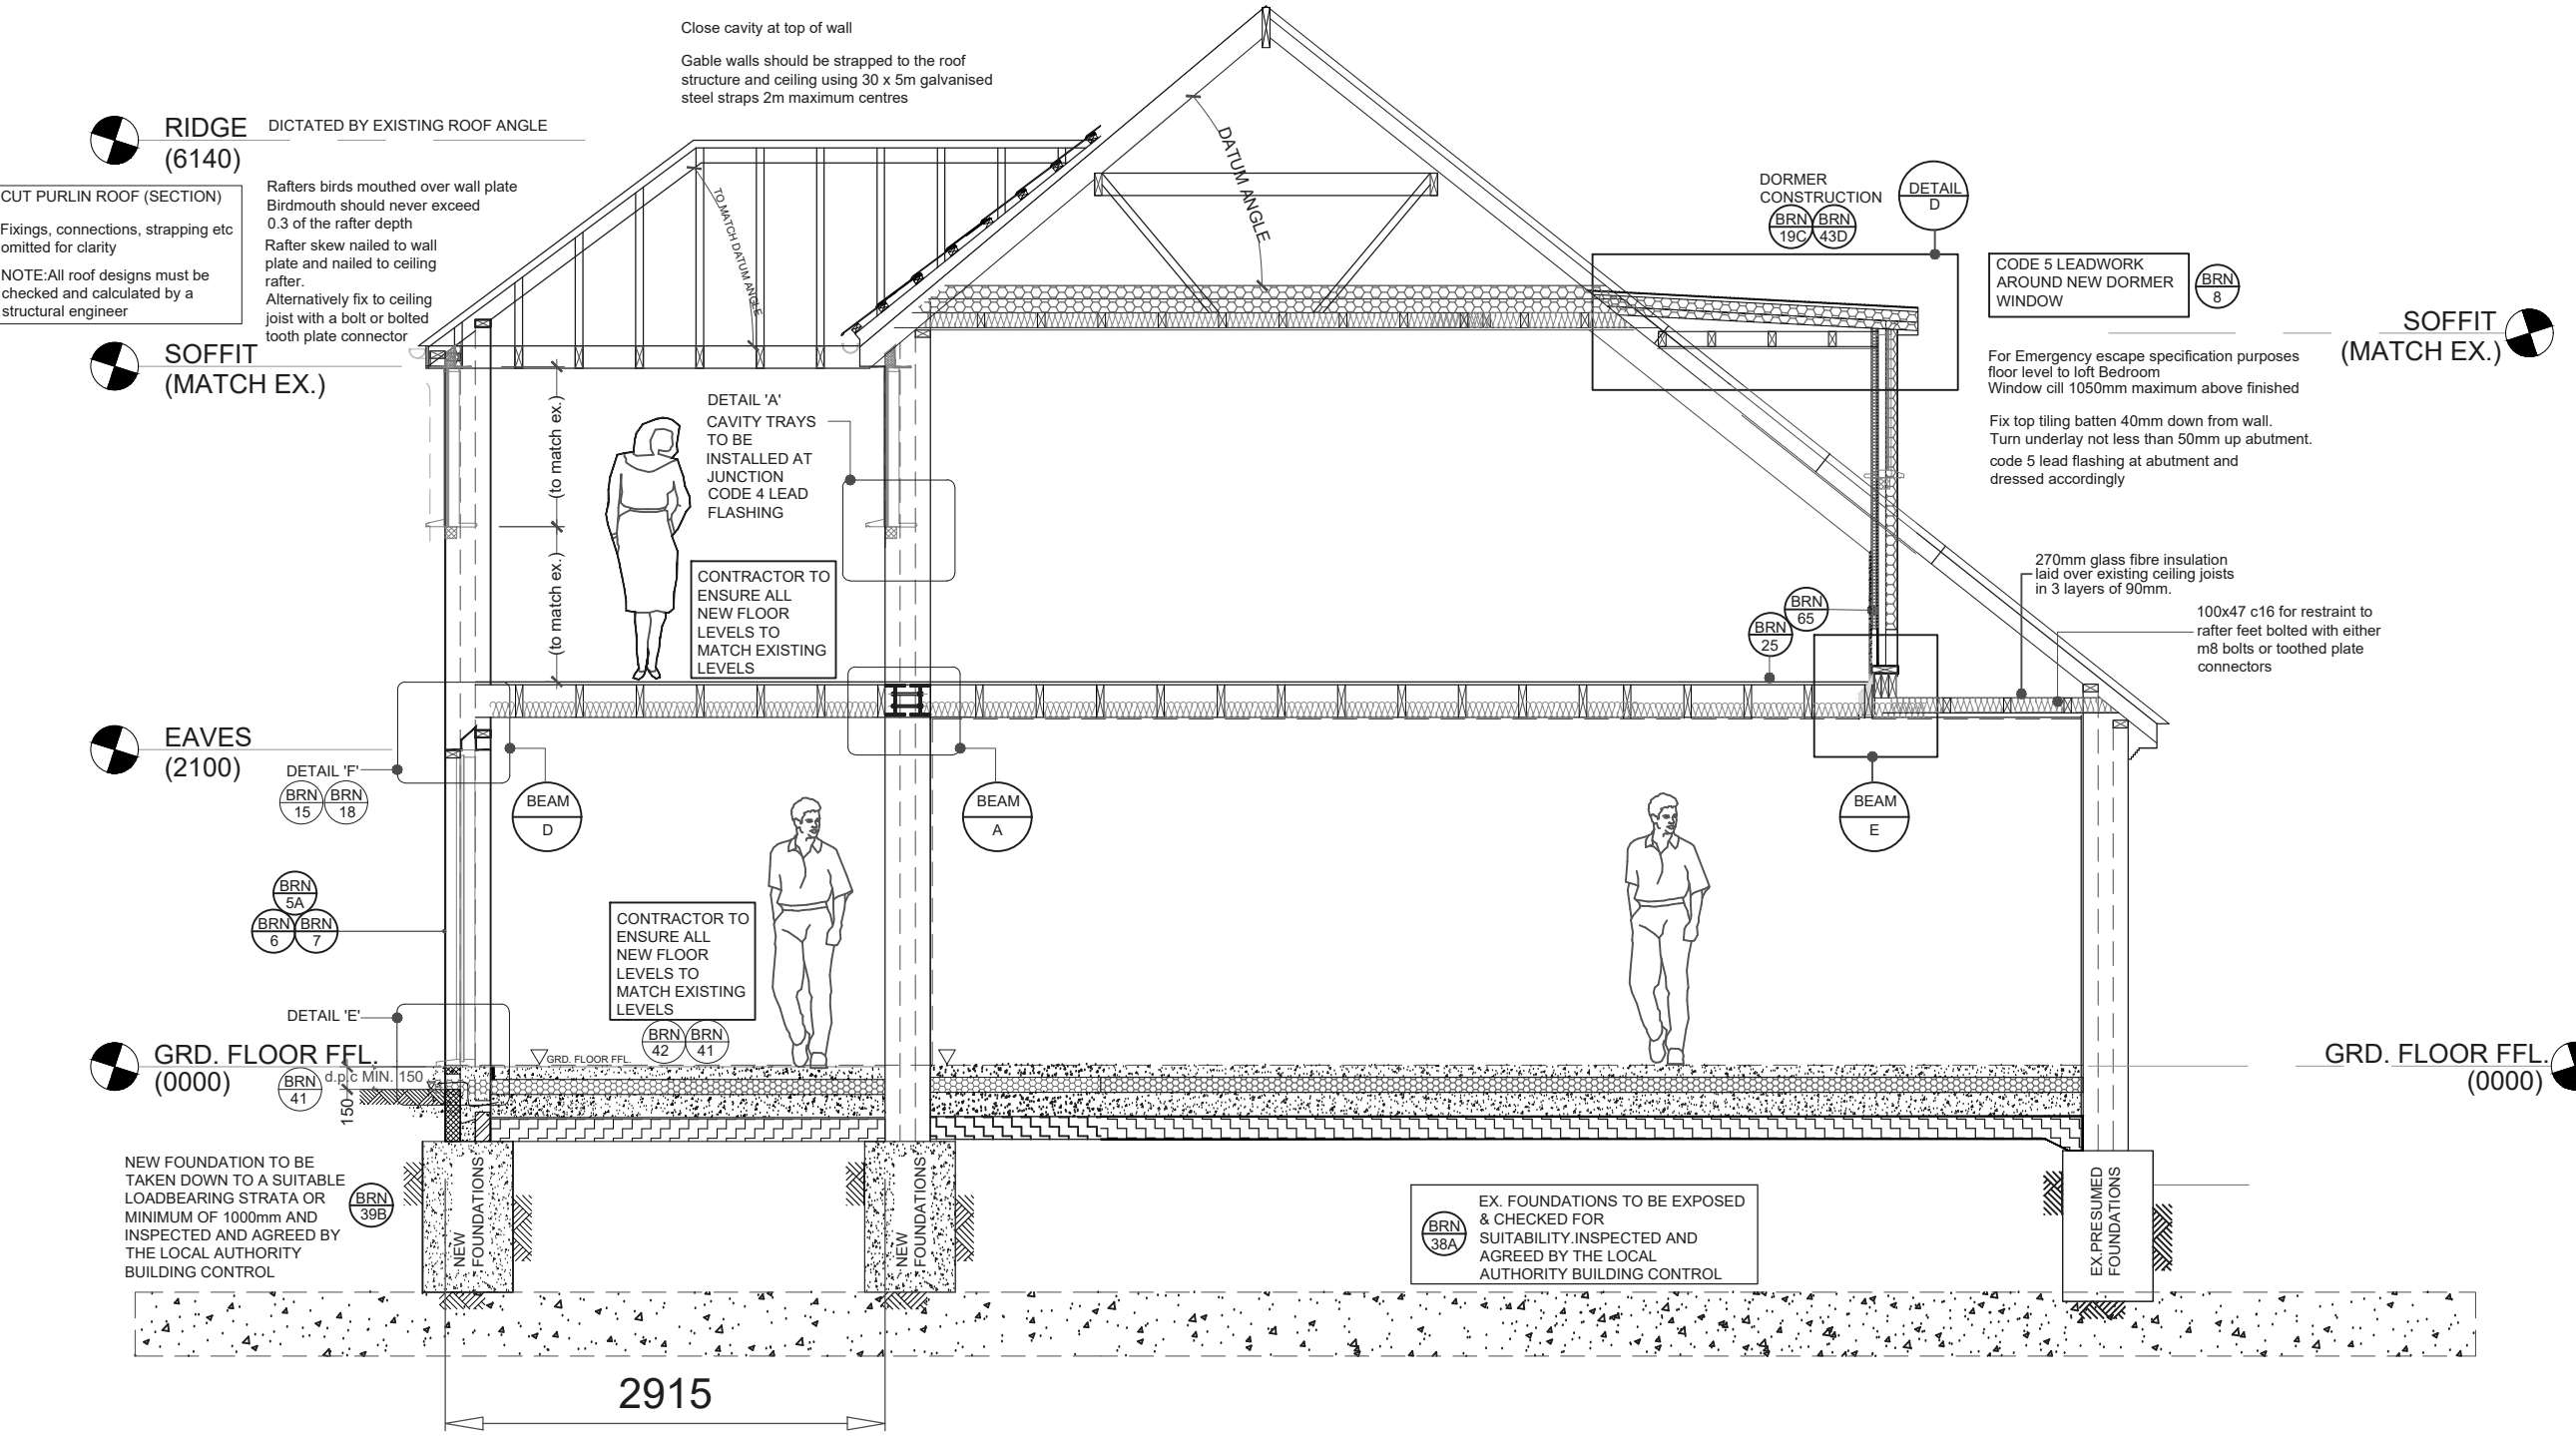
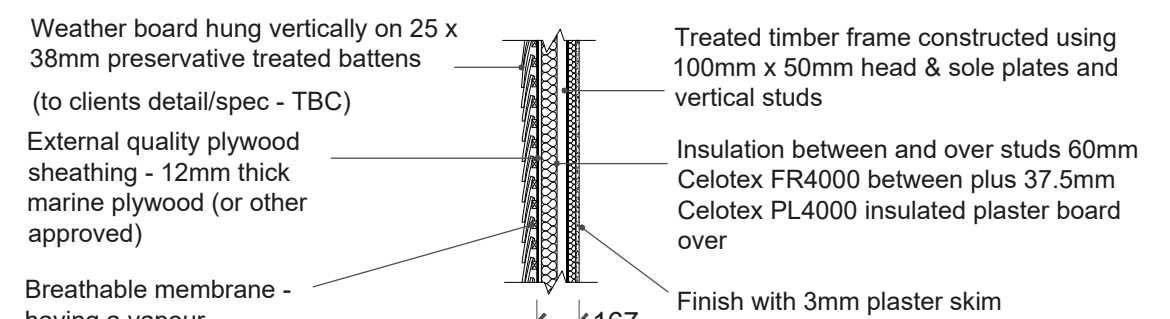
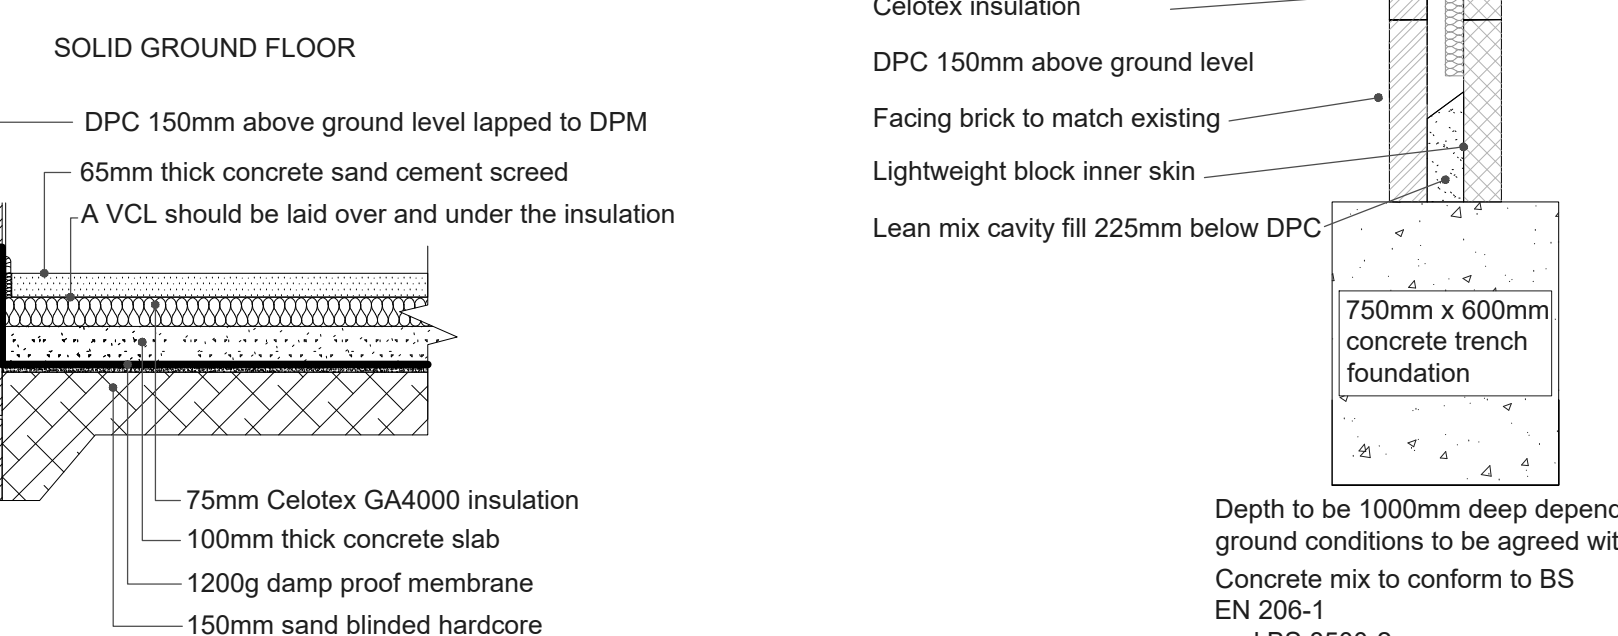
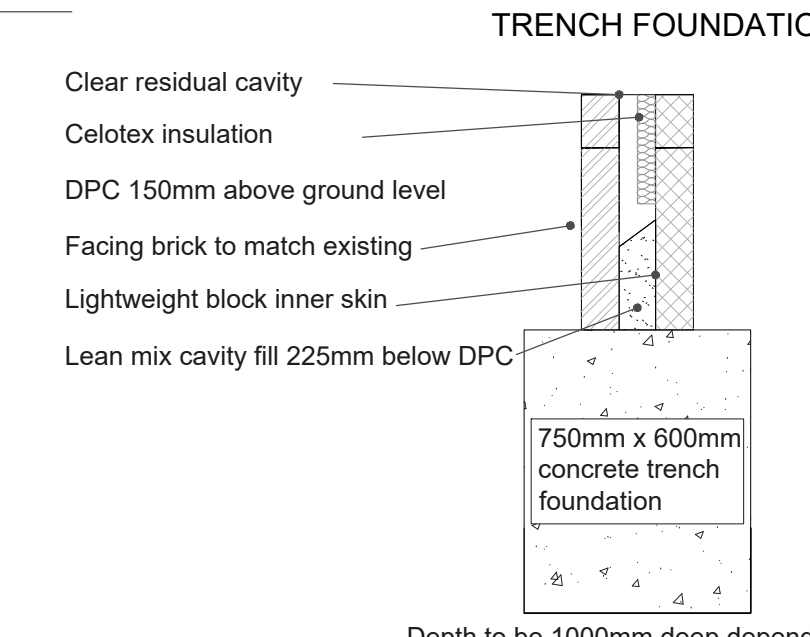
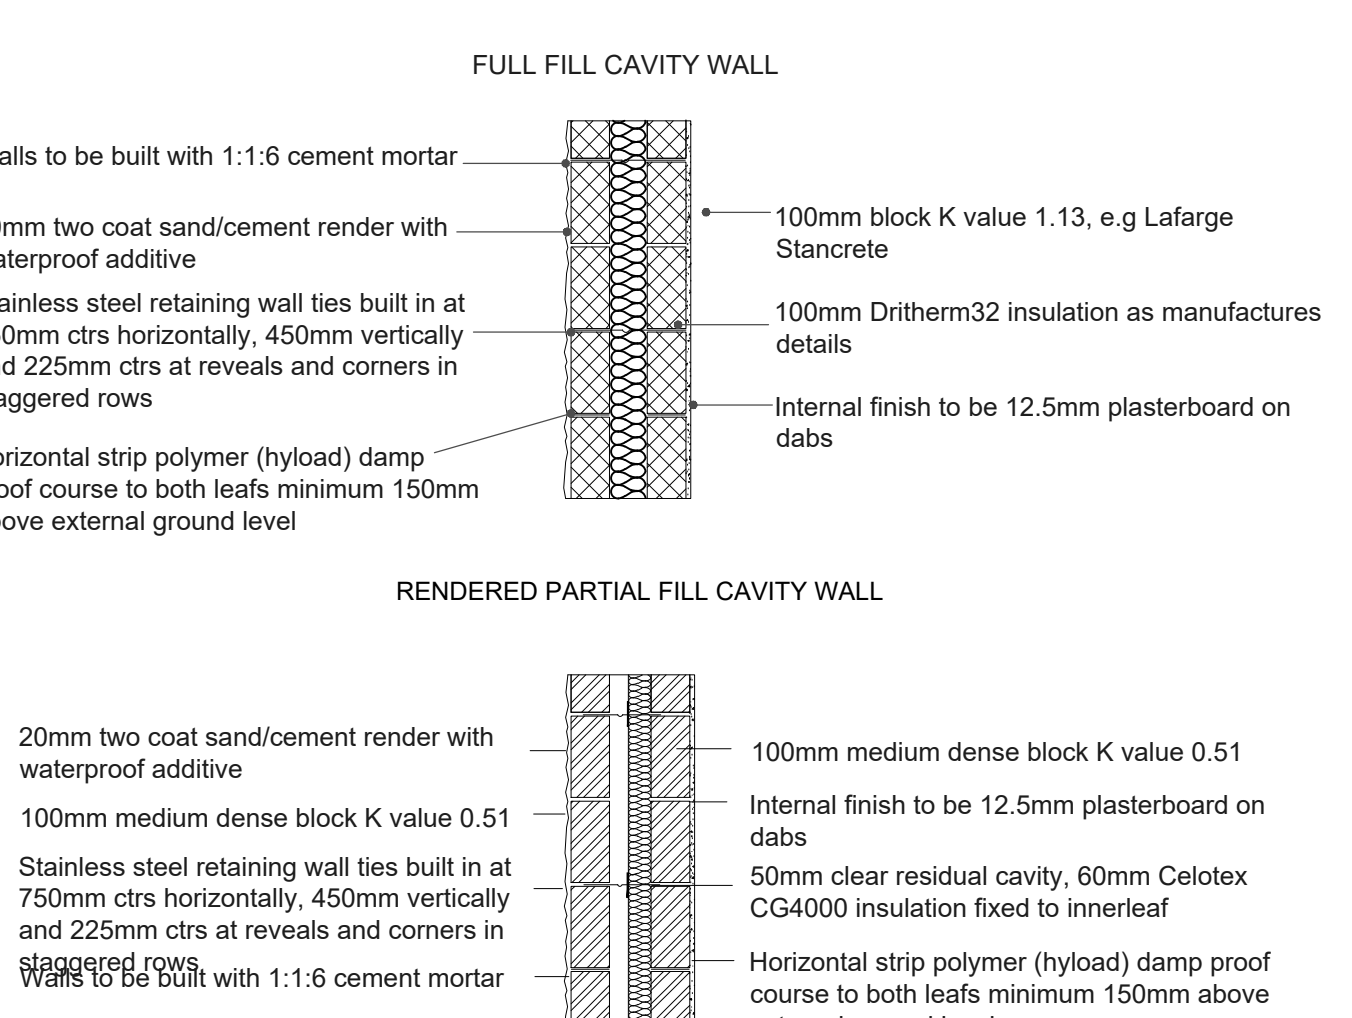
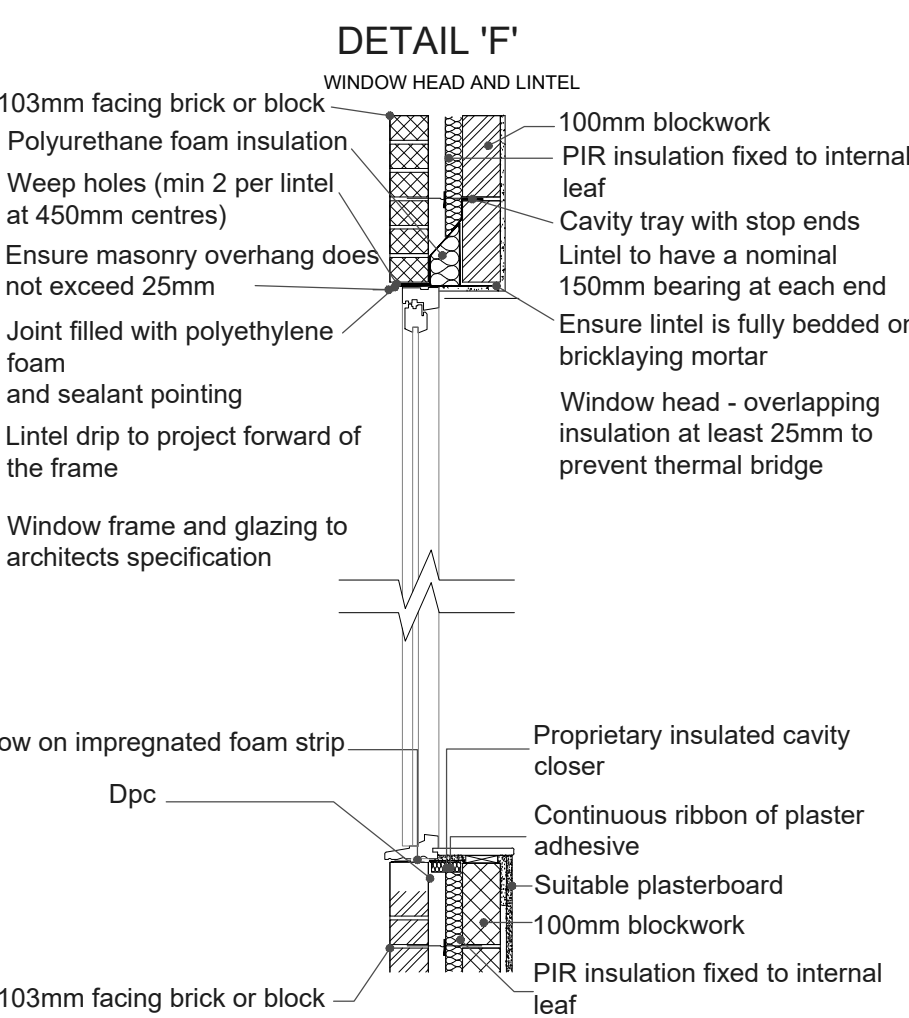
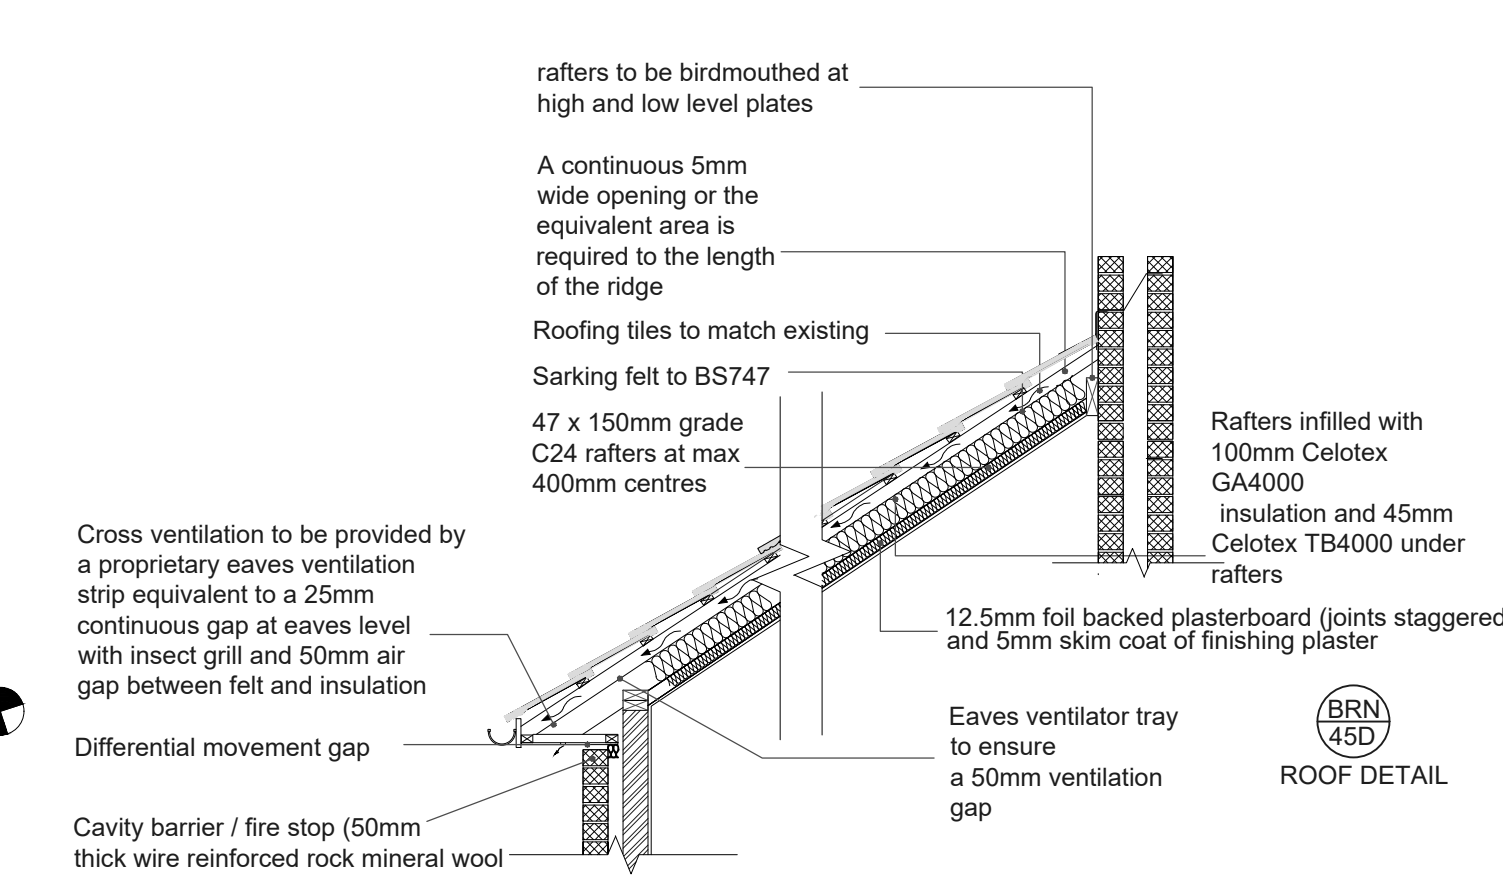


1 EXISTING SIDE ELEVATION
1:1002 EXISTING FRONT ELEVATION
1:1003 EXISTING SIDE ELEVATION
1:1004 EXISTING REAR ELEVATION
1:1005 EXISTING ROOF PLAN
1:1006 EXISTING GRD FLOOR PLAN
1:1007 EXISTING FIRST FLOOR PLAN
1:1008 PROPOSED SIDE ELEVATION
1:509 PROPOSED FRONT ELEVATION
1:5010 PROPOSED SIDE ELEVATION
1:5011 PROPOSED REAR ELEVATION
1:5012 PROPOSED ROOF PLAN
1:10016 PROPOSED GRD FLOOR PLAN
1:5017 PROPOSED FIRST FLOOR PLAN
1:5013 PROPOSED SECTION A-A
1:5014 PROPOSED SECTION B-B
1:5018 DORMER WALLS
1:3020 PROPOSED FLOOR SECTION
1:2021 PROPOSED FOUNDATION DETAIL
1:2022 GRD. FLOOR WALL SECTION THRU'
1:2023 PROPOSED DETAIL 'F'
1:2015 PROPOSED ROOF SECTIONS
1:30

NOTE:
DRAWING:GRANT_01A TO BE USED IN CONJUNCTION WITH ASSOCIATED BUILDING REGULATIONS NOTES GRANT /BRN. DIRECTIONAL NORTH ARROW SHOWN ON BLOCK & LOCATION PLANS GRANT/BLP.

DETAILS AND DIMENSIONS OF ALL LEVELS OF PROPOSED PLANS TO BE CHECKED ON SITE BY APPOINTED CONTRACTOR PRIOR TO ANY COMMENCEMENT/ORDERING OF MATERIALS OF WORK, ANY QUERIES, VARIATIONS OR DISCREPANCIES DIRECTED TO CLIENT - DM DESIGNS ACCEPTS NO RESPONSIBILITY IN ANY PART ON DRAWINGS UNLESS OTHERWISE AGREED PRIOR.

BRN 1 DENOTES ATTACHED BUILDING REGULATION NOTES DENOTES ITEM No.

MODIFICATIONS	ISSUE:
AMENDED TO SUIT PLANNING	B - 04.01.2021

DOUBLE STOREY REAR EXTENSION & SINGLE STOREY REAR EXTENSION

40 Roundway, Waterlooville, PO7 7QD

DM designs	DRAWING NO:	1 OF 1
	GRANT 01A	
	SCALE:	VARIES:
	DATE:	26.11.2019
	REVISION:	B AO