

10 Knox Road, Havant.
EXISTING

NOTES:


Dimensions to be checked on site before commencing work.
Any discrepancies shall be reported to the architect immediately.

Do not scale from these drawings except for planning purposes.


Use figured dimensions only.

Where applicable this drawing is to be read in conjunction with other consultants' drawings.


All drawings to be read in conjunction with specification and all other drawings including structural engineer and mechanical and electrical drawings / specification

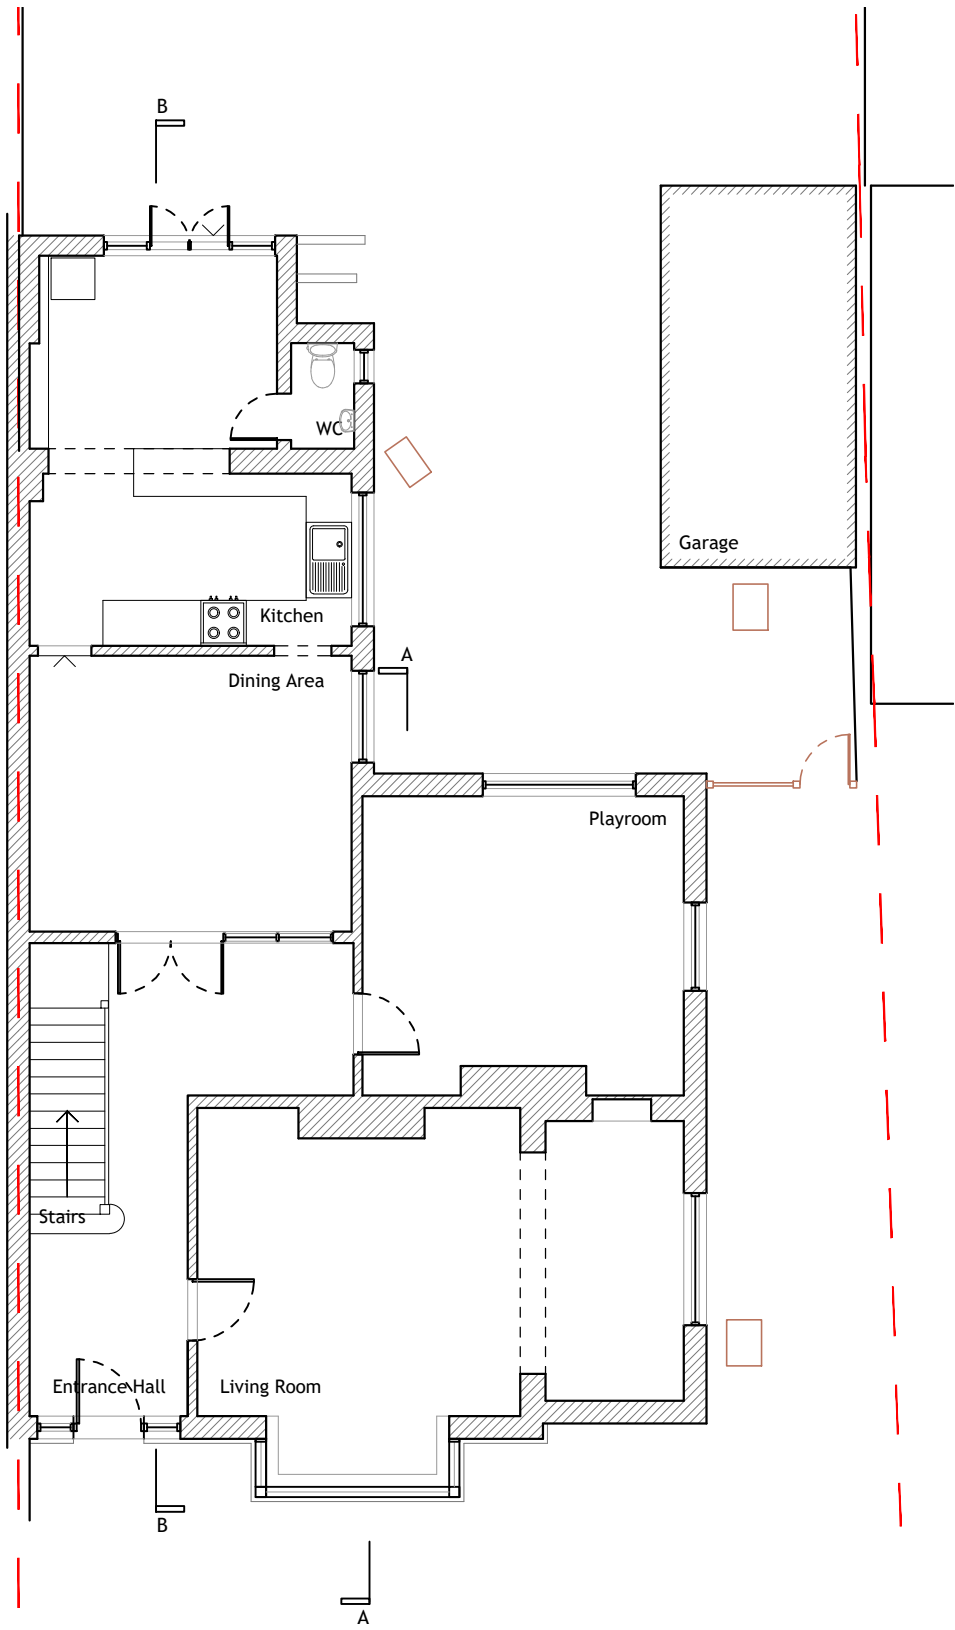

GROUND FLOOR PLAN
1:100

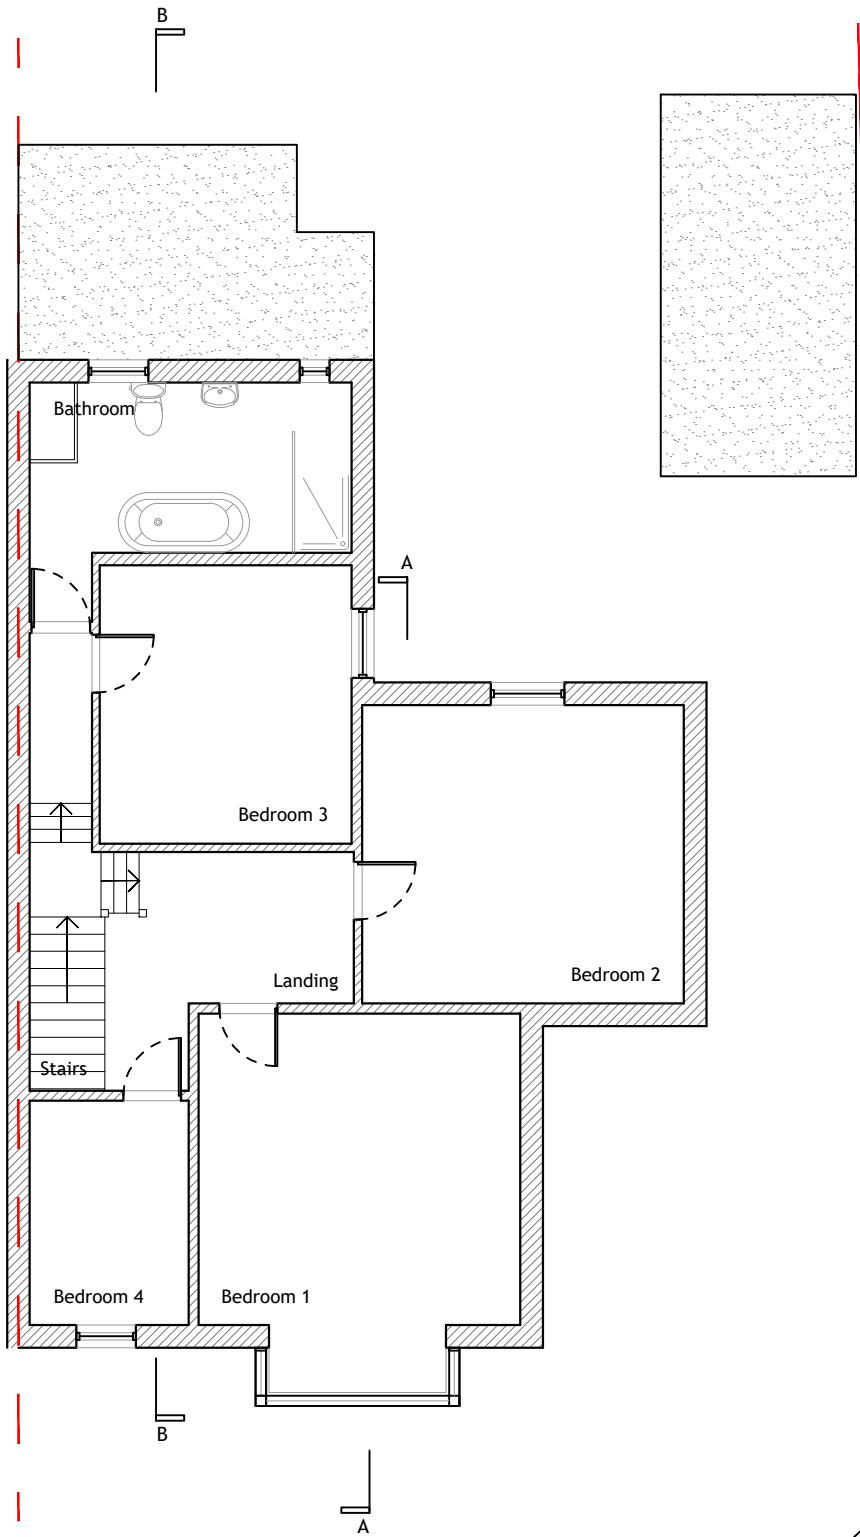


FIRST FLOOR PLAN
1:100

 

FRONT ELEVATION
[south] 1:100



REAR ELEVATION
[north] 1:100

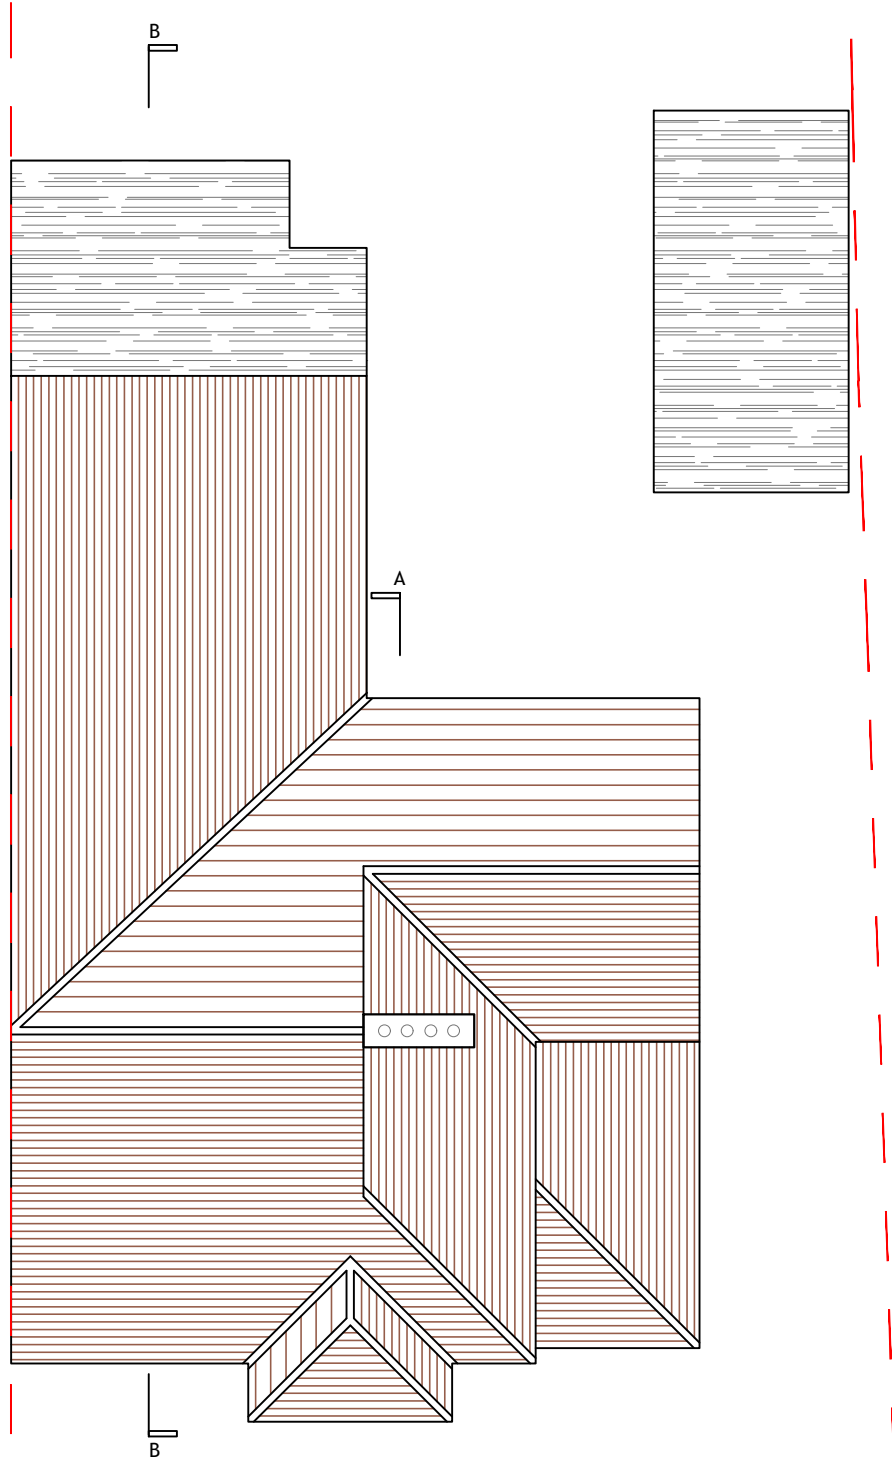


ROOF PLAN
1:100




SIDE ELEVATION
[east] 1:100





SECTION A
1:100

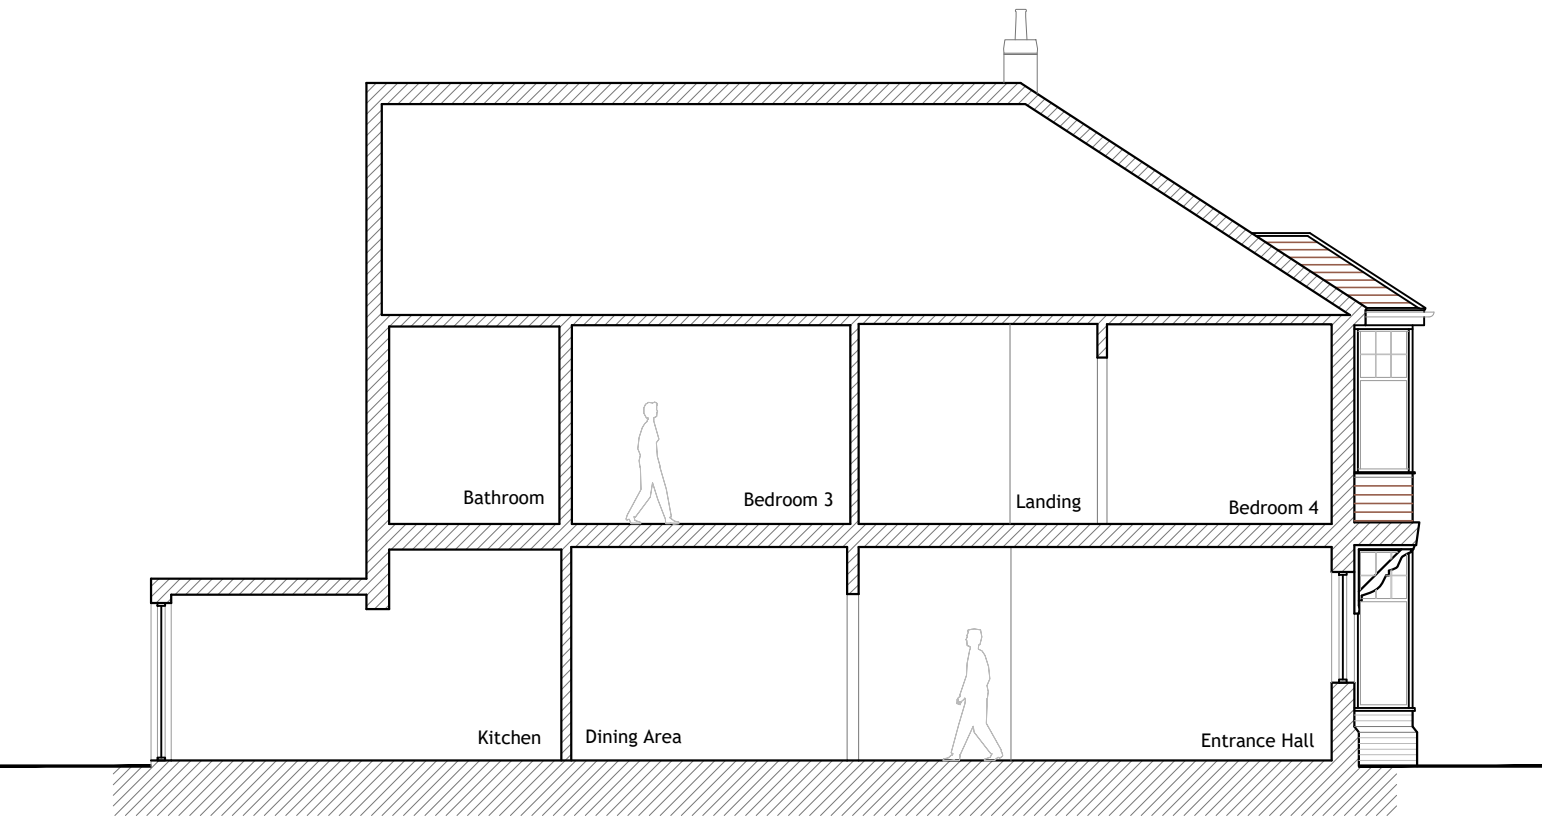


SECTION B
1:100

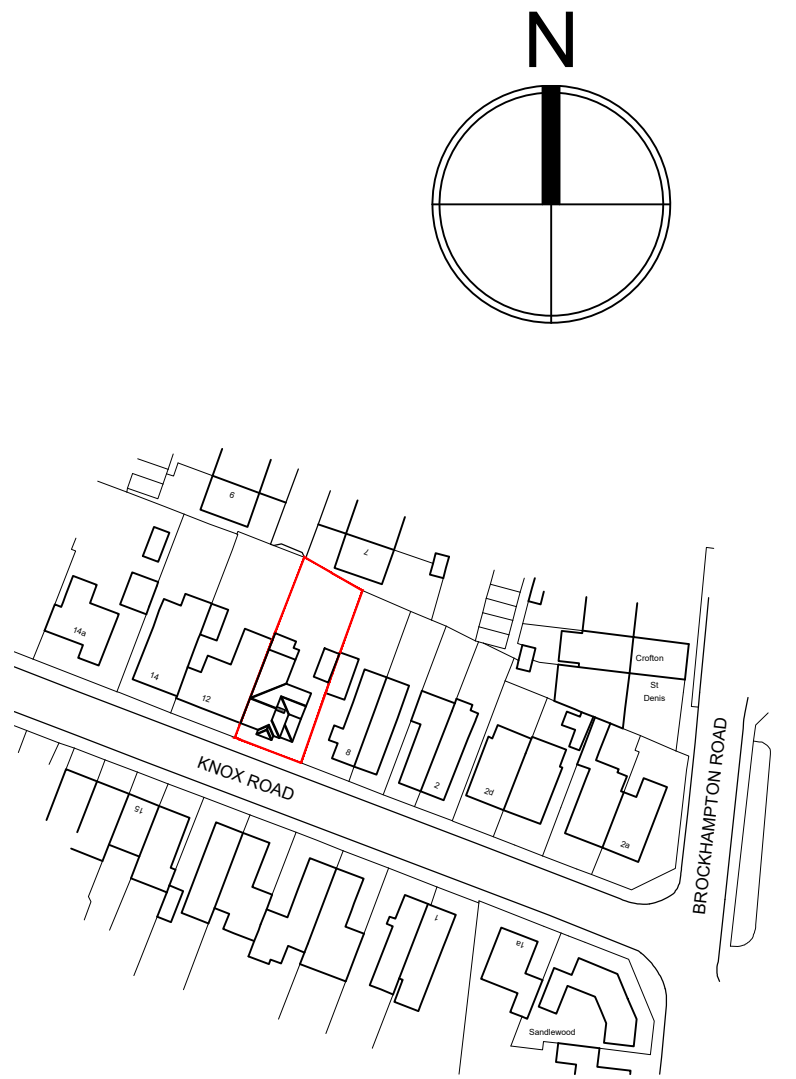

SITE LOCATION PLAN

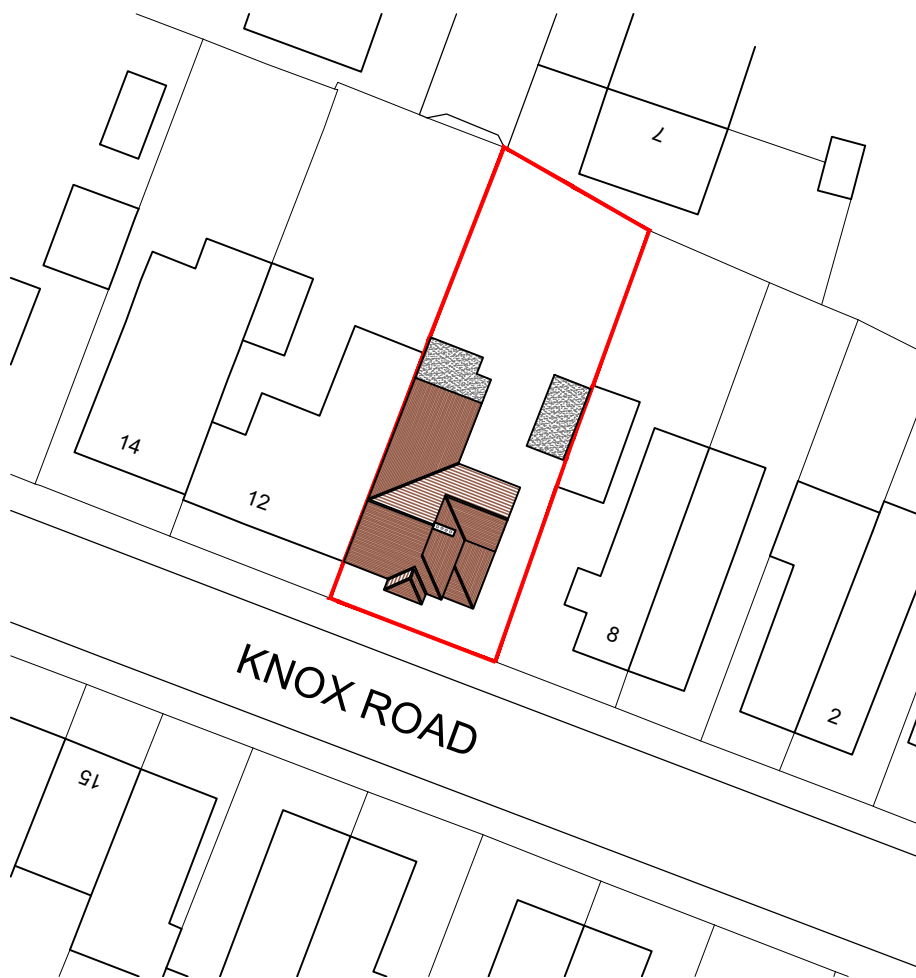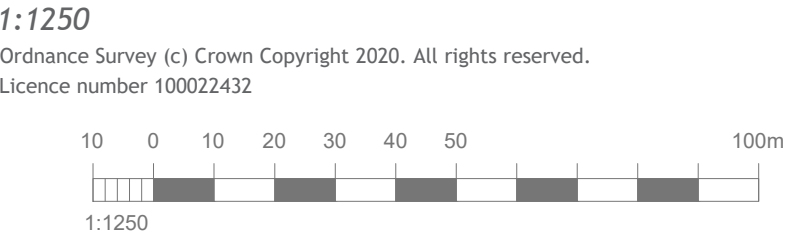

SITE BLOCK PLAN

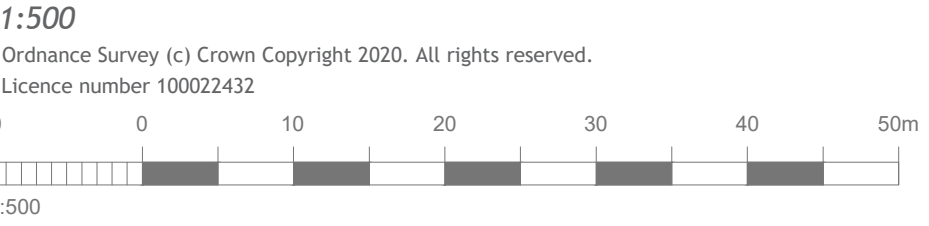

REV	DATE	AMENDMENT	DRAWN

hd
architects

Helyer Davies Architects Ltd
1 The Old Flour Mill,
Emsworth, PO10 7BT
01243 370 715

www.hdarchitects.co.uk mail@hdarchitects.co.uk

PROJECT
10 Knox Road
Havant
Hampshire
PO9 1NP

DRAWING
Plans
Elevations
Sections

SCALE
as noted @ A1

DATE	July 2020	DRAWN	EK
DRAWING NUMBER	20094-01	REVISION	*