


Dimensions to be checked on site before commencing work. Any discrepancies shall be reported to the architect immediately.

Do not scale from these drawings except for planning purposes. Use figured dimensions only.



Where applicable this drawing is to be read in conjunction with other consultants' drawings.

2 Parking spaces on shared driveway (1 in garage and 1 on driveway)



Parking space formed within front garden area accessed off of existing driveway and dropped kerb

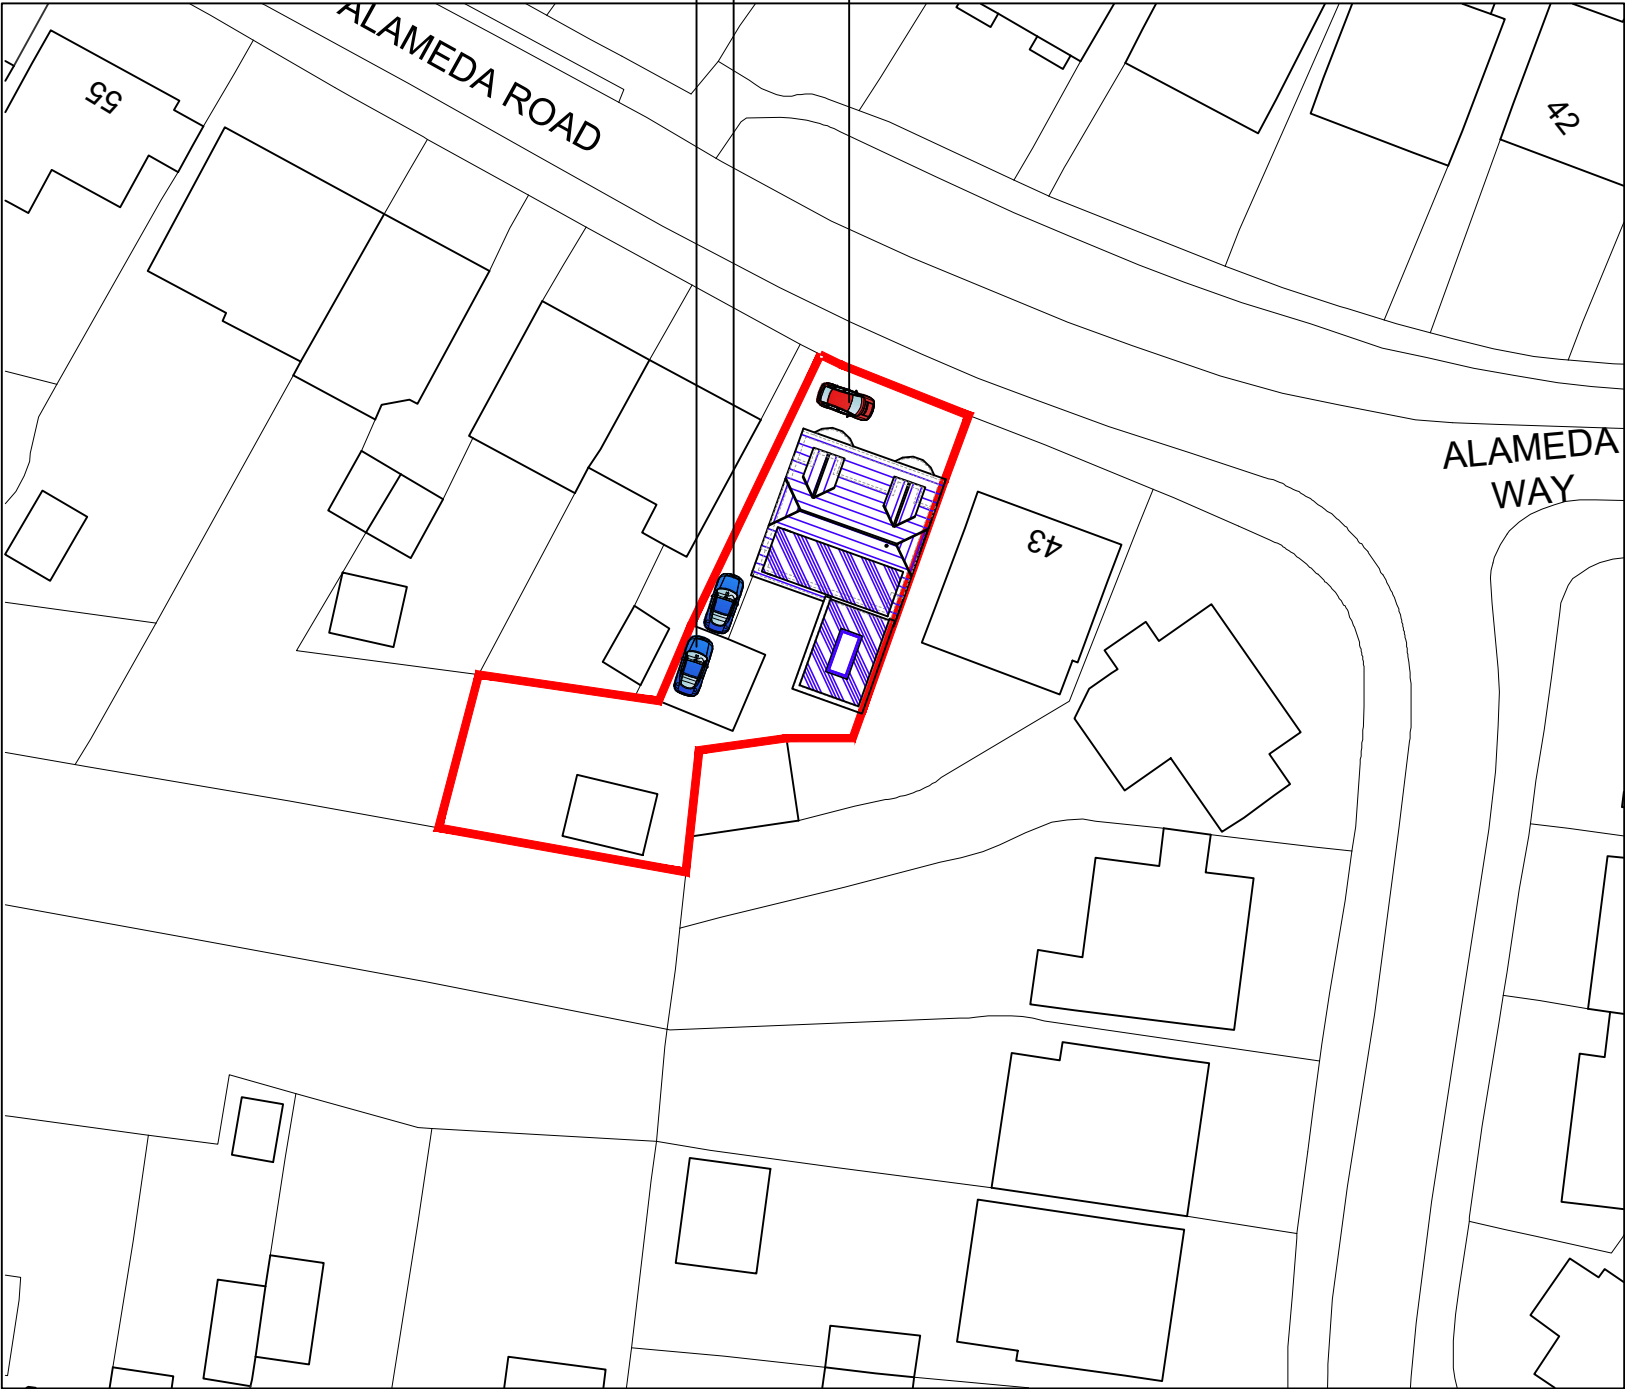

Site plan scale 1:500

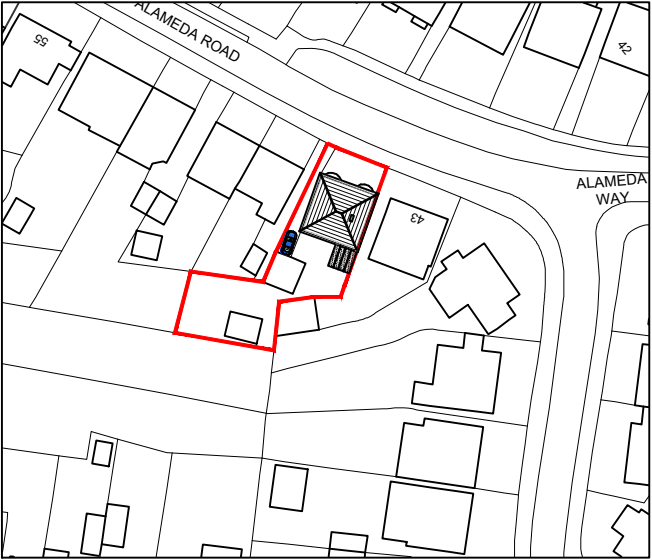 

Location plan scale 1:1250

  

Ordinance Survey, (c) Crown Copyright 2020.
All rights reserved. Licence number 100022432

Ordinance Survey, (c) Crown Copyright 2020.
All rights reserved. Licence number 100022432

For MR & MRS JOHNSON	Title SITE PLANS				Office Tel: 01243 933732	
Project PROPOSED REAR EXTENSION & LOFT CONVERSION AT 45 ALAMEDA RD, WIDLEY WATERLOOVILLE, PO7 5HE.	Date OCT 2020	Drawn SR	Scale as noted @ A3	Checked -	Email: admin@jb-architecturedesign.com	
	Job Number PL388.20	Drawing Number -01	Revision B	Web: www.jb-architecturedesign.com		