




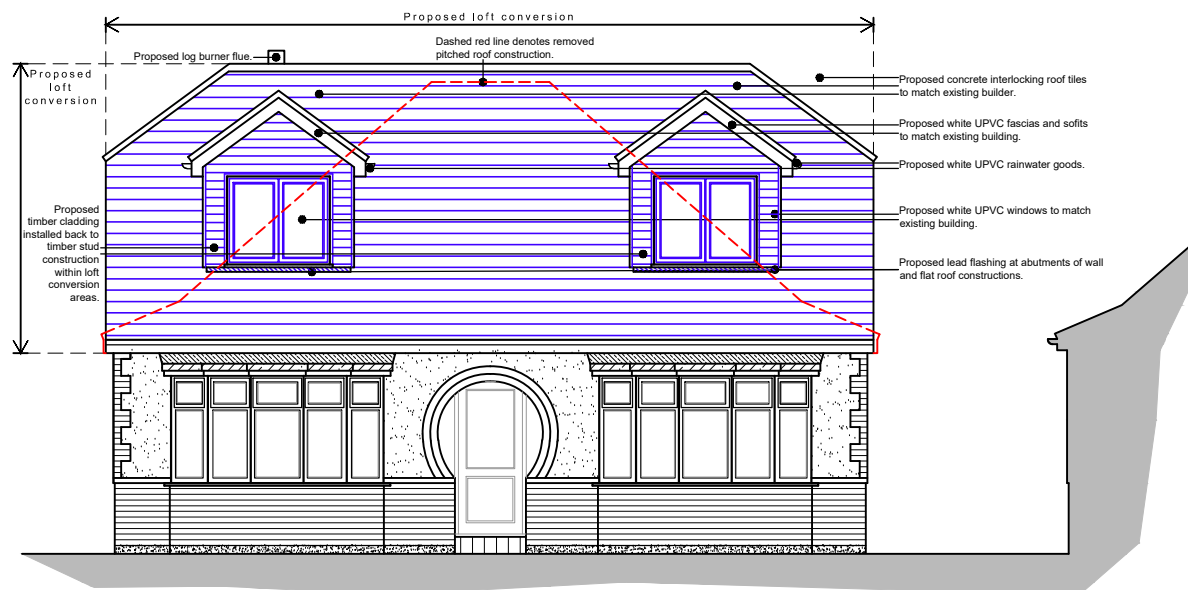


North elevation scale 1:100

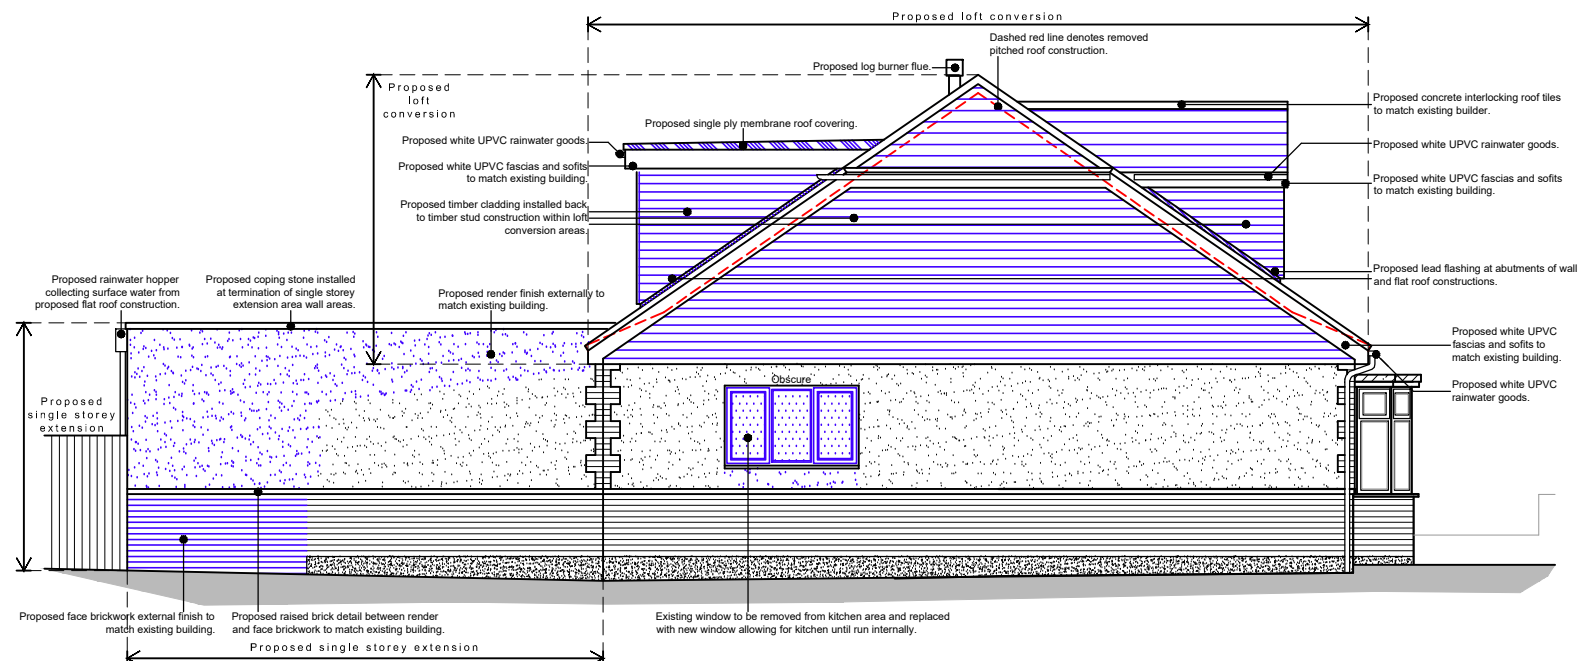


East elevation scale 1:100

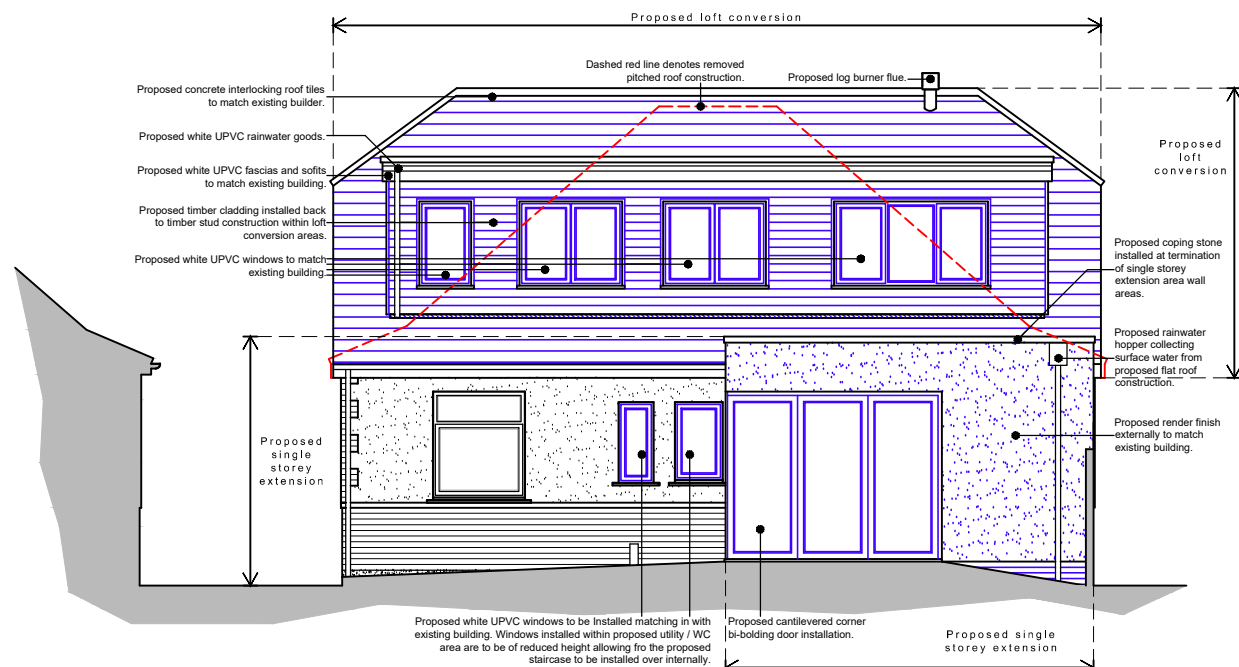

South elevation scale 1:100

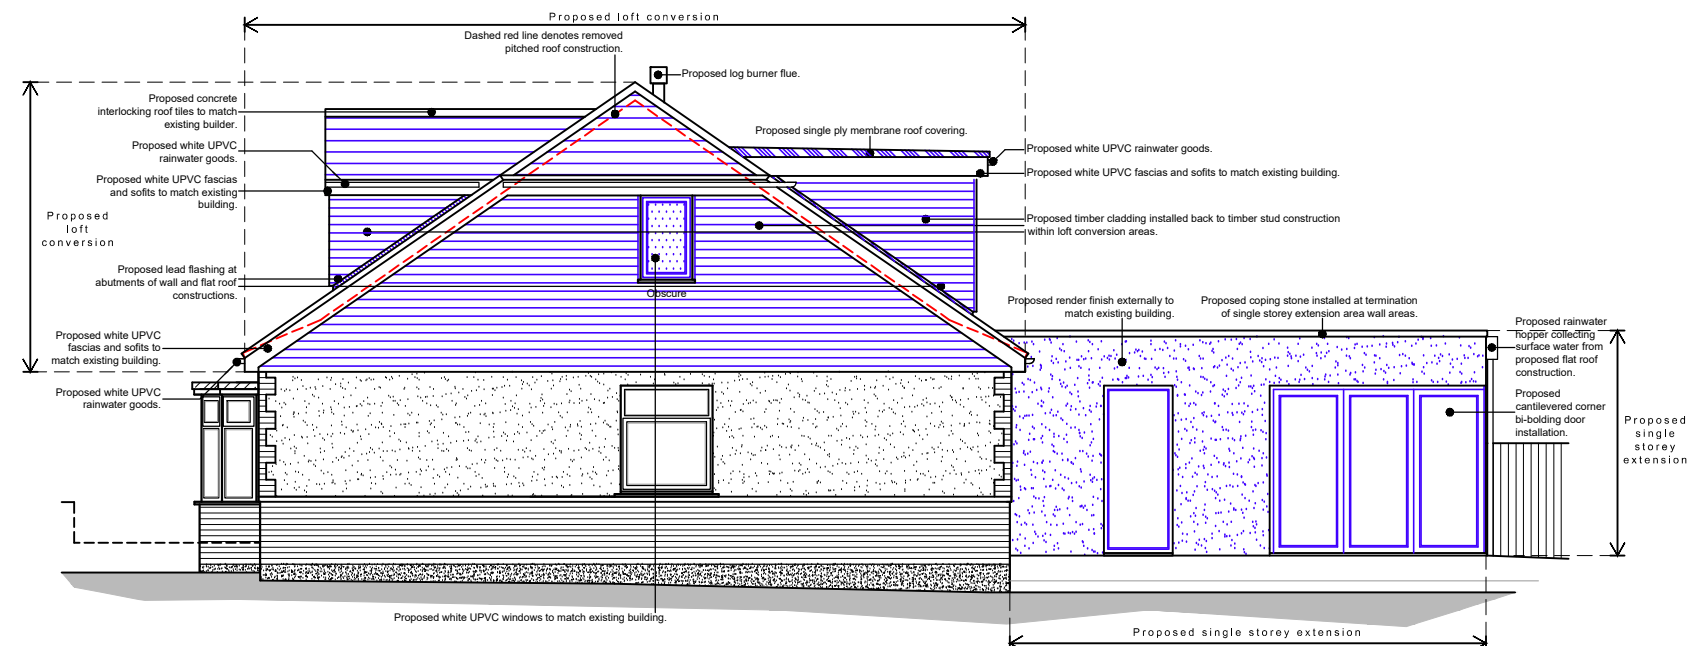

West elevation scale 1:100

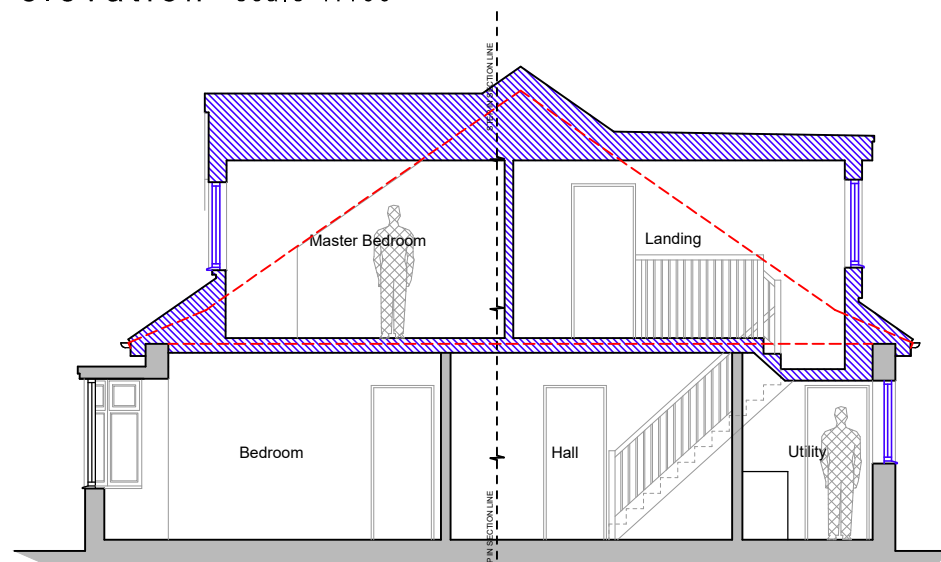

Section A-A scale 1:100

Existing walls  Proposed walls  Proposed structure 

NOTES:

Dimensions to be checked on site before commencing work. Any discrepancies shall be reported to the architect immediately.

Do not scale from these drawings except for planning purposes. Use figured dimensions only.

Where applicable this drawing is to be read in conjunction with other consultants' drawings.

For MR & MRS JOHNSON	Title PROPOSED ELEVATIONS & SECTION A-A	Office Tel: 01243 933732
Project PROPOSED REAR EXTENSION & LOFT CONVERSION AT 45 ALAMEDA RD, WIDLEY WATERLOOVILLE, PO7 5HE.	Date OCT 2020	Email: admin@jb-architecturedesign.com
	Drawn SR	Scale as noted @ A3
	Checked -	Web: www.jb-architecturedesign.com
	Job Number PL388.20	Drawing Number -05
	Revision A	

