
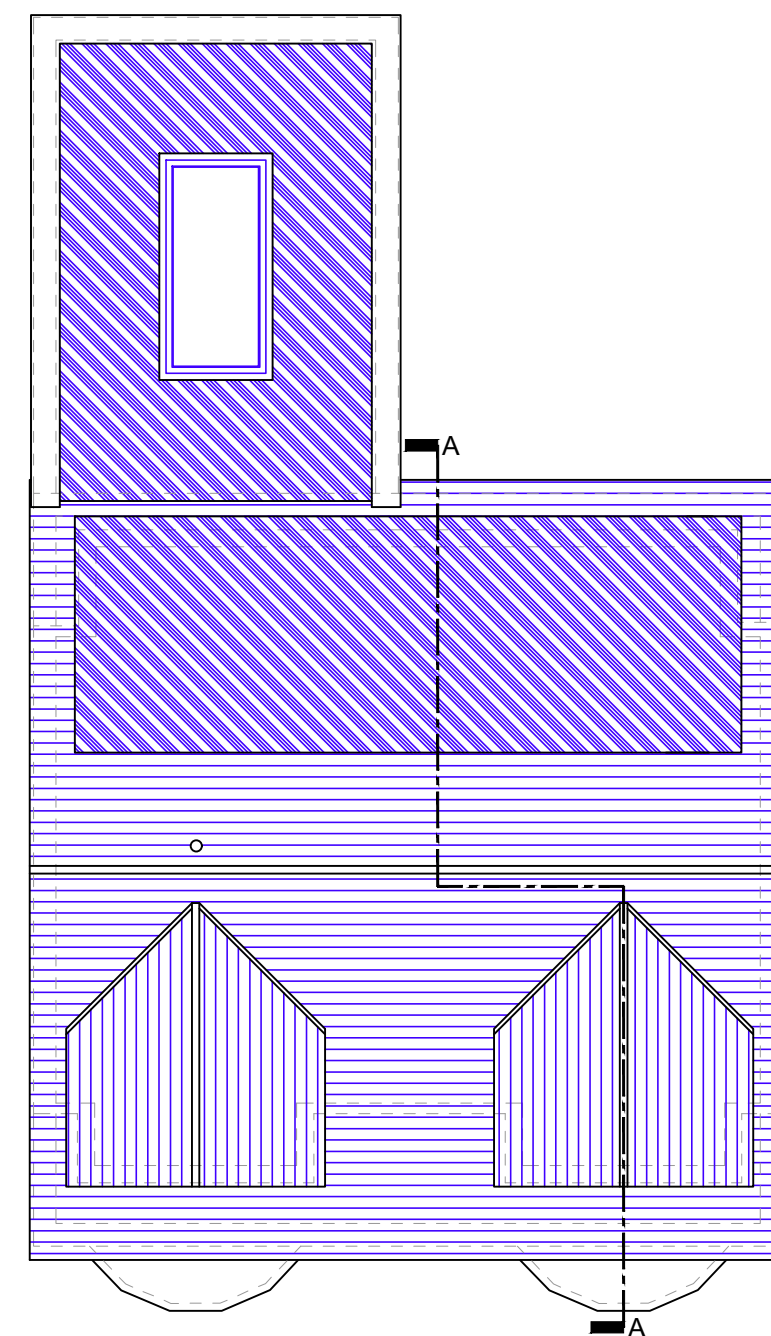
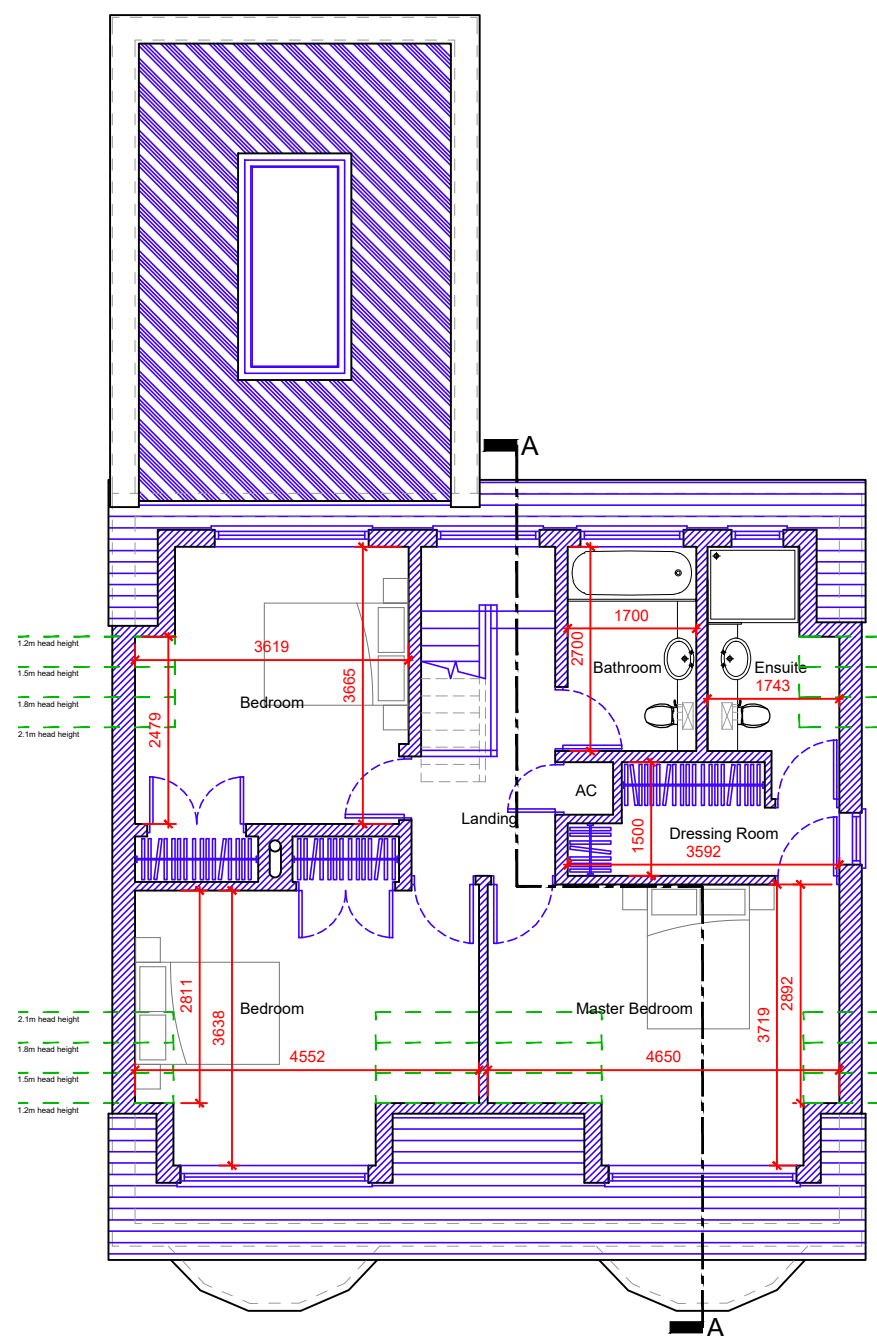



Dimensions to be checked on site before commencing work. Any discrepancies shall be reported to the architect immediately.

Do not scale from these drawings except for planning purposes. Use figured dimensions only.

Where applicable this drawing is to be read in conjunction with other consultants' drawings.

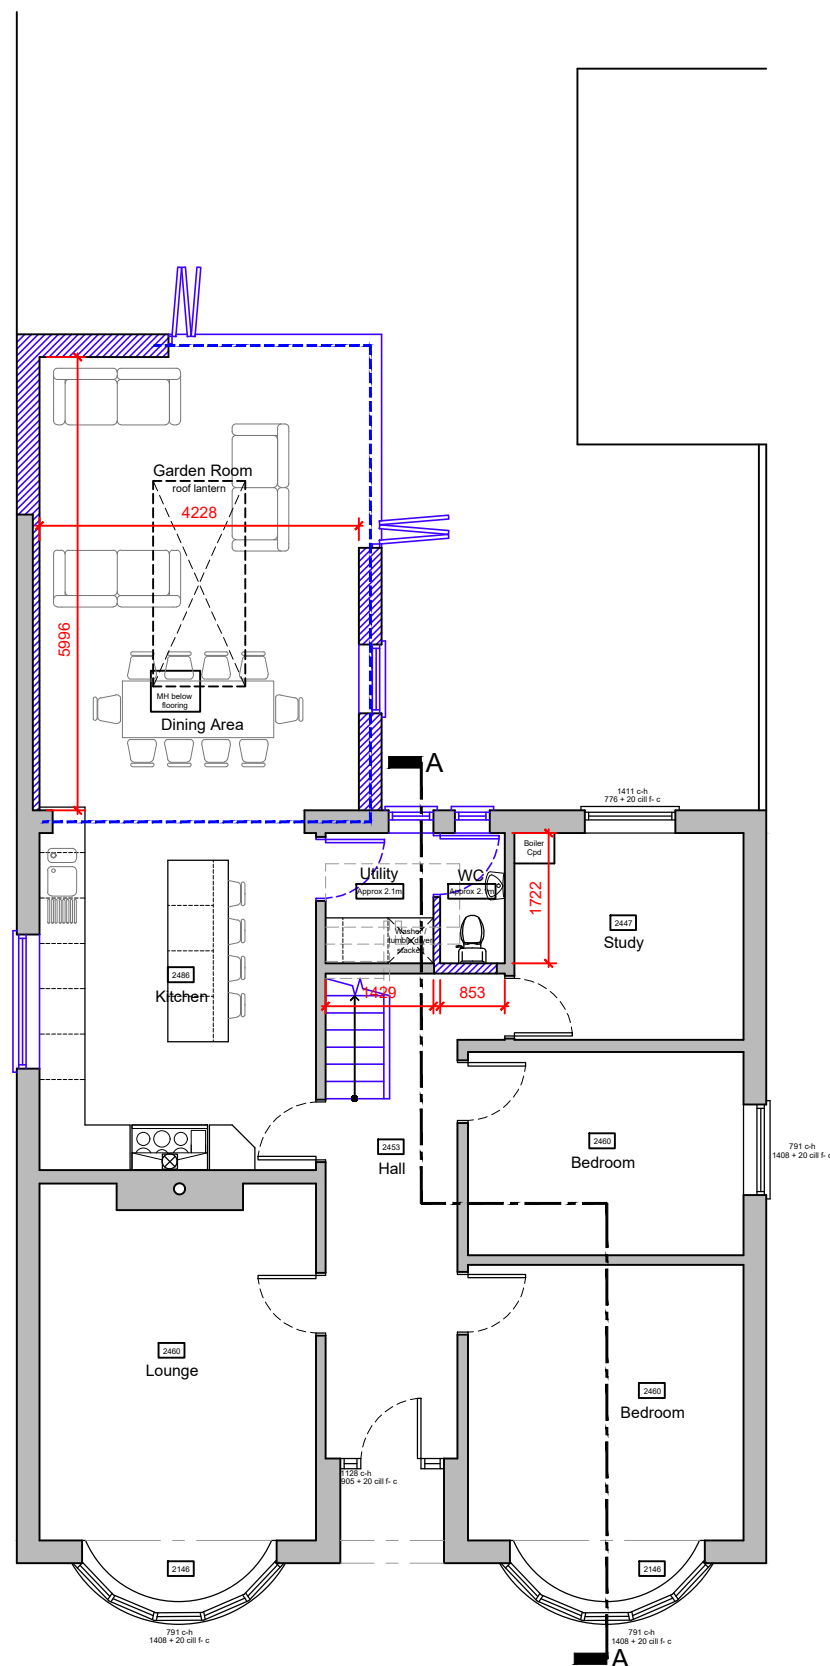

Existing walls Proposed walls Proposed structure

 

For MR & MRS JOHNSON	Title PROPOSED FLOOR PLANS	Office Tel: 01243 933732
Project PROPOSED REAR EXTENSION & LOFT CONVERSION AT 45 ALAMEDA RD, WIDLEY WATERLOOVILLE, PO7 5HE.	Date OCT 2020	Email: admin@jb-architecturedesign.com
	Drawn SR	Web: www.jb-architecturedesign.com
	Scale as noted @ A3	
	Checked -	
	Job Number PL388.20	
	Drawing Number -04	
	Revision	