

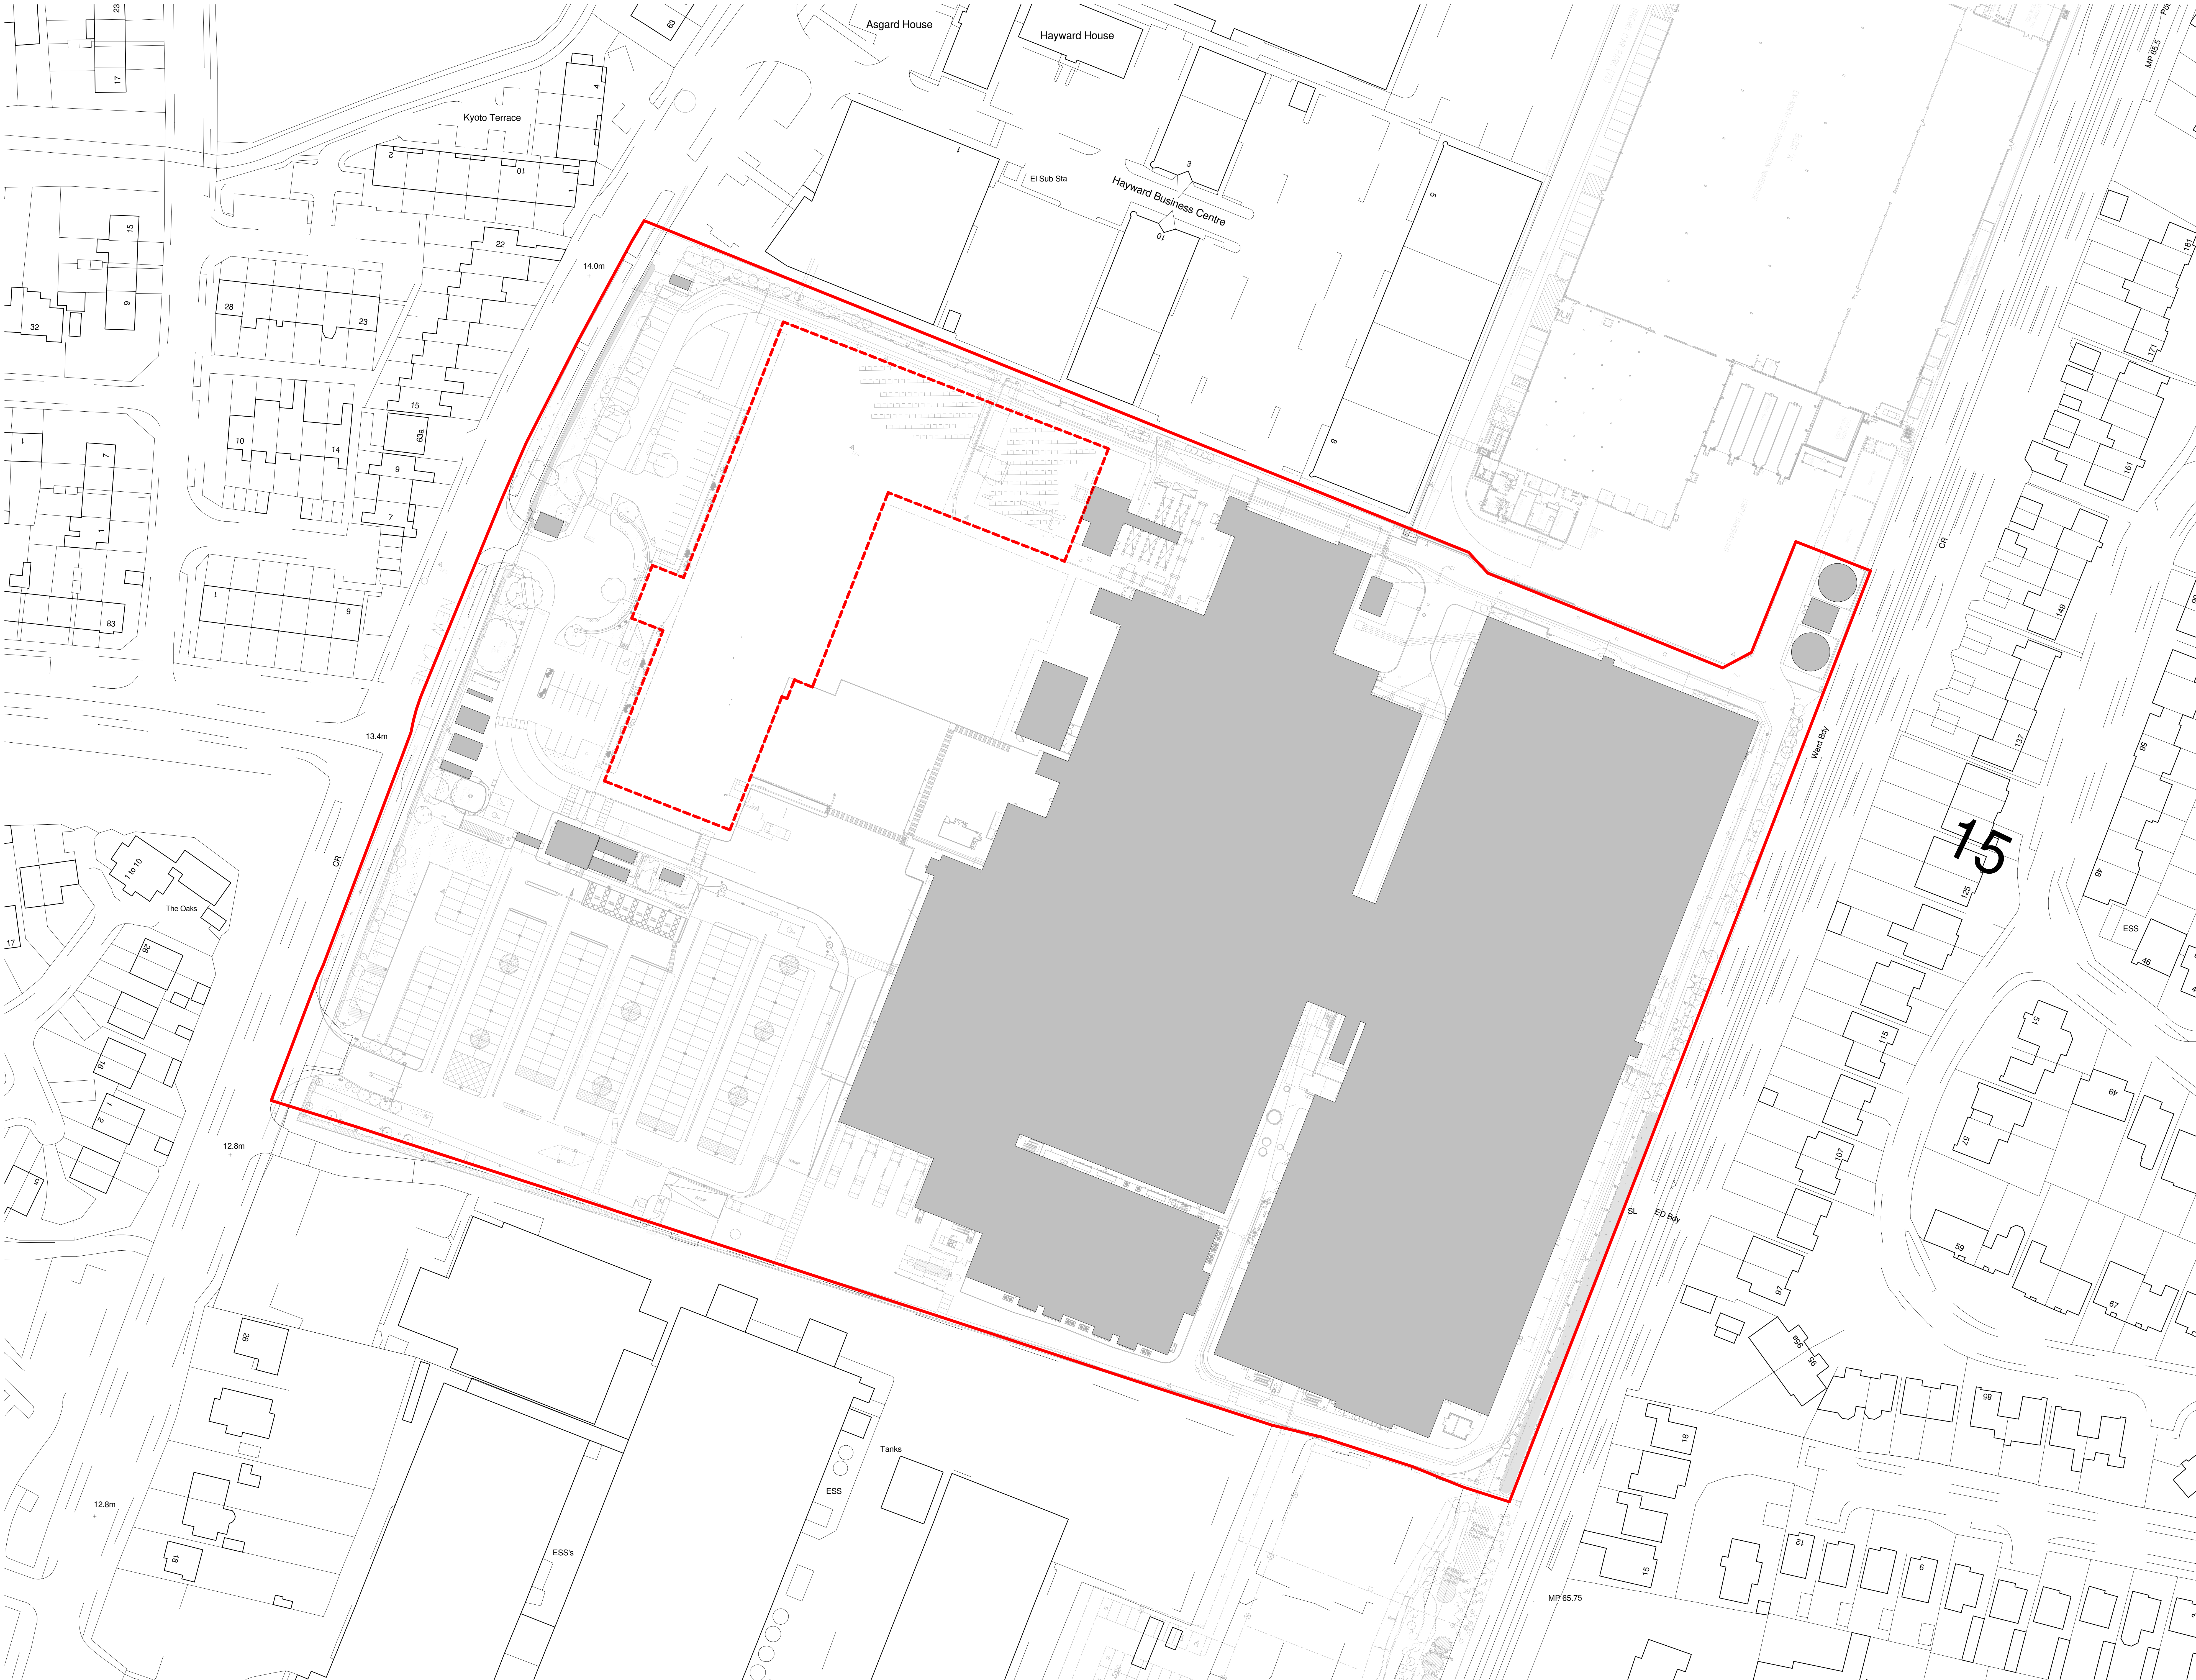


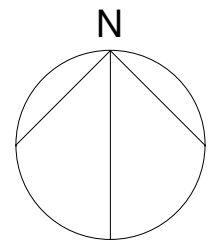

Architects are to be notified of any discrepancies.
Contractors must check all dimensions on site.
This drawing is subject to copyright law and is to be used only for the project only.
For other information refer to the latest revision of any cross referenced drawings.
To be read in conjunction with relevant design standards/protocols.

This is a colour drawing. In order to ensure any subsequent reproduction is viewed correctly it should be printed in full colour.

 

SITE AREA.	
APPLICATION SITE	Ha
BOUNDARY	6.78

- RED DASHED LINE COVERS BUILDINGS AND STRUCTURES PREVIOUSLY DEMOLISHED
- EXISTING BUILDINGS ON SITE

P4	APPLICATION SITE BOUNDARY	08.02.21	GK	SR
P3	AMENDED			
P2	ISLAND REMOVED AS PER EMAIL	29.06.20	SL	RK
P1	UPDATED TO DENOTE EXISTING AND DEMOLISHED	25.06.20	SL	RK
P1	FIRST ISSUE	24.06.20	SL	PW
Rev	Description	Date	Rev	Old

Status
PLANNING

SMR
SMALLEY MARSEY RISPIN
ARCHITECTS
Floor 2, The Exchange, Station Parade, Harrogate, HG1 1TS
01423 707 757 admin@smrarchitects.co.uk

Project
HAVANT, NEW LANE

Client
HAVANT PROPERTY INVESTMENT LLP

Drawing Title
EXISTING SITE PLAN

Proj Ref	Origin	Zone	Level	Type	Rev	Num	Status	Rev
7379	SMR	00	22	DR	A	2002	S4	P4
SMR Job Ref	Sheet	Scale	Drawn					
7379-00-2002	A0	NOTED	EJ					