



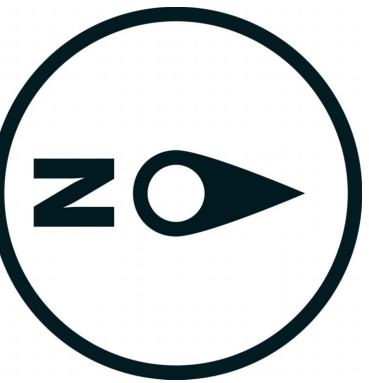

Ground Floor Plan

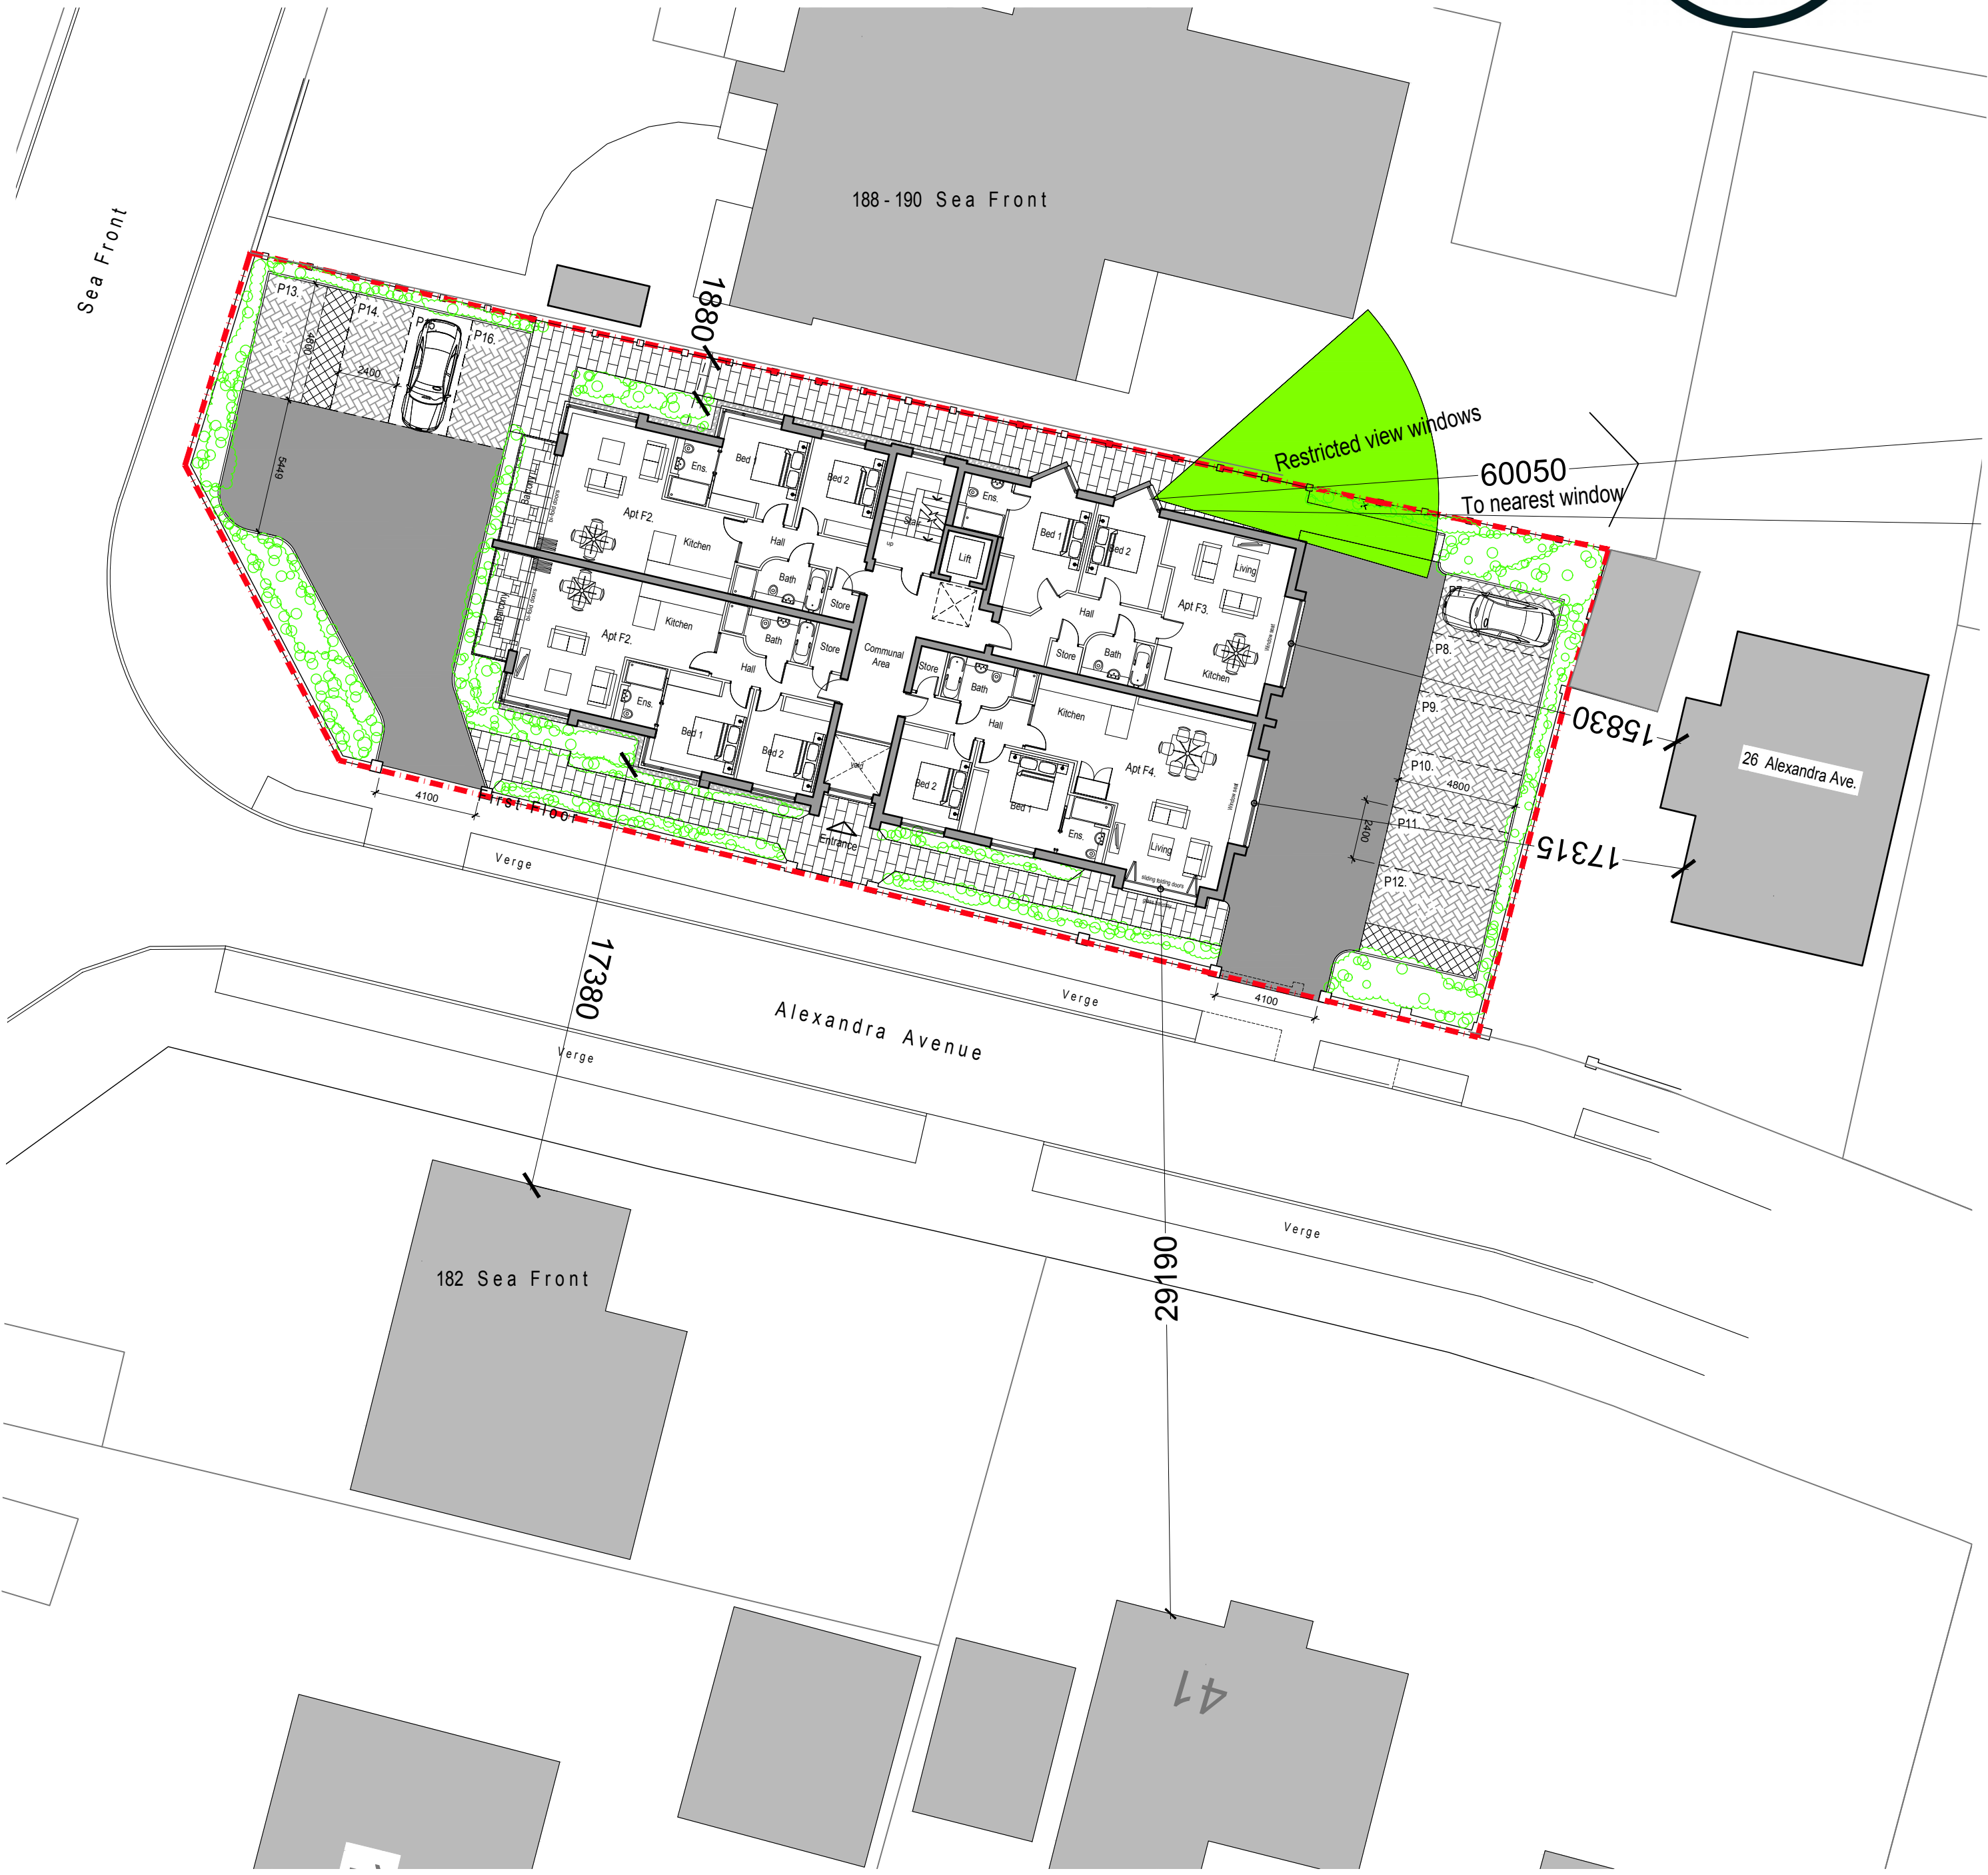

First Floor Plan

Notes:
Second floor plan is set back behind the line of first floor elevation. First floor distances are therefore nearest to adjacent buildings



Rev	Description	Date	By	App'd
1	Issue	03/12/20	AJS	
STODDART ARCHITECTURE				
100, Huddersfield Road, Brighouse, West Yorkshire, HX3 9PL T: 01484 942200 E: enquiries@stoddart-architecture.co.uk www.stoddart-architecture.co.uk				
RIBA Chartered Practice				
Client: Mr & Mrs Smith				
Project: Seafront Hayling Island Hampshire PO11 9HT				
Drawing Title: Distances to Adjacent Properties Plan				
Project No: 2020.020	Dwg No: PL04	Rev: -	Scale @ A1: 1:200	Date: 03/12/20 By: AJS
Issue Status: PLANNING				
This drawing should be read in conjunction with all related drawings. Do not scale from this drawing. All dimensions shown must be checked and verified on site before commencing any work or producing shop drawings. Stoddart Architecture Ltd should be notified immediately of any discrepancy on the drawing. This drawing together with the design is copyright and remains the property of Stoddart Architecture Ltd.				