





Ordnance Survey, (c) Crown Copyright 2021. All rights reserved. Licence number 10002243.

 

scale A1 1:1000

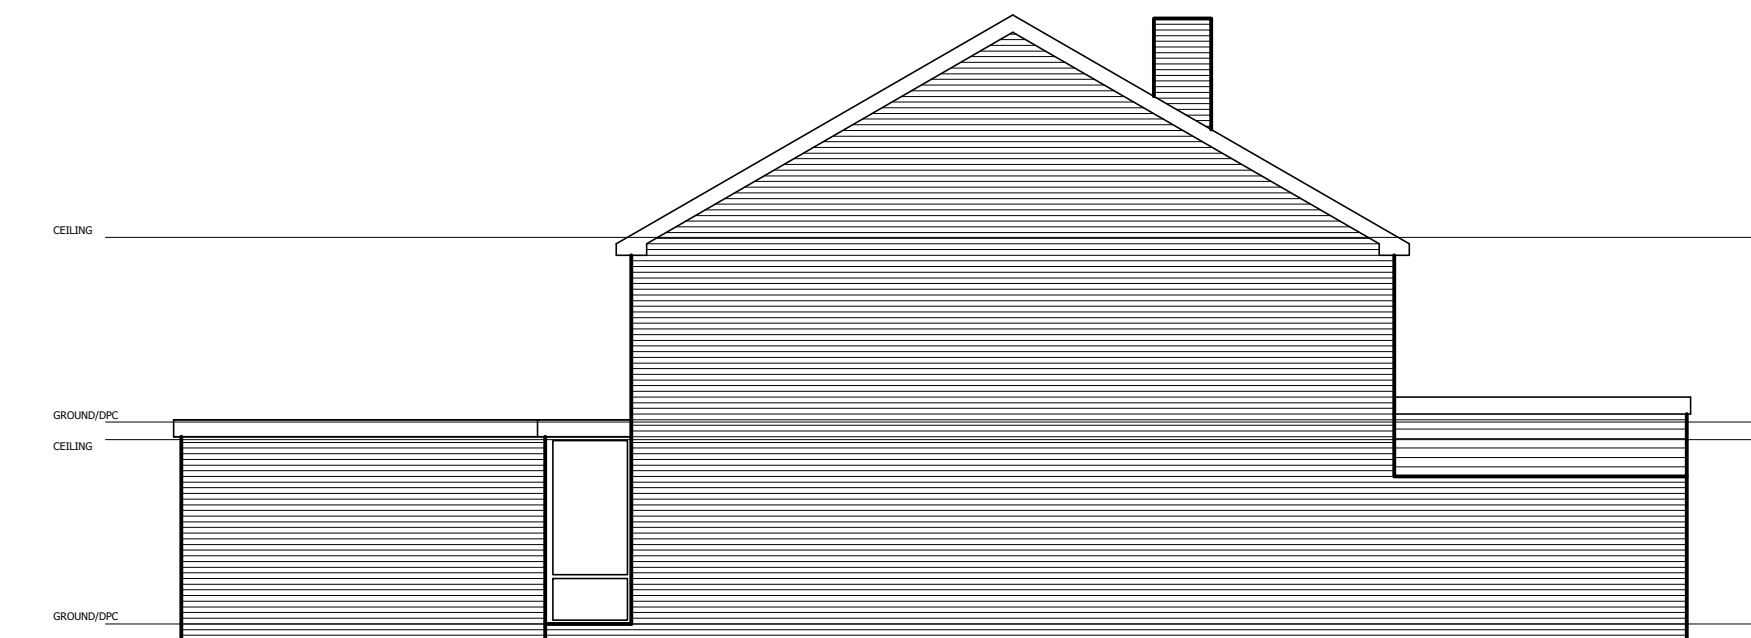


SIDE (North Eastern) ELEVATION
(1:100 at A1 or 1:200 at A3)

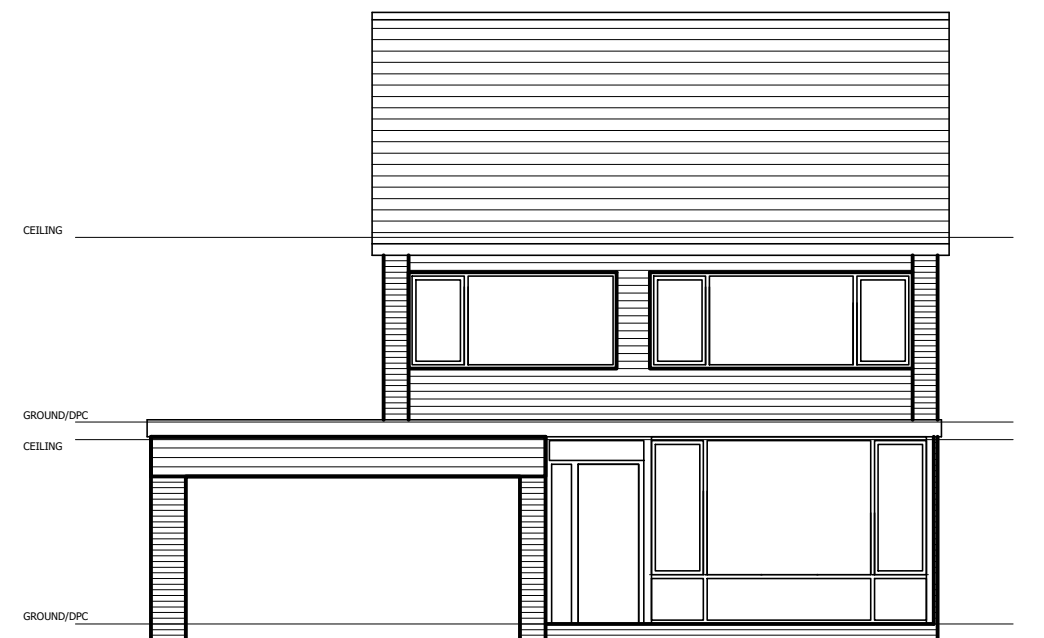 


FRONT (South Eastern) ELEVATION
(1:100 at A1 or 1:200 at A3)





SIDE (South Western) ELEVATION
(1:100 at A1 or 1:200 at A3)

 

REAR (North West) ELEVATION
(1:100 at A1 or 1:200 at A3)

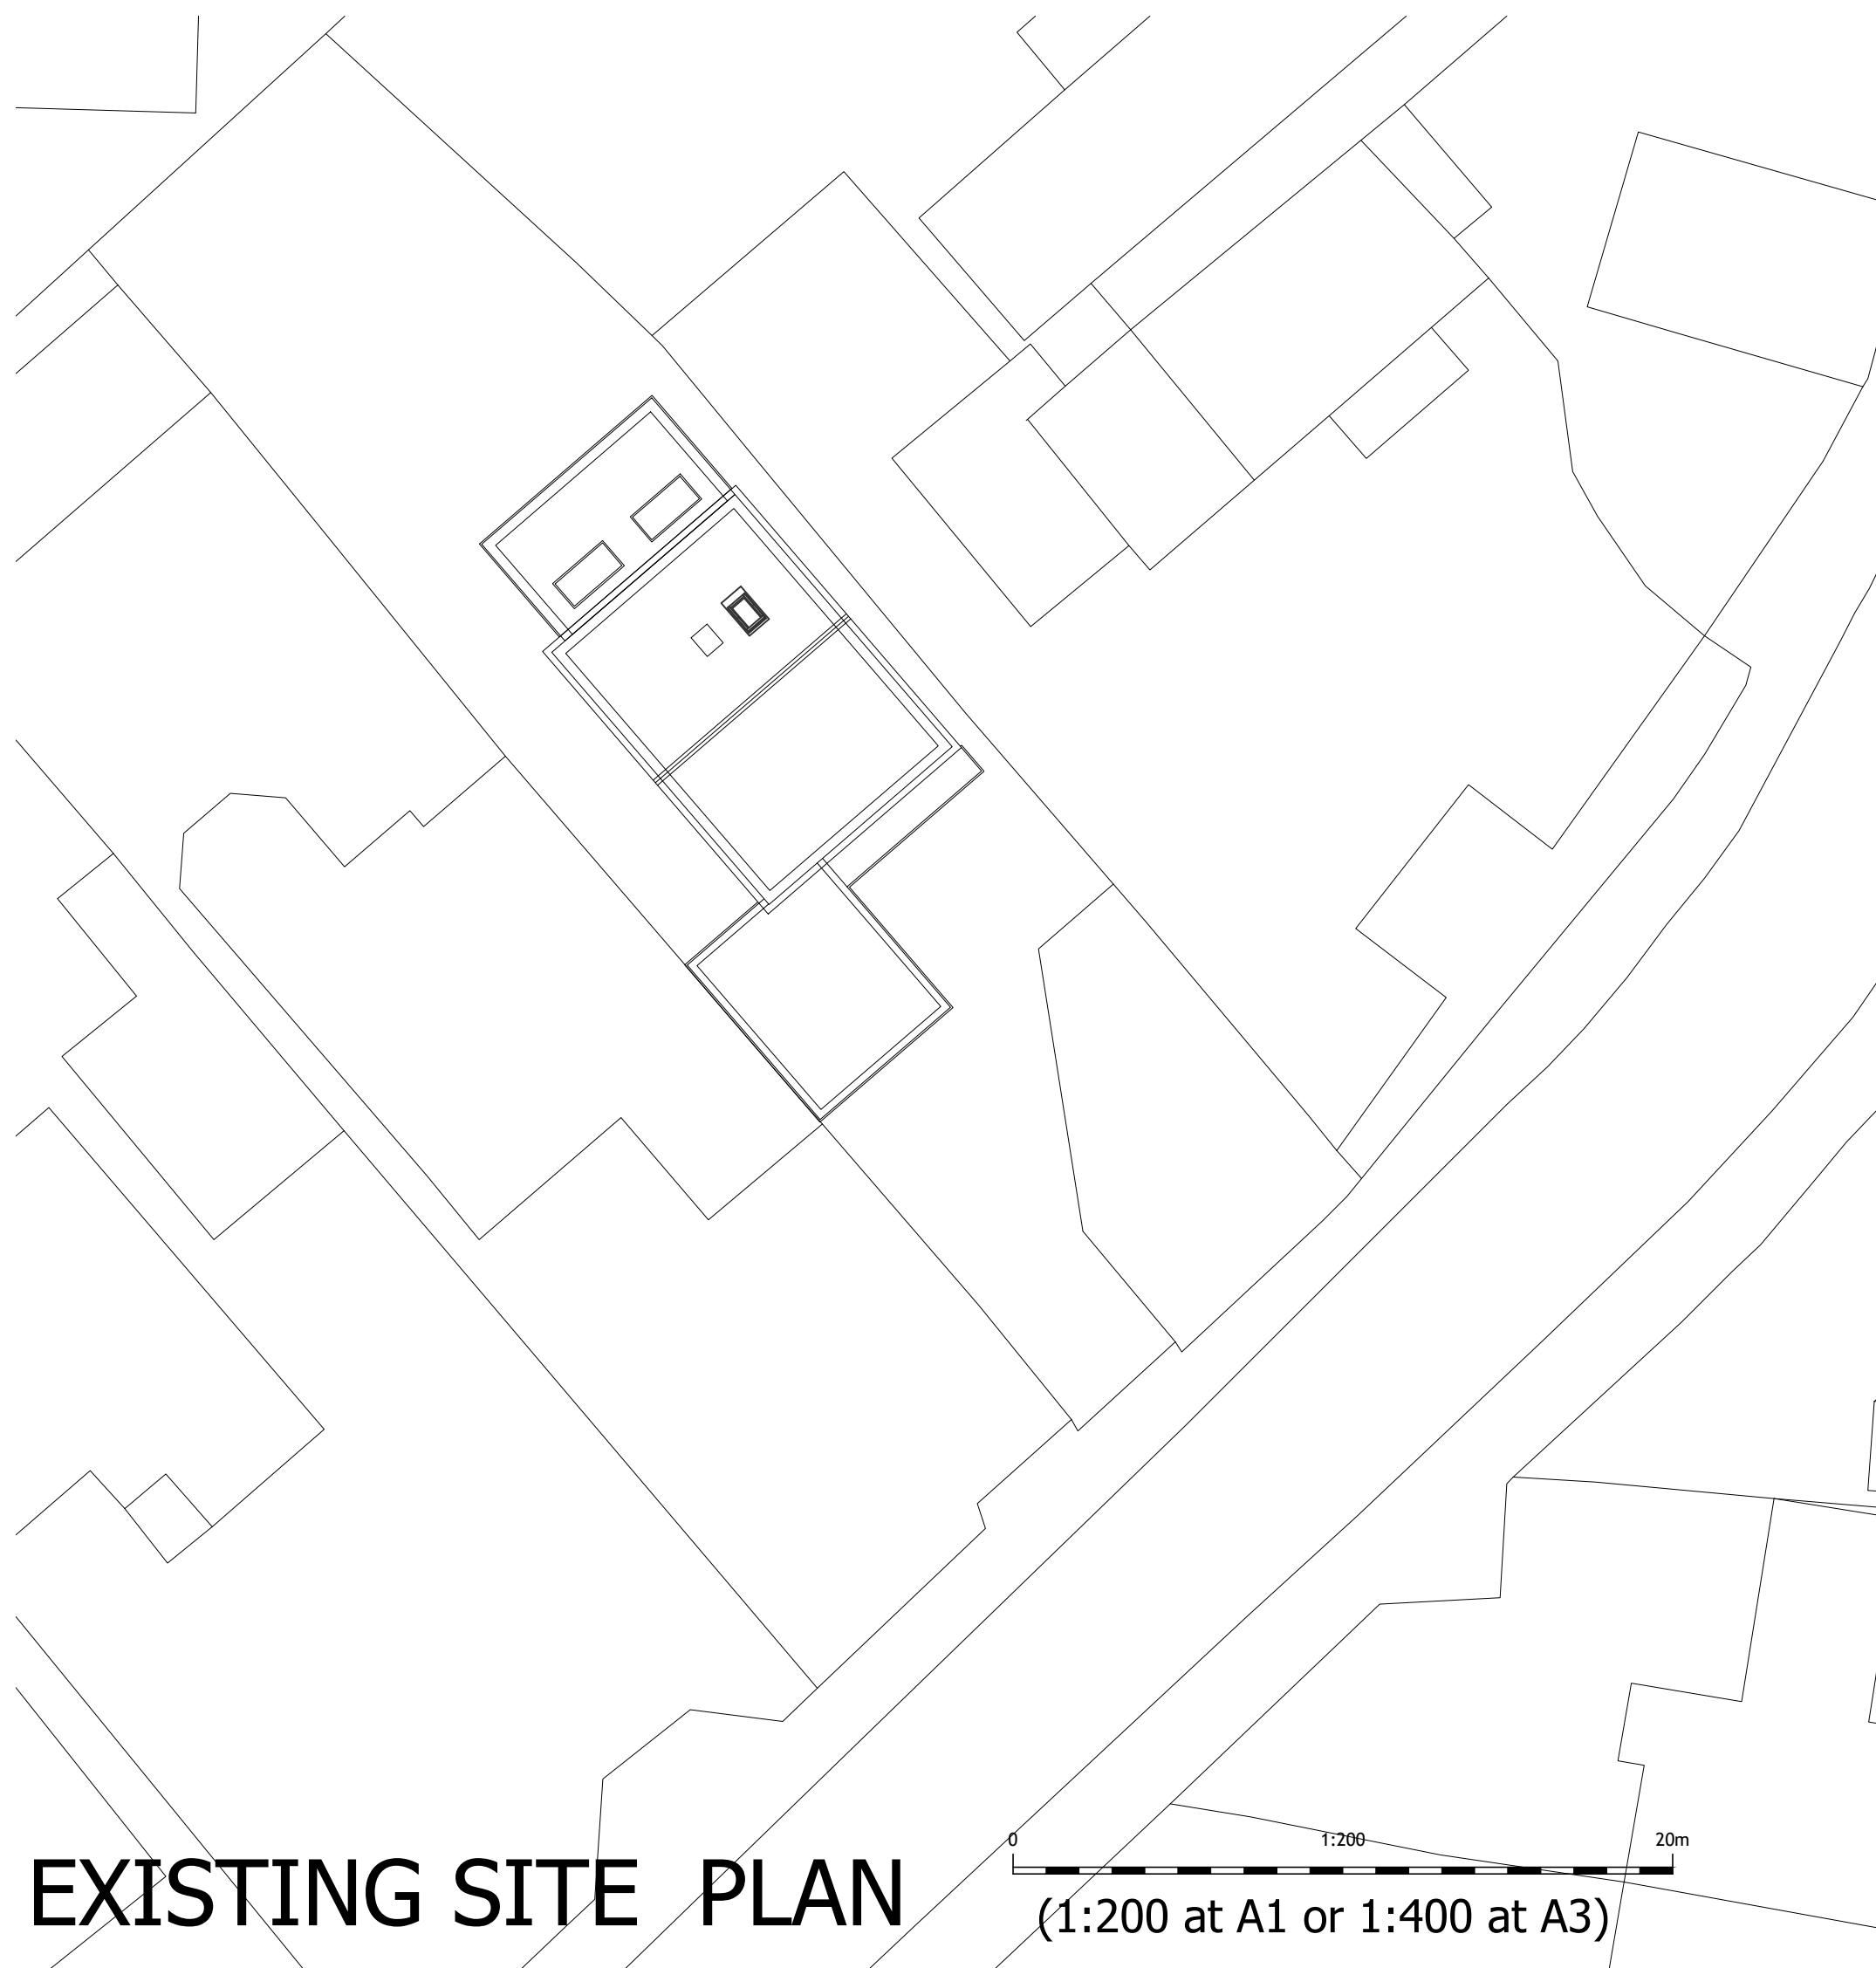

EXISTING SITE PLAN

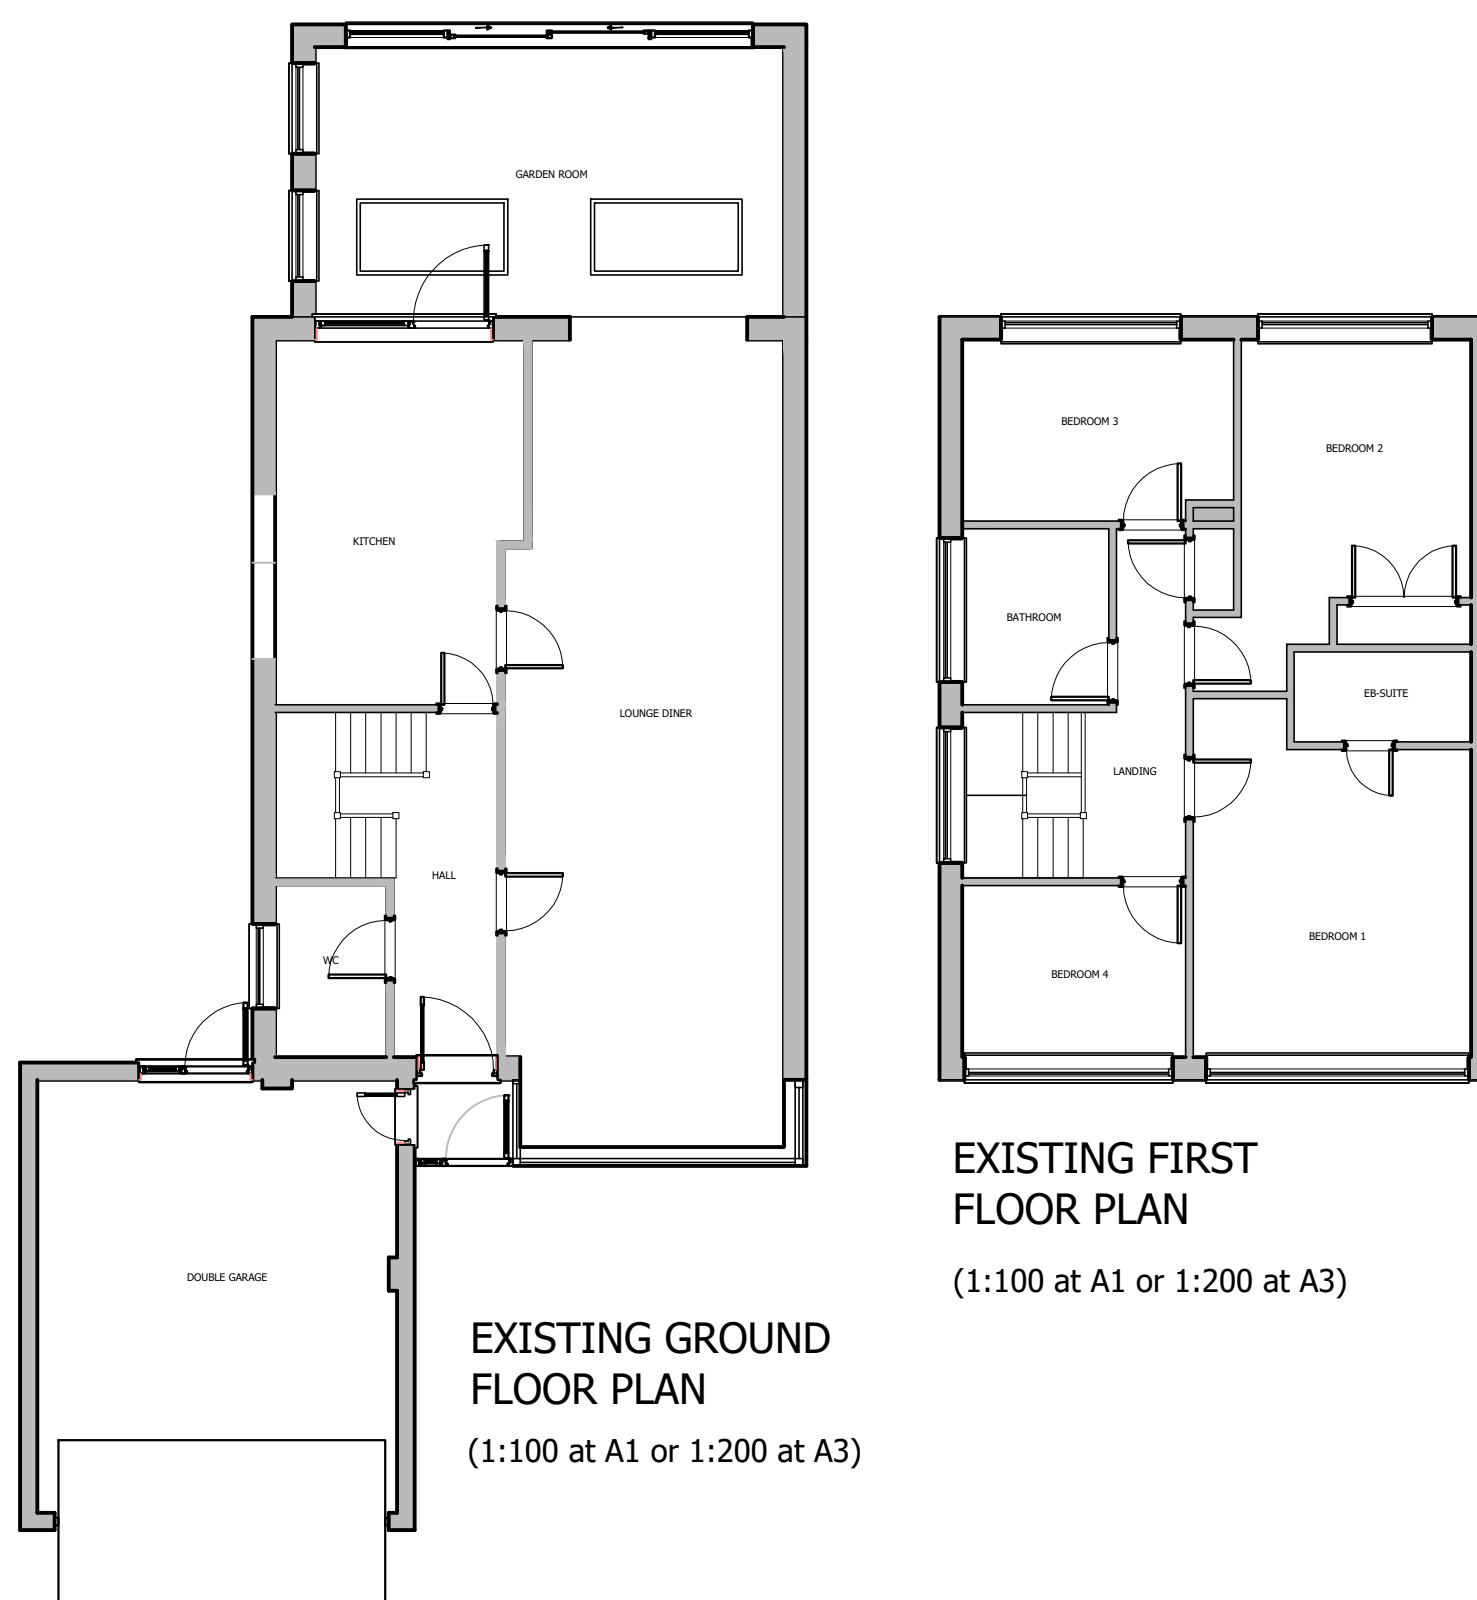
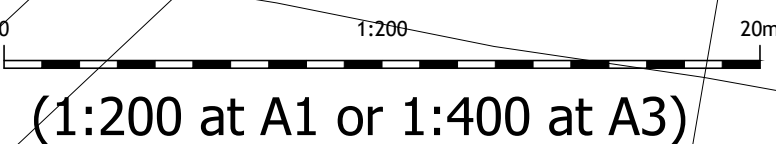


EXISTING FIRST
FLOOR PLAN

(1:100 at A1 or 1:200 at A3)


EXISTING GROUND
FLOOR PLAN

(1:100 at A1 or 1:200 at A3)

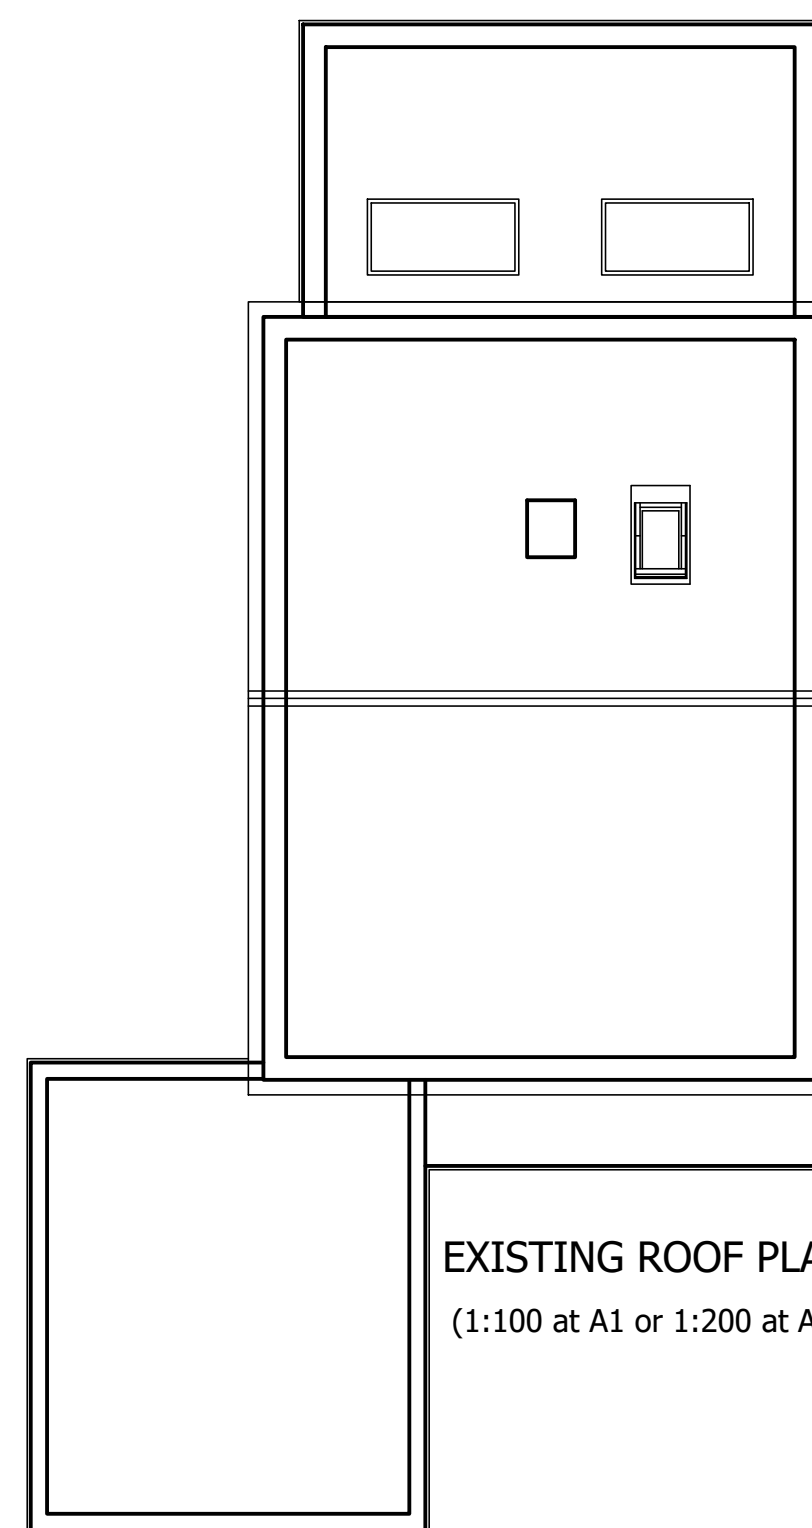 

EXISTING ROOF PLAN

(1:100 at A1 or 1:200 at A3)

 

notes

this drawing is the copyright of the HRP ARCHITECTS LTD
and must not be reproduced in whole
or part or used for the execution of works without their
permission.

all dimensions to be checked on site prior to commencement of construction works and the architect notified of any discrepancy.

figured dimensions are to be used in preference to scaled dimensions.

no deviation from this drawing will be permitted
without prior consent of the architect.

all drawings are prepared subject to a full measured and structural survey of the buildings and site.

all structural work is subject to the appointment of a structural engineer to confirm and agree the structural proposals.

os promap licence no. 100020449

← scale width 100mm @ a1 - 50mm @ a3 →

client

revision	notes	date	drawn	check

hrp

architects ltd

First Floor, 18 Limberline Spur
hilsea, portsmouth, hampshire, po3 5hj

tel: 023 9269 1843

fax: 023 9263 9722

email: info@hrp-architects.com

website: hrp-architects.com

project	181 Park Ave, Purbrook, Waterlooville, PO7 5EY		
detail	Existing Plans & Elevations		
drawn	checked		
MMH MSC MJW			
date	status		
07 01 2021		Planning	
a1 scale	a3 scale		rev
AS Shown		8951 01	