

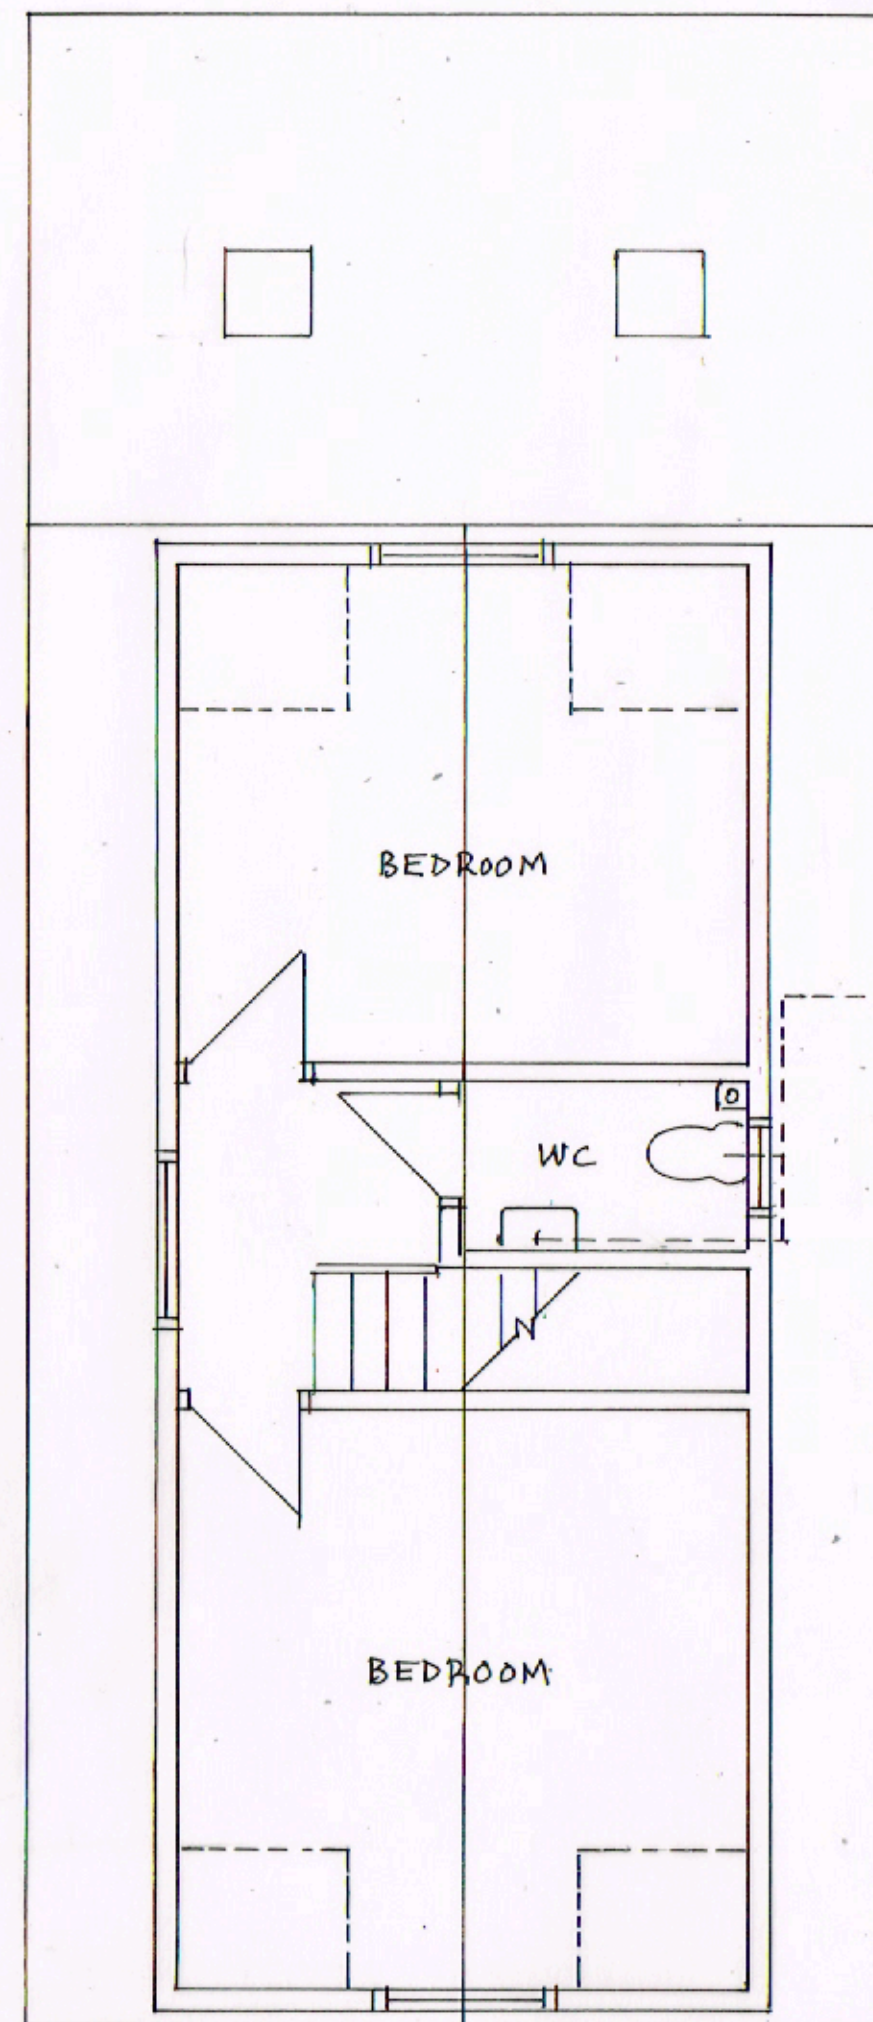


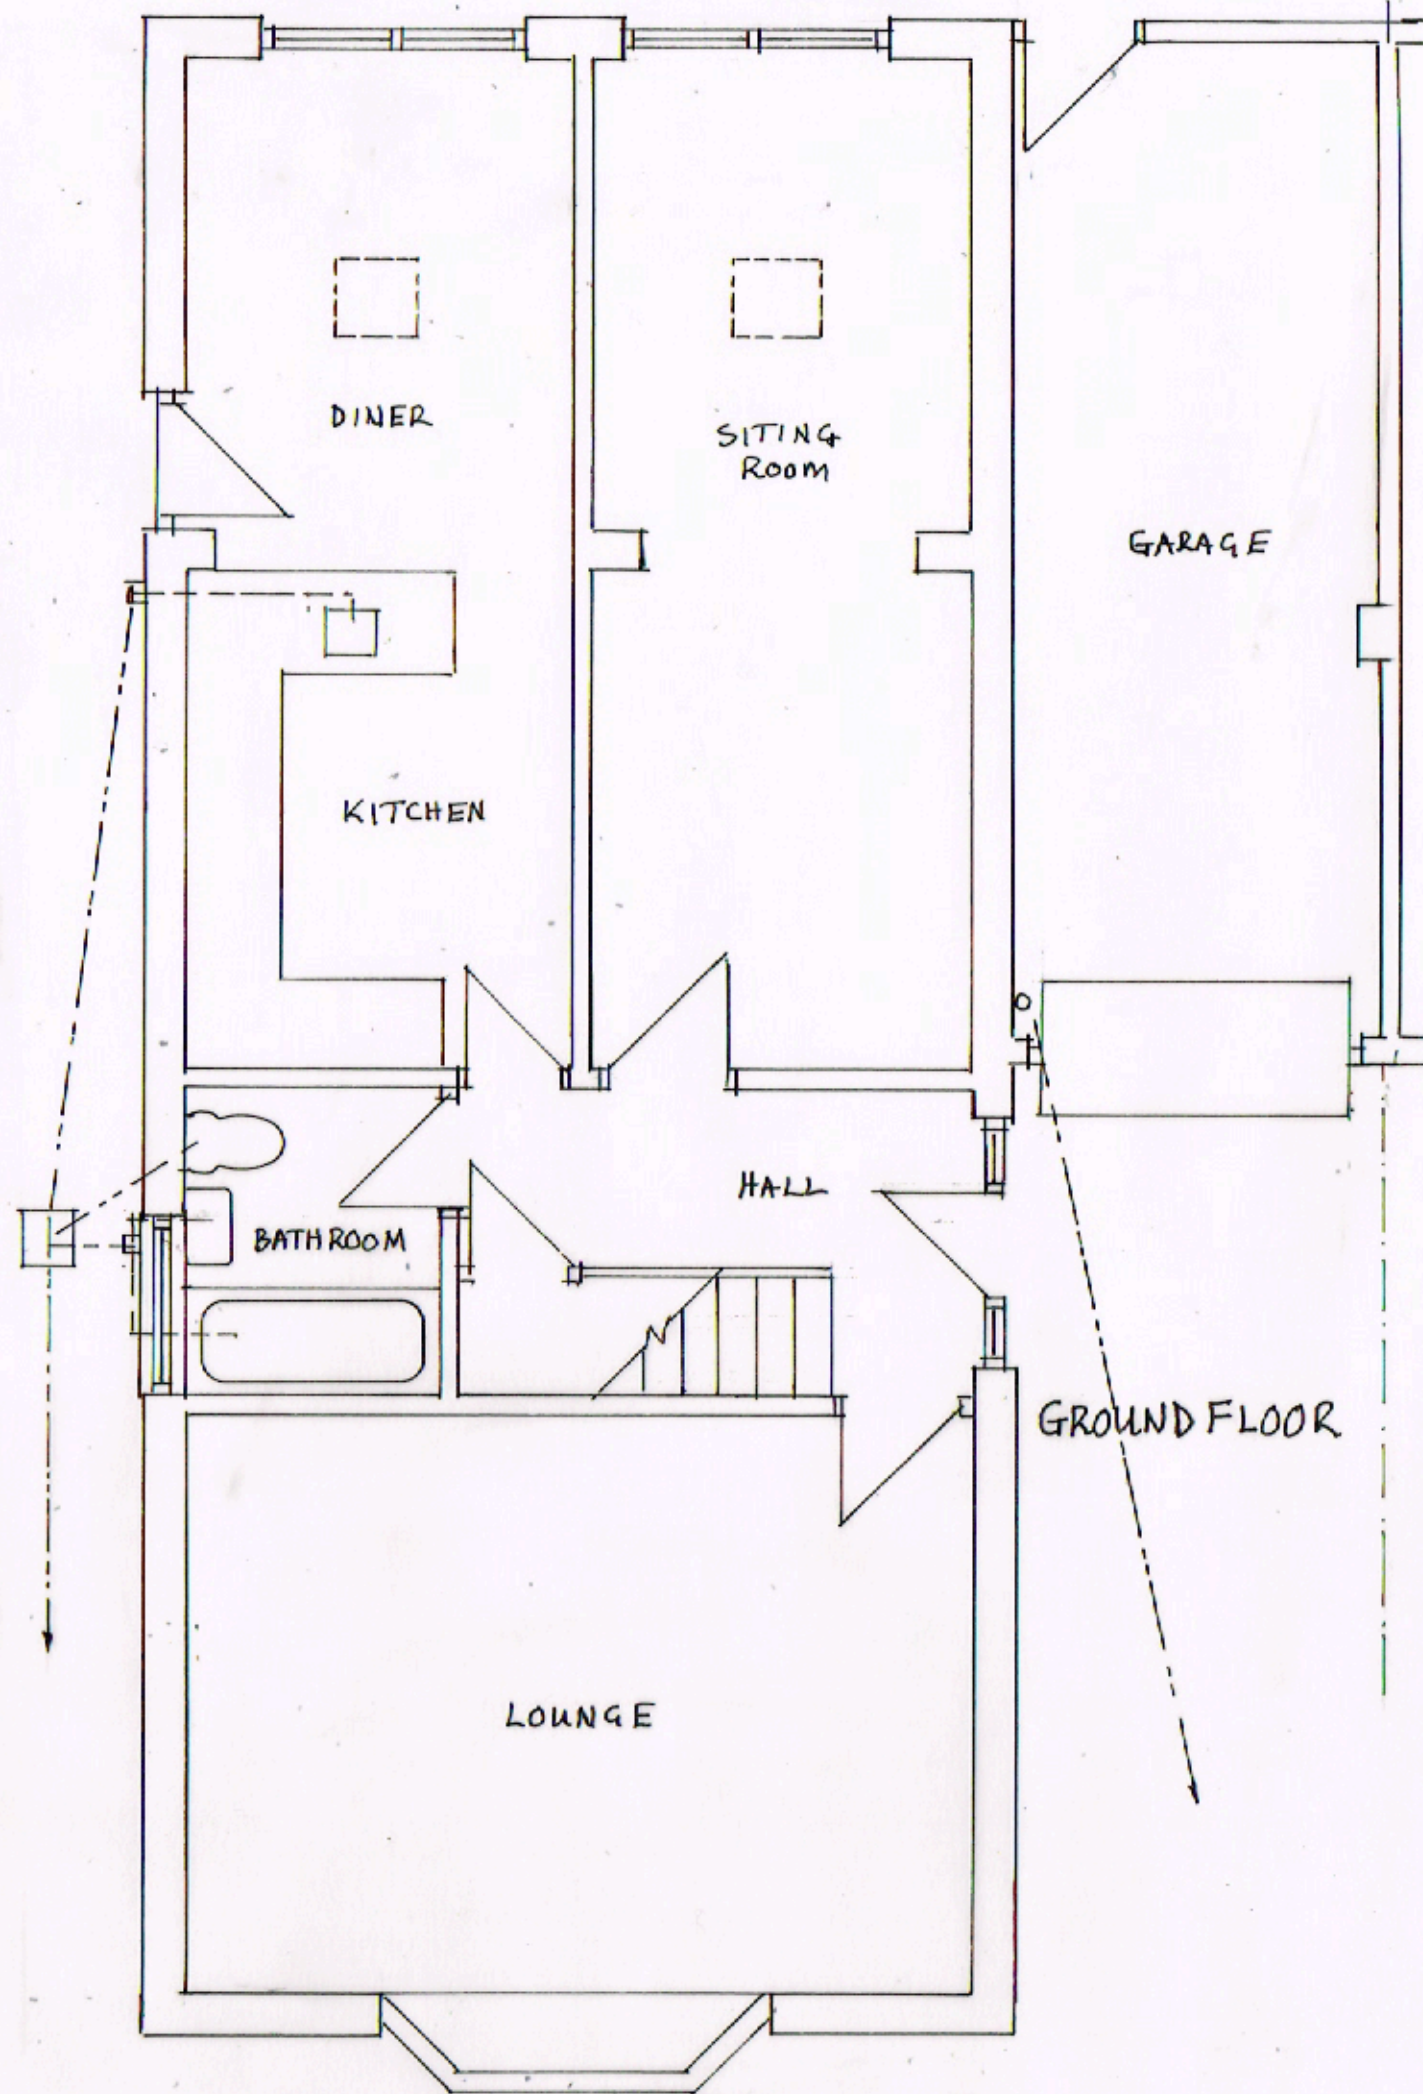

EXISTING FLOOR PLANS

 

SCALE 1:50 @ A3

FIRST FLOOR.

PROJECT: Rear Roof / Dormer Extension and Alterations	
DRAWING: Existing Floor Plans	Scale 1 : 50
ADDRESS: 2B Selsmore Avenue Hayling Island Havant PO11 9PB	
CLIENT: Matt Rolfe	TELE: 07469850378