

Notes:
All dimensions must be checked on site and not
scaled from this drawing.

17
07/61310/002

19


21

SOUTH ELEVATION TO ST. PETERS AVENUE

WEST ELEVATION

NORTH ELEVATION

EAST ELEVATION

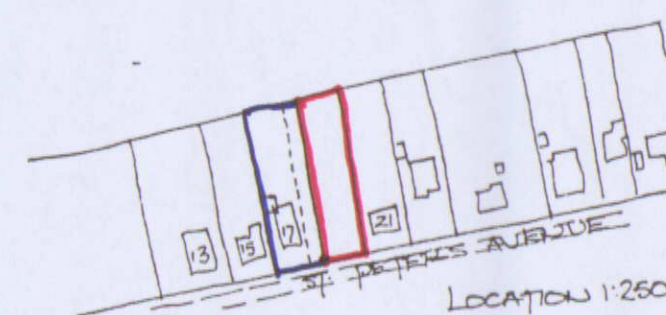

B	8-5-07	TREES	ADDED
A	10-3-02	DRAWING	REQUIREMENTS
	Date	Revisions	

© copyright

HAVANT BOROUGH
COUNCIL

12 SEP 2007

RECEIVED

HAVANT BOROUGH
COUNCIL

30 MAY 2007

RECEIVED

Client
D.TAYLOR

Job Title
19 ST. PETERS AVENUE
HAYLING ISLAND
HANTS

HAVANT BOROUGH
COUNCIL

09 MAY 2007

RECEIVED

Drawing Title
PROPOSED 4 BED REPLACEMENT
DWELLING.


Scale 1:100 1:200 1:2500

Date DEC 96


Drawn by DJA

Org. No.
DT / 10

Rev.
A

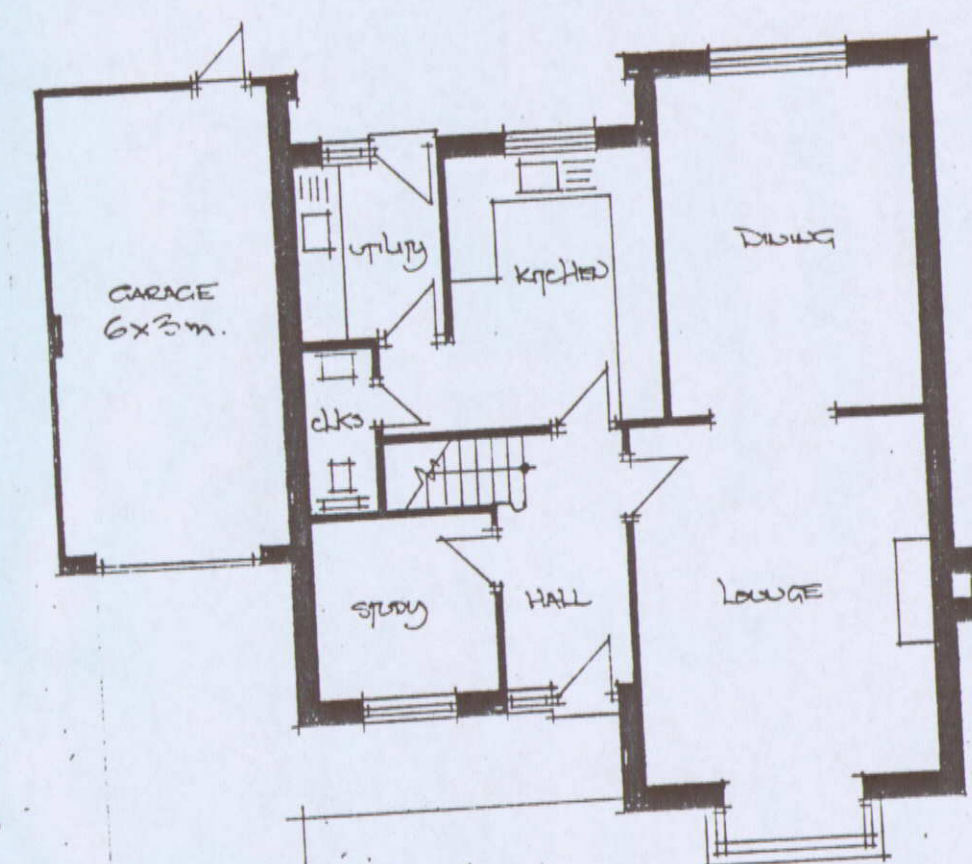

GROUND FLOOR PLAN

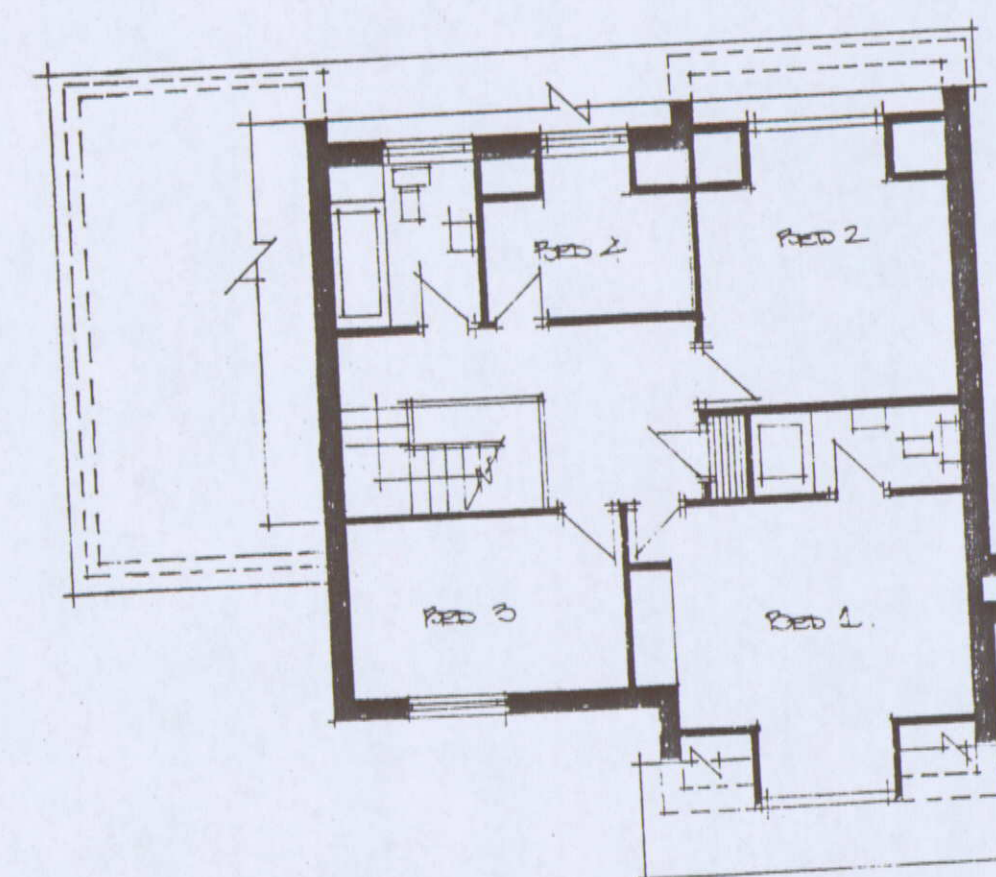

FIRST FLOOR PLAN

SITE LAYOUT
1:200

2.7 x 7.7
3.2 x 6.4
4.5 x 1.3
2.5 x 0.7
3.9 x 1.2

EXISTING ROADSIDE

21

27.60
26.88
11.5
11.2