

MILL RYTHE HOLIDAY VILLAGE

PROPOSED MASTERPLAN - PROPOSED BIRD HIDE





Copyright. This drawing is the property of A&M Architectural Partnership LLP. Its copyright and design content is reserved by them and the drawing is issued on the condition that it, is not copied, reproduced, retained or disclosed to any other unauthorized person, either wholly or in part without the consent in writing of A&M Architectural Partnership LLP.

Do not scale this drawing. Drawings can be scaled for Planning purposes only.

Verify all dimensions on site before commencing any work or preparing any shop drawings. All dimensions are in mm unless otherwise stated. Report any alterations or omissions to the Architect.

This drawing incorporates information from other professions. A&M Architectural Partnership LLP cannot accept responsibility for the integrity and accuracy of such information. Any clarification and/or additions that are required appertaining to such information should be sought from the relevant profession or their appointed representative. All contractors and sub contractors are to comply in all respects with current building regulations whether or not specifically stated on these drawings.

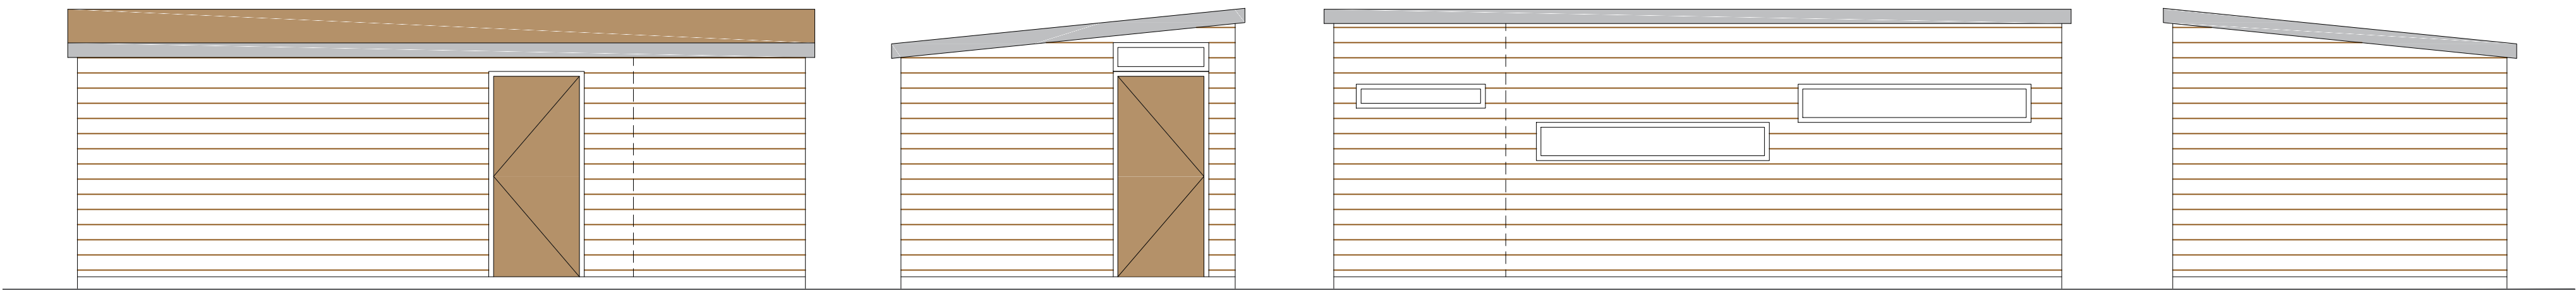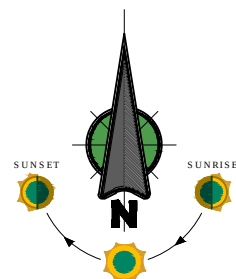

Rear Elevation

Side Elevation

Front Elevation


Side Elevation




Plan Extract showing locations of bird hides

Materials Legend

- 1 - Walls - Tanalised Featheredge Weatherboard
- 2 - Doors - Tanalised Timber
- 3 - Roof - Roofing felt - Colour - Brown
- 4 - Viewing Slots/Shutters - Safety Glass & Plywood shutters

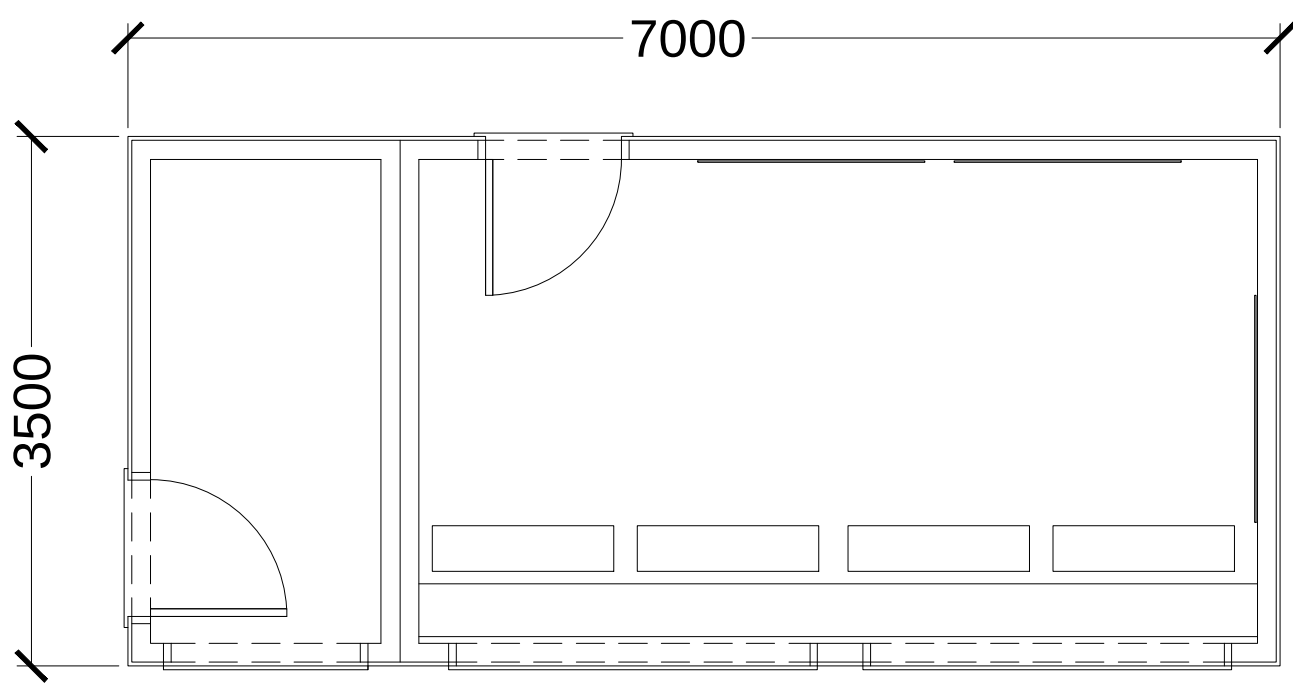

Plan

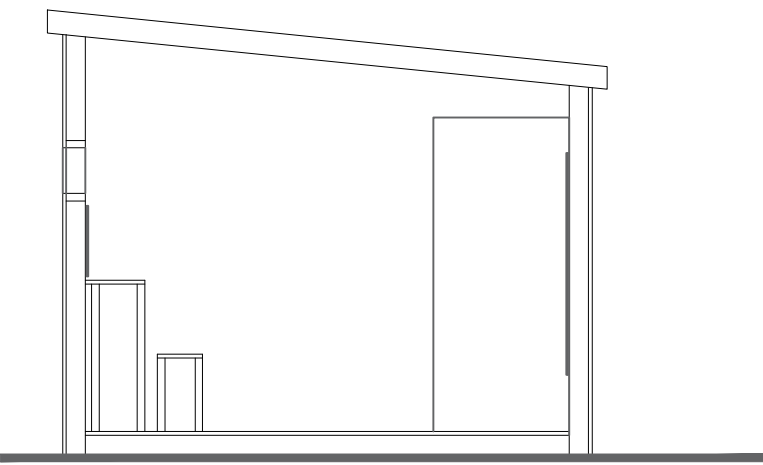

Section

Rev.	Details	Name	Date
------	---------	------	------



A&M Architectural Partnership LLP

40 Cambridge Road, Hastings, East Sussex. TN34 1DT
T: 01424 200222 W: amarchitectural.co.uk E: admin@a-and-m.co.uk

Client: Away Resorts Ltd.

Site Address: Mill Rythe Holiday Village
Havant Road, Hayling Island,
Hampshire, PO11 0PB

Project: Proposed Masterplan

Drawing Title: Proposed Bird Hide

Date: Nov 2020 Scale: 1:50@A1 Drawn: RW

Computer File Name: 3877-410R - Proposed Site Plan.dwg Checked By: -

Status: Planning

Drawing Number: 3877-411 Revision: -