



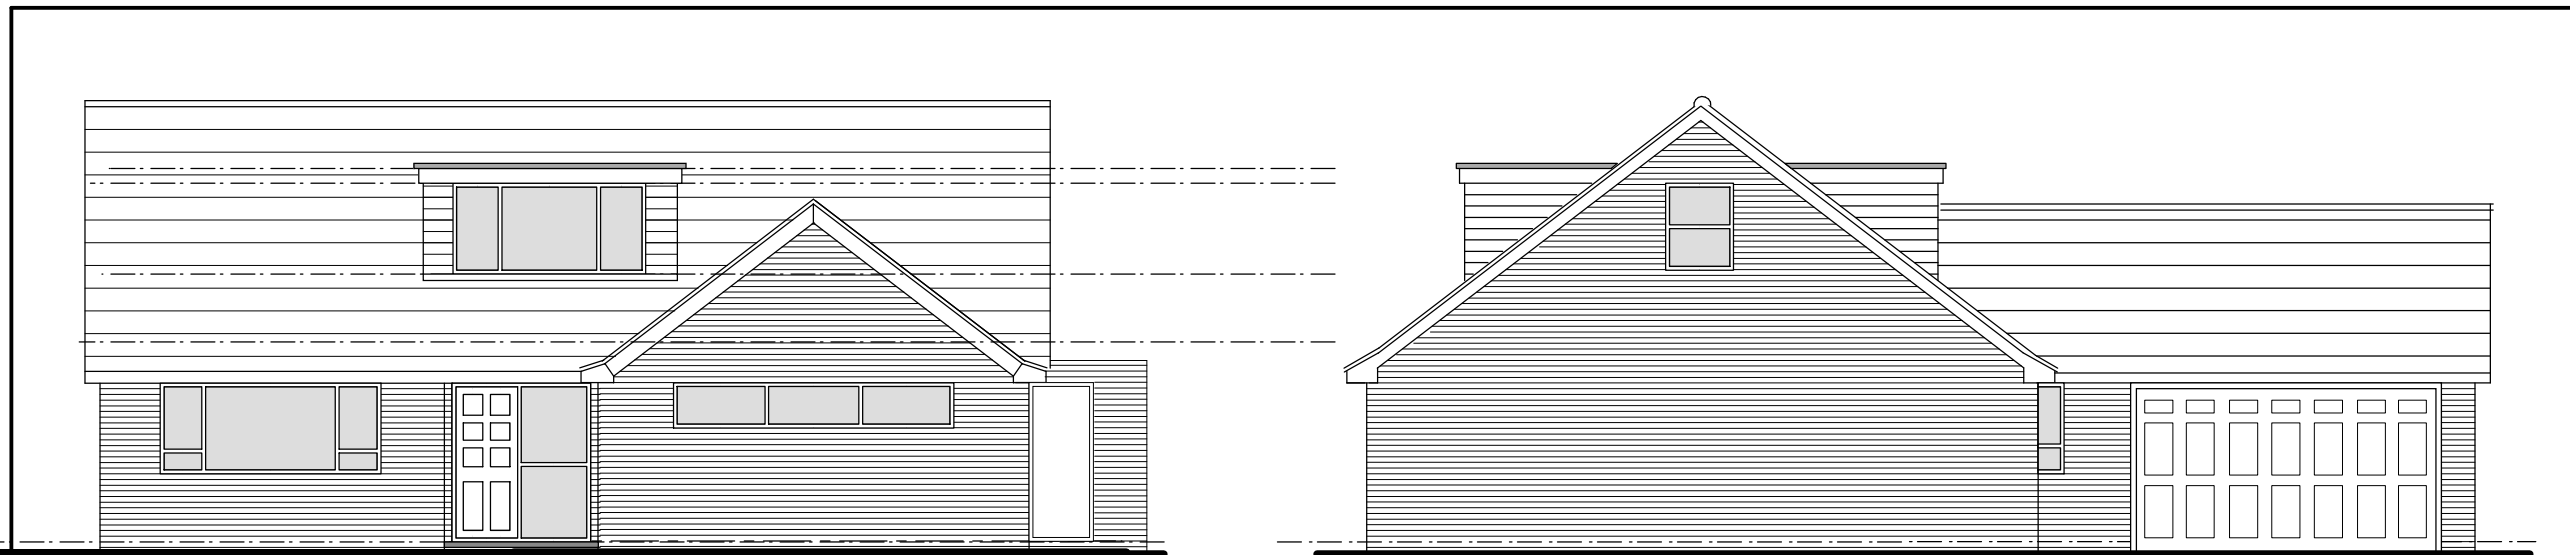


South Elevation

West Elevation

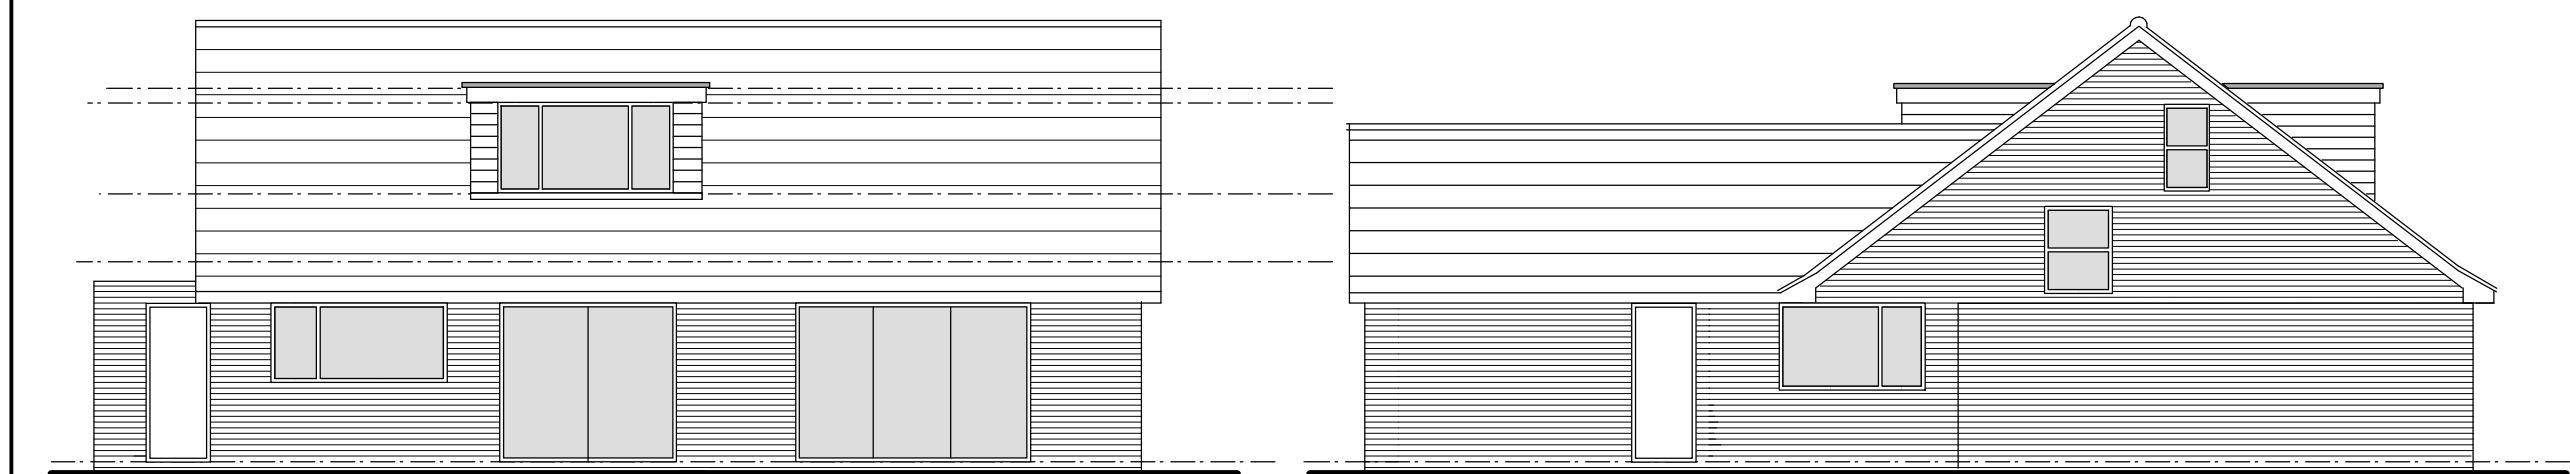


North Elevation

East Elevation

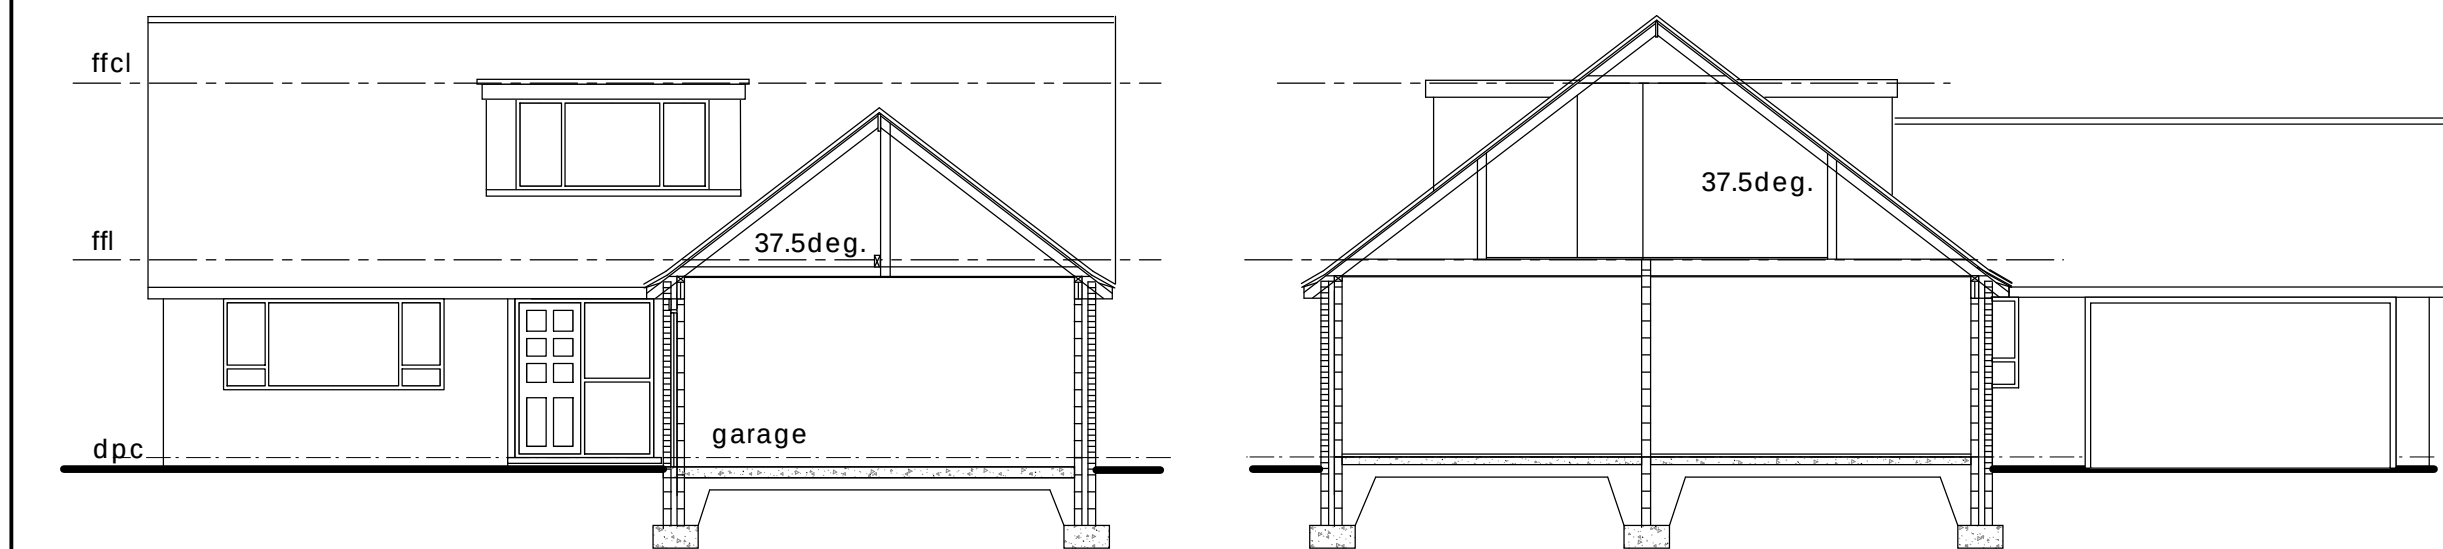

Section A-A


Section B-B

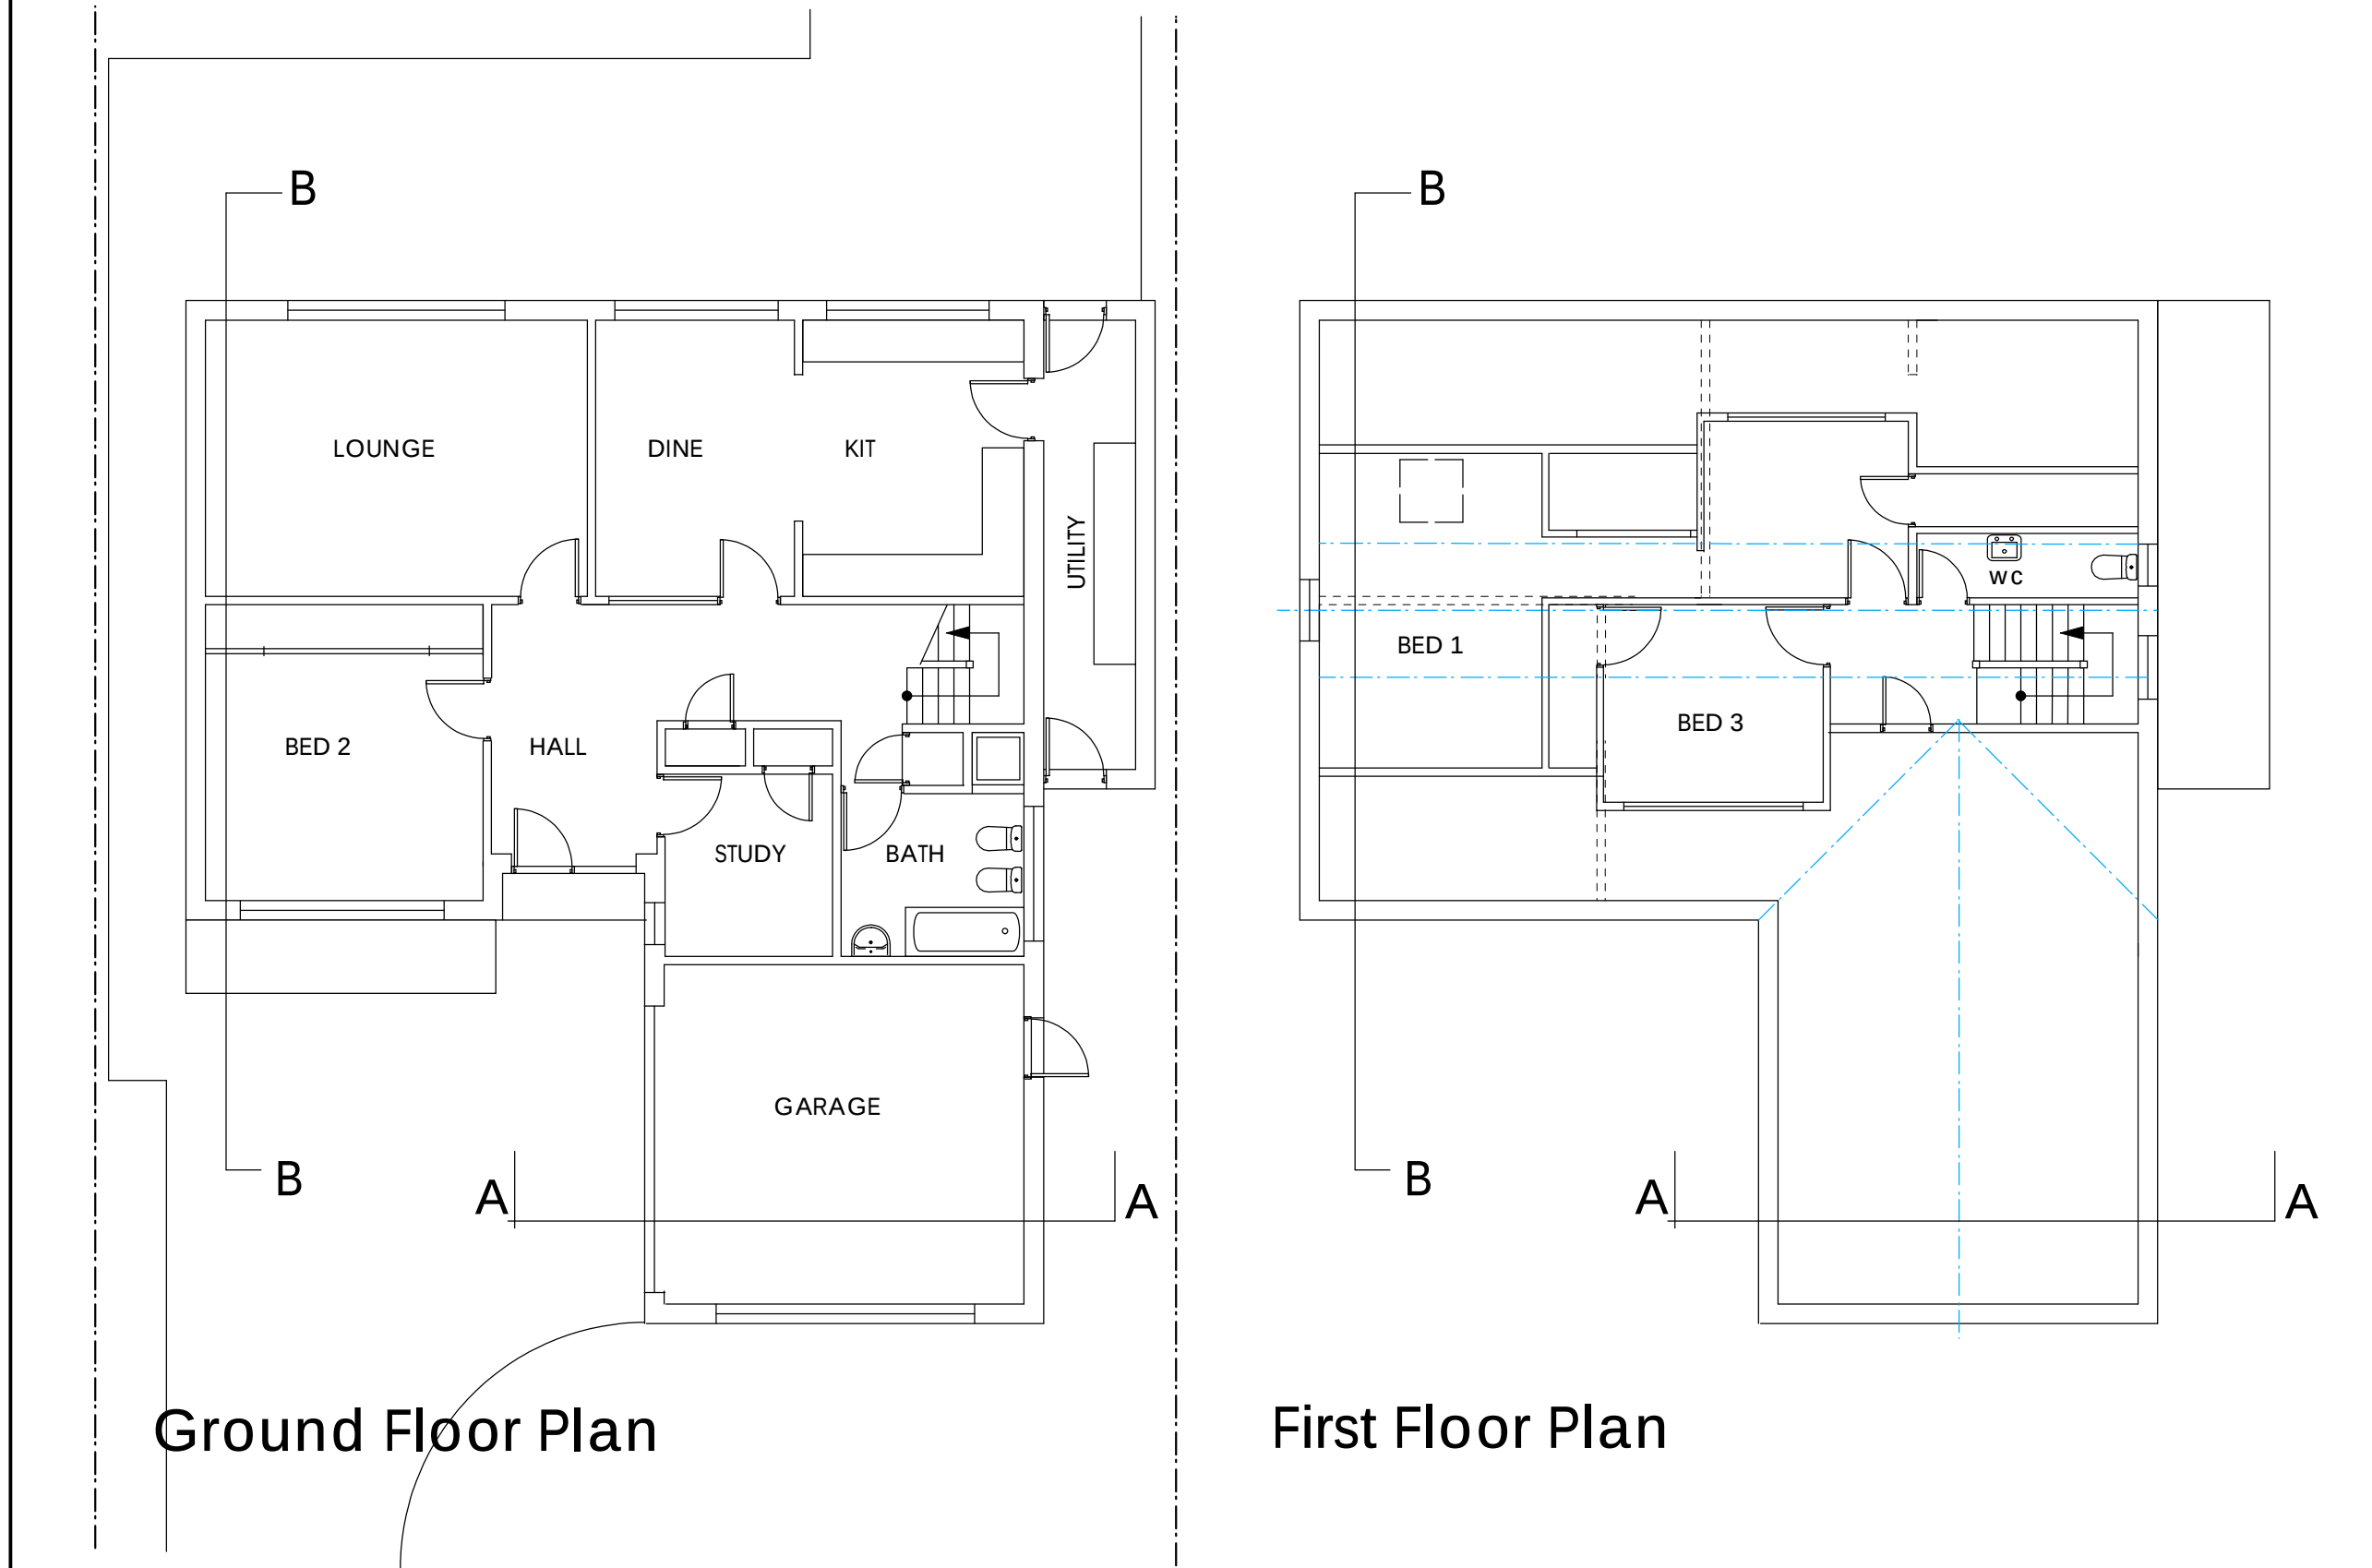

Ground Floor Plan


First Floor Plan

EXISTING

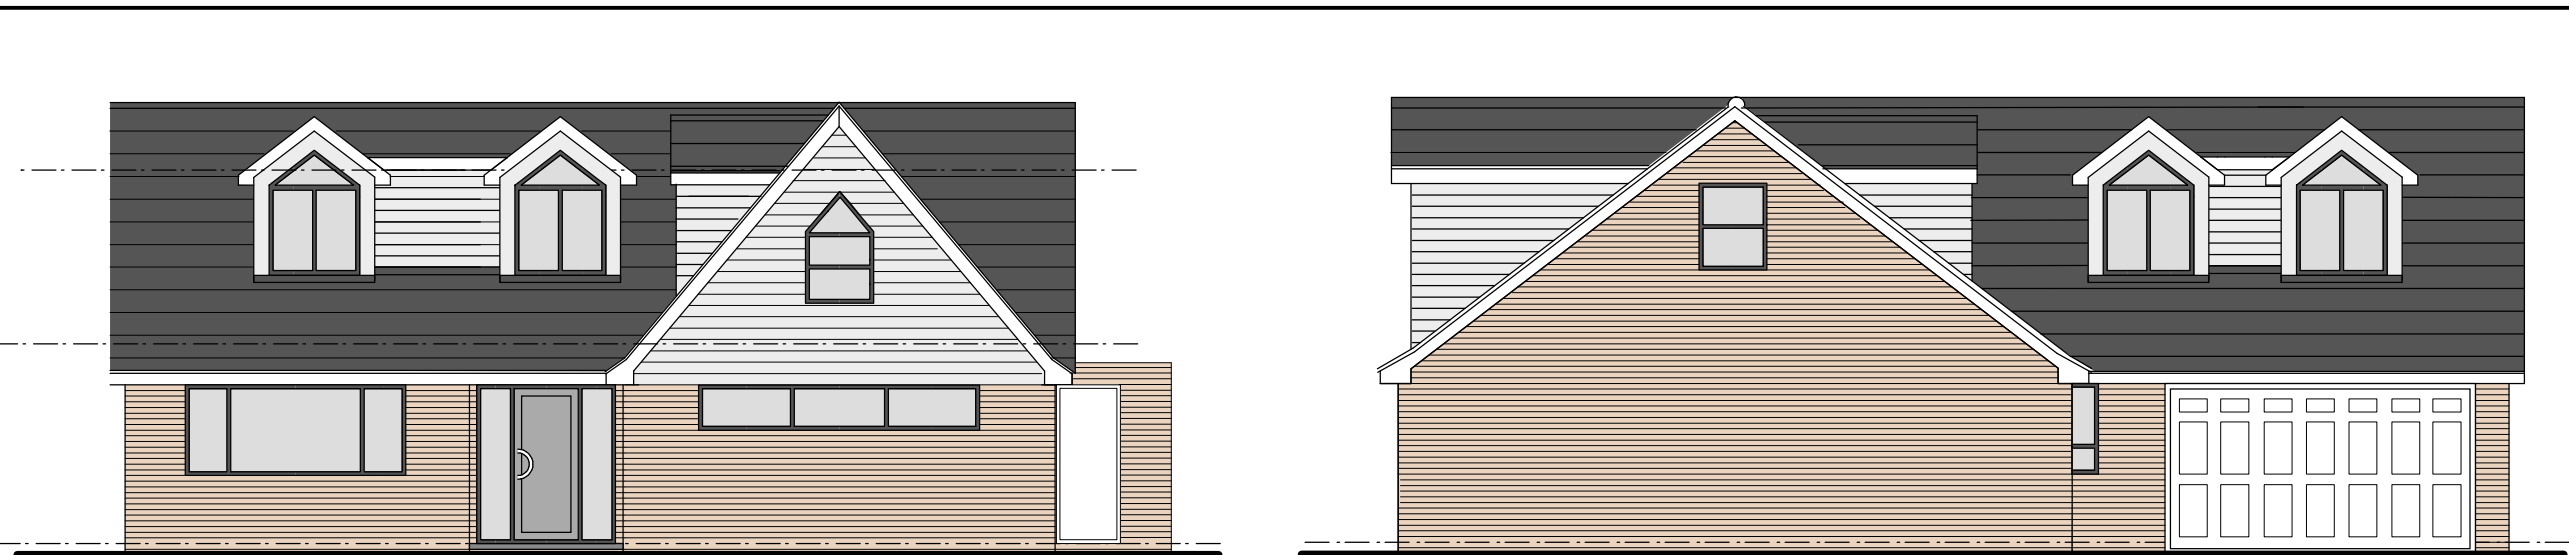


South Elevation

West Elevation

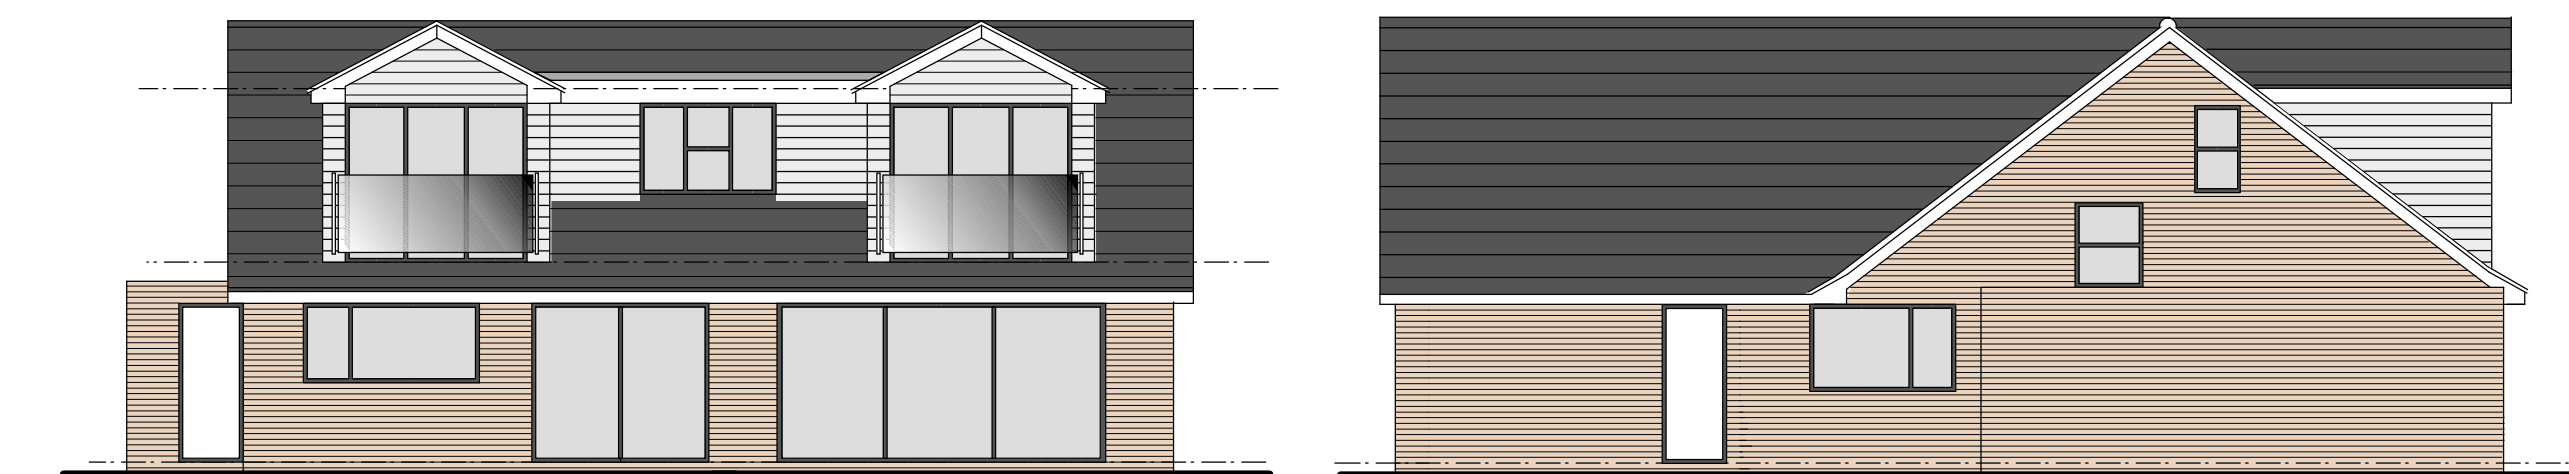


North Elevation

East Elevation

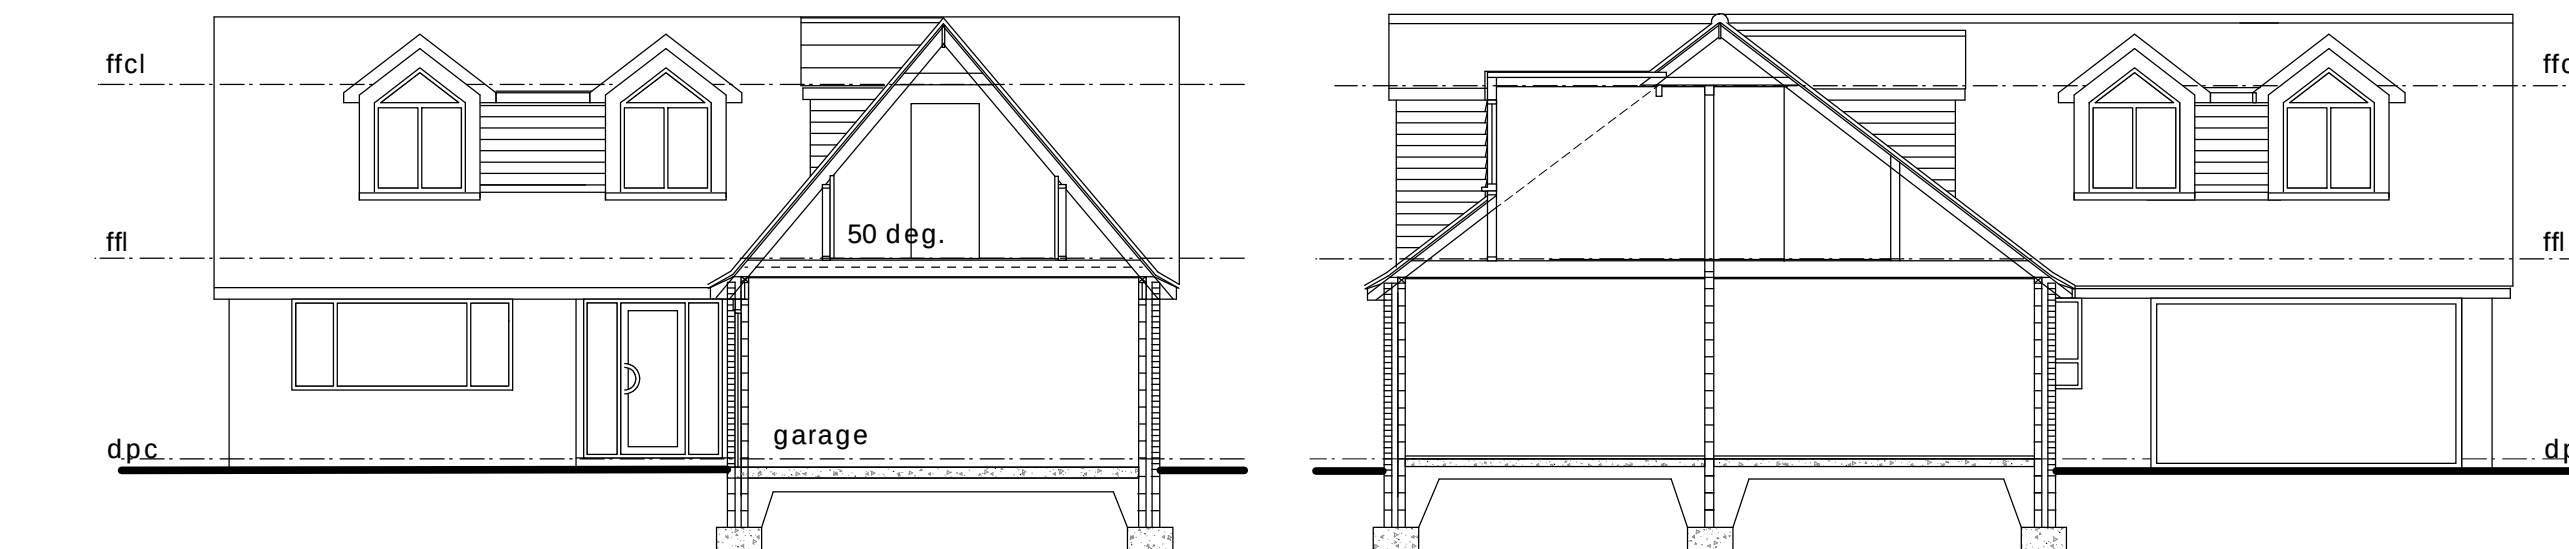

Section A-A

Section B-B

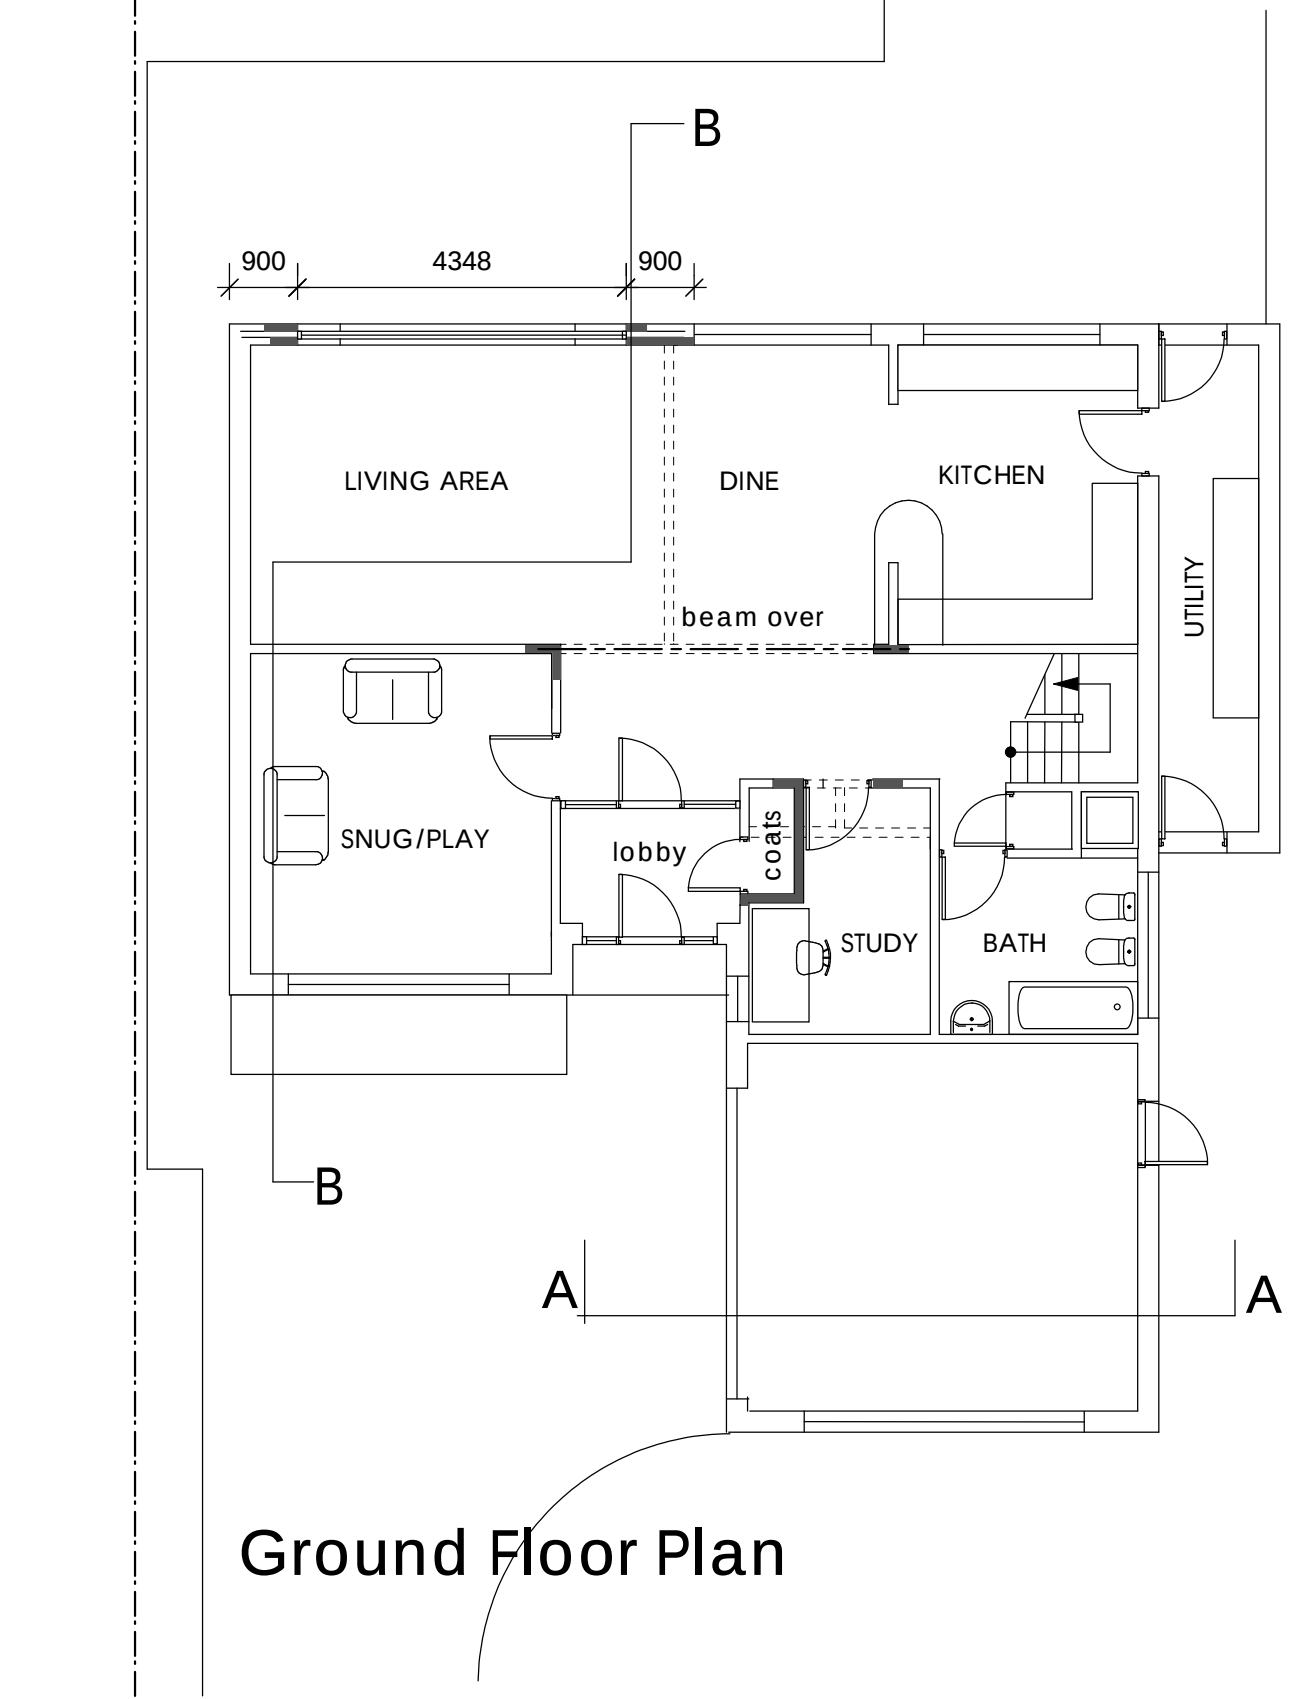


Ground Floor Plan


First Floor Plan

PROPOSED

NOTES
MATERIALS
ROOF : MARLEY ETERNIT THRUTONE FIBRE
CEMENT SLATE ROOF (BLUE/BLACK)
WALLS: AS EXISTING FACE BRICKWORK
CLADDING : MARLEY CEDRAL WEATHERBOARD
(M.GREY)
WINDOWS : UPVC (D.GREY)

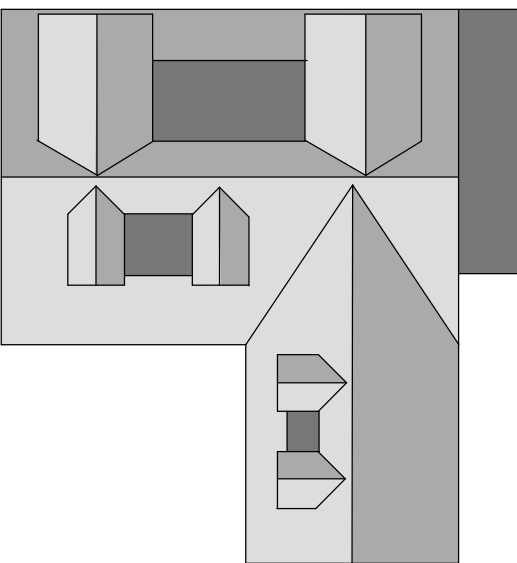

Roof Plan 1:200

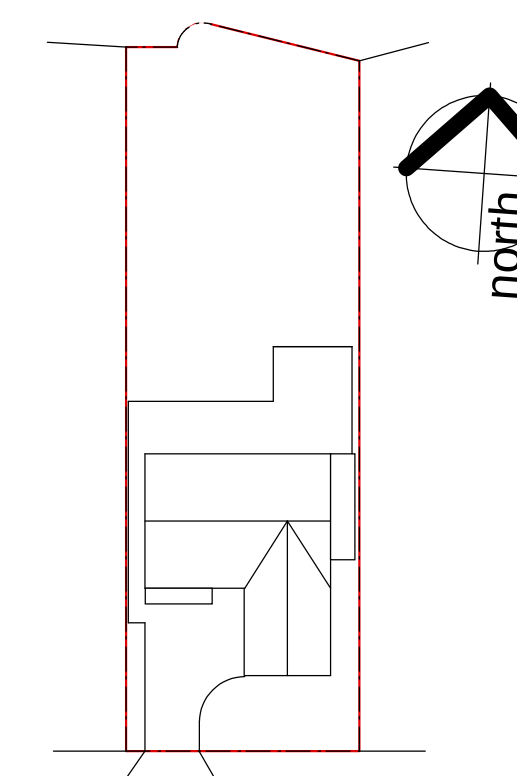

Block Plan 1:500

0 5m
1:100 @A1

REVISIONS	
TITLE EXISTING AND PROPOSED PLANS, ELEVATIONS, SITE PLAN 4 Simmons Green Hayling Island Hants PO11 9PP	
SCALE: 1:100 1:500 1:200 DATE: FEB 2021 DRWG NO: HAY/LS/001	REV NO:

D.ALLEN
Architectural Technician
38 Salterns Lane
Hayling Island,Hants PO11 0PY
Tel: (02392) 467620
E-mail: haylingplans@btinternet.com