

Scale @ 1:200

10

20m

Seagull Lane

GARAGES

SEAGULL COURT

Application site

No 2

Established vehicular access to No 2 and No 2A Seagull Lane over land belonging to Seagull Court

Parking & bike spaces added

No 69

Ramped pedestrian access

20m

10

125m

100

75

50

Scale @ 1:1250

25

25

50

75


100

125m



Location Plan 1:1250

Block / Roof Plan Proposed 1:200

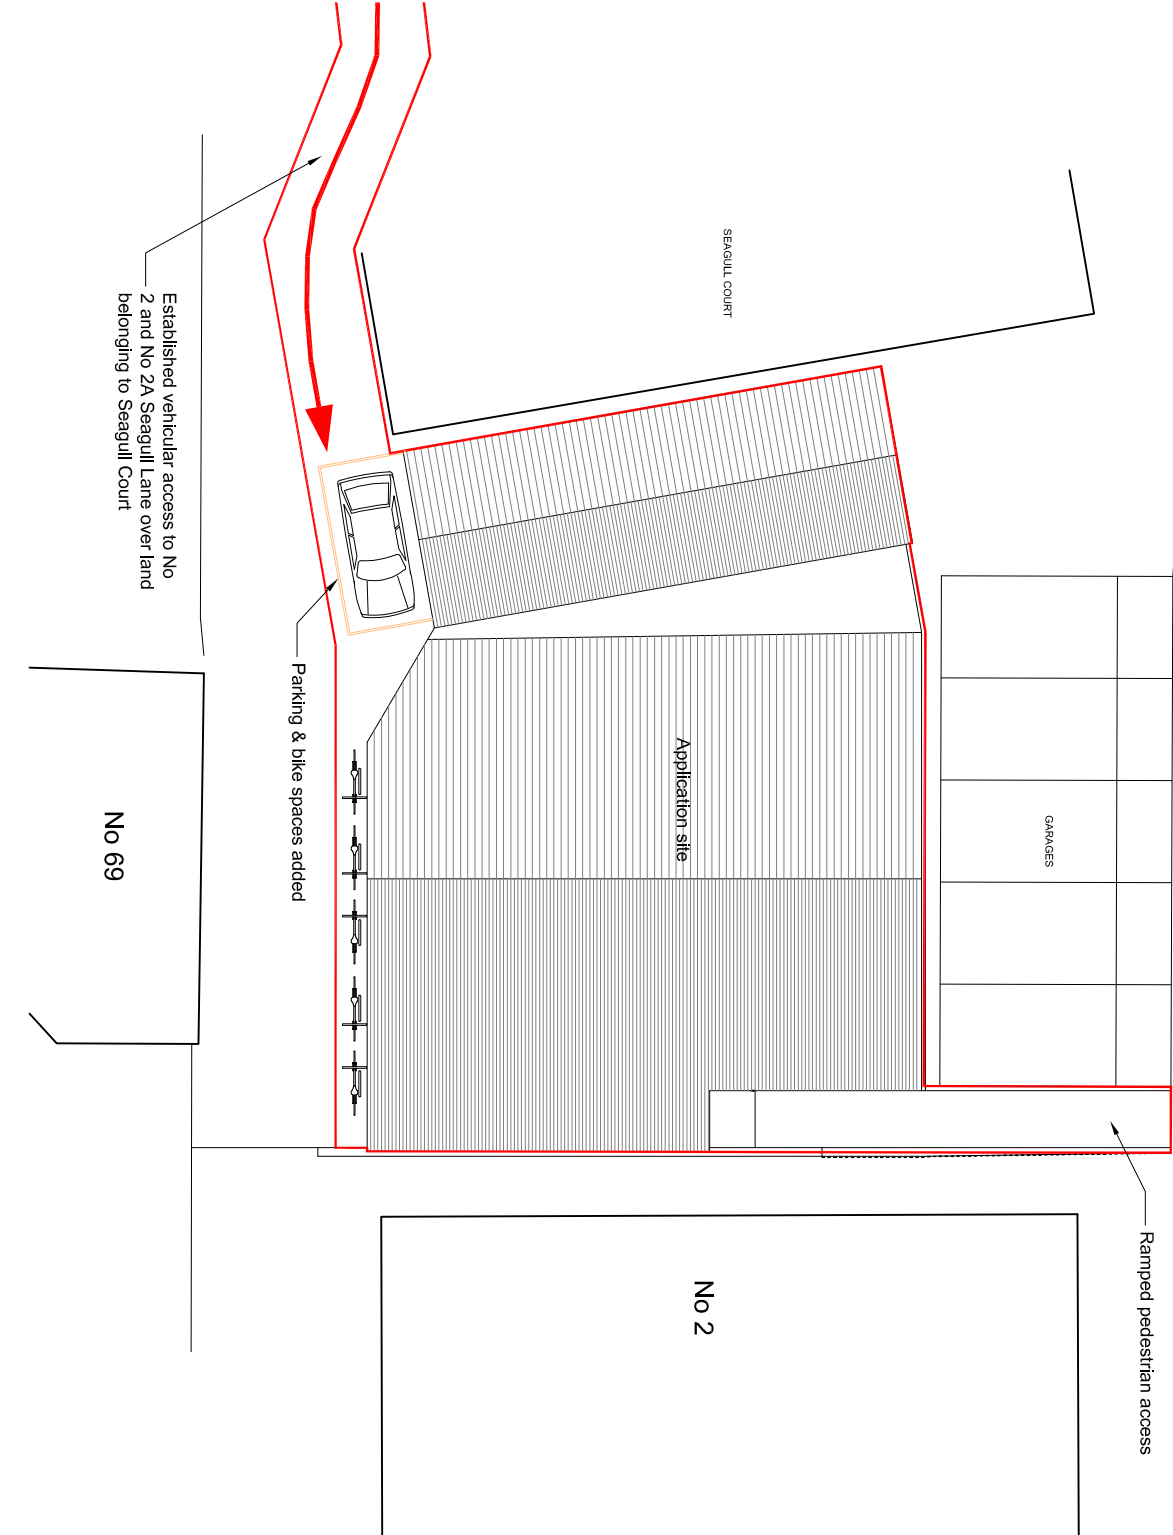

ISSUE: PLANNING

P3	Site boundary corrected	23/11/20
P2	Car and bike parking added, including access	22/10/20



JIM GARLAND ARCHITECTS LTD
ONE DOLPHIN QUAY
EMSWORTH PO10 7BU
01243 370502
01243 378127
email: info@garland.org.uk

Client
Richard Oxley

Job Title
Seagull Lane Boxing Club, Emsworth

Drawing Title
Location and block plan

Scale	Date	Drawn	Checked
1:100	02/08/20	JAG	-
Drawing Number	Revision	Sheet Size	
2002/0000	P3	A3	