




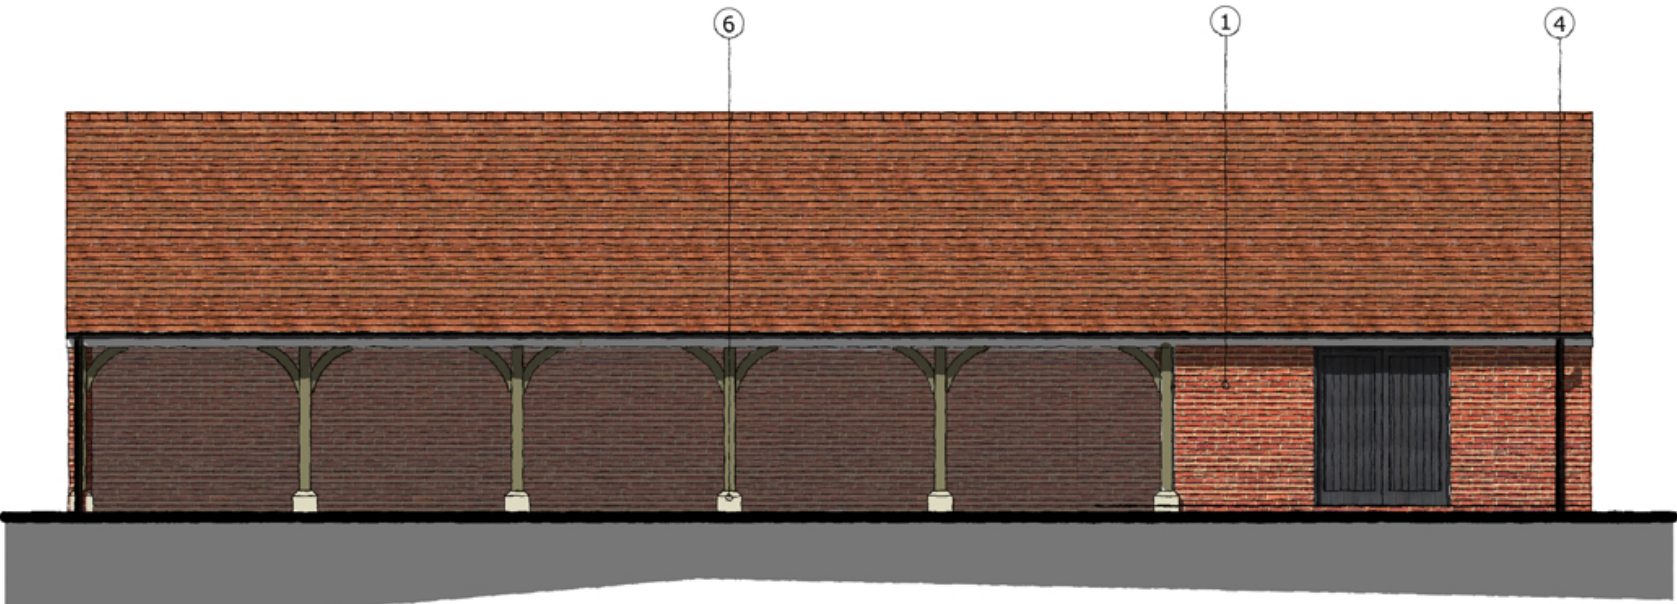


ELEVATION [1] - 1:100

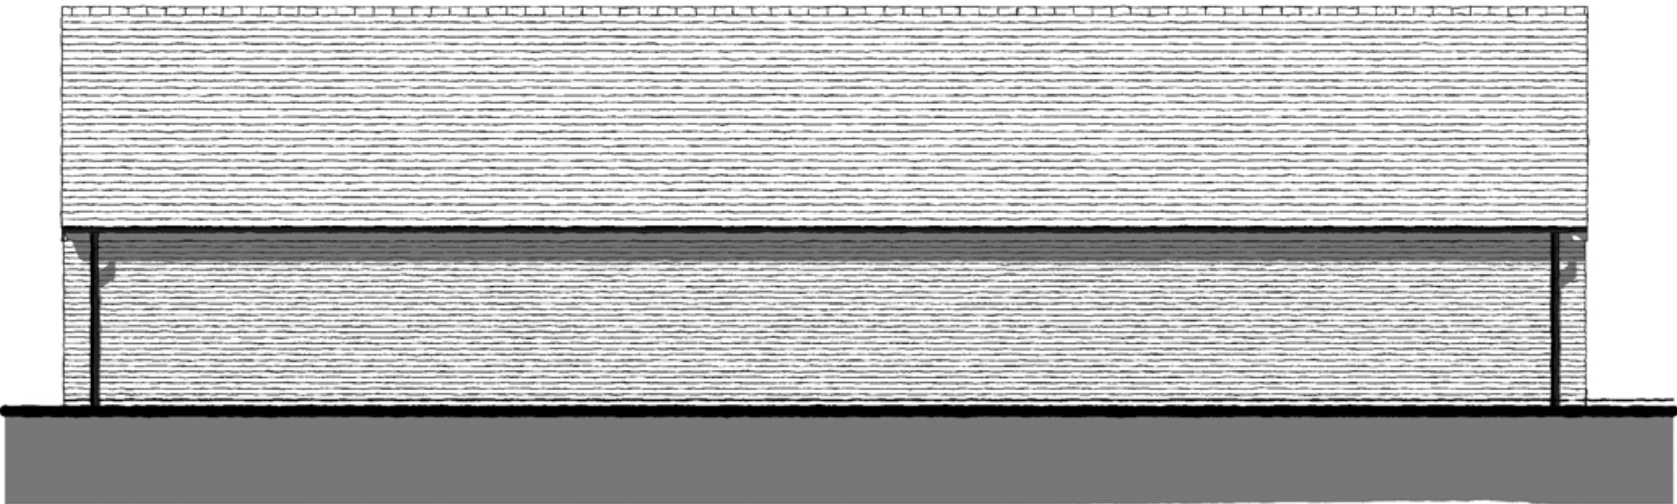


ELEVATION [2] - 1:100

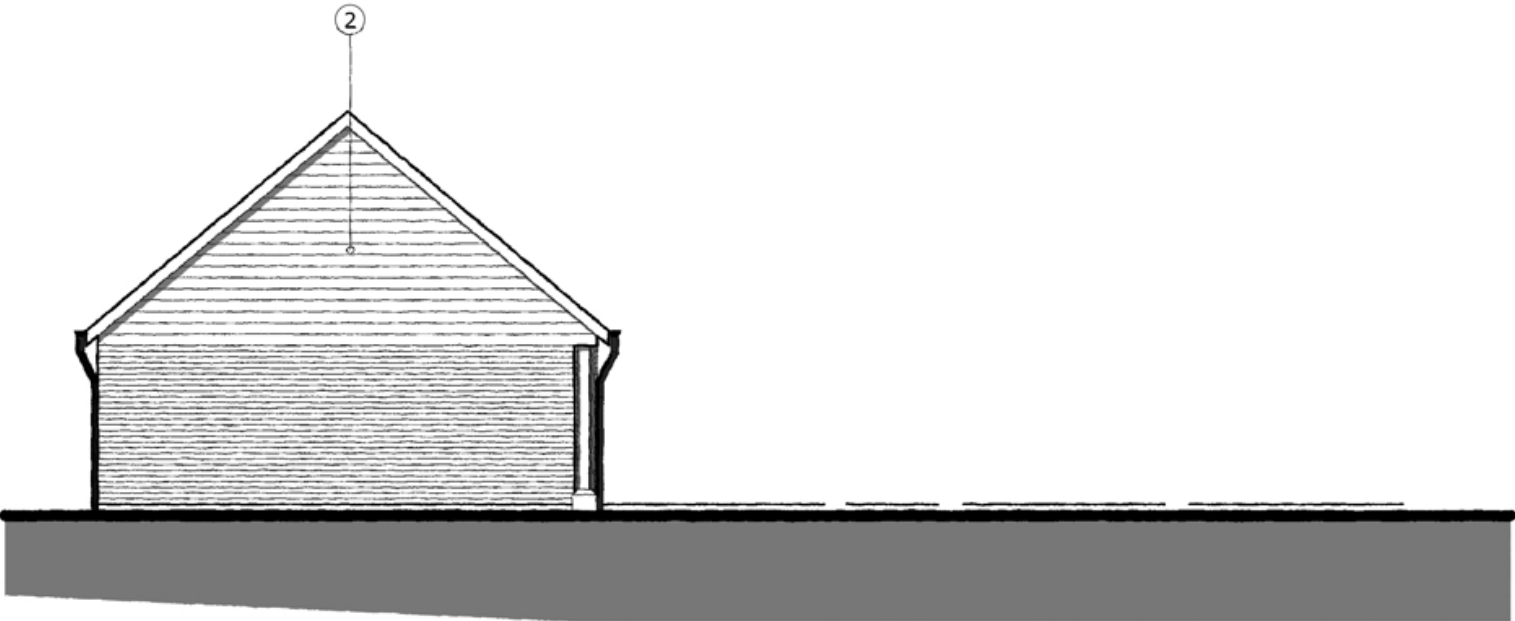

ELEVATION [3] - 1:100

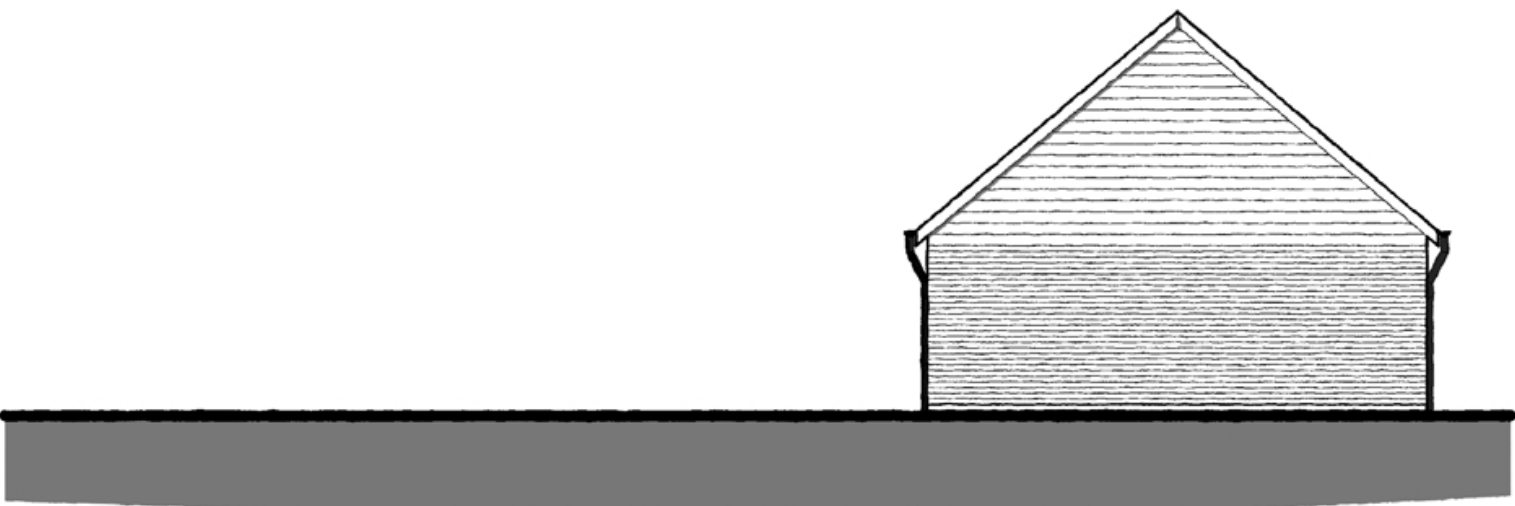

ELEVATION [4] - 1:100

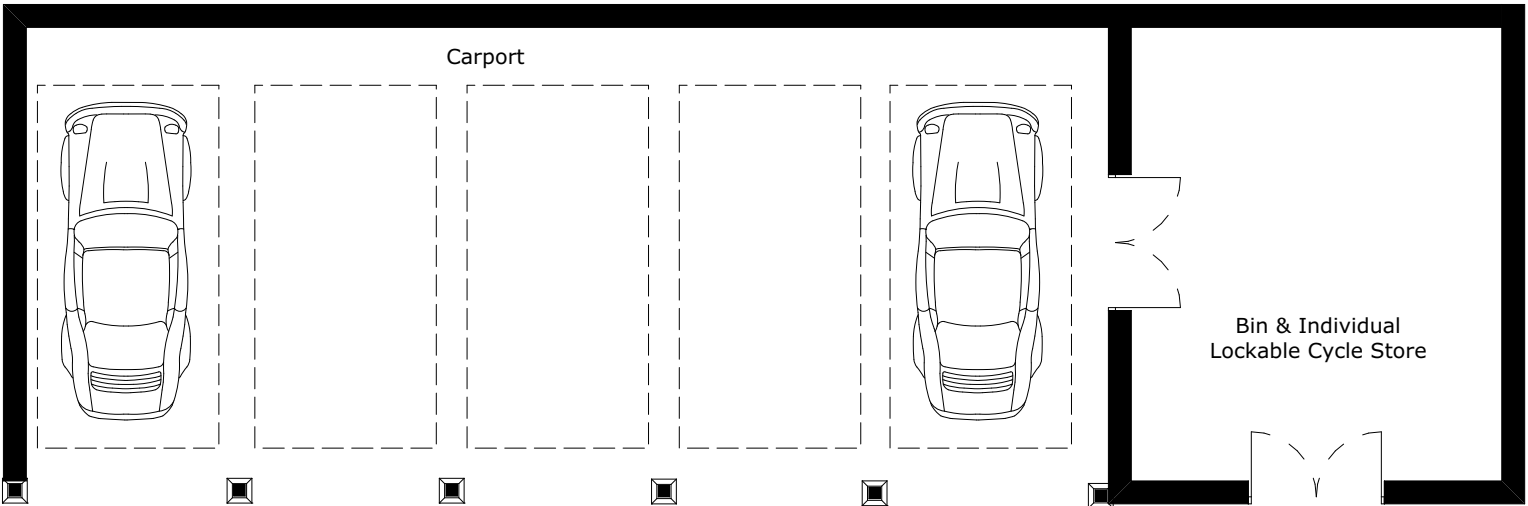

FLOOR PLAN - 1:100

MATERIALS KEY

1. Multi Brick
2. Black Timber Cladding
3. Timber Porch
4. Black uPVC Rainwater Goods
5. uPVC Windows
6. Saddle Stone to Porch Base

* Obscure Glazing


Note: Cottage Style Front Door, GRP Chimney to Match Main Brickwork

For roof tile type refer to the Site Layout ref. 17.043.102

To be read in conjunction with drawings: HGP_17.043.100, 101, 102, 200-202, 204-223 & 226-227 inclusive



KEY PLAN (nts)

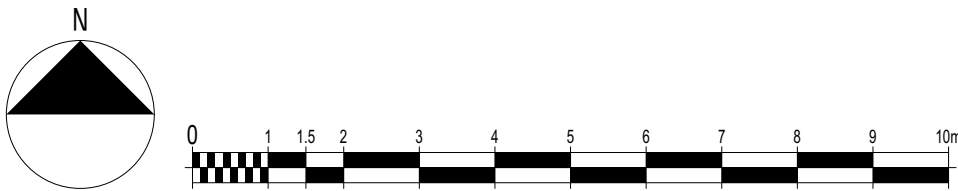

Revisions		
A	Elevations updated in accordance with client comments	05.03.2019 CWC/--
B	Elevations updated in accordance with client comments	12.03.2019 CWC/--
C	Elevations & plans updated in accordance with client comments	12.03.2019 CWC/--
D	Elevations & plans updated in accordance with client comments	27.09.2019 HS/--
E	Updated to 5 bay car barn	16.12.2019 HS/--
F	Key updated.	22.10.2020

Drawing Status

- ☐ Preliminary
- ☒ Planning
- ☐ Building Regulations
- ☐ Construction

Client:



Project Title
Manor Farm, Bedhampton

Document Title
CAR BARN_5 BAY

Drawing Scale / Sheet Size
1/100@A2

Job No.
17.043

Date
May/2018

Drawn by / Checked by
CW/--

Signature

Drawing Number / Revision
216 - F

HGP
ARCHITECTS



Furzehall Farm
Wickham Road, Fareham
Hampshire, PO16 7JH
01329 283235
email@hgp-architects.co.uk
www.hgp-architects.co.uk

HGP Architects Ltd.
Copyright Reserved.
Check dims. on site.