



PHYSICAL SCALE IN METERS @ 1:1250

 

PHYSICAL SCALE IN METERS @ 1:500

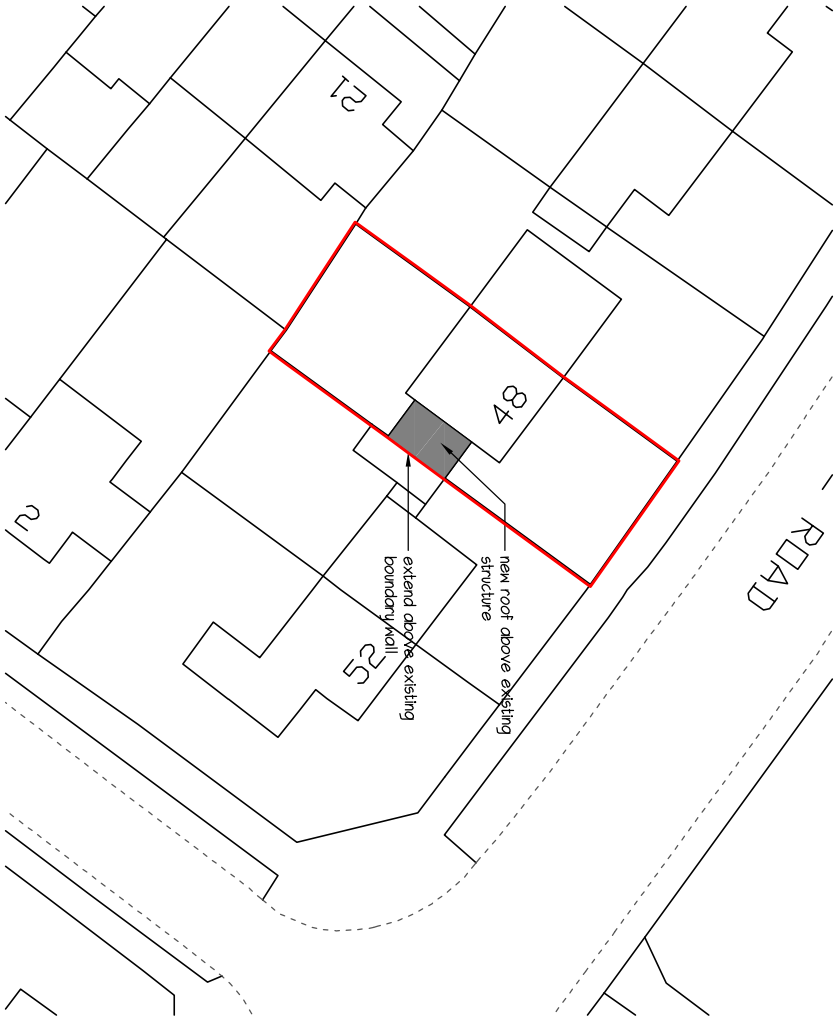


Block




Produced on 21 December 2020 from the Ordnance Survey National Geographic Database and incorporating surveyed revision available at this date.
This map shows the area bounded by 467935,108615 467935,108715 468035,108715 468035,108615
Reproduction in whole or part is prohibited without the prior permission of Ordnance Survey.
Crown copyright 2020. Supplied by copra, ltd trading as UKPlanHQplus.com a licensed Ordnance Survey partner (000054135).
Data licensed for 1 year, expiring 21 December 2021. Unique plan reference vic/550989/716127

Location

UTILITY/WC CONVERSION & ALTERATIONS - 48 Mill Road, Waterlooville. PO7 7AS

 

PHYSICAL SCALE IN METERS @ 1:50

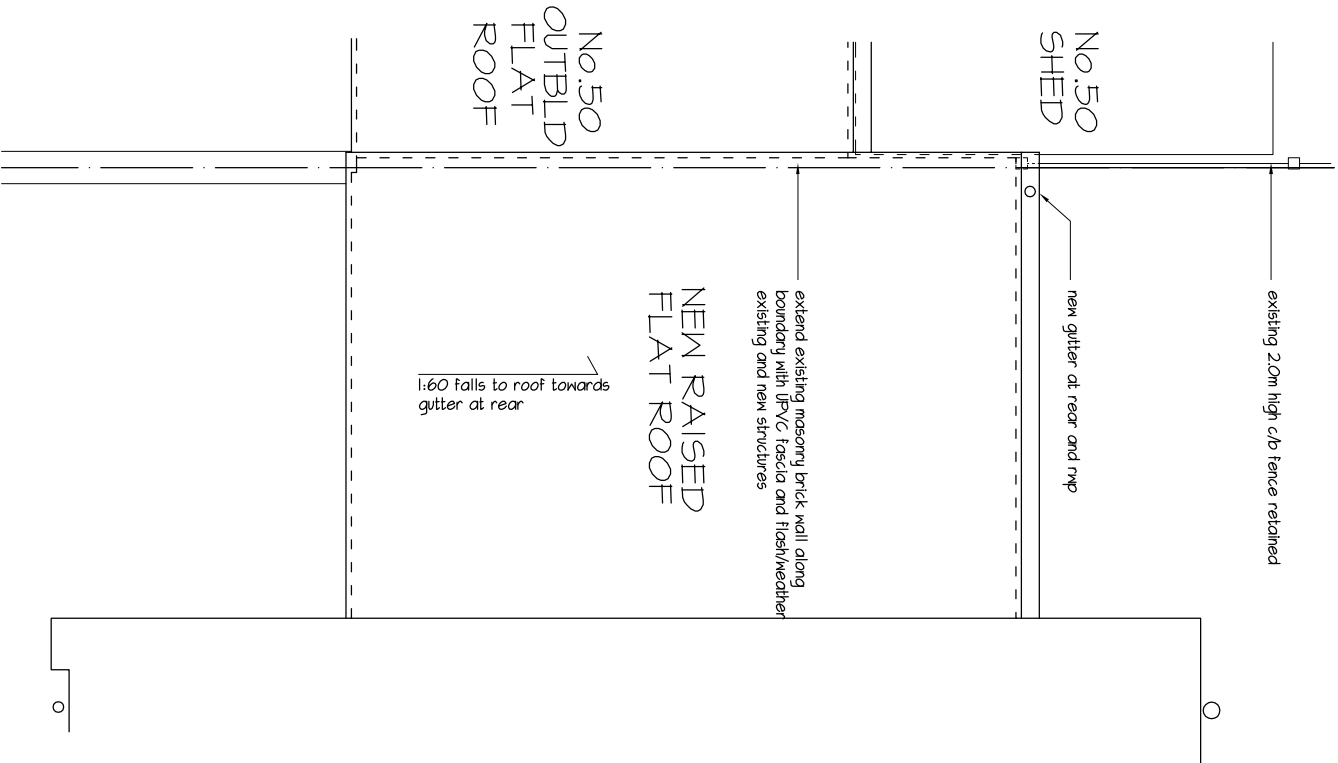

Proposed Roof Plan - 1:50



NOTES:
This drawing has been produced solely for PLANNING/DESIGN.
Do not Scale from this Drawing except for planning purposes.
Any drainage shown is presumed and to be checked on site before commencement of works.
This drawing is the copyright of MF Designs Ltd.

mf designs ltd

Chartered Architects



36 Grove Road • Havant • Hampshire • PO9 1AR
Director: Martin Farrer RIBA • Co Registration No.4507379
U/F 02392 470967
e admin@mfdesigns.org.uk

Date: Dec 2020
Scale: 1:1250/500
Job No: 3254
Dwg No: P_02