

John Groom Chartered Architect

32A High Street, Emsworth, Hampshire PO10 7AW

T 01243 430617 M 07780 997563


info@johngroomarchitect.co.uk

www.johngroomarchitect.co.uk


HAVANT BOROUGH COUNCIL

- 7 DEC 2020

RECEIVED

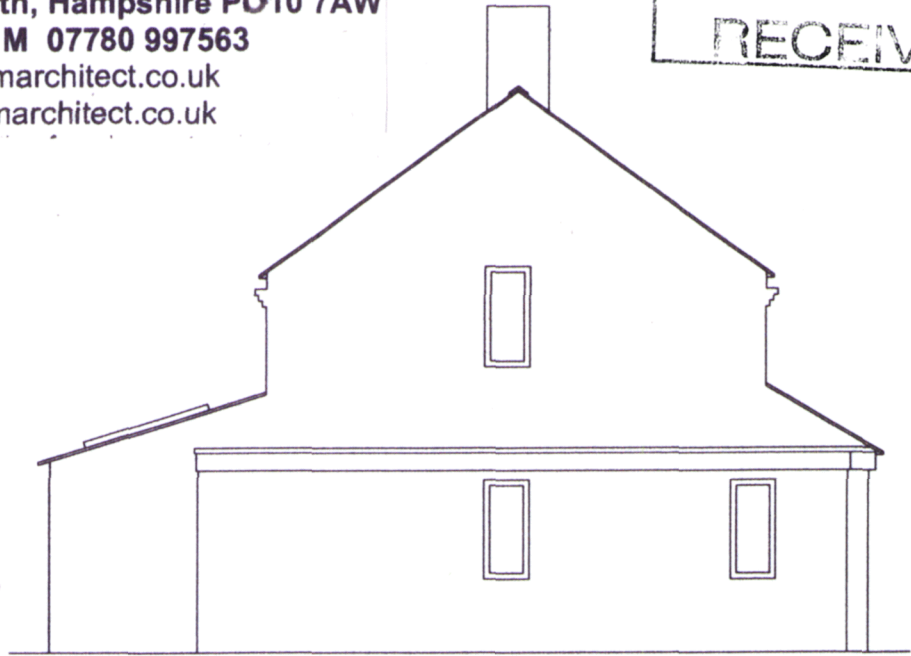

WEST ELEVATION

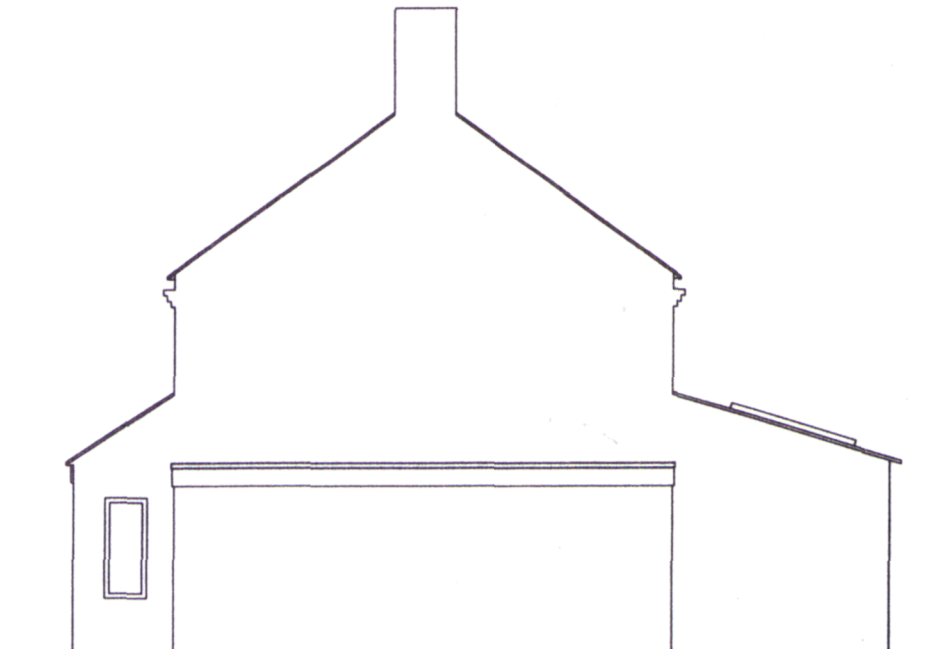

EAST ELEVATION

JOB: Householder application for minor extension
LOCATION: 27 Greville Green, PO10 7TH
DRG TITLE: Proposed elevations (side)
SCALE: 1:100 DRAWN: JG
DRG NO: 20/317/6
DATE: 27 November 2020