




1:100 2m 0 2m 4m 6m 8m 10m

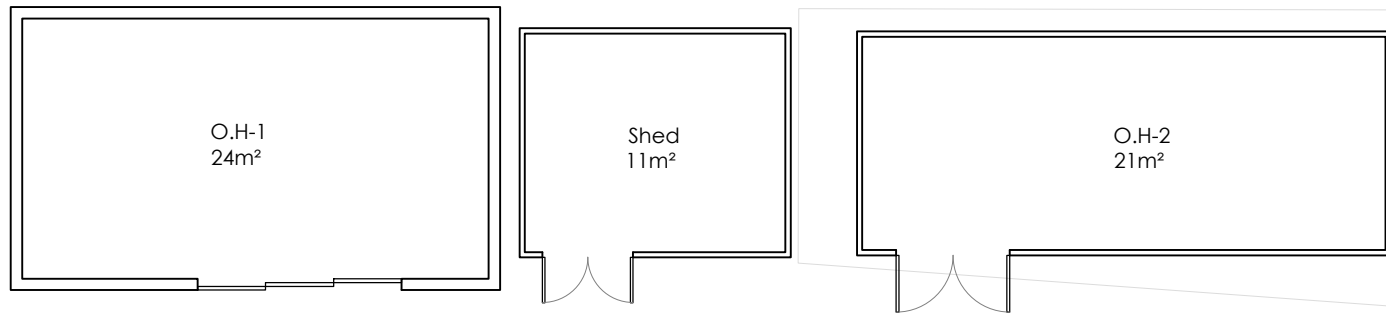


FLOOR PLAN
SCALE - 1:100

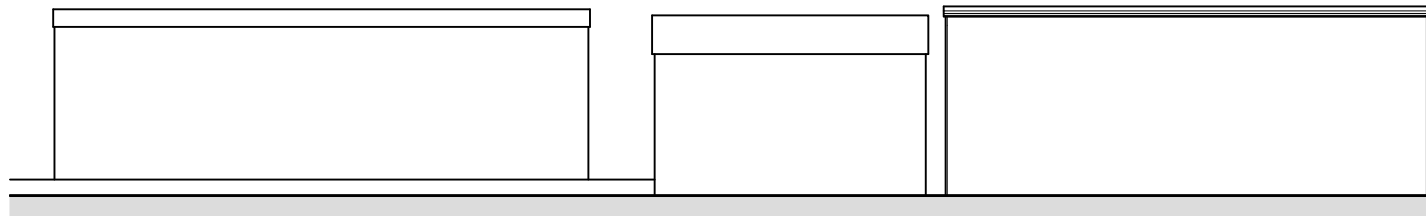


REAR ELEVATION
SCALE - 1:100

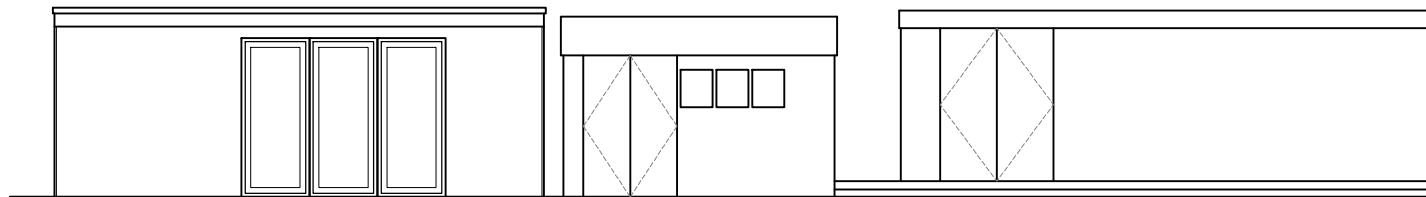

FRONT ELEVATION
SCALE - 1:100

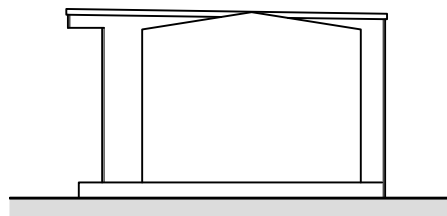


SIDE ELEVATION
SCALE - 1:100

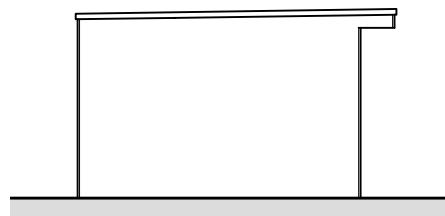

SIDE ELEVATION
SCALE - 1:100



LOCATION PLAN
SCALE - 1:1250

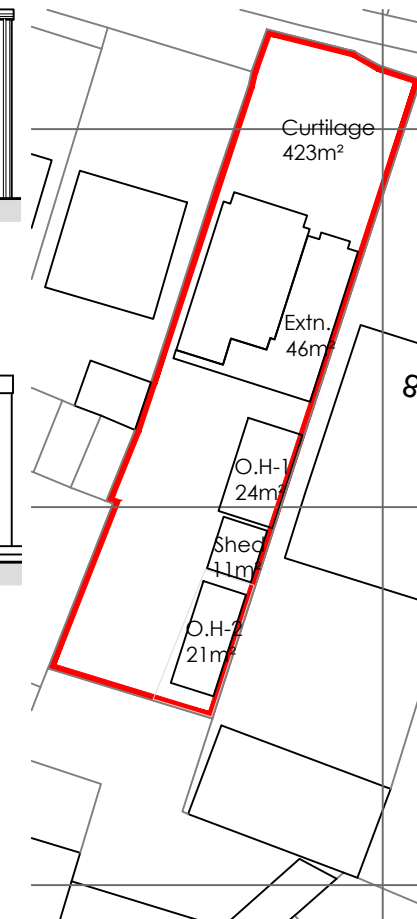

EXISTING BLOCK PLAN
SCALE - 1:500

Notes:
This drawing is the copyright of ATP Design Ltd. and is not to be reproduced without prior written consent. Use given dimensions over scaling, do not scale from this drawing unless for planning purposes.

This drawings is to be read in conjunction with other professional drawings/details/ documents where applicable such as SEM/ME.
All dimensions to be checked on site prior to works with any discrepancies reported to PD immediately.

+	-	TCP	-
+	-	TCP	-
+	-	TCP	-



ARCHITECTURE FOR THE BUILT ENVIRONMENT
ATP Design Ltd.
24 Bridgeway Grove
Gosport
Hampshire
PO13 0UG
07590 762966
tom@atpdesignltd.co.uk
www.atpdesignltd.co.uk



Status:	PLANNING		
Client:	MATTHEW BARNES		
Site:	76 LONDON ROAD WATERLOOVILLE PO8 8EW		
Project:	NEW OUTHOUSE		
Drawing:	EXISTING PLANS & ELEVATIONS		
Scale @ A4:	AS STATED	Date:	21/10/2020
Project no:	ATP43	Drawn:	T K Peters
Drawing no.		Checked:	T K P

A102