




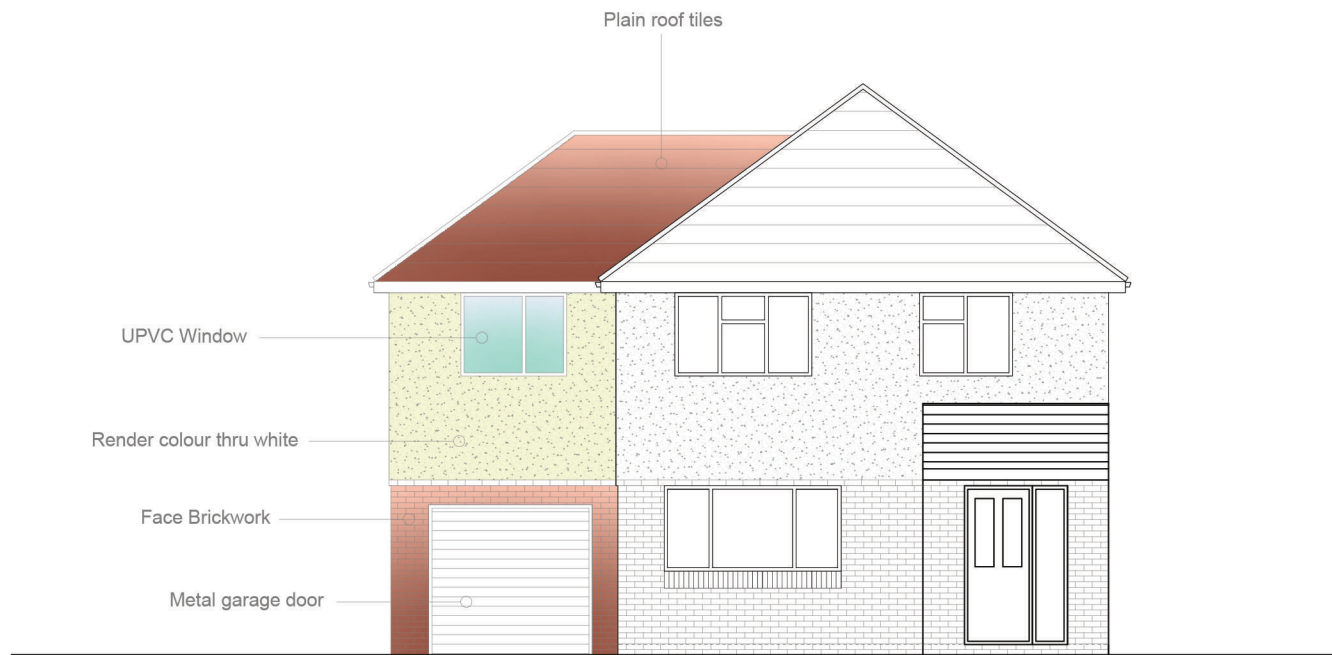


**Proposed North Elevation**  
scale A3 1:100

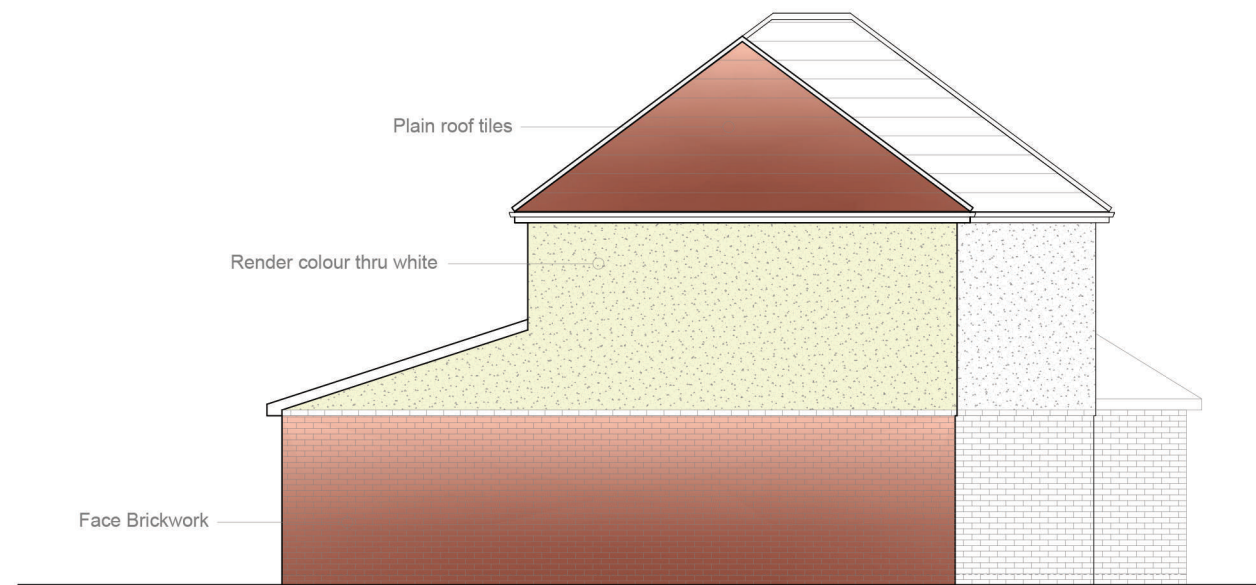

**Proposed East Elevation**  
scale A3 1:100

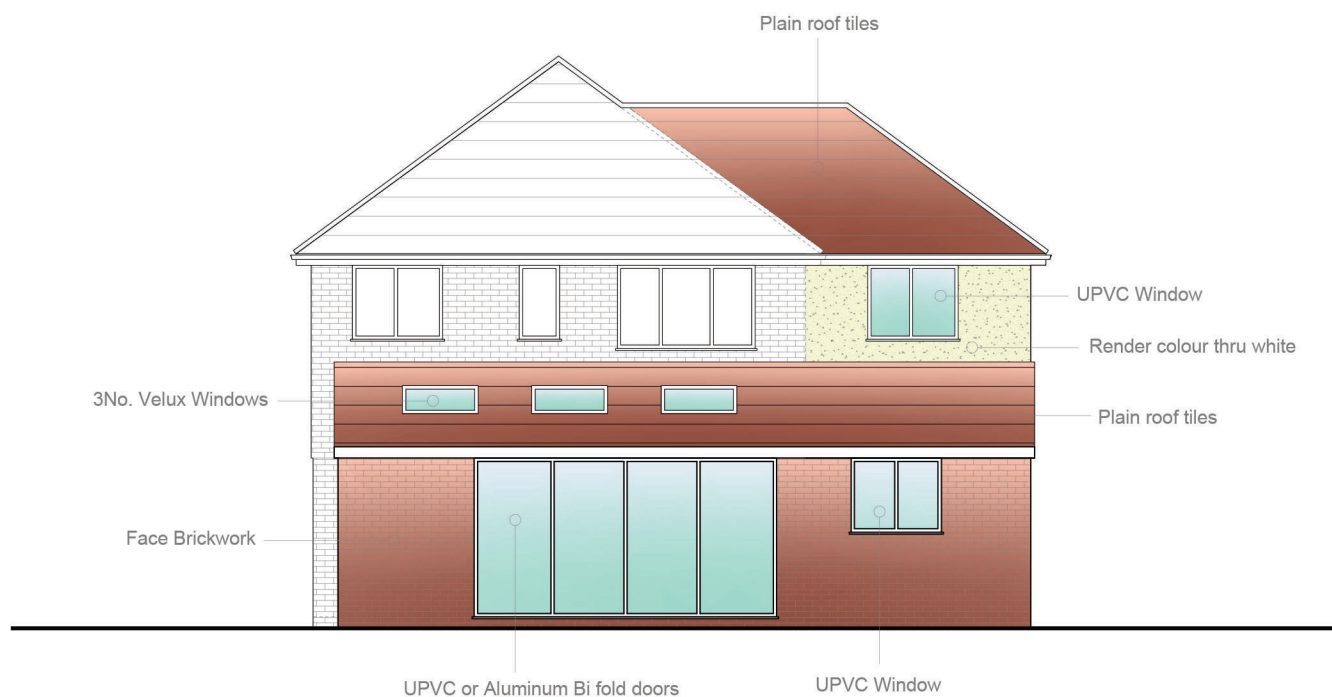

**Proposed South Elevation**  
scale A3 1:100

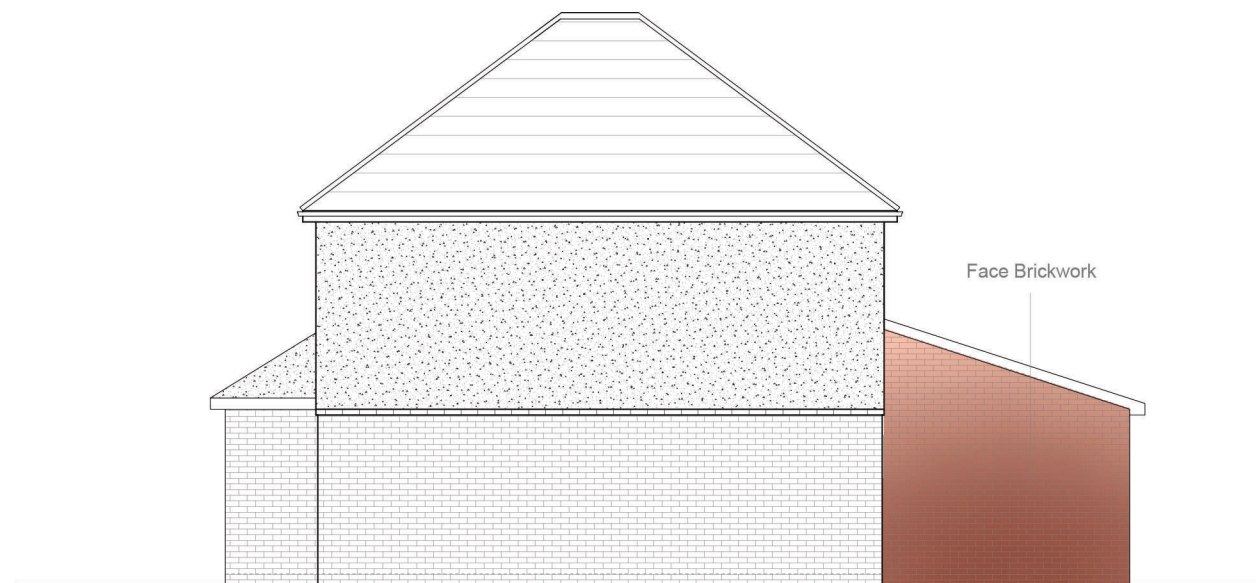

**Proposed West Elevation**  
scale A3 1:100

A3



Scale as Shown  
© Copyright  
Emerge Architecture Ltd



NOTES:  
All dimension to be checked on site

|                  |                  |                                                                   |                           |                                          |
|------------------|------------------|-------------------------------------------------------------------|---------------------------|------------------------------------------|
| DATE<br>OCT 2020 | DRAWN BY<br>LF   | PROJECT<br>51a Serpentine Road<br>Widley, Waterlooovle<br>P07 5EE | JOB NO.<br>120            | DRAWING TITLE<br><br>Proposed Elevations |
|                  | CHECKED BY<br>LF | DRAWING NO.<br>120 - 04                                           | REV<br>STATUS<br>Planning |                                          |