


Seafront Street Elevation - South




South Elevation



East Elevation

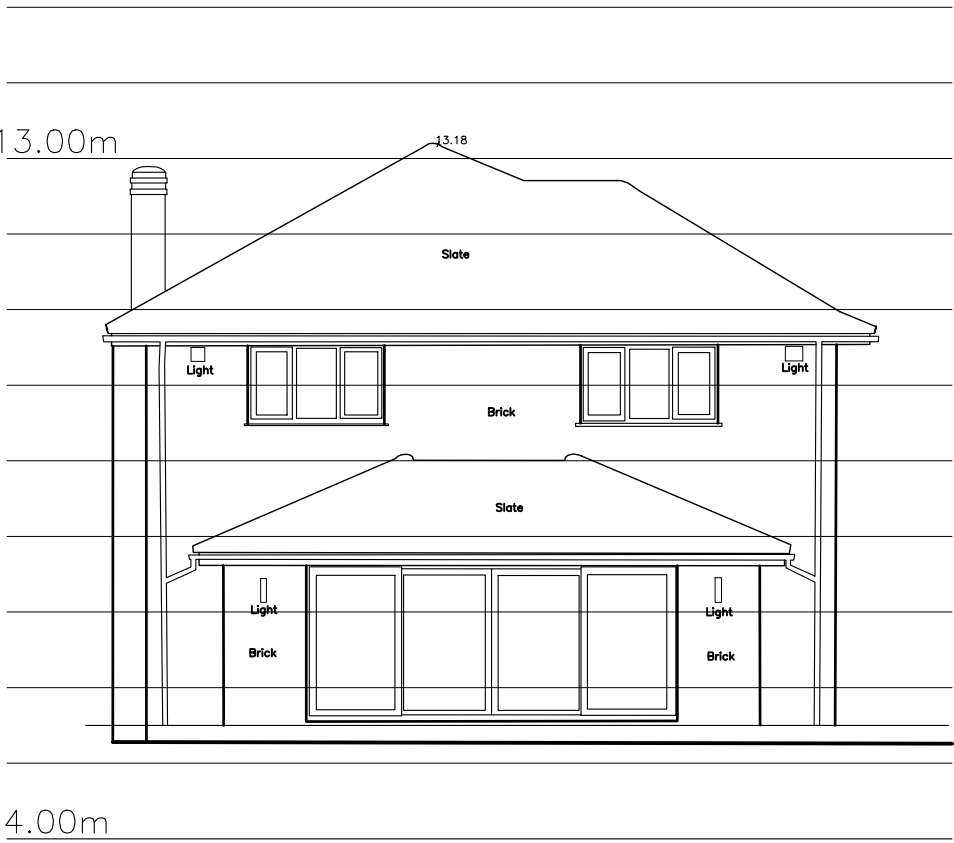


North Elevation

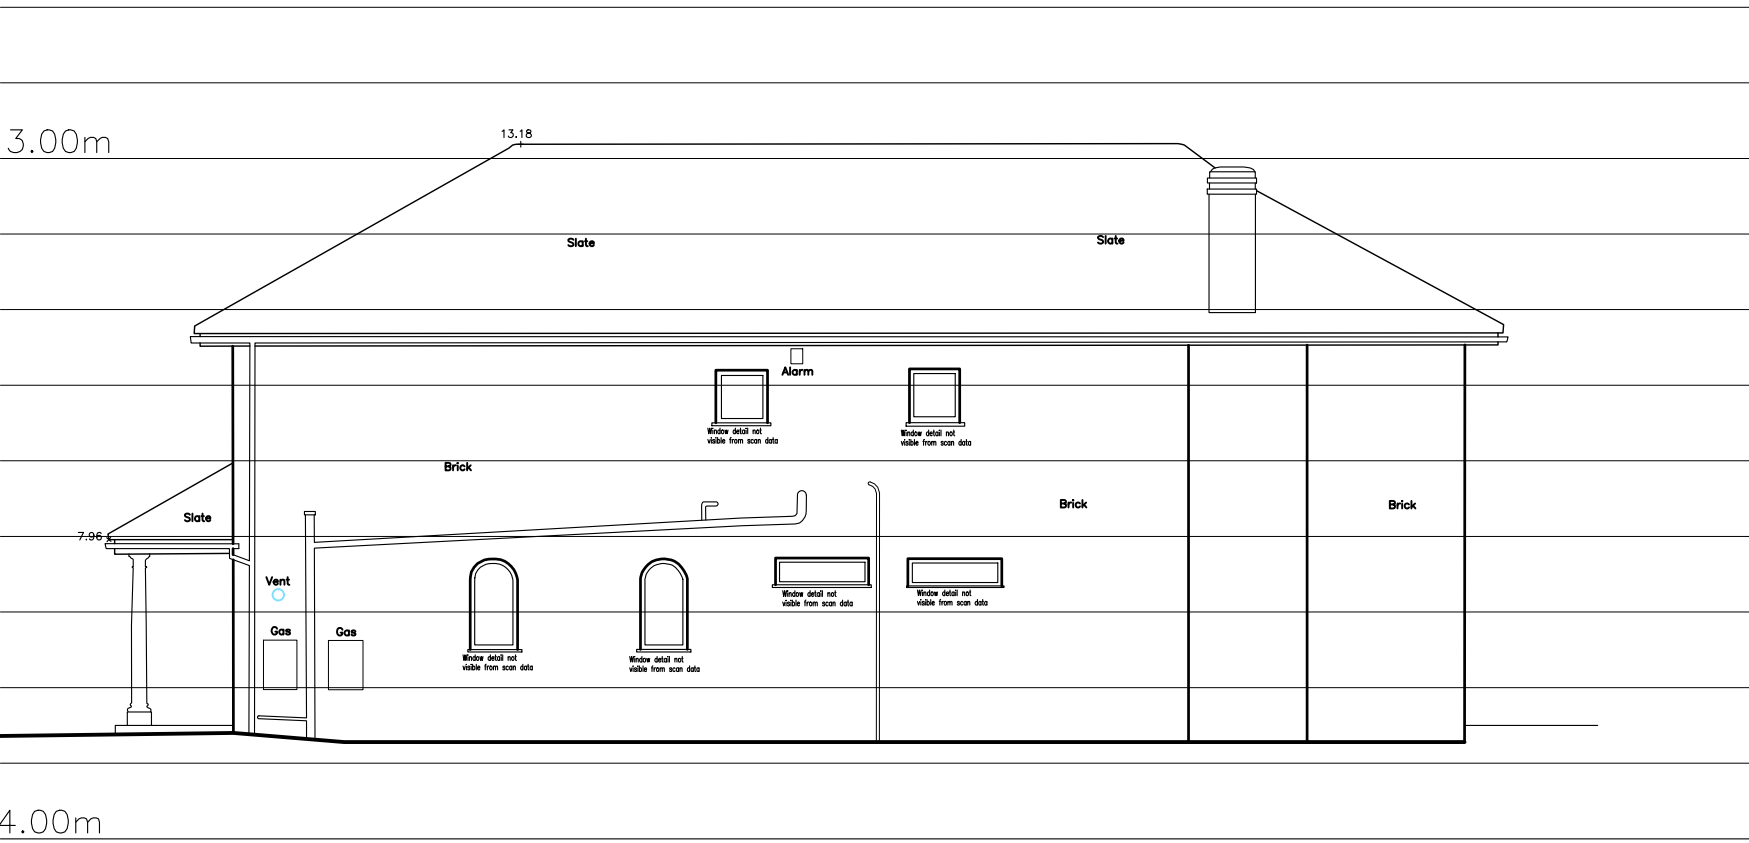

West Elevation

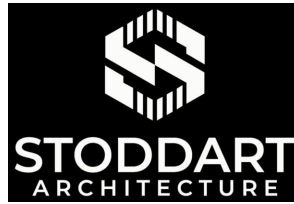

	Description	Date	By	App'd	
 STODDART ARCHITECTURE Stoddart Architecture 108, Hudsonfield Road, Bingley, West Yorkshire, WF6 3RH T: 01484 540220 E:enquiries@stoddart-architecture.co.uk www.stoddart-architecture.co.uk RIBA Chartered Practice					
Client:	Mr & Mrs Smith				
Project:	Seafront Hayling Island Hampshire PO11 9HT				
Drawing Title:	Existing Elevations				
Project No.	Dwg No.	Rev.	Scale @ A1	Date	By:
2020.020	EX 02	-	1:100	03/12/20	SF
Issue Status:					
This drawing should be read in conjunction with all related drawings. Do not scale from this drawing. All dimensions shown must be checked and verified on site before commencing any work or producing shop drawings. Stoddart Architecture Ltd should be notified immediately of any discrepancy on the drawing. This drawing together with the design is copyright and remains the property of Stoddart Architecture Ltd.					