






1 EXISTING SIDE ELEVATION  
1:100

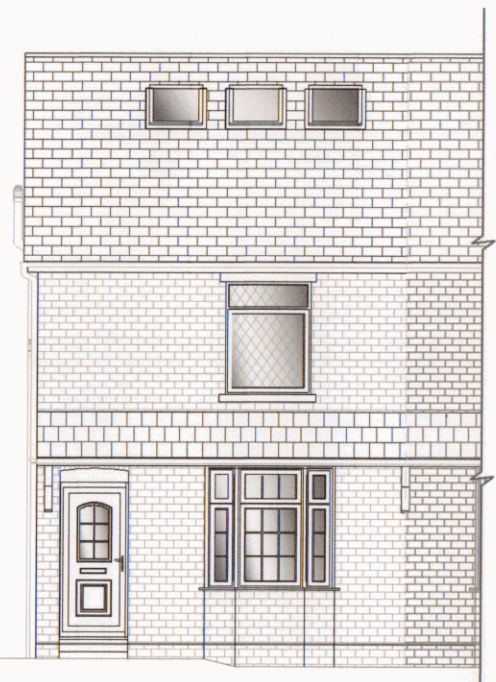


2 EXISTING FRONT ELEVATION  
1:100

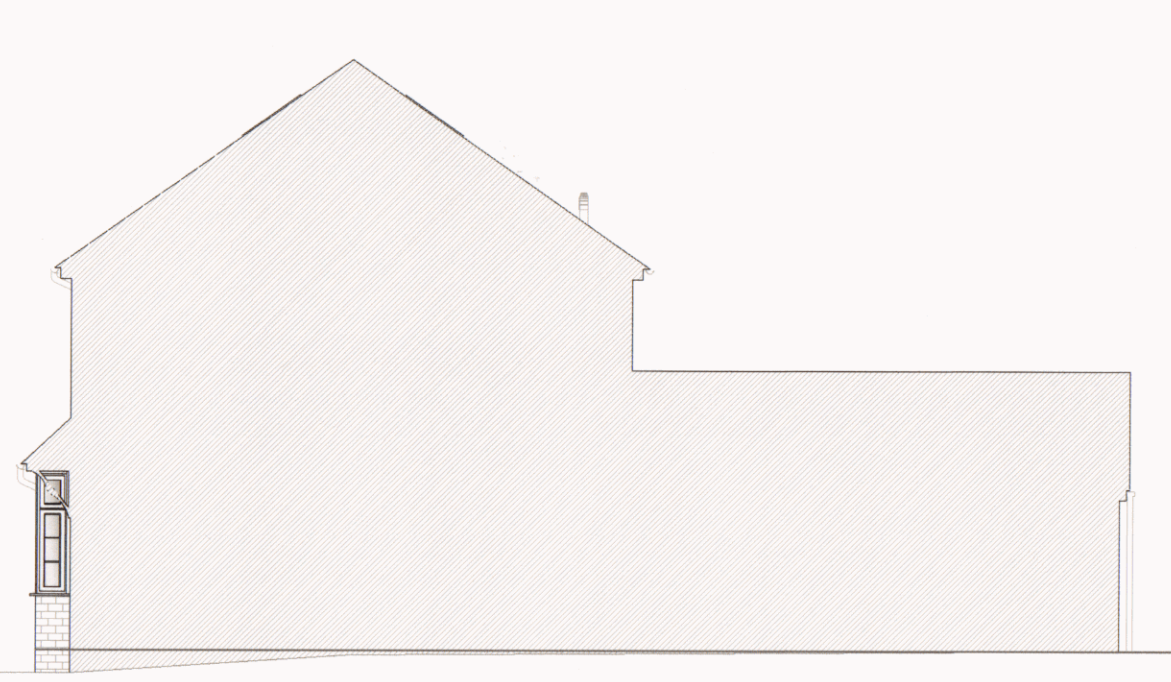


3 EXISTING SIDE ELEVATION  
1:100

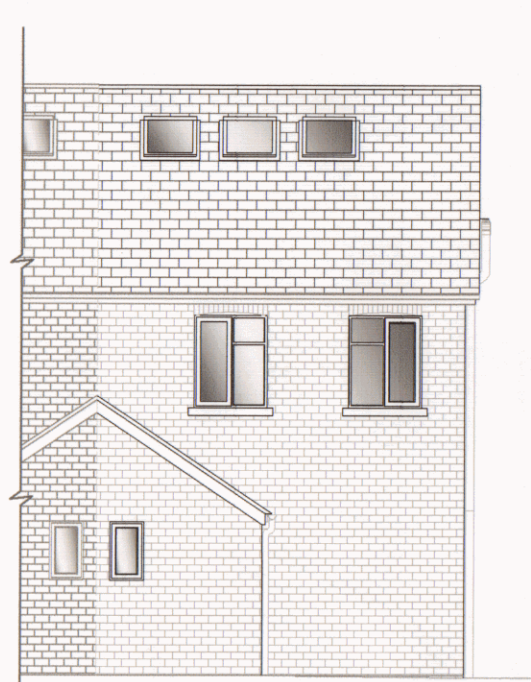


4 EXISTING REAR ELEVATION  
1:100

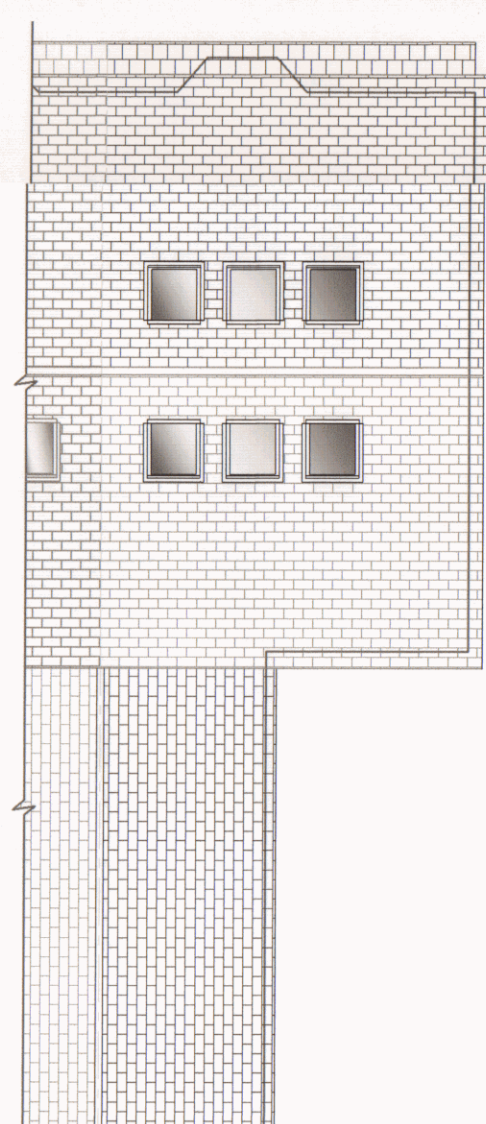


5 EXISTING ROOF PLAN  
1:100

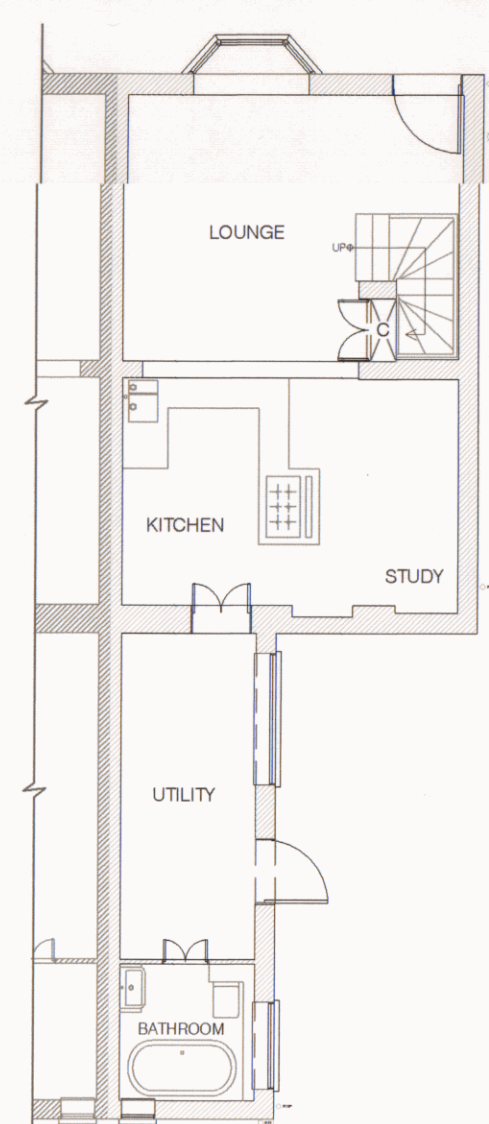


6 EXISTING GRD FLOOR PLAN  
1:100

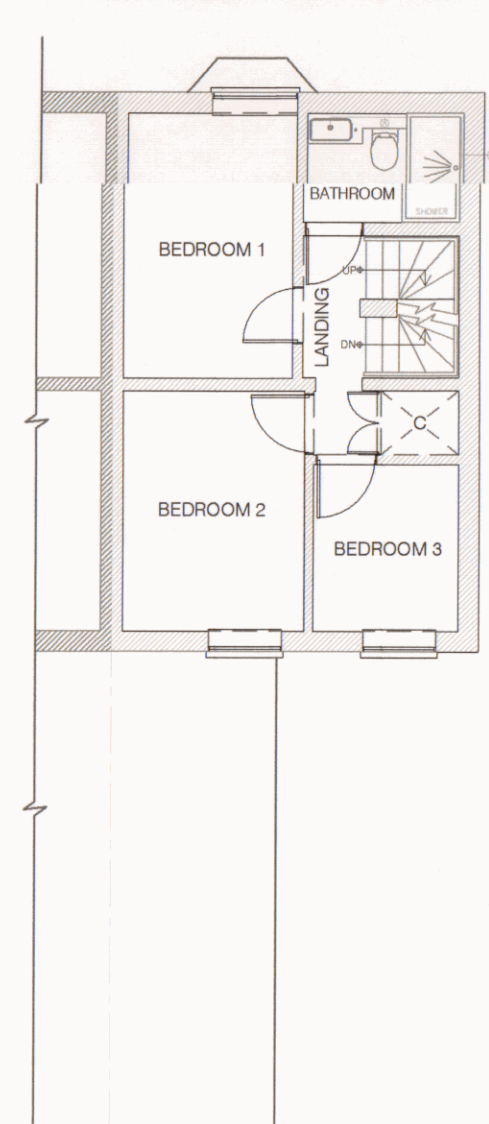

7 EXISTING FIRST FLOOR PLAN  
1:100

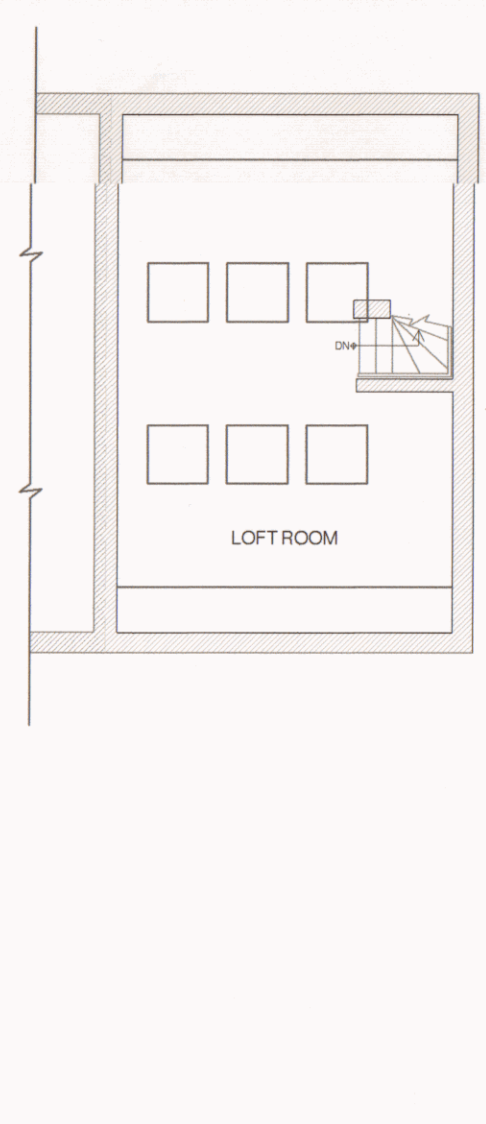


8 EXISTING FIRST FLOOR PLAN  
1:100

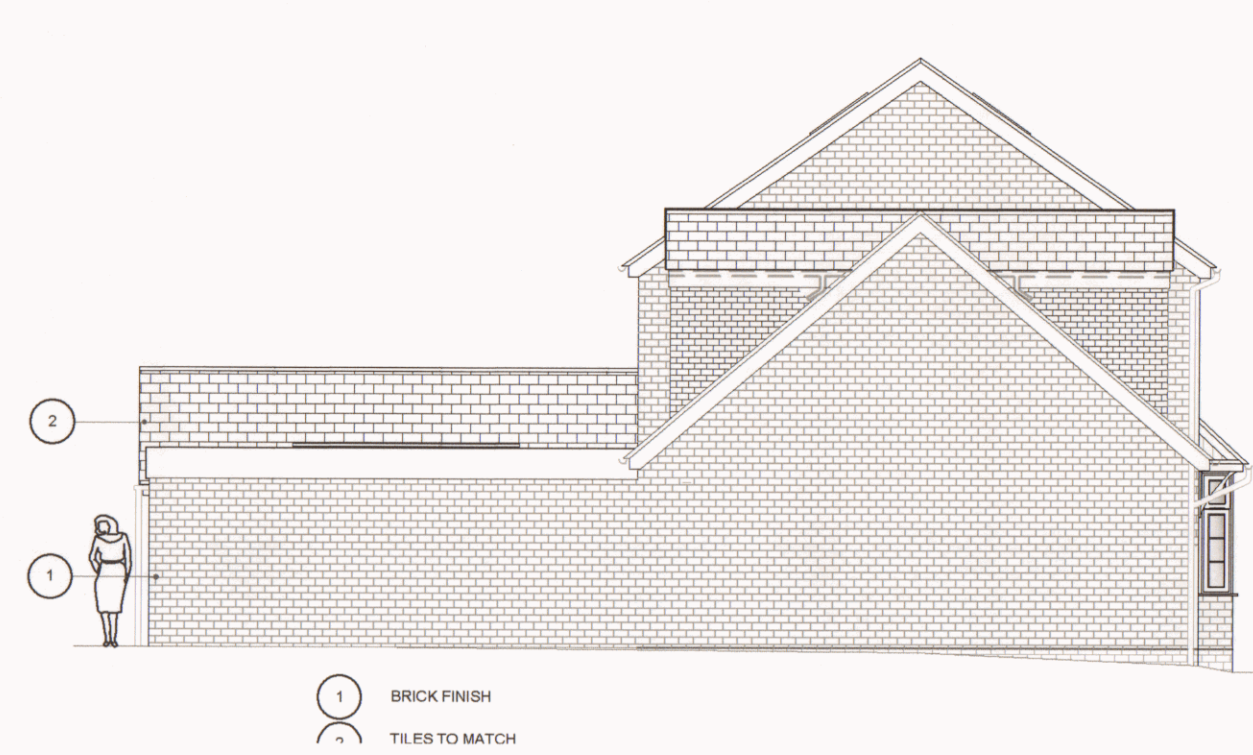


9 PROPOSED SIDE ELEVATION  
1:100




10 PROPOSED FRONT ELEVATION  
1:100

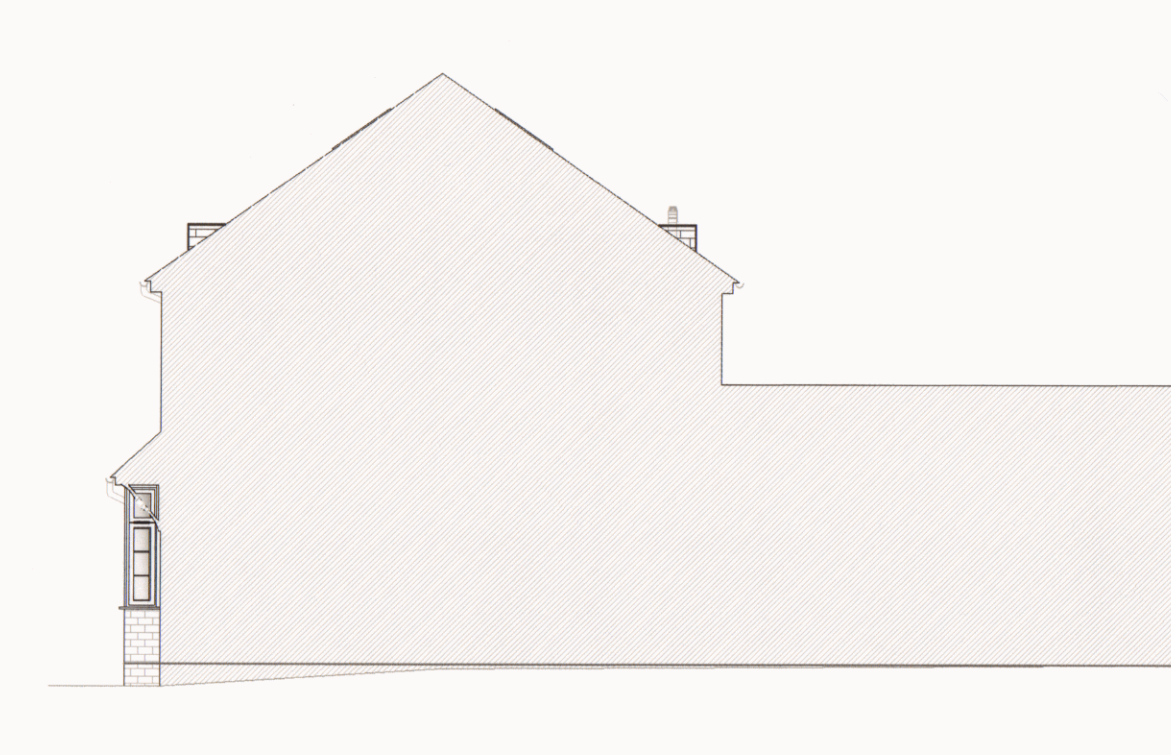


11 PROPOSED SIDE ELEVATION  
1:100

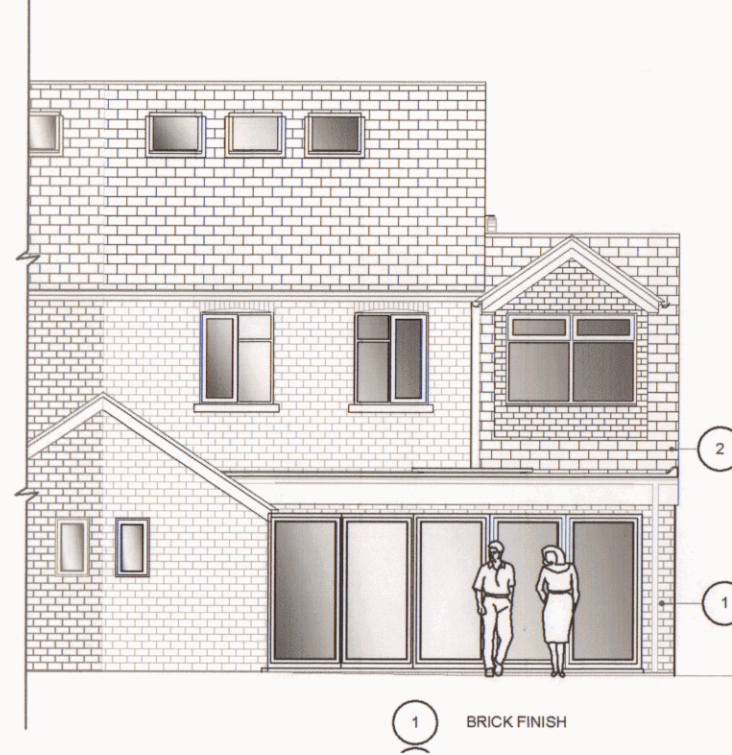


12 PROPOSED REAR ELEVATION  
1:100

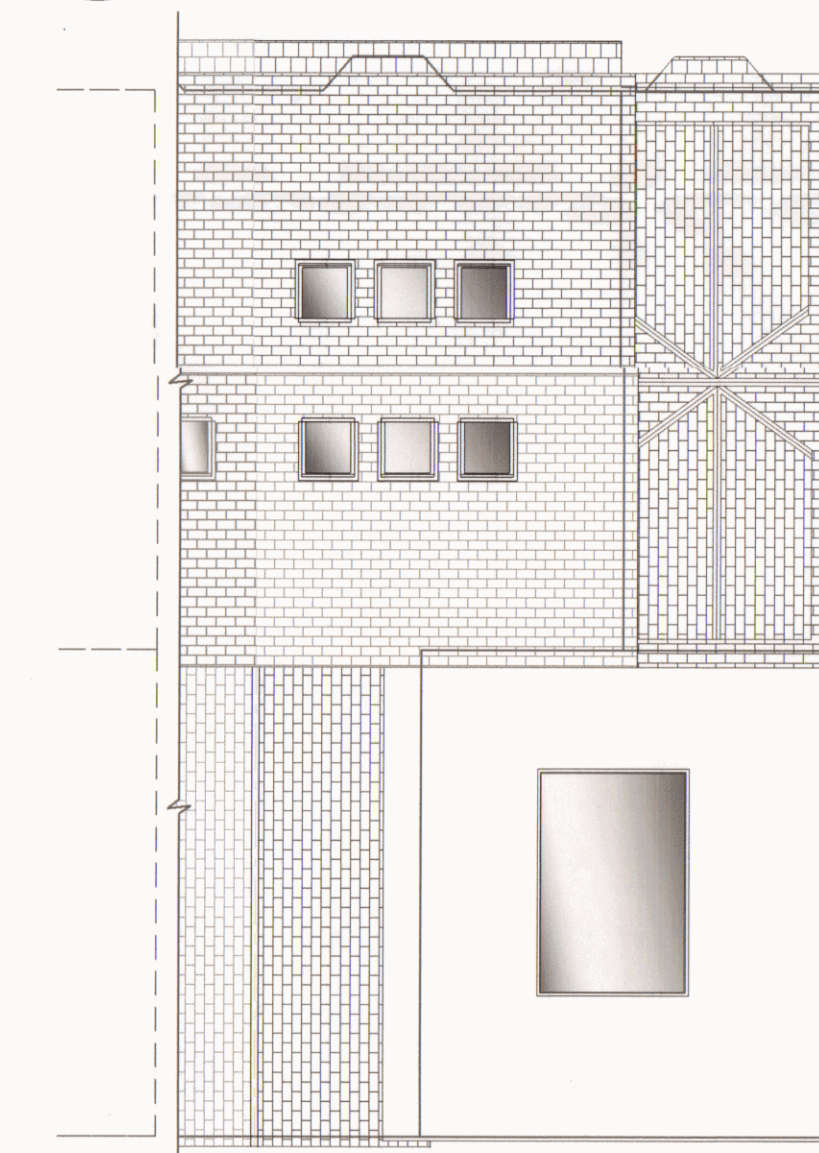


13 PROPOSED ROOF PLAN  
1:100

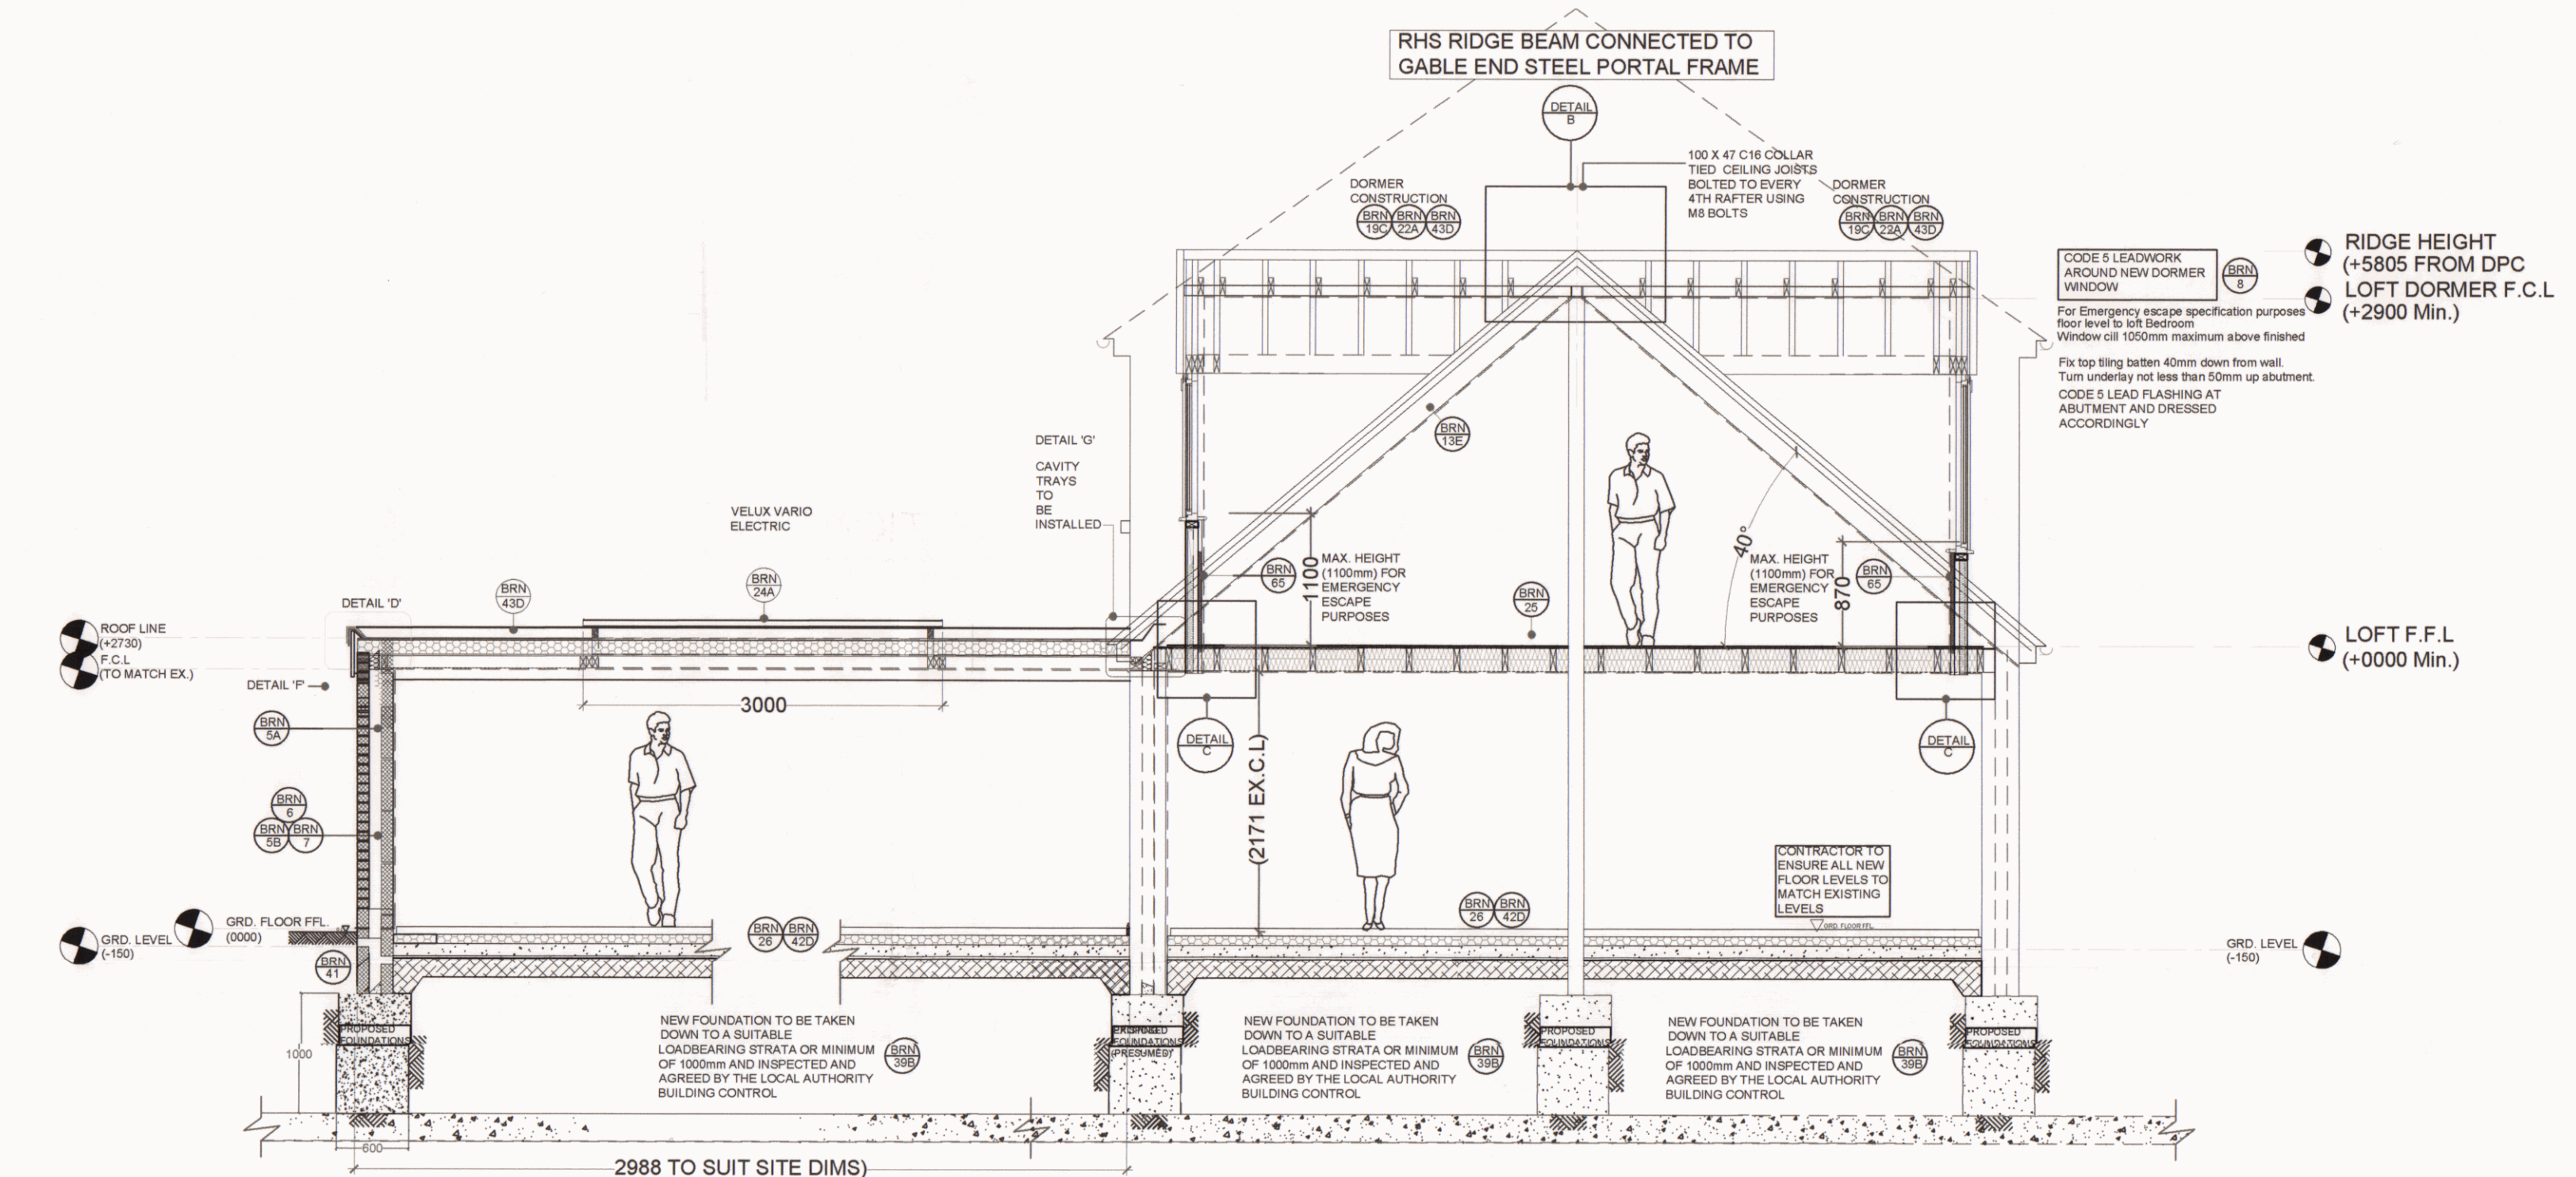


14 PROPOSED SECTION A-A  
1:50

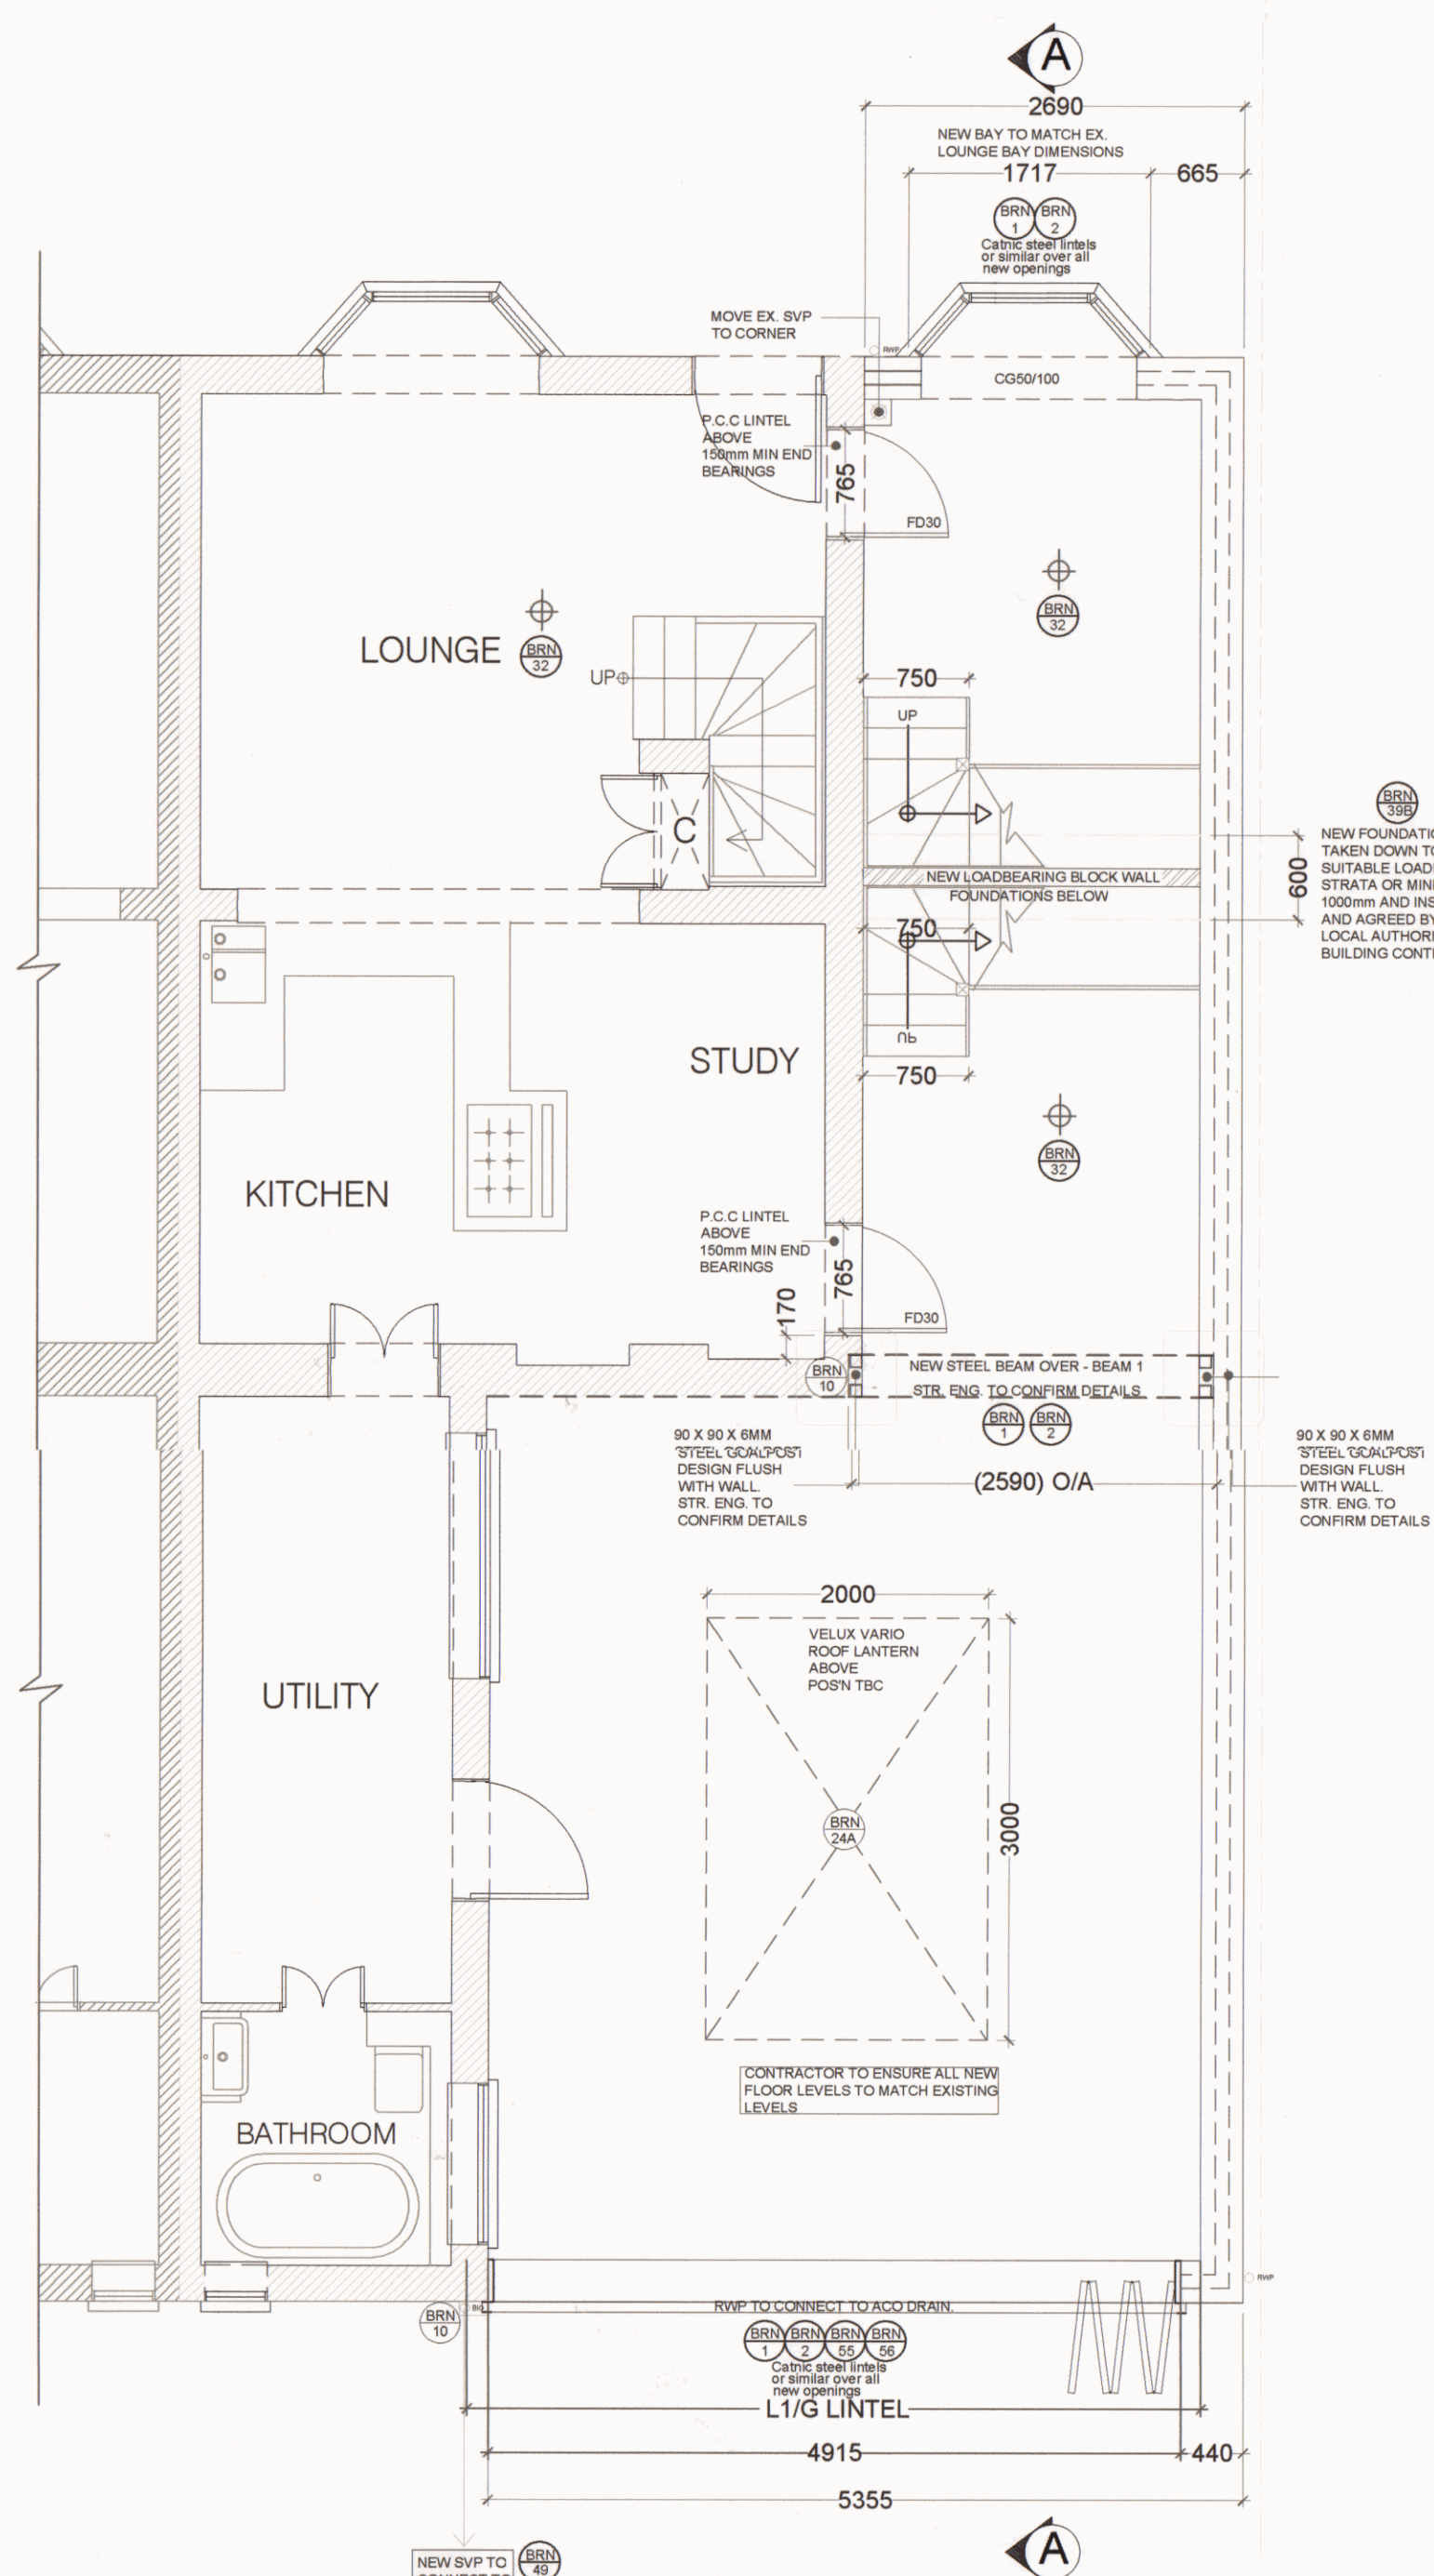

15 PROPOSED GRD FLOOR PLAN  
1:50

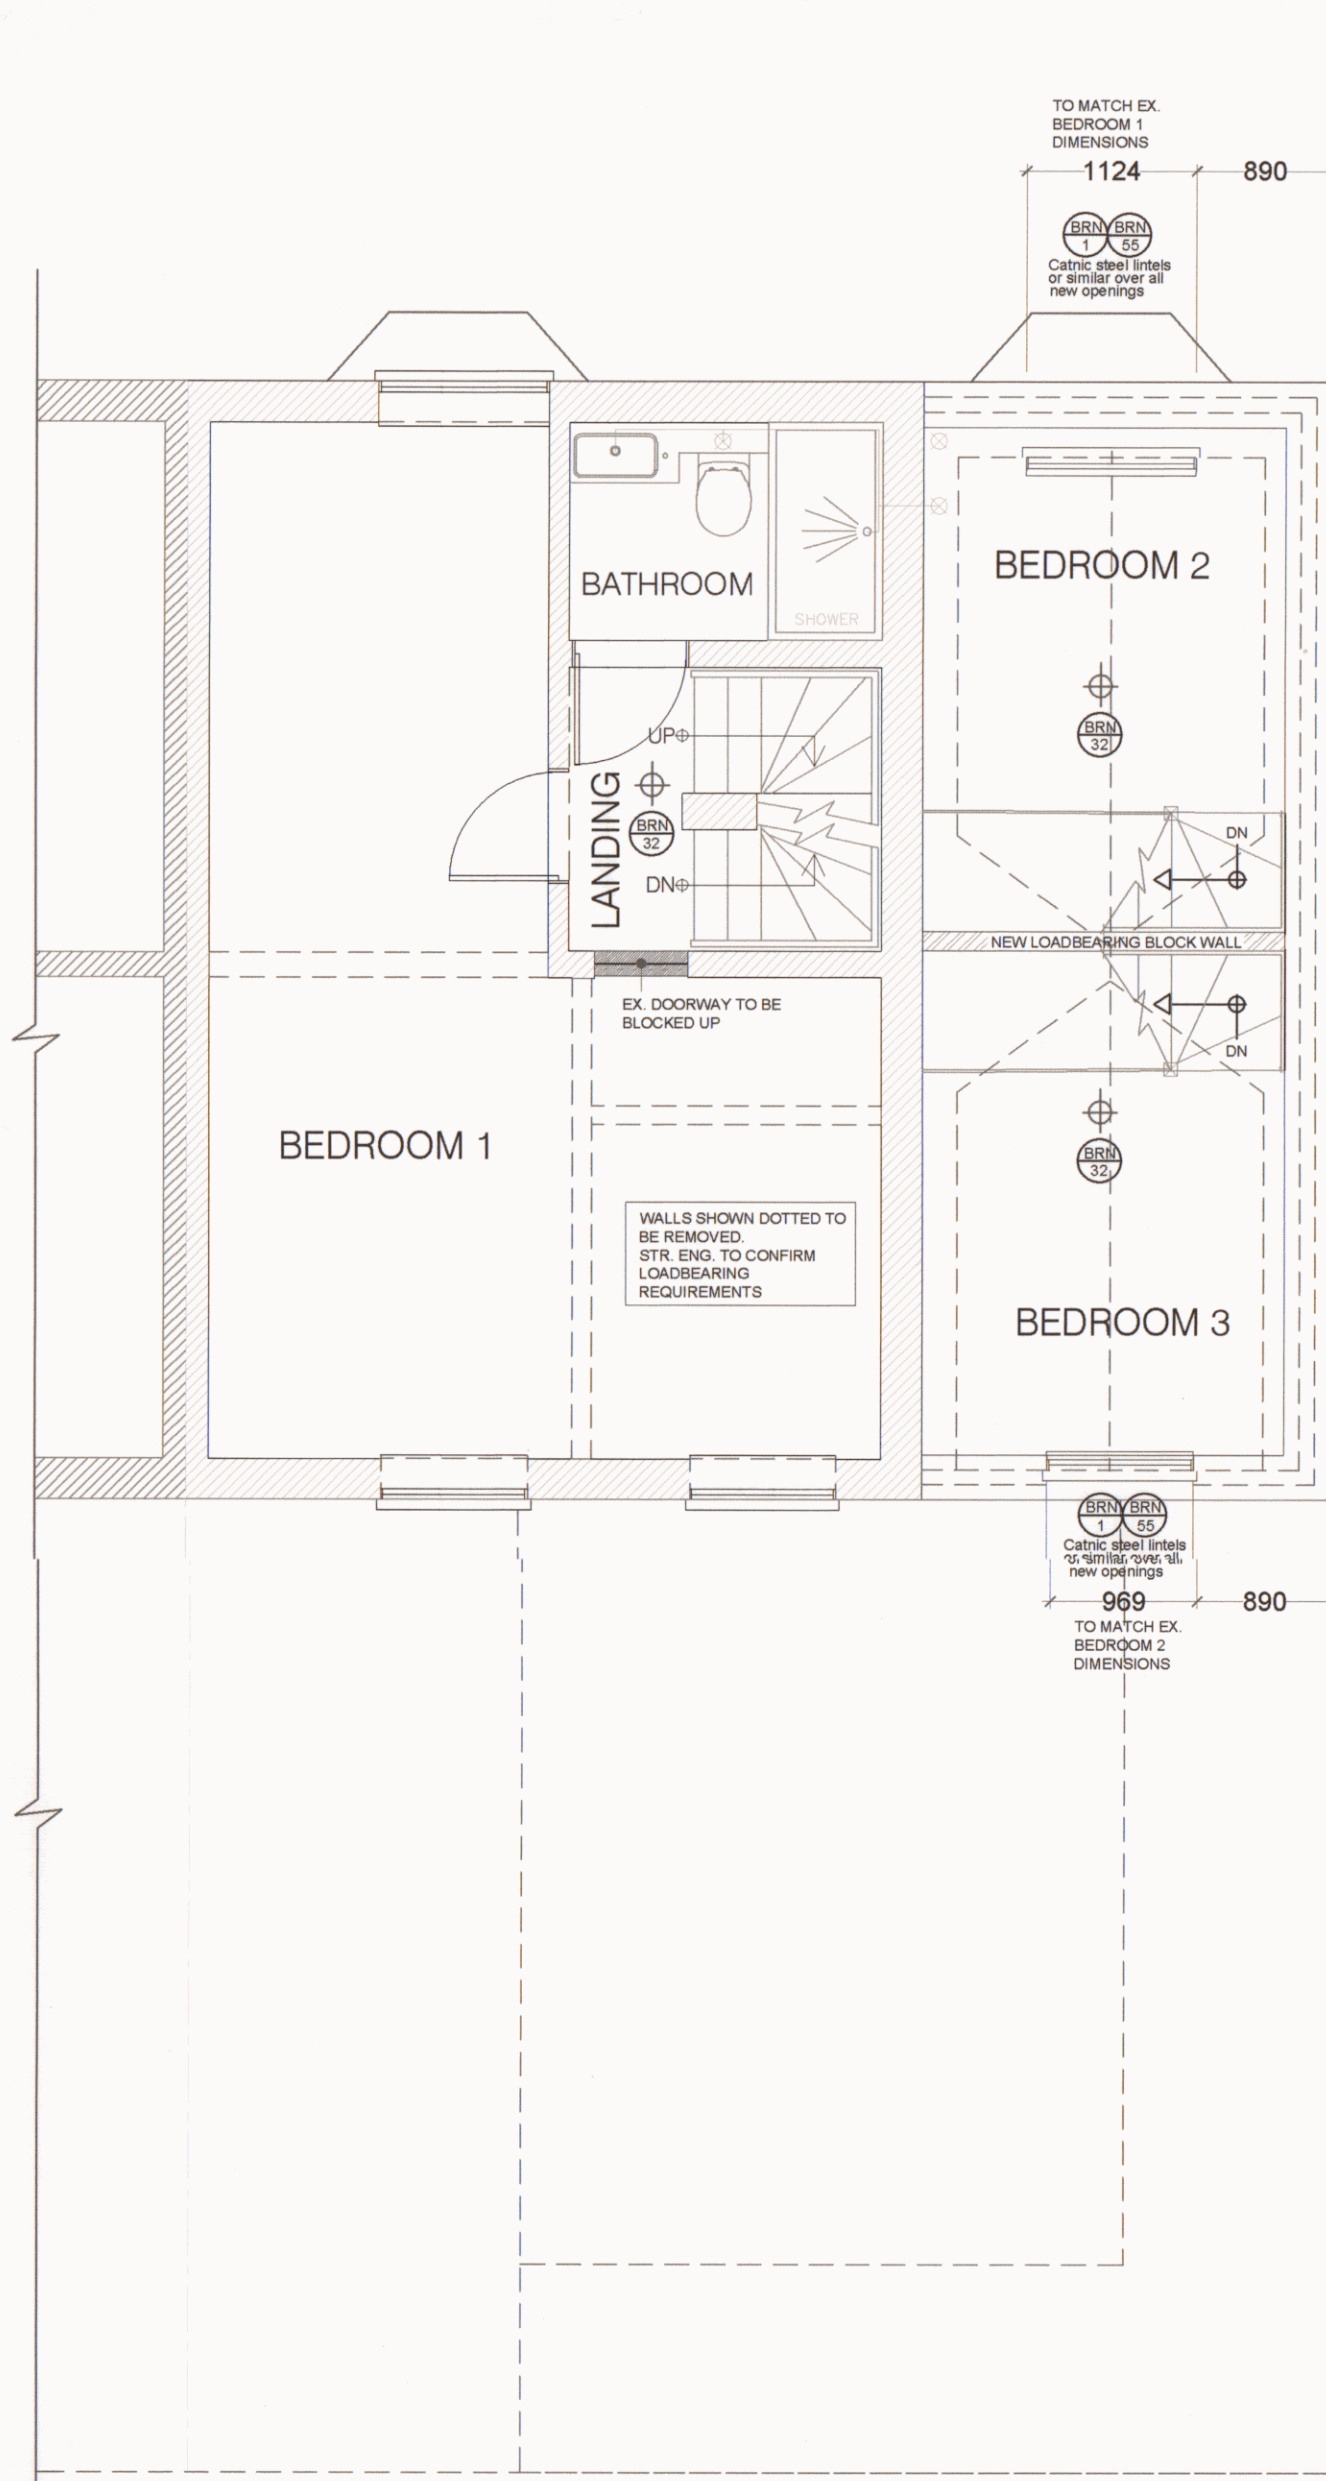

16 PROPOSED FIRST FLOOR PLAN  
1:50

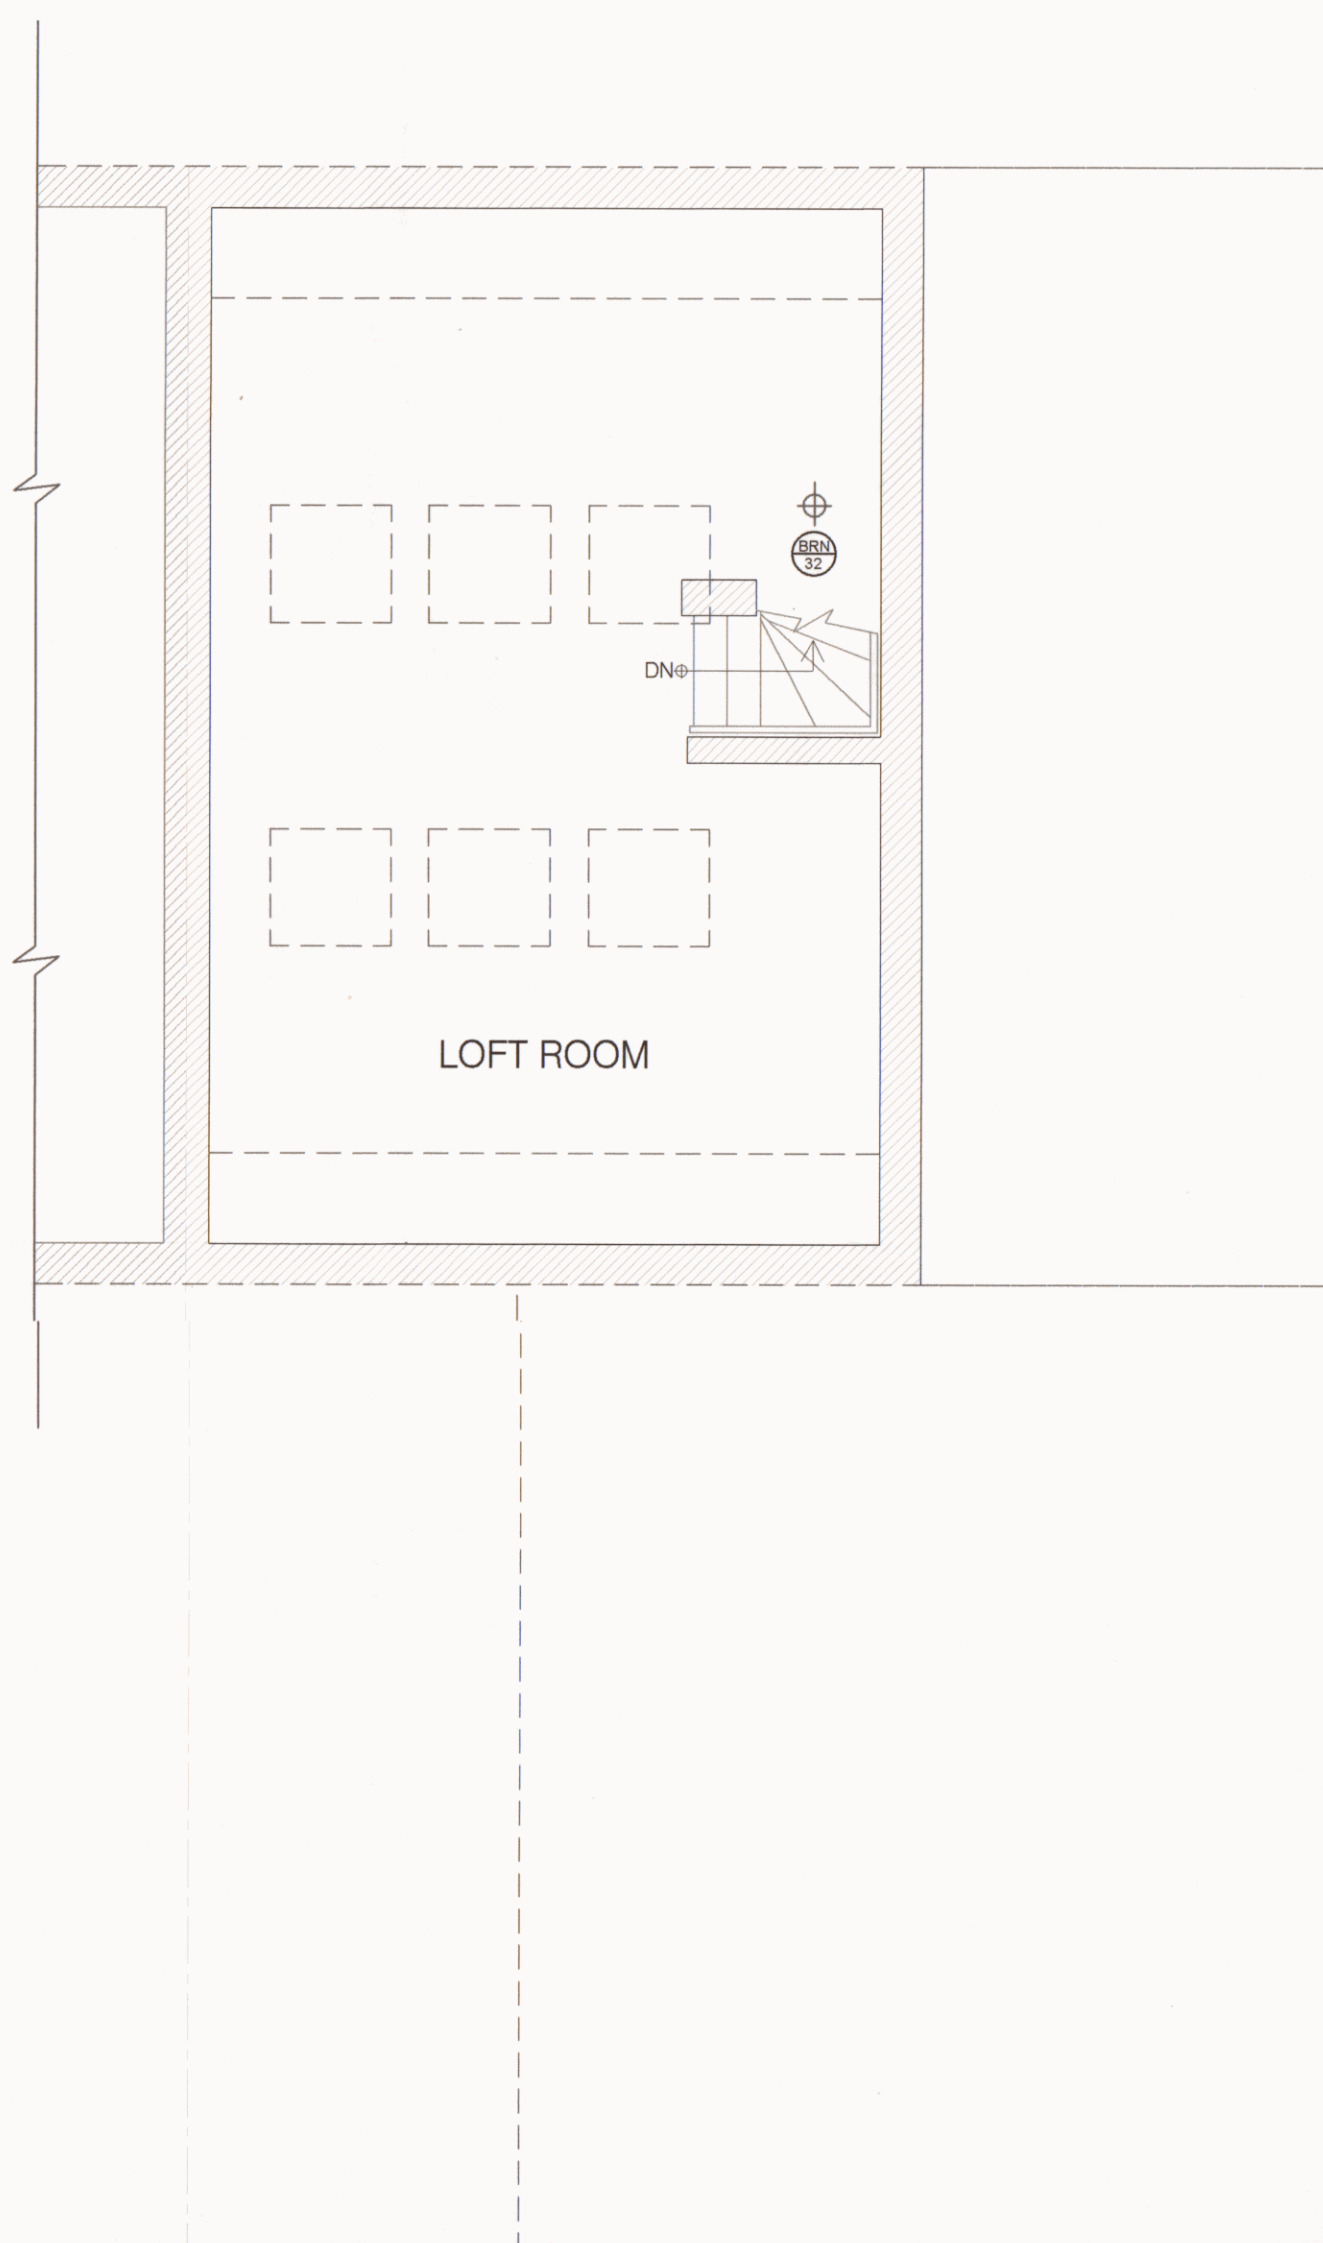

17 PROPOSED SECOND FLOOR PLAN  
1:50 (NO CHANGE)

DETAILS AND DIMENSIONS OF ALL LEVELS OF PROPOSED PLANS TO BE CHECKED ON SITE BY APPOINTED CONTRACTOR PRIOR TO ANY COMMENCEMENT/ORDERING OF MATERIALS OF WORK. ANY QUERIES, VARIATIONS OR DISCREPANCIES DIRECTED TO CLIENT - DM DESIGNS ACCEPTS NO RESPONSIBILITY IN ANY PART ON DRAWINGS UNLESS OTHERWISE AGREED PRIOR.

NOTE:  
DRAWING: LODGE\_01A TO BE USED IN CONJUNCTION WITH ASSOCIATED BUILDING REGULATIONS NOTES LODGE/BRN. DIRECTIONAL NORTH ARROW SHOWN ON BLOCK & LOCATION PLANS LODGE/BLP.

BRN 1 DENOTES ATTACHED BUILDING REGULATION NOTES  
1 DENOTES ITEM No.

MODIFICATIONS ISSUE:

TITLE  
PROPOSED DOUBLE STOREY SIDE & SINGLE STOREY REAR EXTENSION

CUSTOMER  
4 SOUTH VIEW, COWPLAIN  
WATERLOOVILLE,  
PO8 8ES

HAVANT BOROUGH COUNCIL  
8 OCT 2020  
RECEIVED

DRAWN BY:  
DM designs  
DRAWING NO:  
LODGE 01A  
SCALE:  
DATE:  
REVISION: A A0