


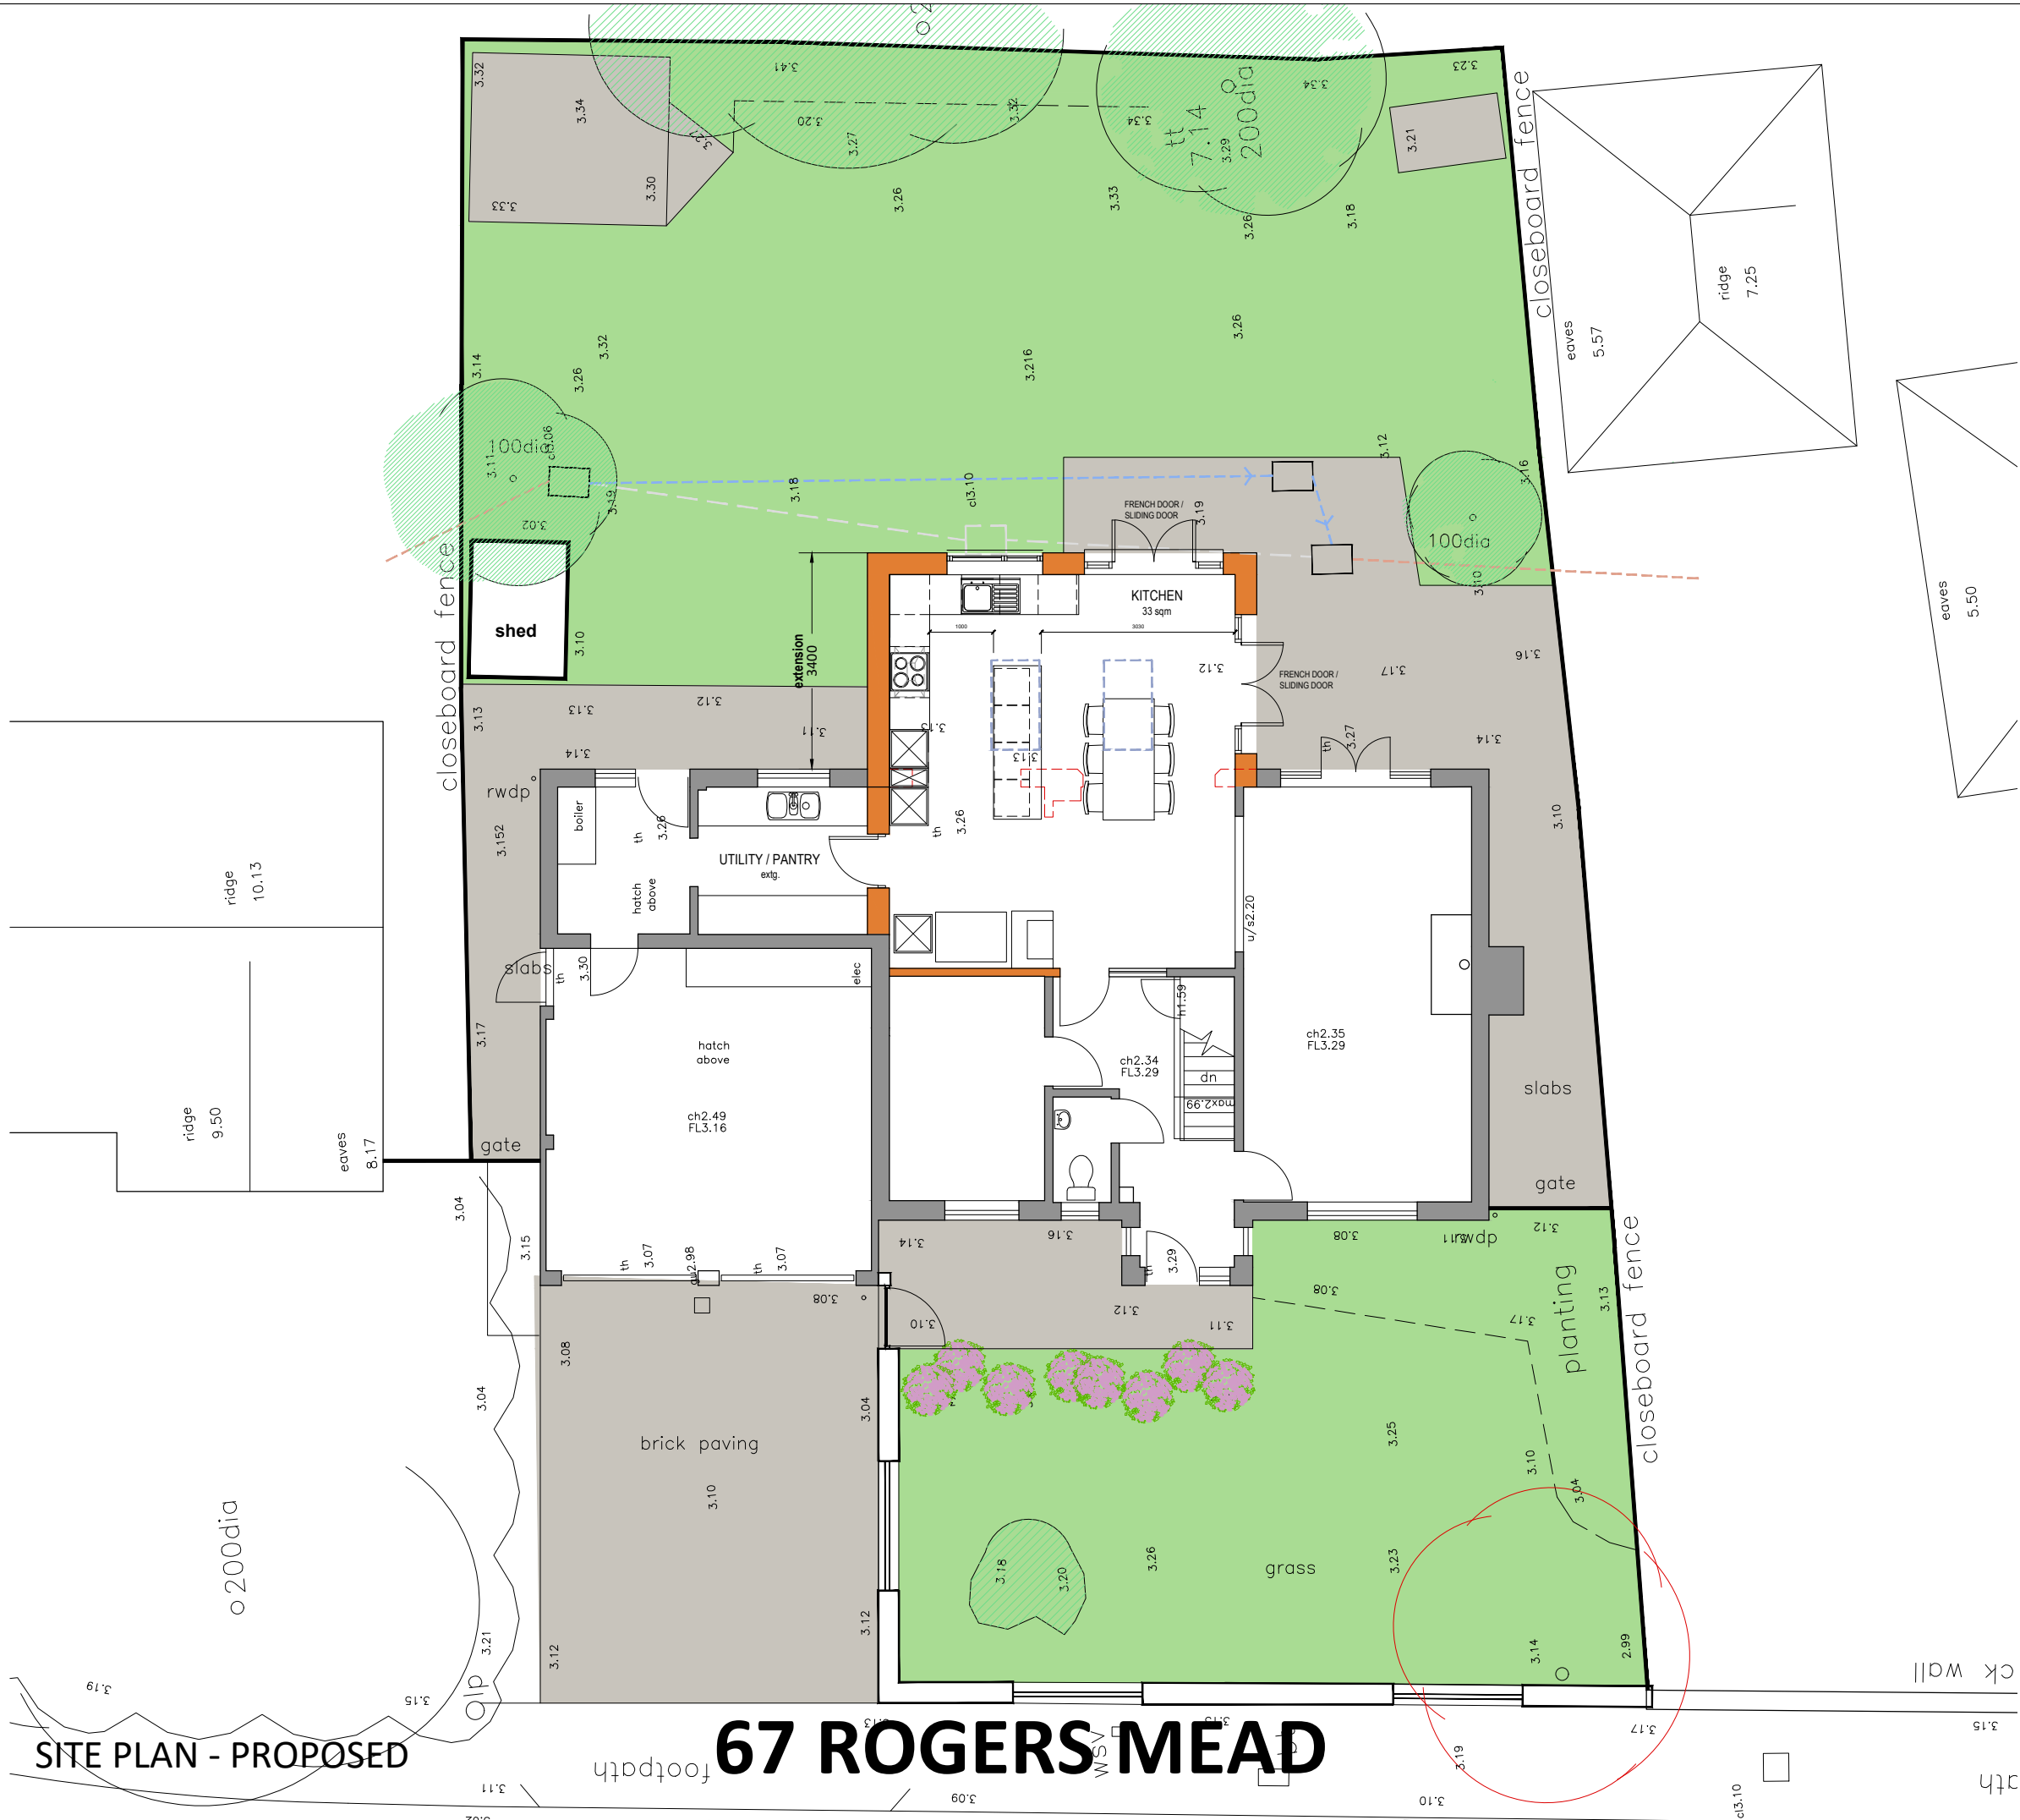

NOTES:

This drawing has been prepared for the purposes of PLANNING APPLICATION and is not to be used for any other purpose.

This drawing is the property of Martin Ralph and must not be reproduced, in part or whole, or deviated from, without their permission.

AMENDMENTS		DATE
B	General updates	03.02.21
A	General updates	11.01.21
CLIENT		
Mark and Karen Durkin		
PROJECT		
Alterations to 67 Rogers Mead, Hayling Island Hampshire PO11 0PL		
DRAWING TITLE		
SITE PLAN AS PROPOSED		
DATE		
AUGUST 2020		
SCALE		
1:100 @ A3		
DRAWING No.		REVISION
20A_015 007		B
MARTIN RALPH		
ARCHITECTS		
RIBA  CHARTERED ARCHITECTS SURVEYORS & ENGINEERS		
Chartered Practice		
Part of THE MARTIN RALPH GROUP		
11 Dragon House Hussar Court Brambles Business Park Portsmouth Hampshire PO7 7SF		www.martinralph.co.uk info@martinralph.co.uk T. 023 9225 7711 F. 023 9225 7712