




North Elevation

East Elevation

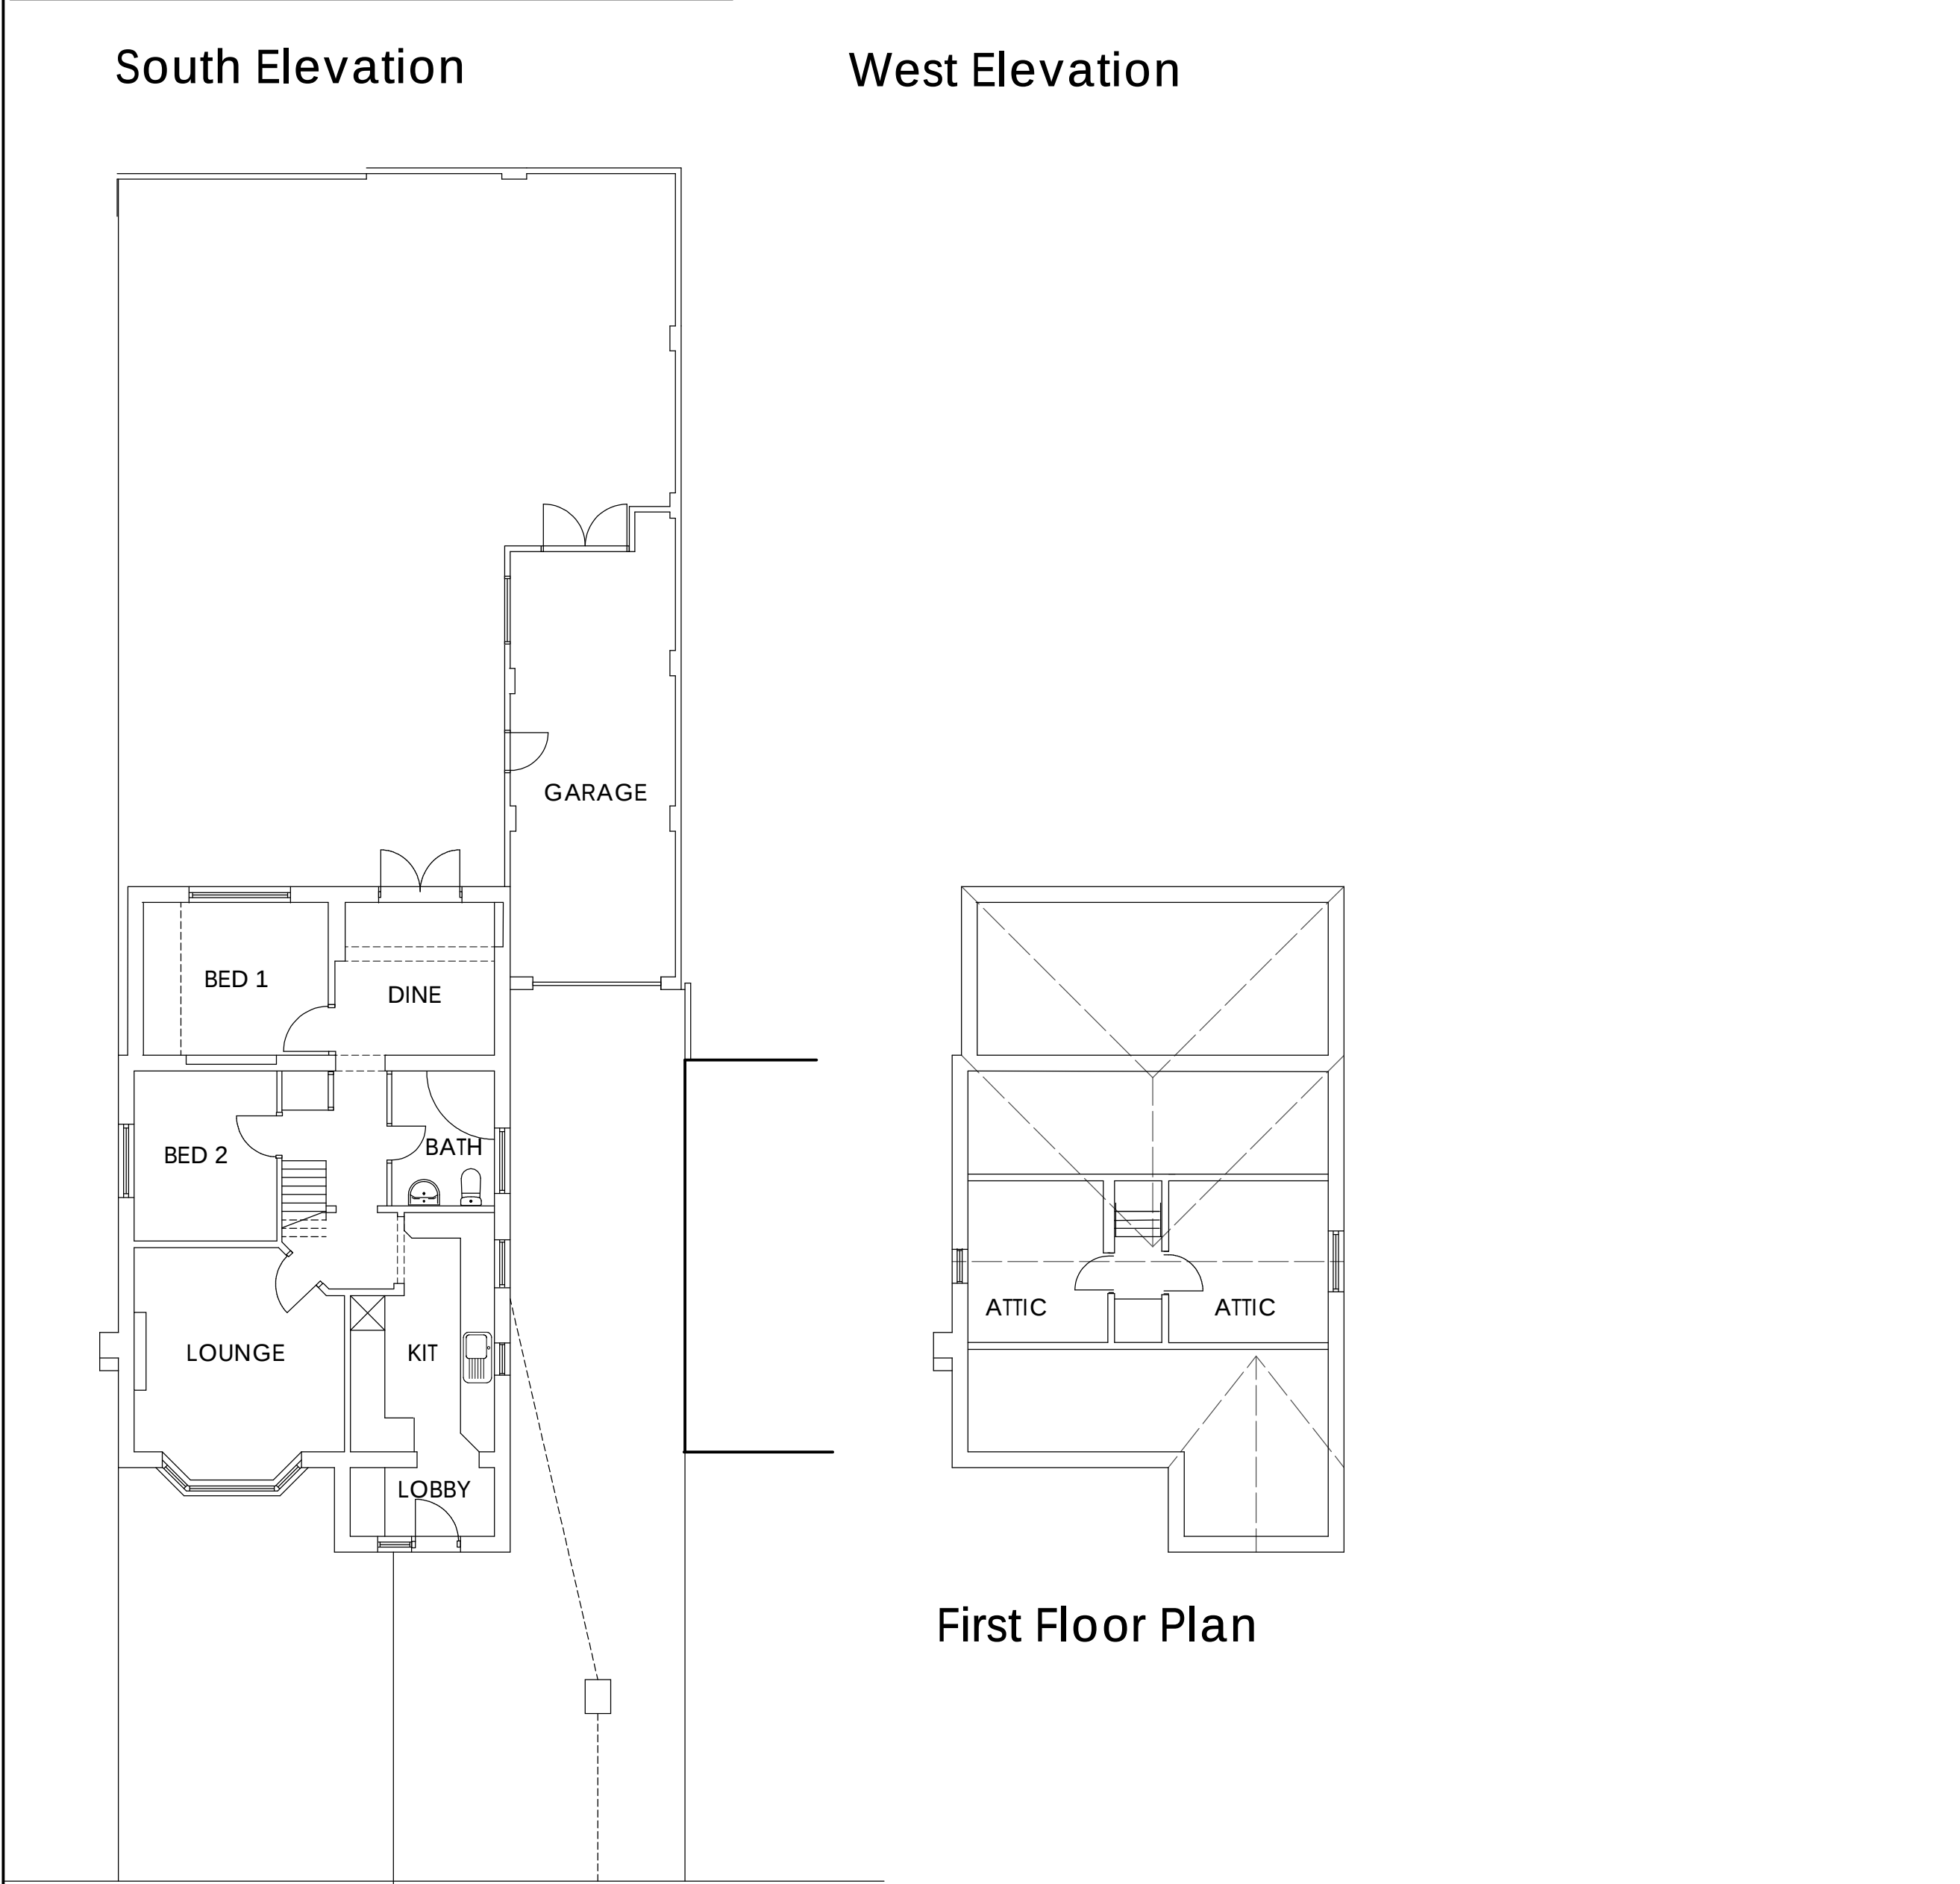

Ground Floor Plan


First Floor Plan

EXISTING



North Elevation

East Elevation

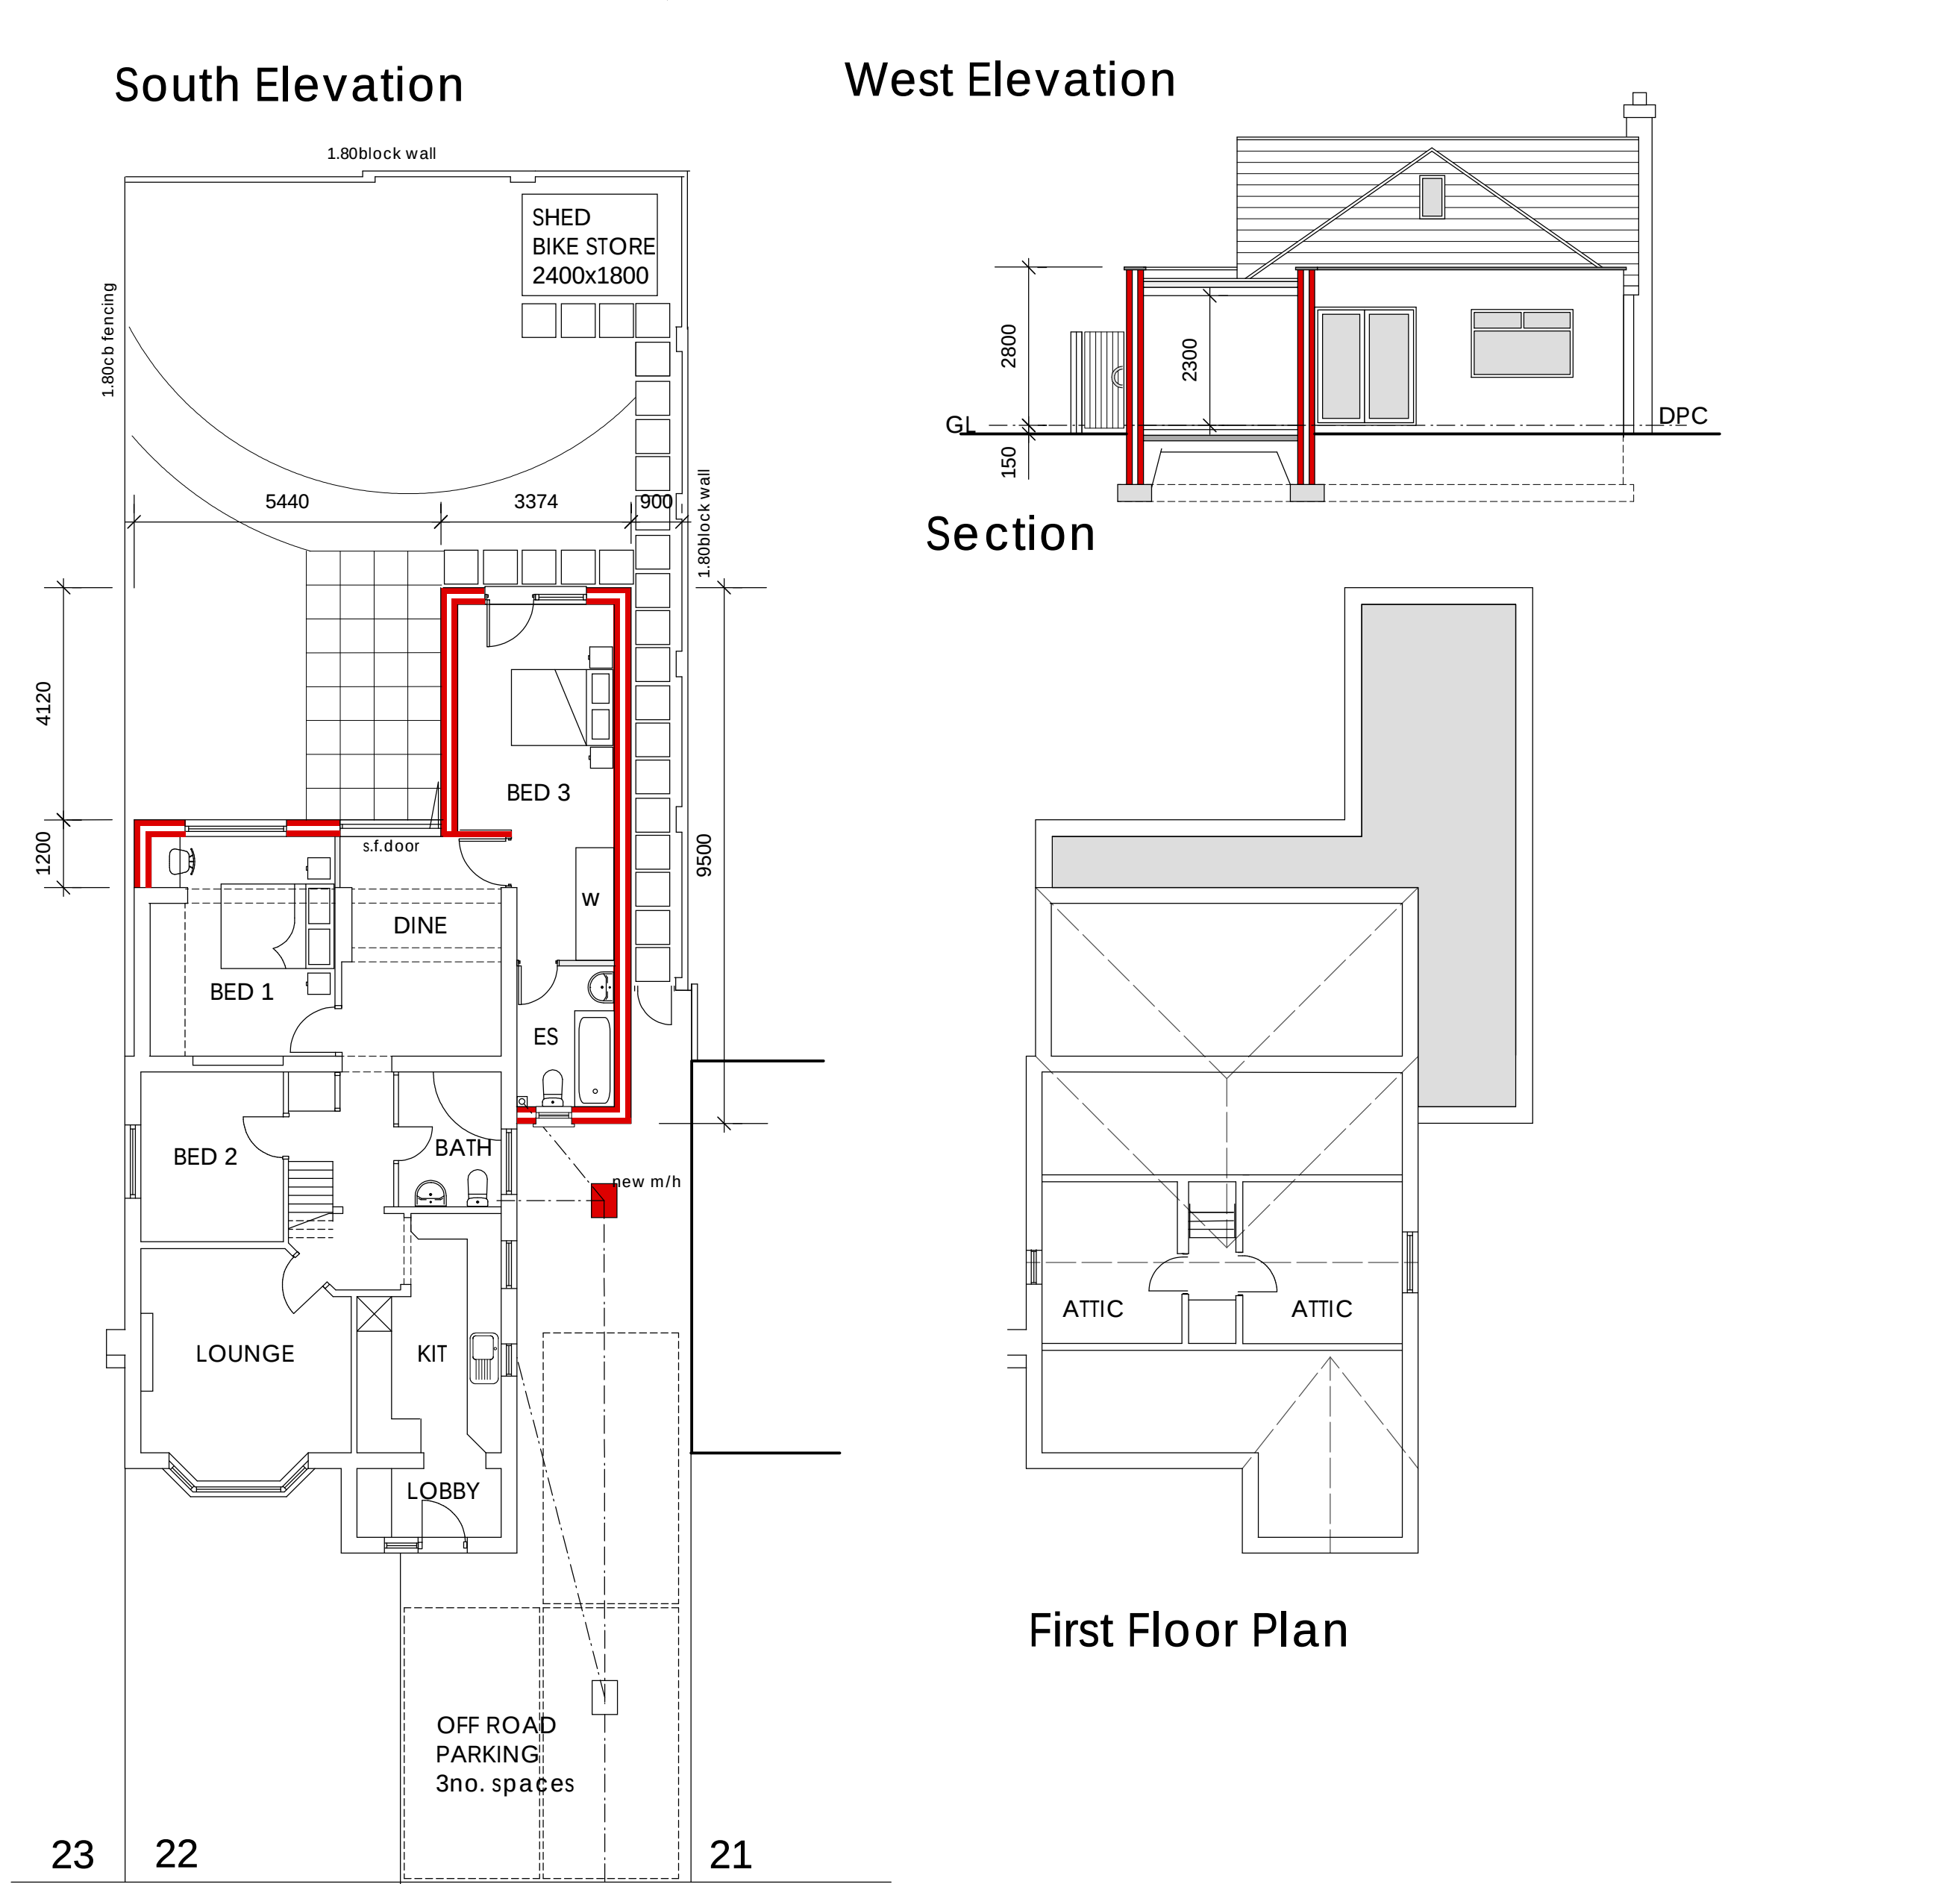


Ground Floor Plan

First Floor Plan

PROPOSED

NOTES
MATERIALS
ROOF : FLAT EPDM RUBBER MEMBRANE
WALLS: AS EXISTING RENDER
OPENINGS: UPVC AS EXISTING

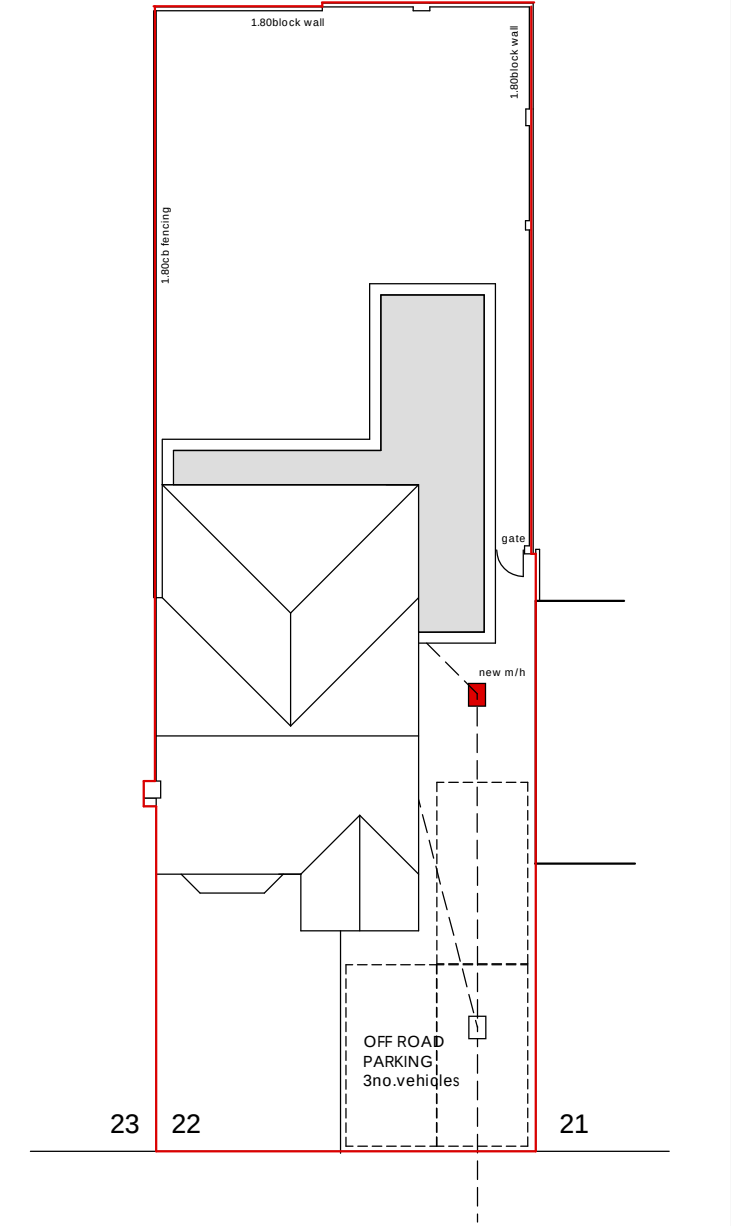

Block Plan 1:200

0 5m
1:100 @A1

REVISIONS

TITLE
EXISTING AND PROPOSED PLANS, ELEVATIONS,
SITE PLAN

22 Elm Close Estate Hayling Island PO11 9AT

SCALE: 1:100 1:200
DATE: DEC 2020
DRWG NO: HAY/SB/001 REV NO:

D.ALLEN
Architectural Technician
38 Salterns Lane
Hayling Island, Hants PO11 0PY
Tel: (02392) 467620
E-mail: haylingplans@btinternet.com