




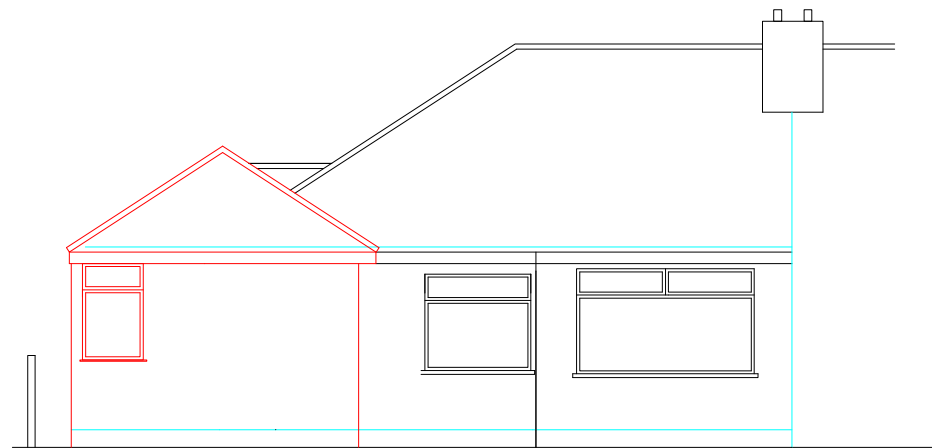


PROPOSED WEST ELEVATION

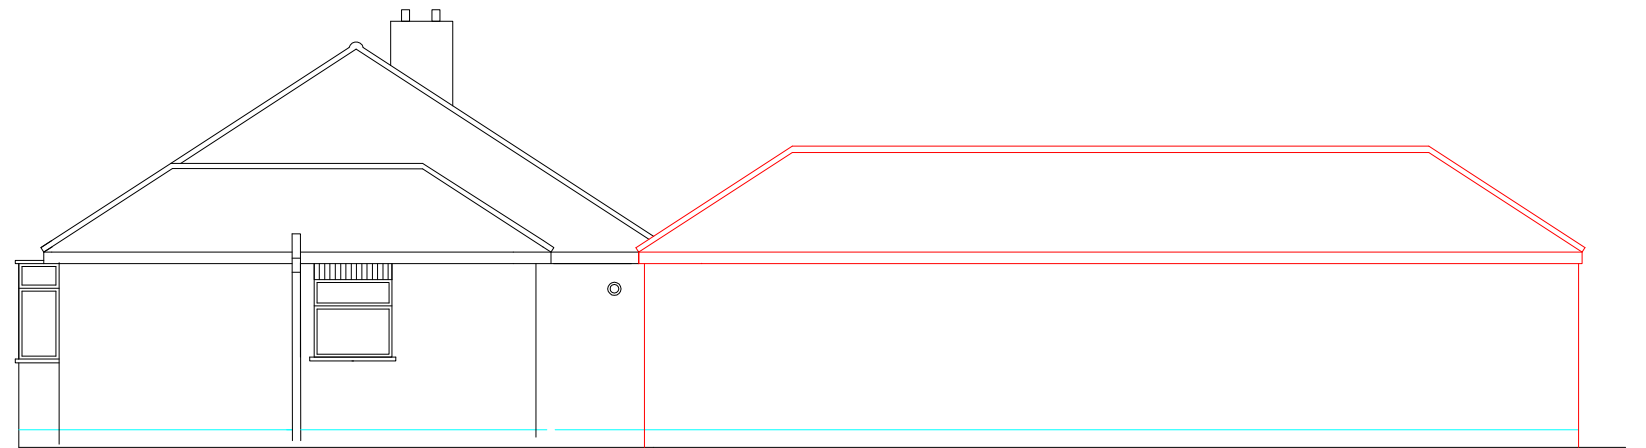


PROPOSED NORTH ELEVATION

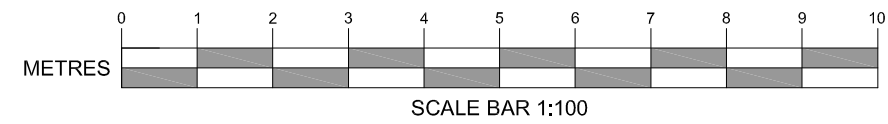

scale 1:100

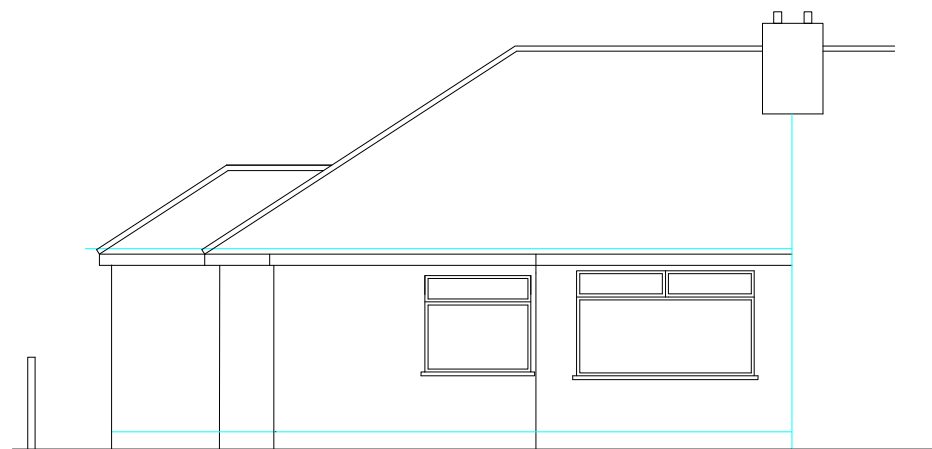

EXISTING WEST ELEVATION

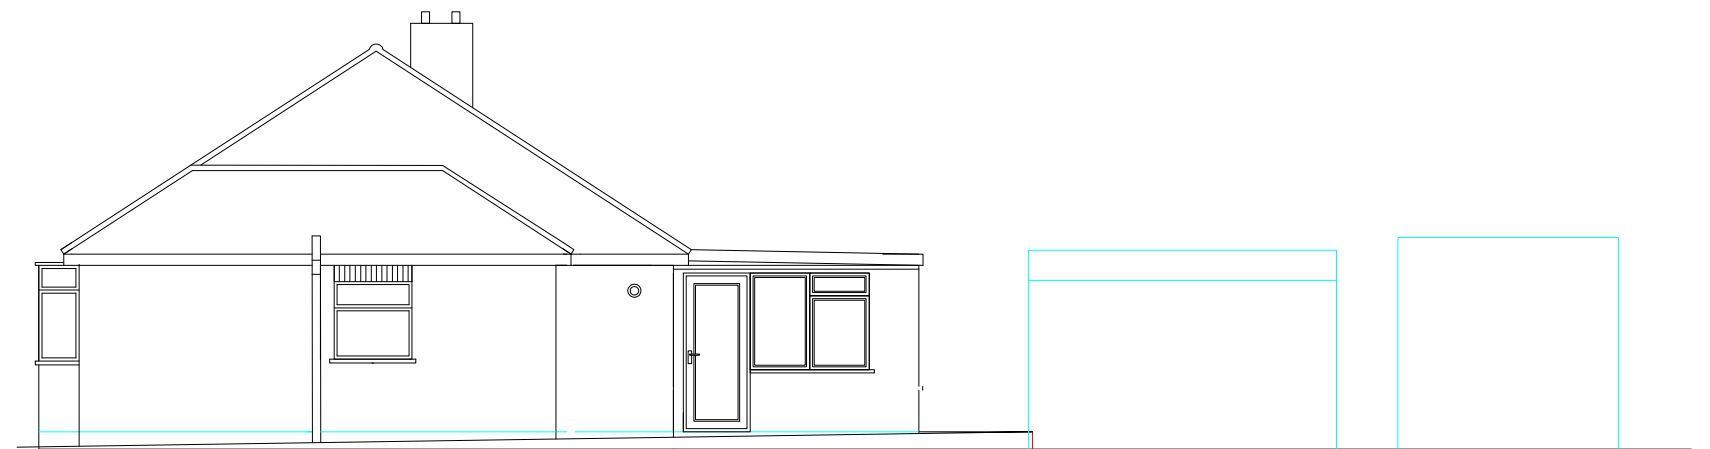

EXISTING NORTH ELEVATION