




25 SOUTH STREET
PROPOSED

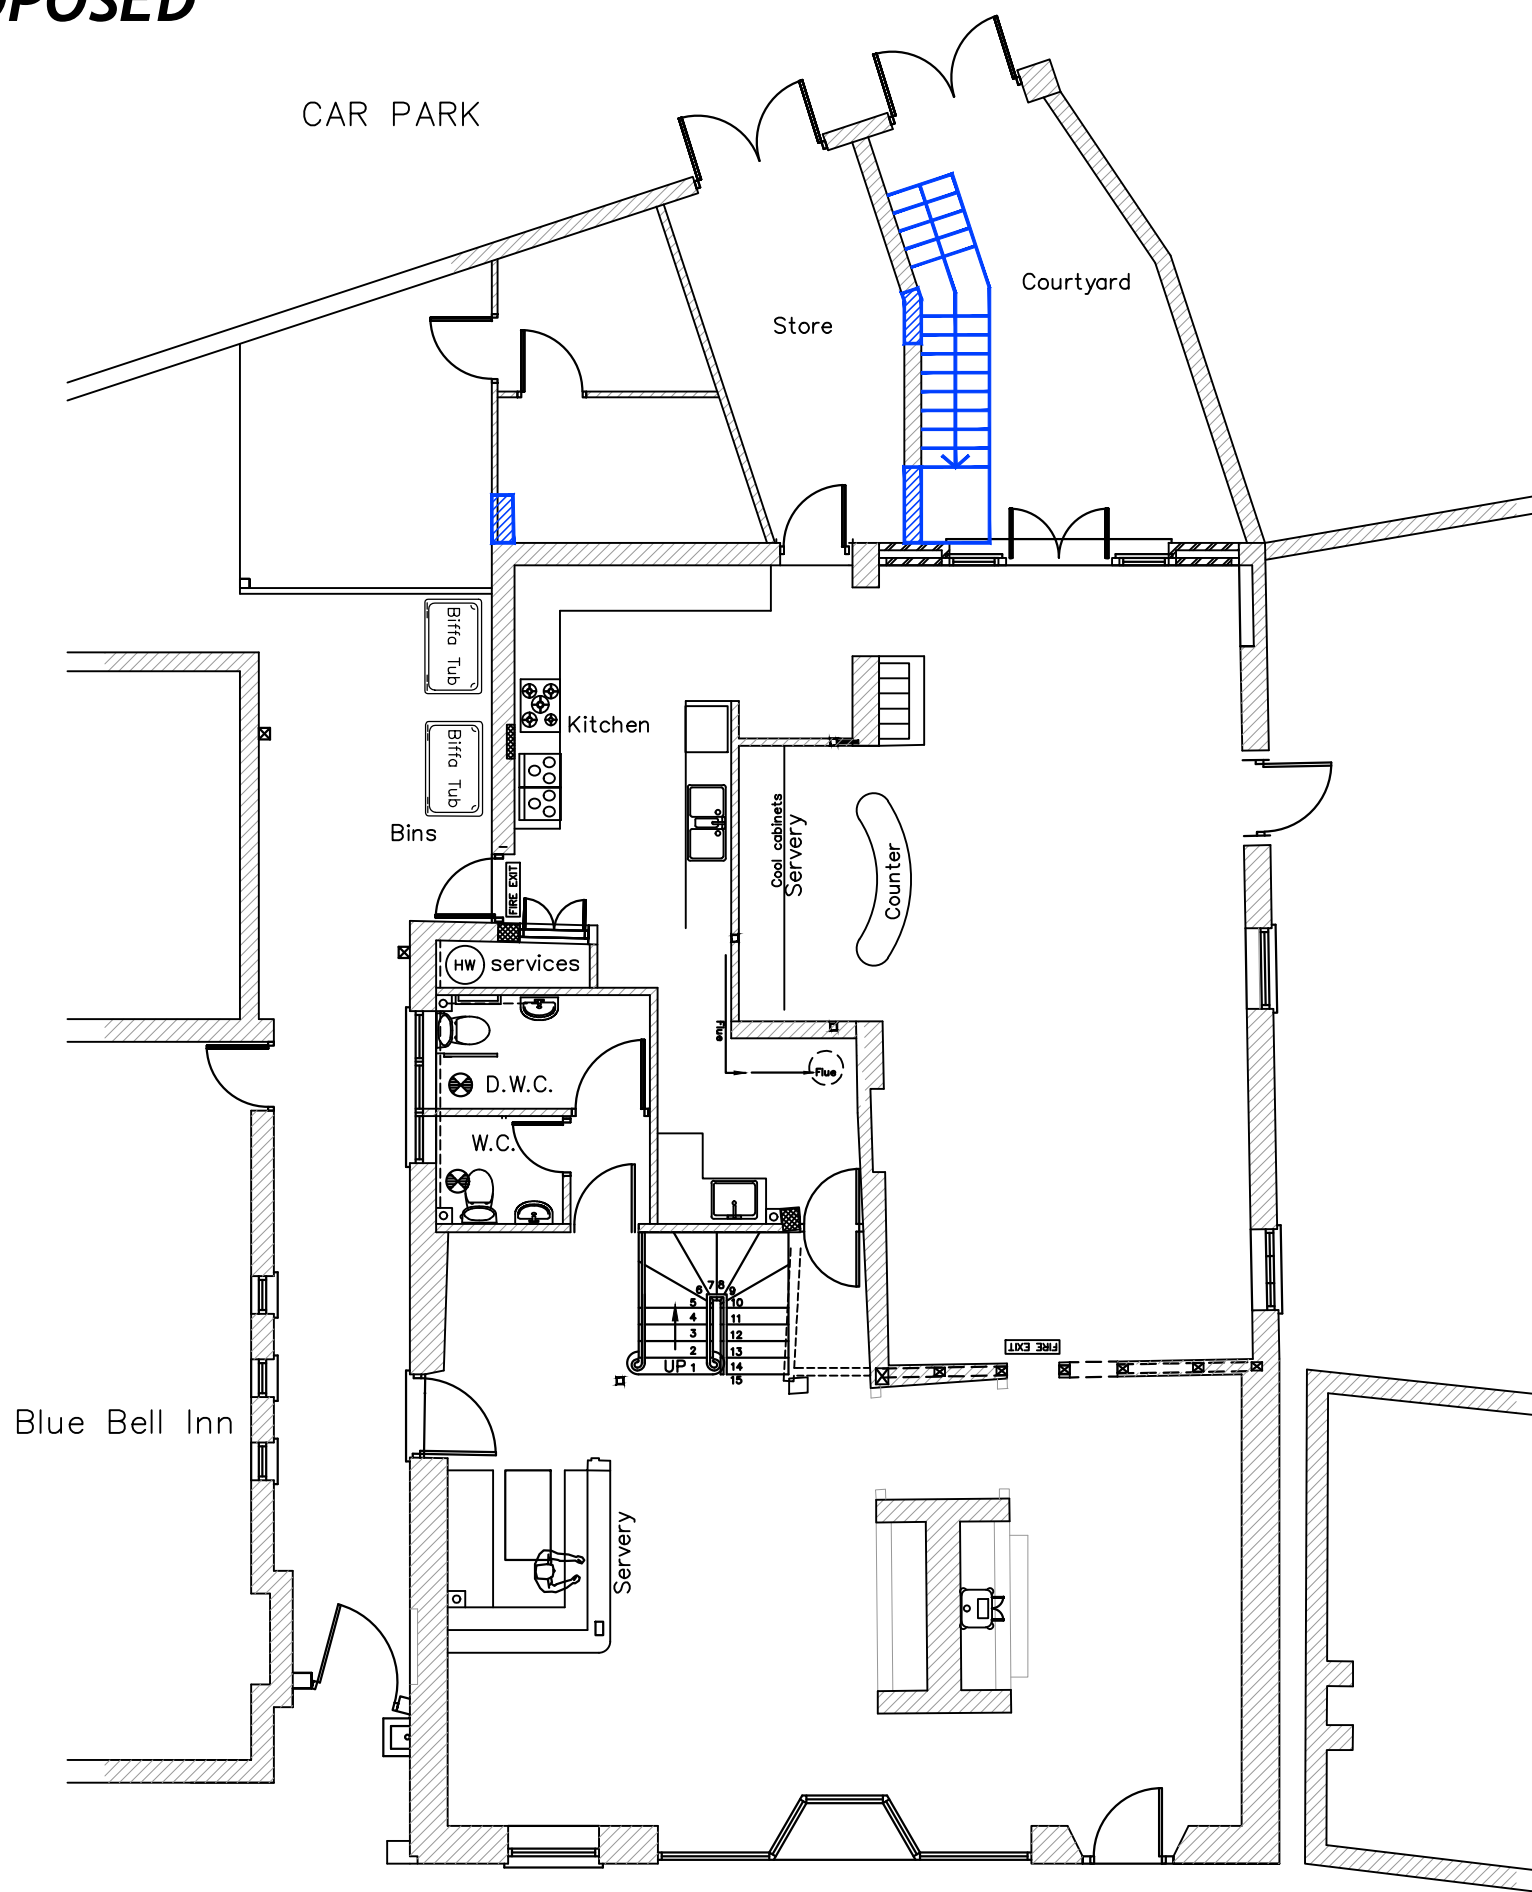

GROUND FLOOR PLAN
1:100

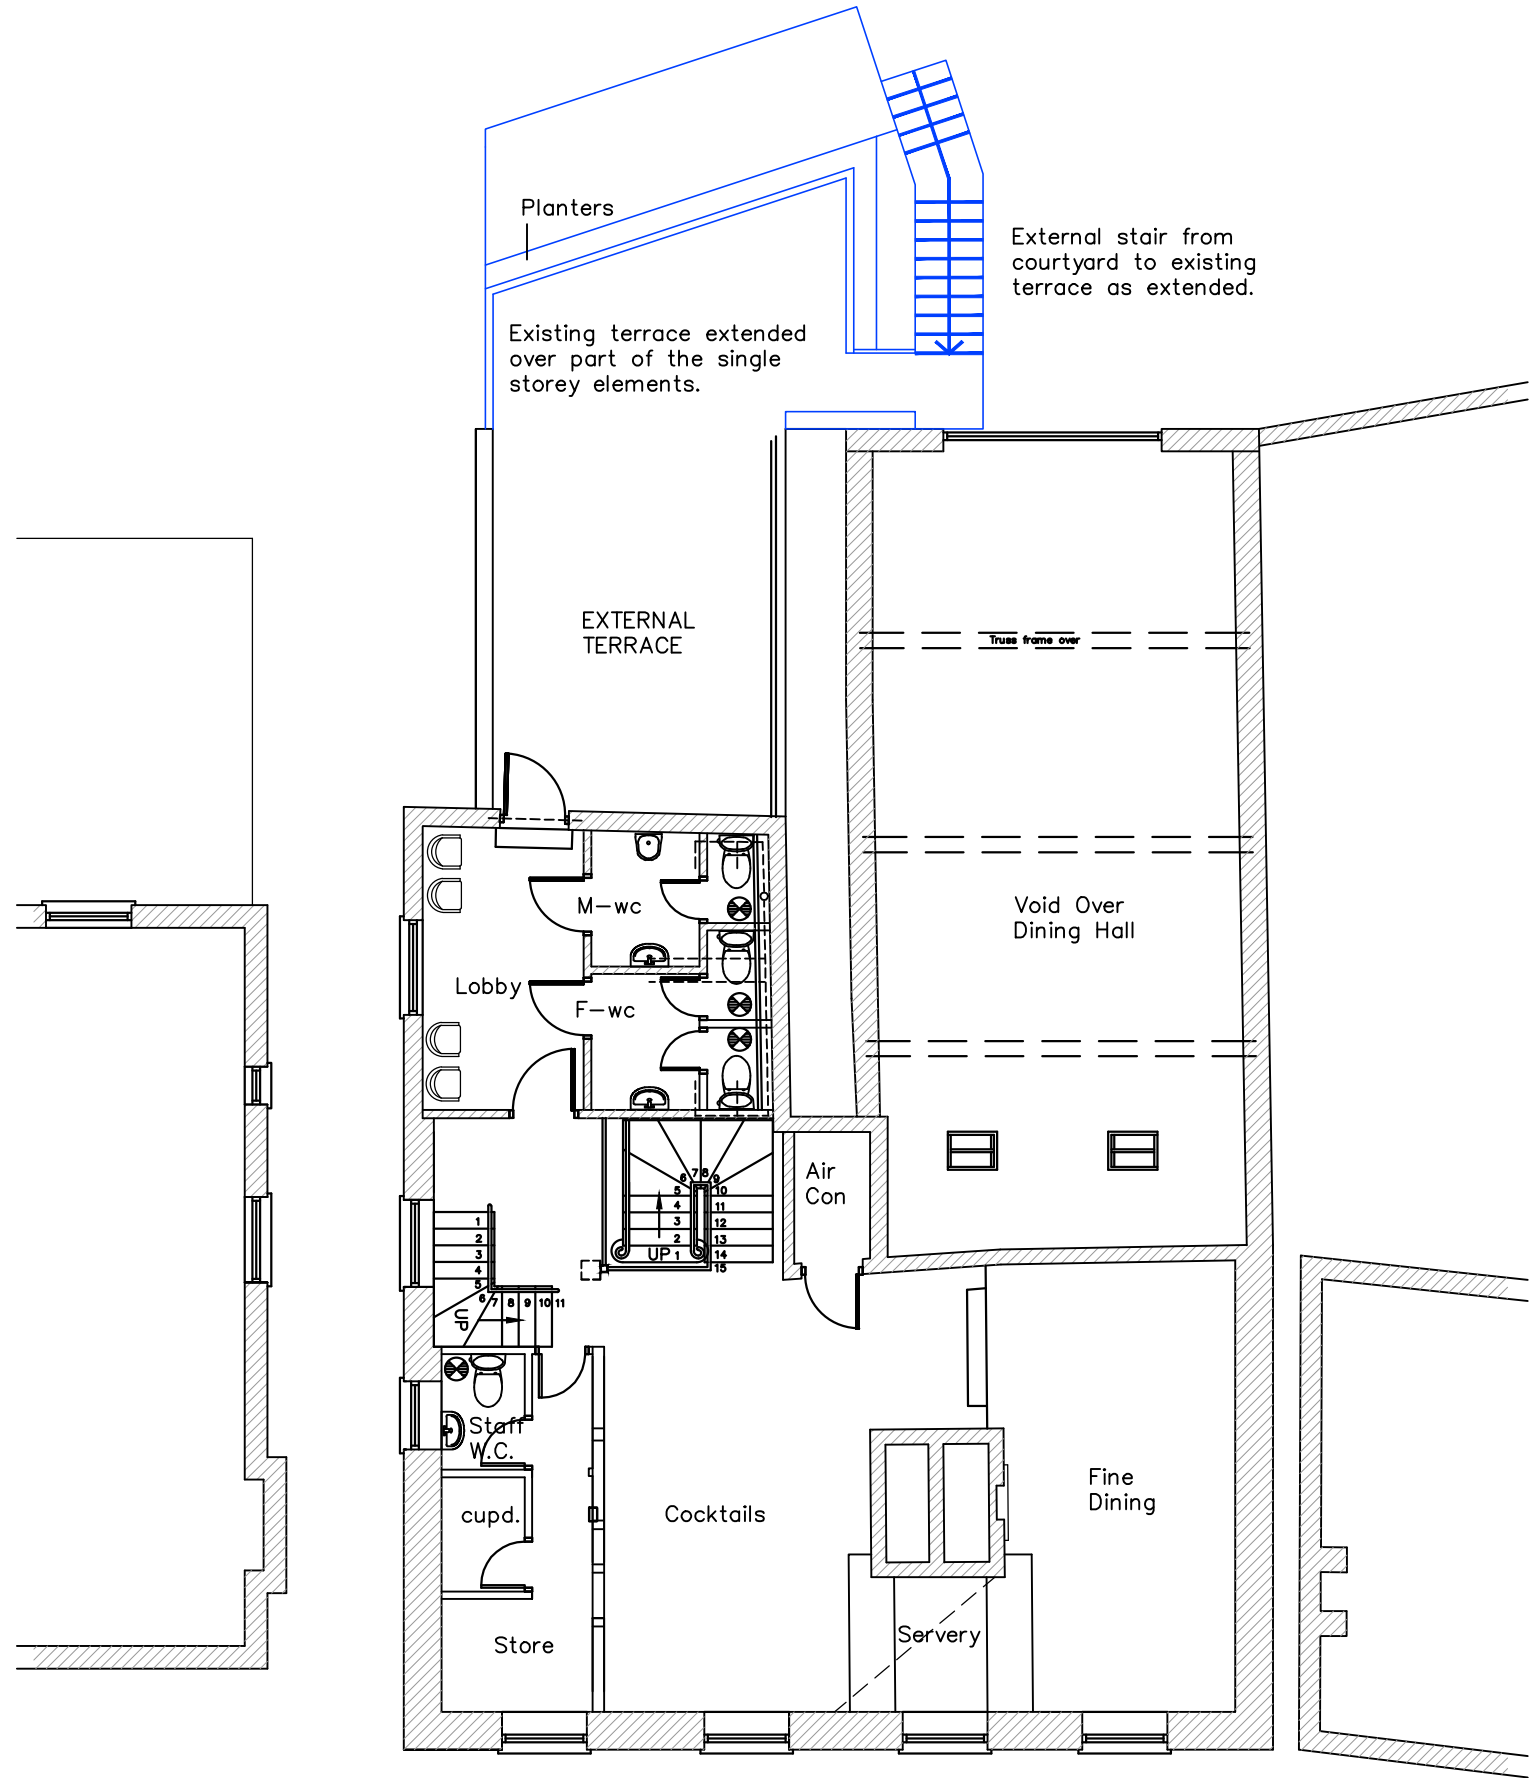


FIRST FLOOR PLAN
1:100

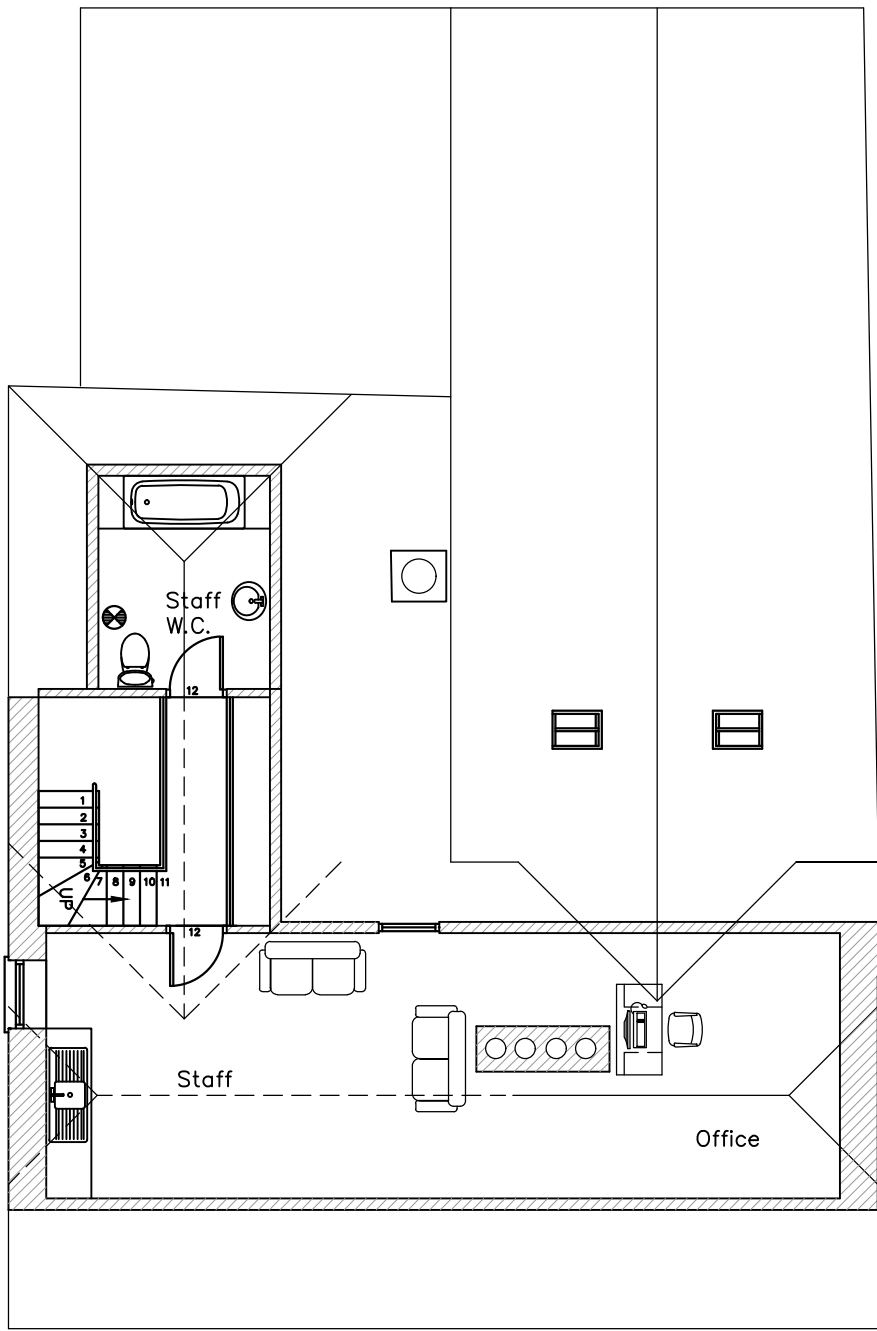

ATTIC FLOOR PLAN
1:100




EAST ELEVATION
1:100

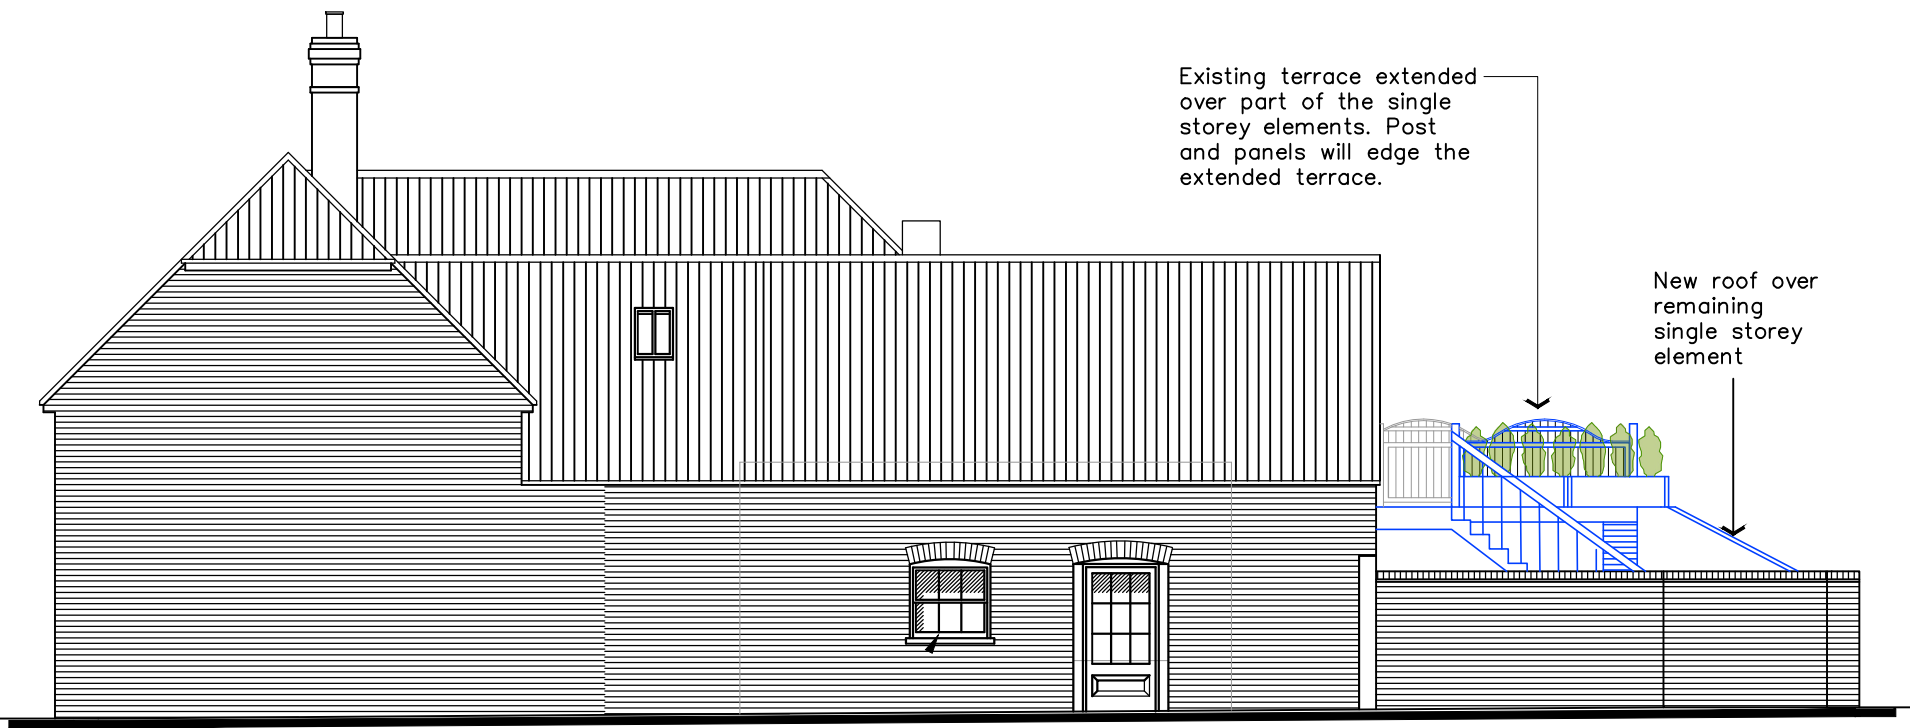


NORTH ELEVATION
1:100



SOUTH ELEVATION
1:100

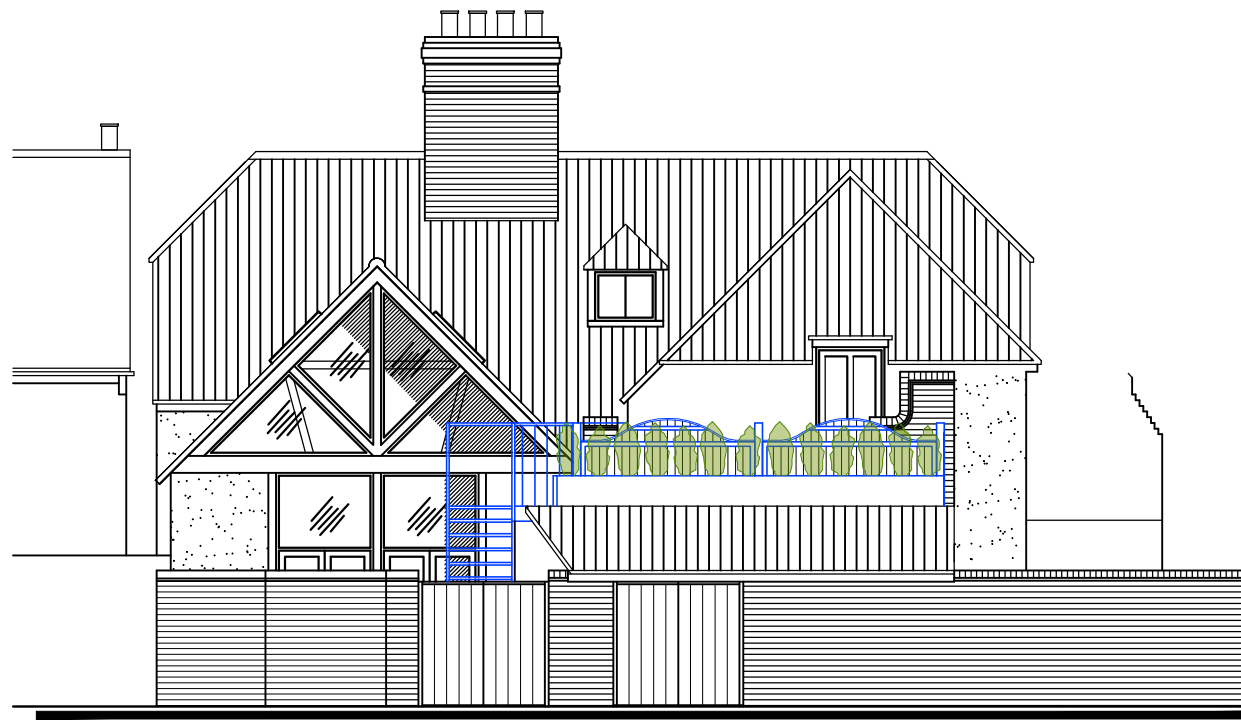


WEST ELEVATION
1:100

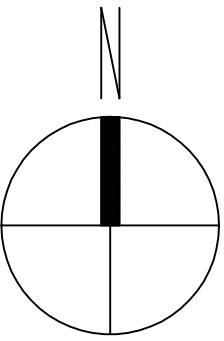


NOTES:
Dimensions to be checked on site before commencing work.
Any discrepancies shall be reported to the architect immediately.
Do not scale from these drawings except for planning purposes.
Use figured dimensions only.
Where applicable this drawing is to be read in conjunction with other consultants' drawings.
All drawings to be read in conjunction with specification and all other drawings including structural engineer and mechanical and electrical drawings / specification



LOCATION PLAN
1:1250
Ordnance Survey (c) Crown Copyright 2020.
All rights reserved.
Licence number 100022432

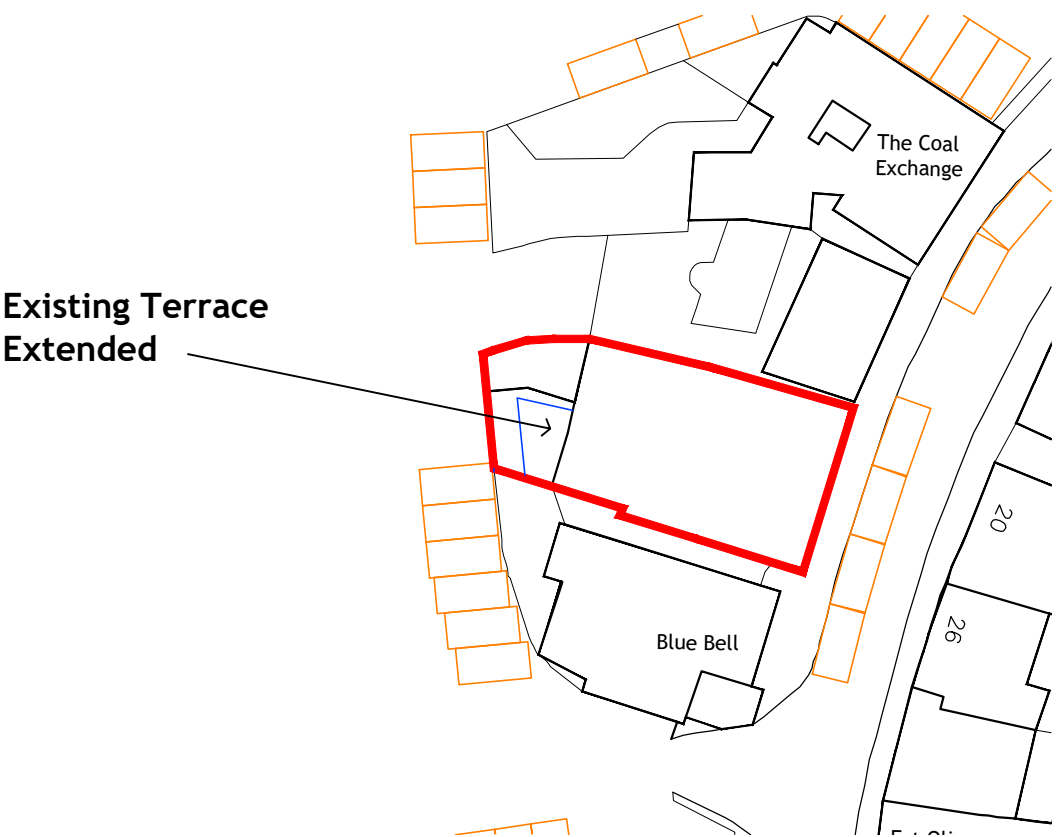

BLOCK PLAN
1:500

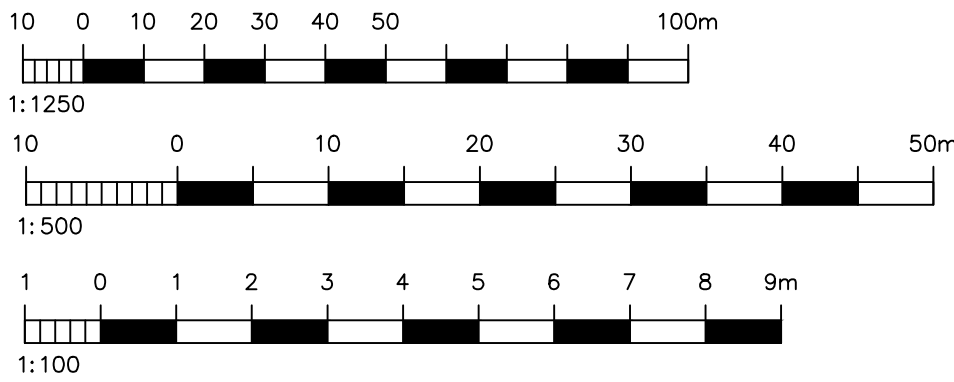

REV	DATE	AMENDMENT	DRAWN

hd architects	Heley Davies Architects Ltd 1 The Old Flour Mill, Emsworth, PO10 7BT 01243 370 715 www.hdarchitects.co.uk mail@hdarchitects.co.uk
PROJECT 25 South Street Emsworth Hampshire	
EXISTING Plans Elevations Block Plan Location Plan	SCALE 1:100 @ A1 1:100 @ A1 1:500 @ A1 1:1250 @ A1
DATE OCTOBER 2020	DRAWN LL
DRAWING NUMBER 20152_02	REVISION *