
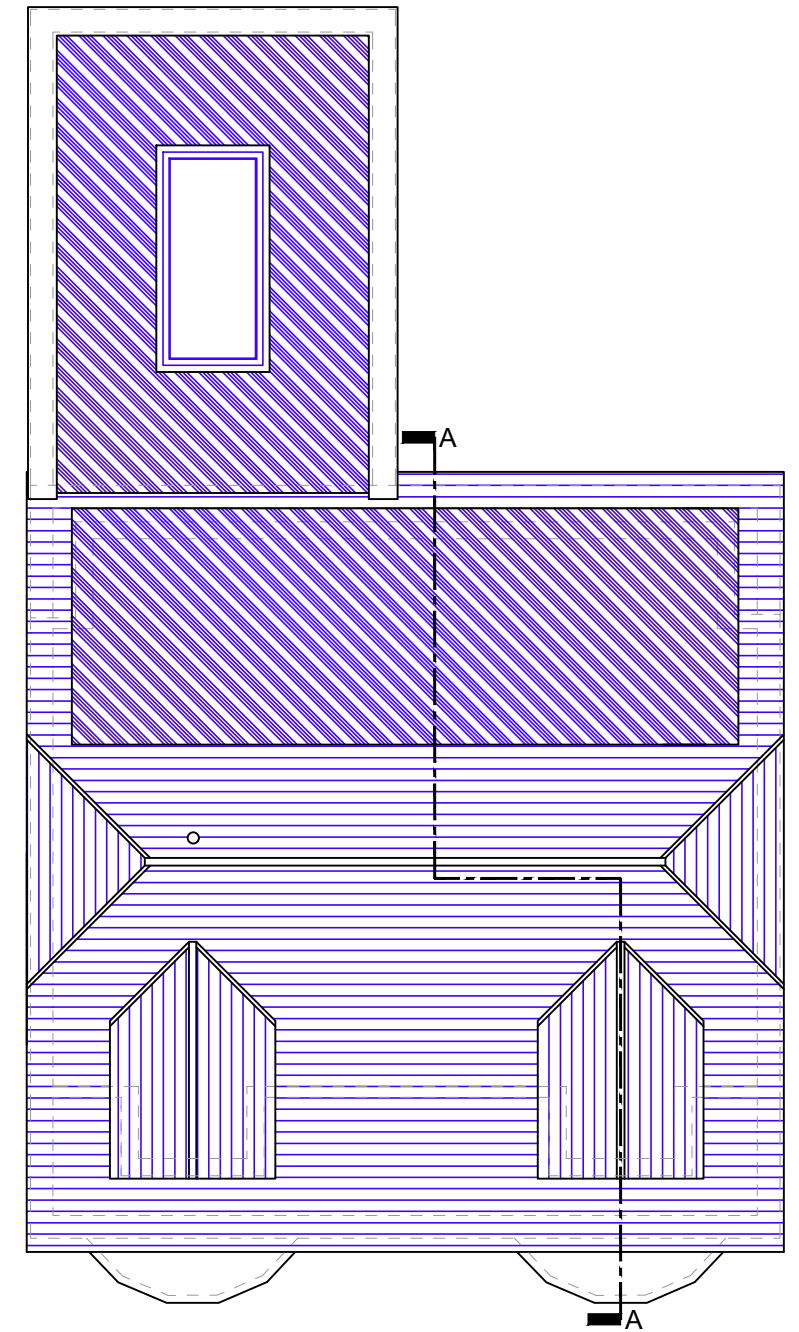
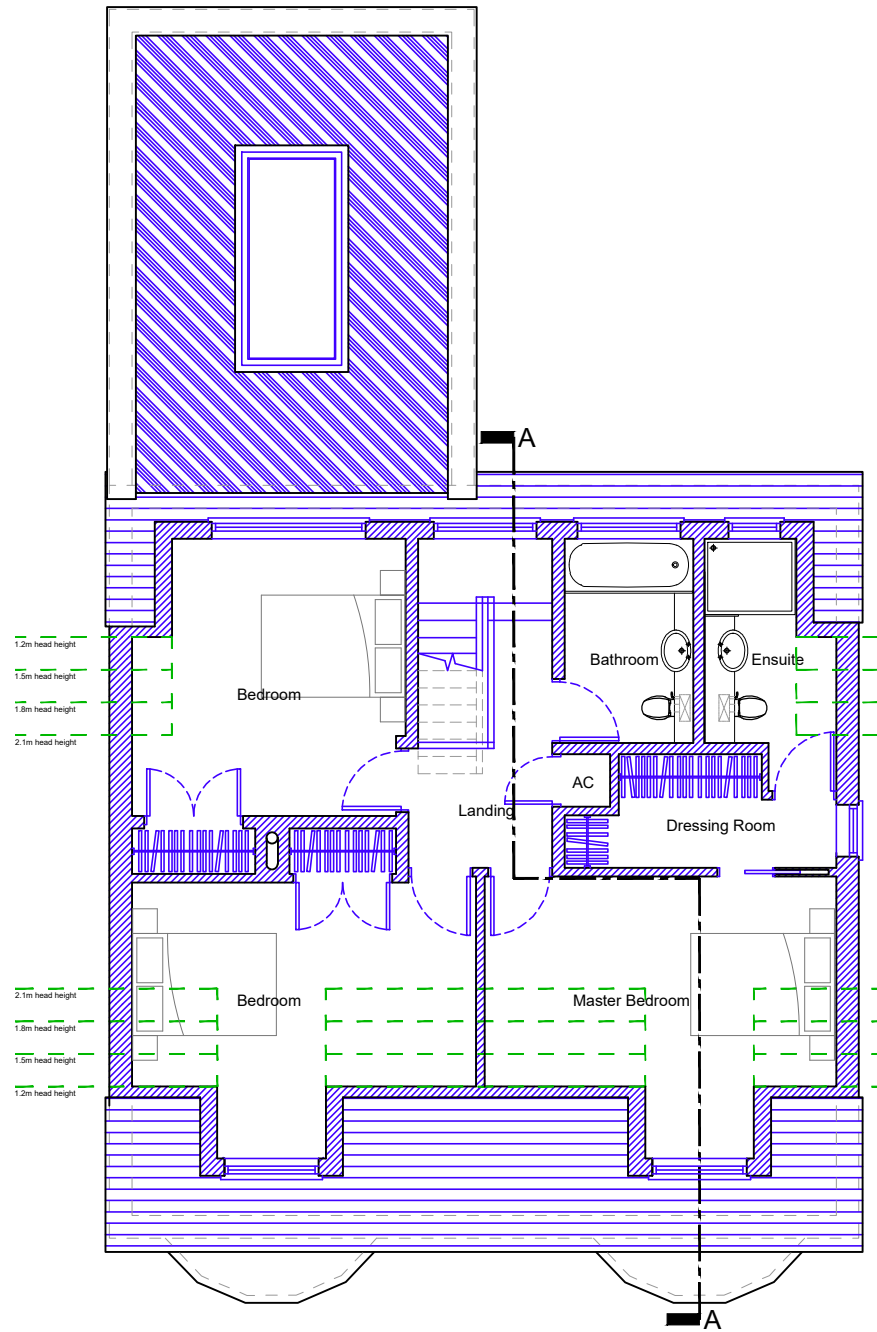



Dimensions to be checked on site before commencing work. Any discrepancies shall be reported to the architect immediately.

Do not scale from these drawings except for planning purposes. Use figured dimensions only.

Where applicable this drawing is to be read in conjunction with other consultants' drawings.

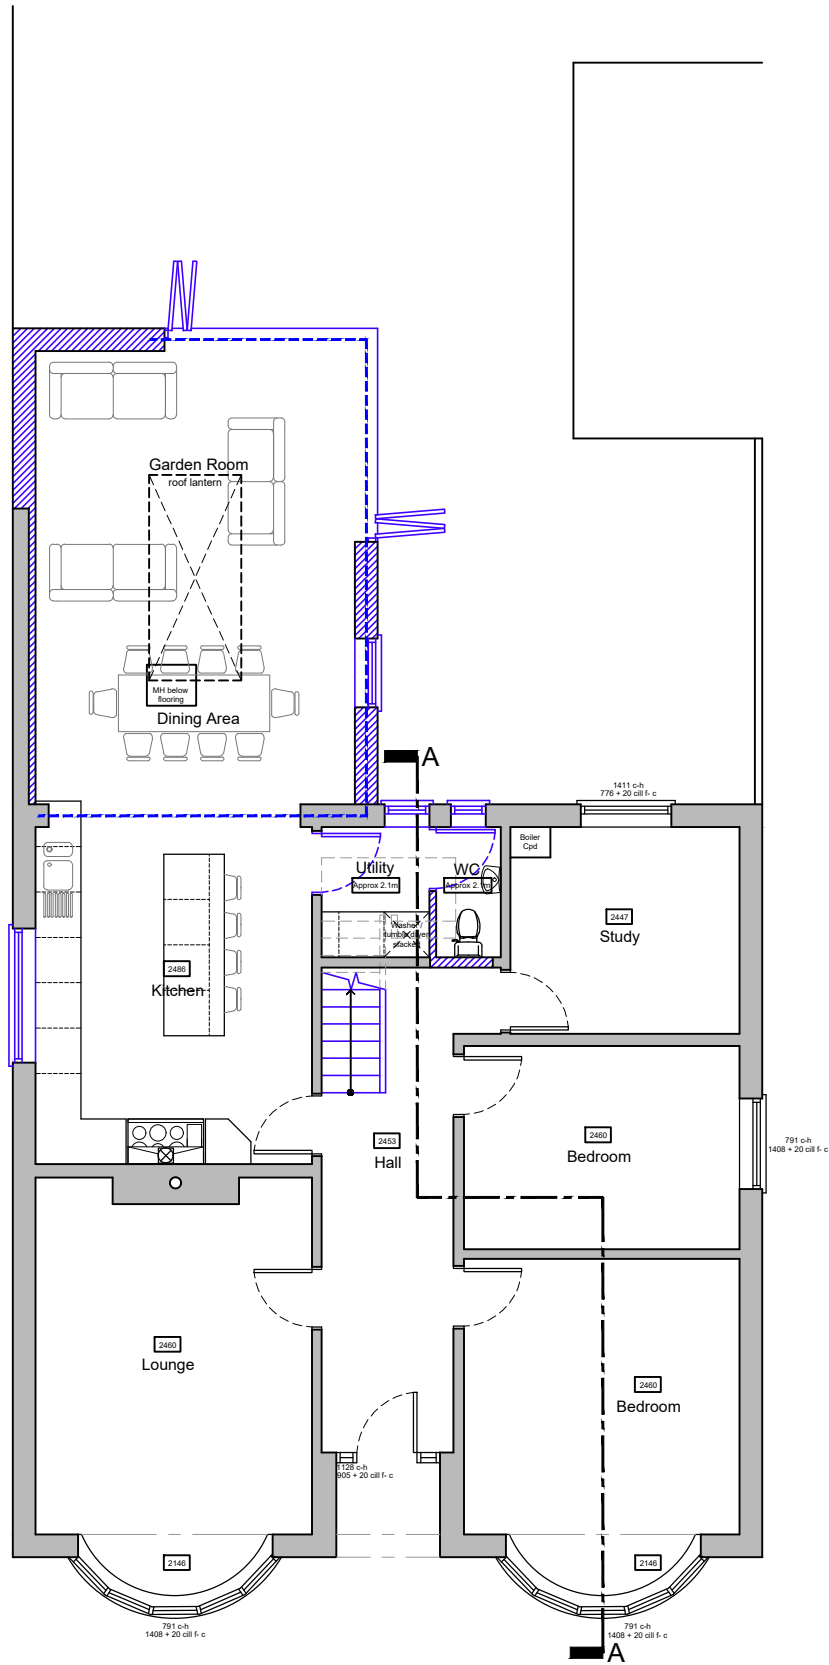

Existing walls Proposed walls Proposed structure

 

For MR & MRS JOHNSON	Title PROPOSED FLOOR PLANS				Office Tel: 01243 933732 Email: admin@jb-architecturedesign.com Web: www.jb-architecturedesign.com
	Date OCT 2020	Drawn SR	Scale as noted @ A3	Checked -	
	Job Number PL388.20	Drawing Number -04	Revision A		
Project PROPOSED REAR EXTENSION & LOFT CONVERSION AT 45 ALAMEDA RD, WIDLEY WATERLOOVILLE, PO7 5HE.					



JB ARCHITECTURE

