

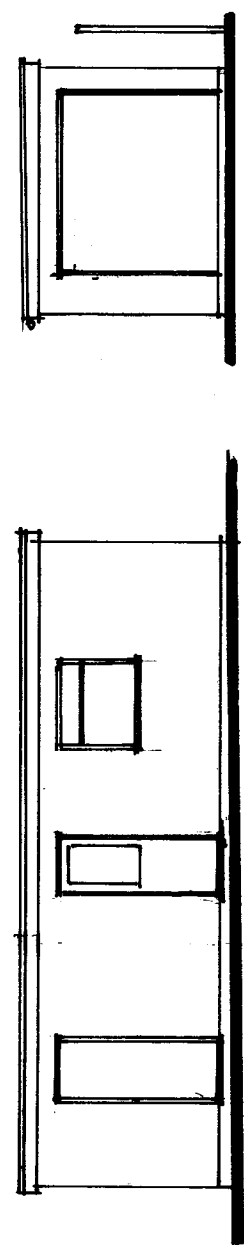
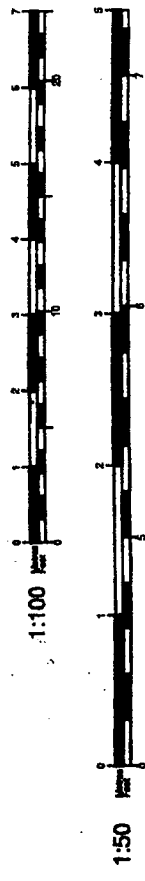
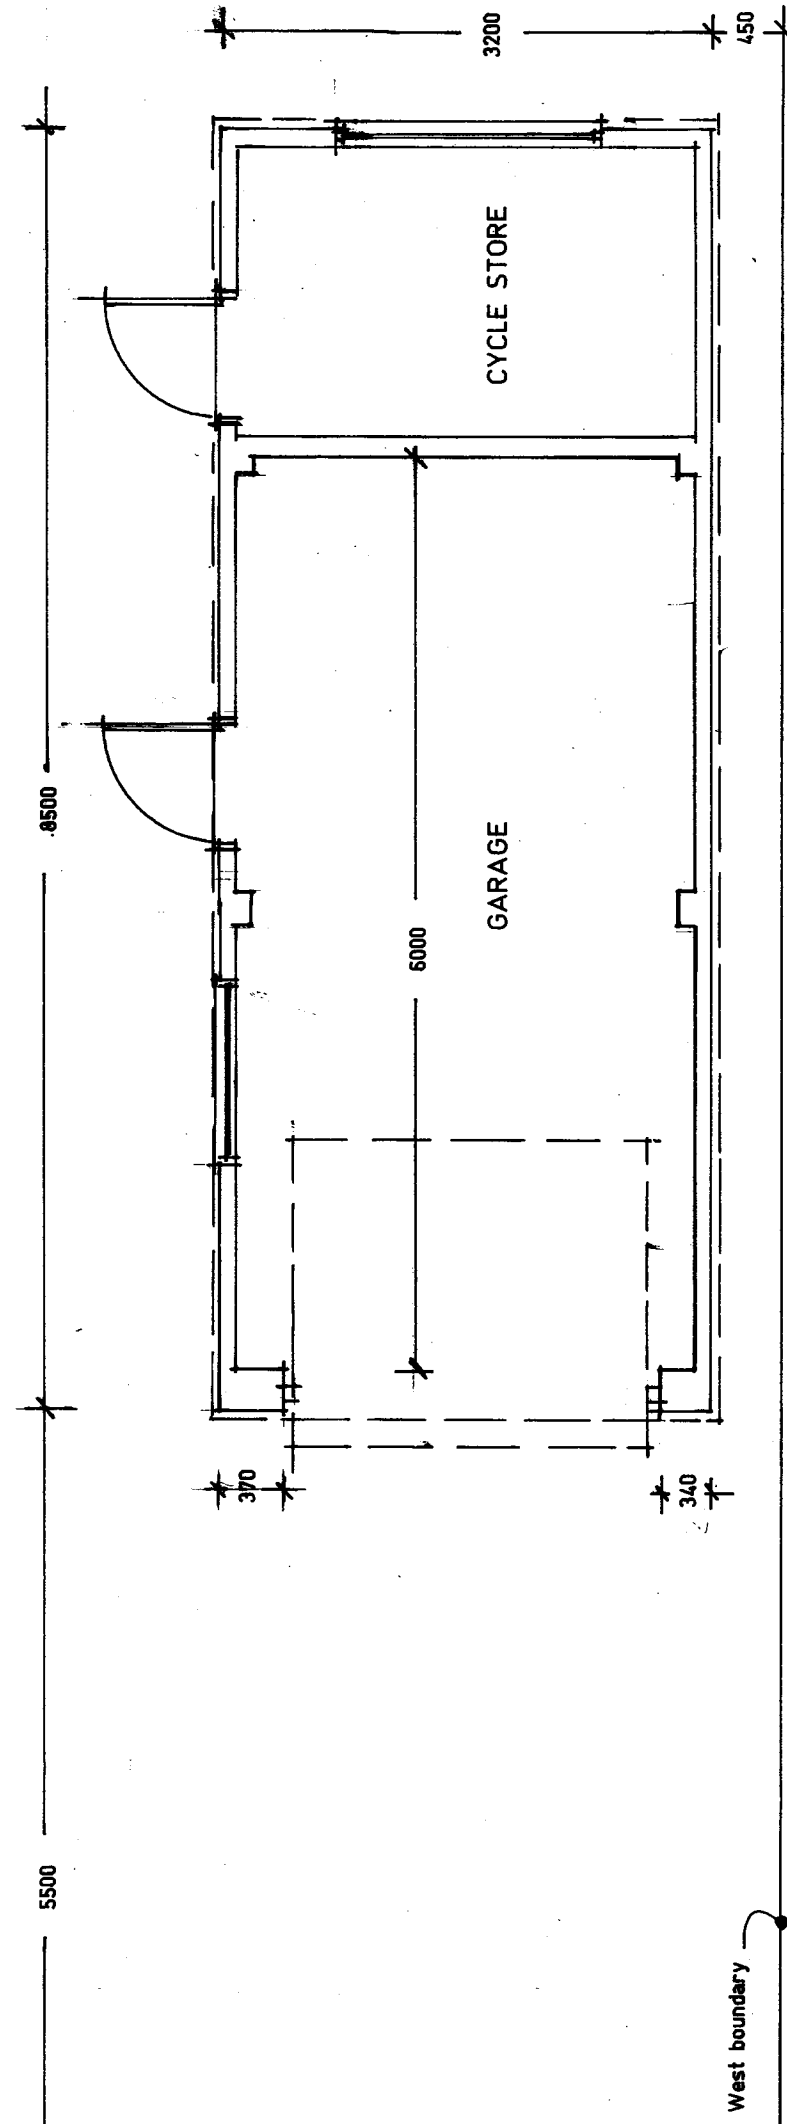


Proposed Elevations

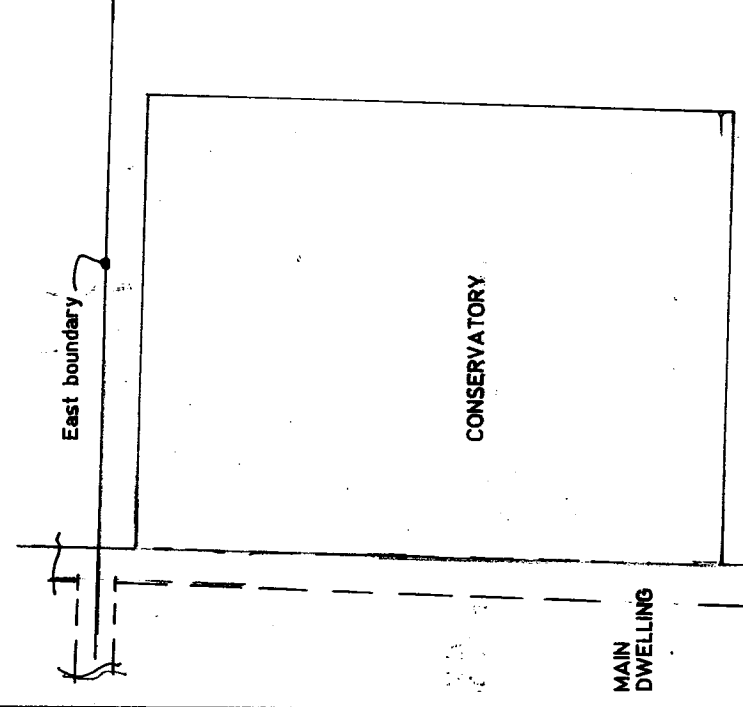

North Elevation.

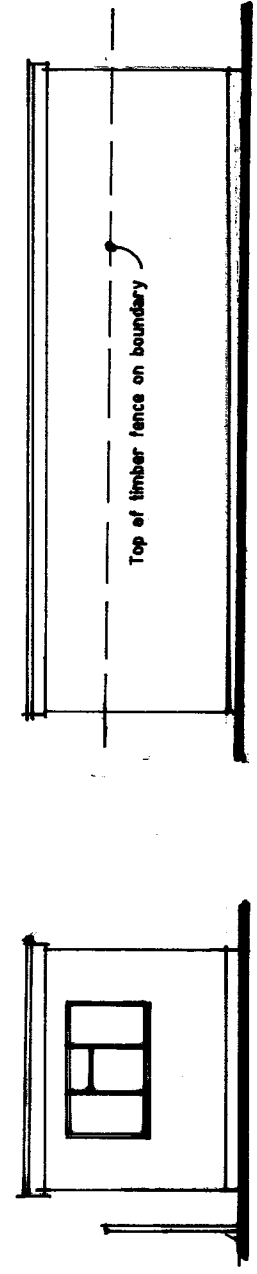

Proposed Garage Layout.

Proposed replacement garage
at 46 Sunnymead Drive
Cowplain, Waterloooville, Hants.
PO7 6DA

Mrs J. Butwell

Scale 1:50 1:100 Date September 2020

A3 Drawing Number 1

Revision