



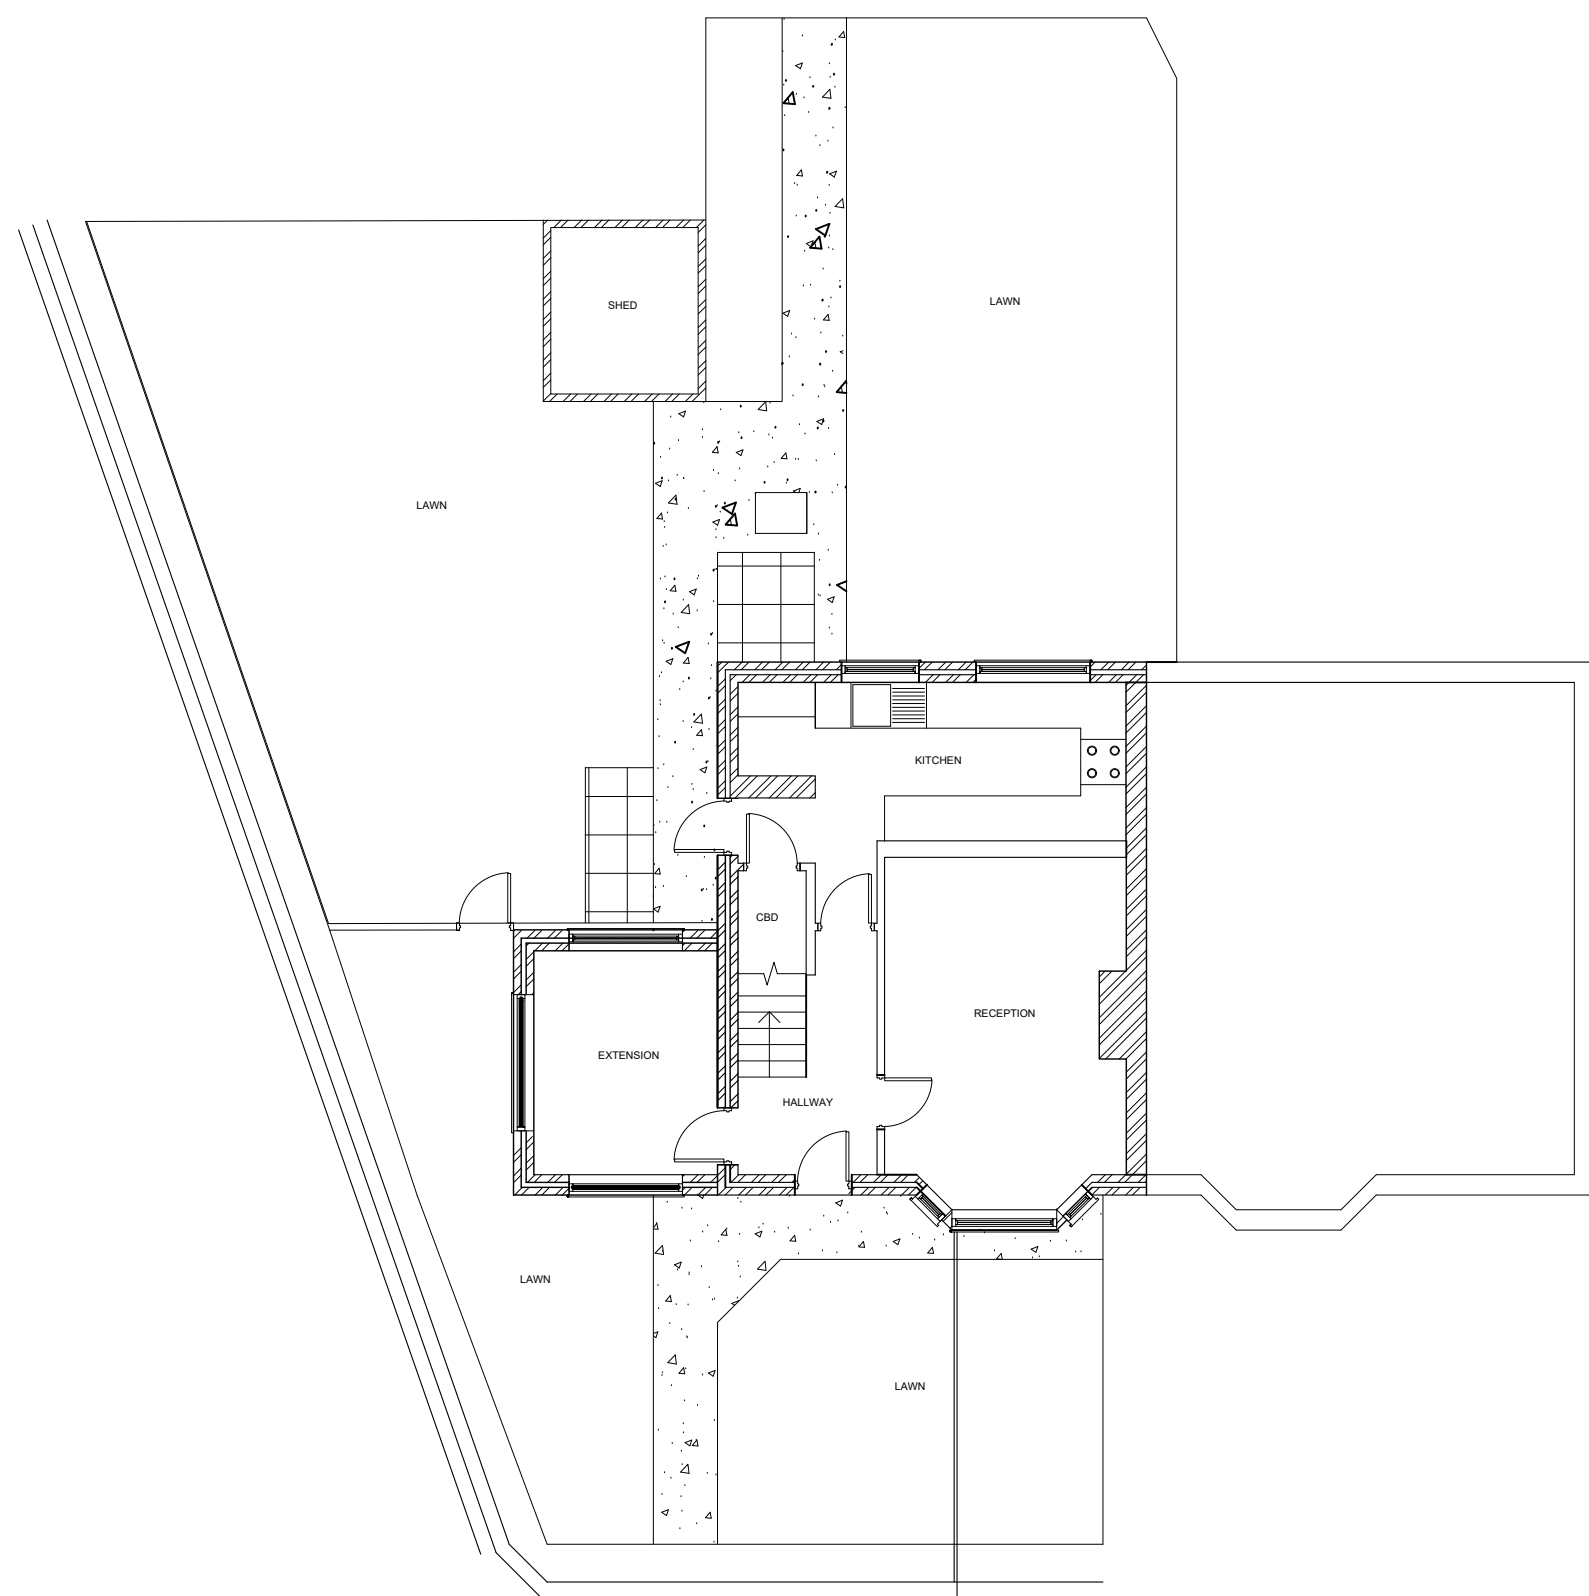

PROPOSED FLOOR PLAN

 

Scale: 1:100

Key

Water Mains

Gas

Electricity

NOTES:

1. Existing walls to the property will not be demolished. 1no door opening to be made to the side elevation to provide access to the extension.

2. Extension to be constructed of brick laid in stretcher bond to best match existing property.

3. No changes to be made to property boundary line. The existing boundary fence will remain.

4. The fence within the boundary of the property that separates the front and rear garden will be reduced in length, and the gate repositioned. This will not effect the property boundary line, and will be in-keeping with the existing style of fence.



Portsmouth
CITY COUNCIL

PROJECT TITLE:

DFG - 344 Middle Park Way

DRAWING TITLE:

Floor Plans: Proposed Floor Plan

JUN-2020

24/06/2020

A3 - Scale as Indicated

Drawn by: SR

DWG No: 0009

REV No:

OS License No.: 100019671