


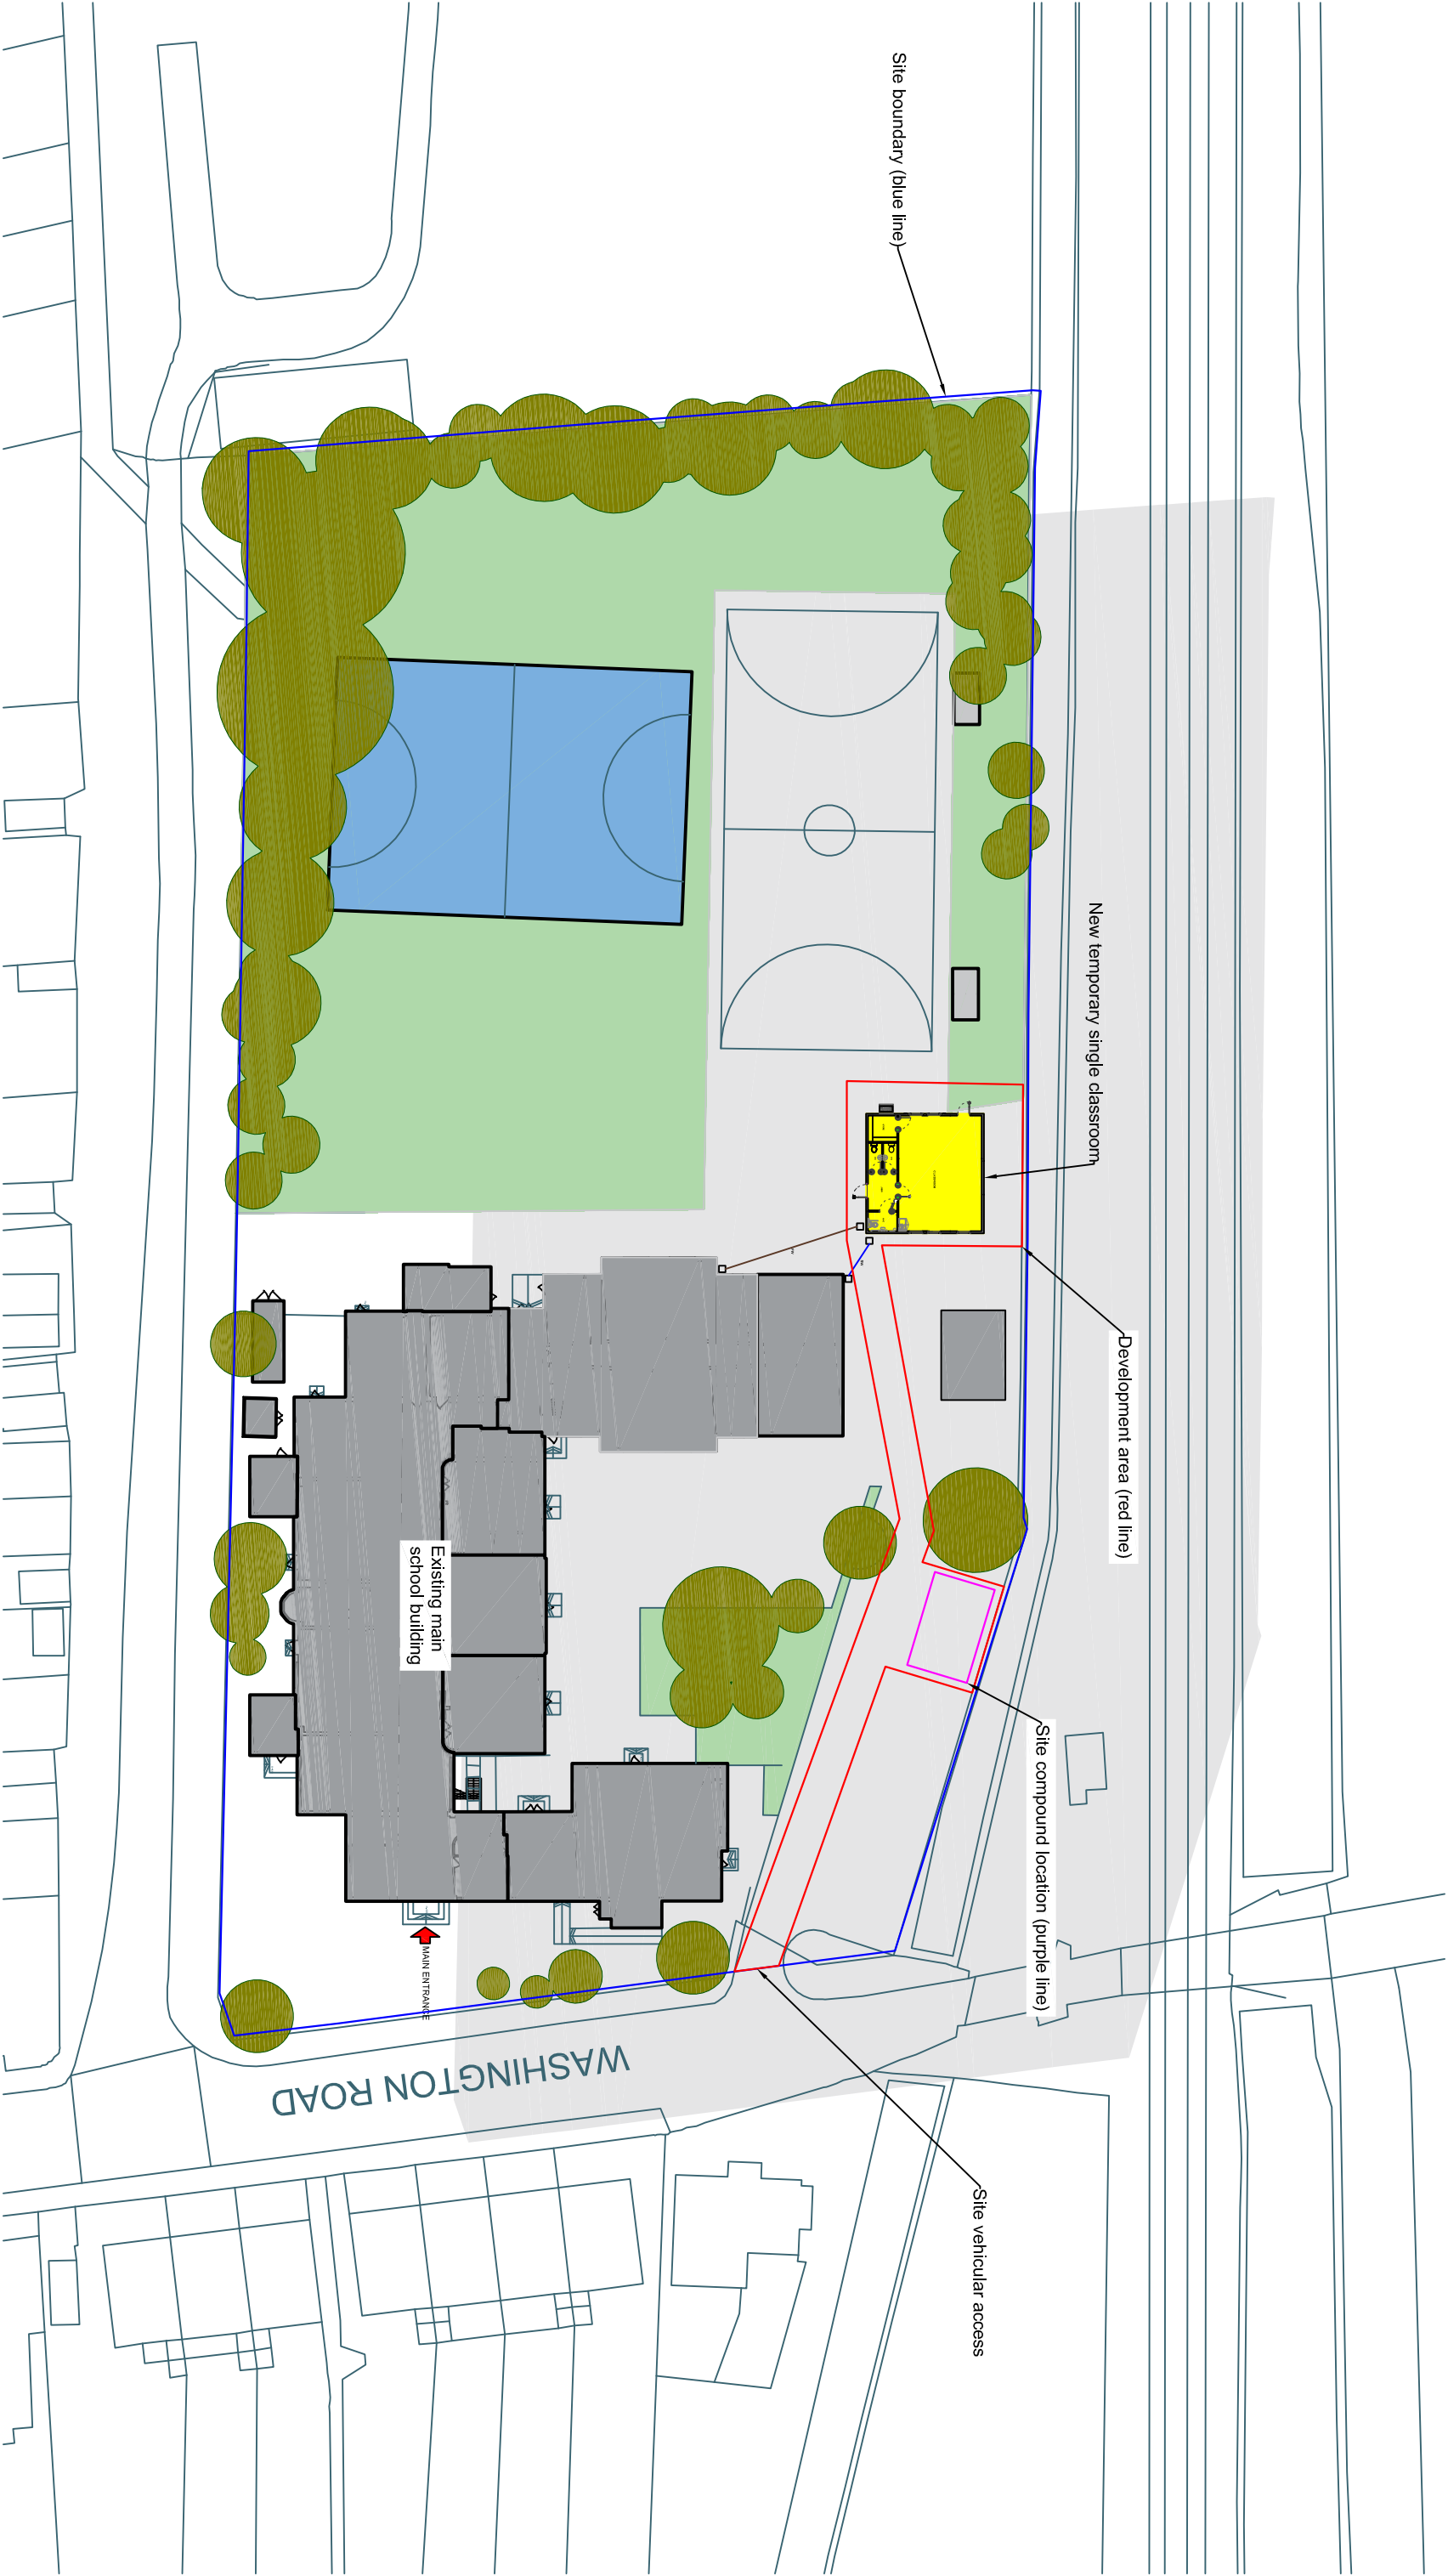

Notes

- 1 This drawing is © copyright Hampshire County Council 2012. No unauthorised reproduction permitted. All rights reserved.
- 2 No dimensions are to be scaled from this drawing
- 3 © Crown copyright and database rights 2015 Ordnance Survey 100019180. You are permitted to use this data solely to enable you to respond to, or interact with, the organisation that provided you with the data. You are not permitted to copy, sub-licence, distribute or sell any of this data to third parties in any form.



HCC Property Services,
Three Minsters House,
76 High Street, Winchester SO23 8UL.
tel: (01962) 847801

PLANNING

PROJECT				SHEET CONTENTS	
Glenwood School Emsworth PO10 7NN				Proposed Site Plan	
SCALE	DATE	DRAWN.	CHKD.	DRAWING NO.	REVISION
1:500 @ A3	22/01/21	PH	AW	M7072-102	A

