

51 BATH ROAD, EMSWORTH
EXISTING & PROPOSED

NOTES:


Dimensions to be checked on site before commencing work.
Any discrepancies shall be reported to the architect immediately.

Do not scale from these drawings except for planning purposes.


Use figured dimensions only.

Where applicable this drawing is to be read in conjunction with other consultants' drawings.

All drawings to be read in conjunction with specification and all other drawings including structural engineer and mechanical and electrical drawings / specification


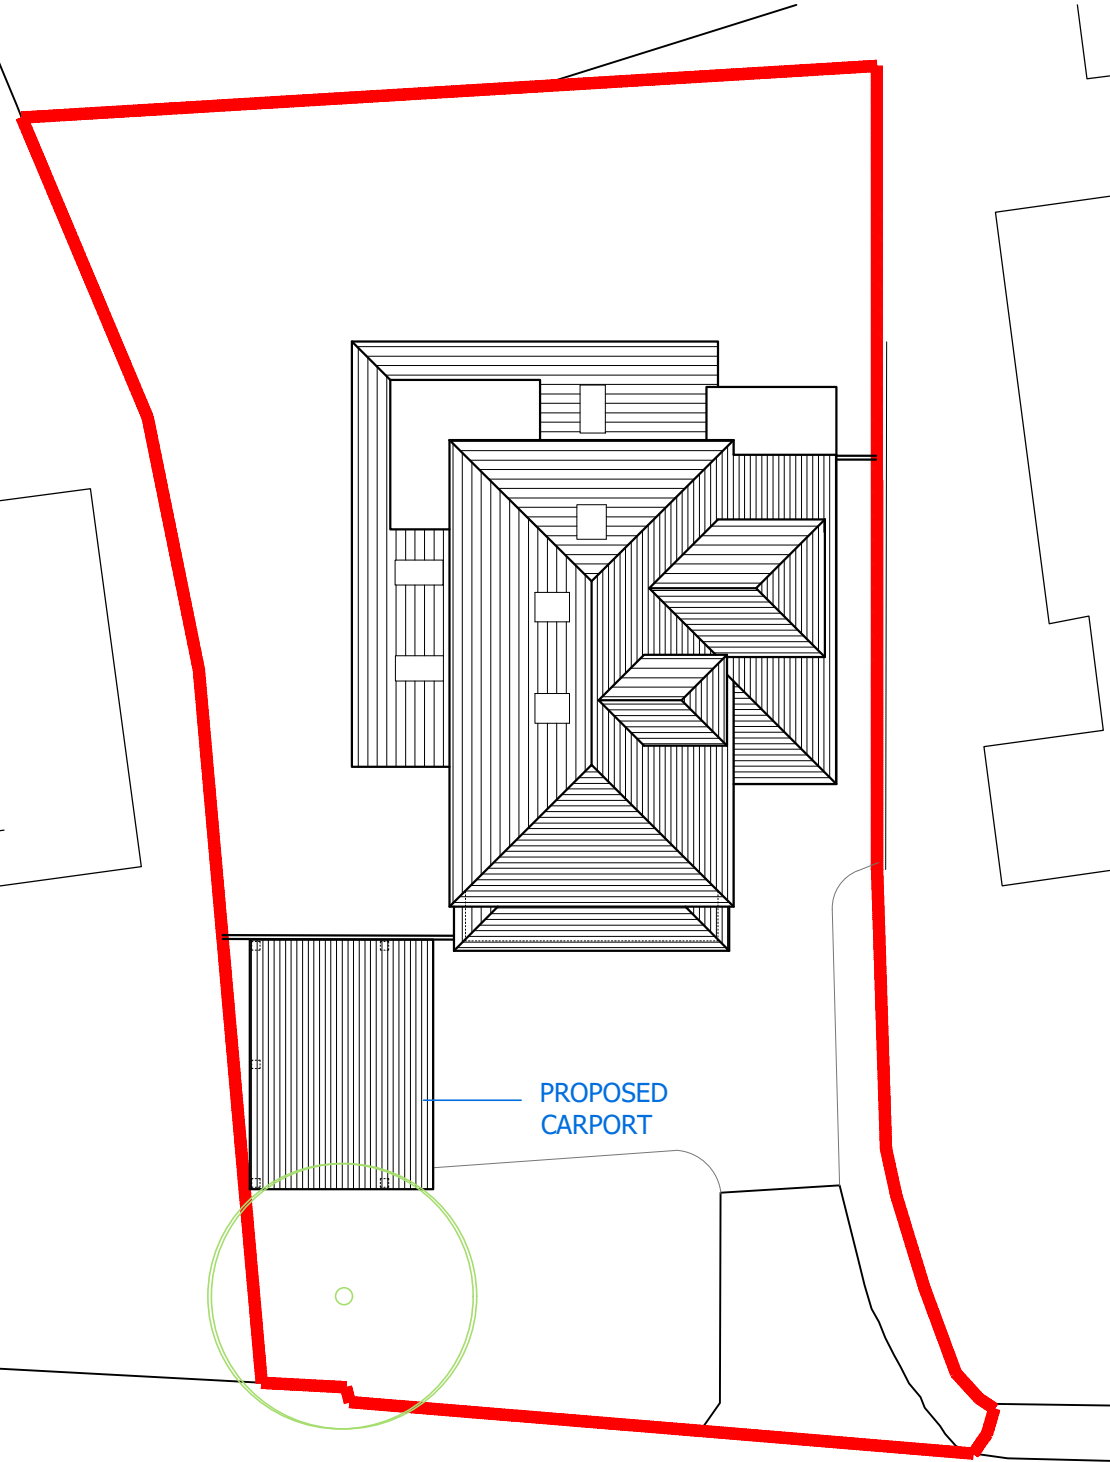


Site plan (proposed)

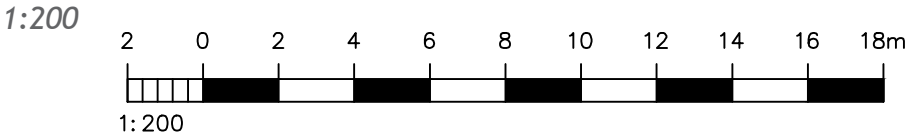


Street elevation (proposed)

1:50

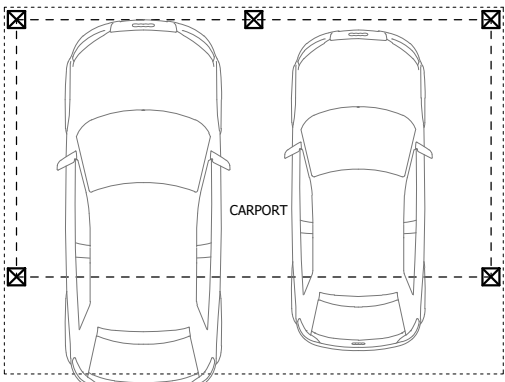 


Proposed Floor Plan

1:100

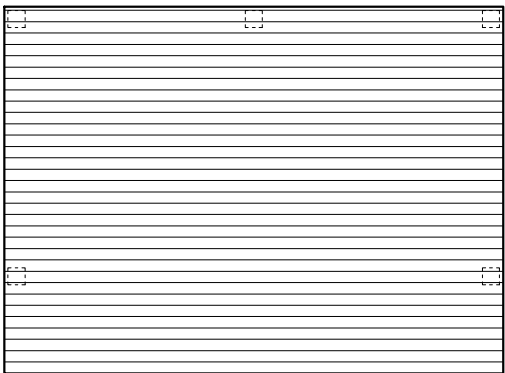


Proposed Roof Plan

1:100

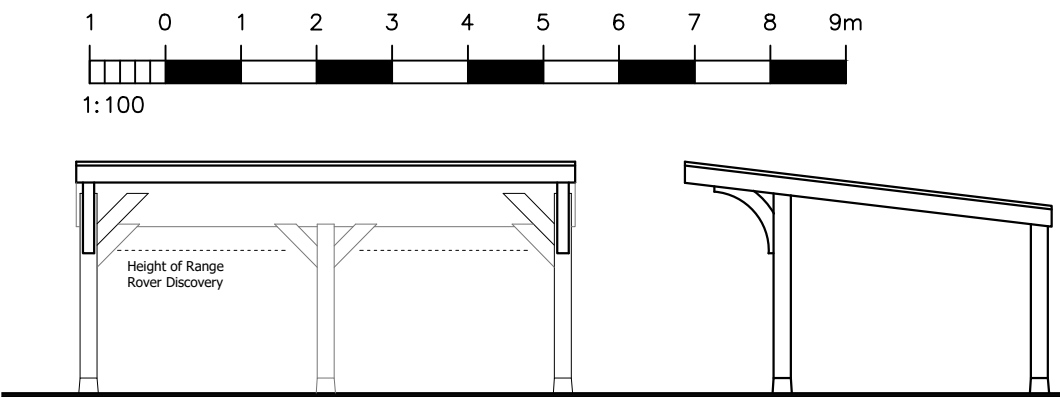


Proposed north elevation

1:100

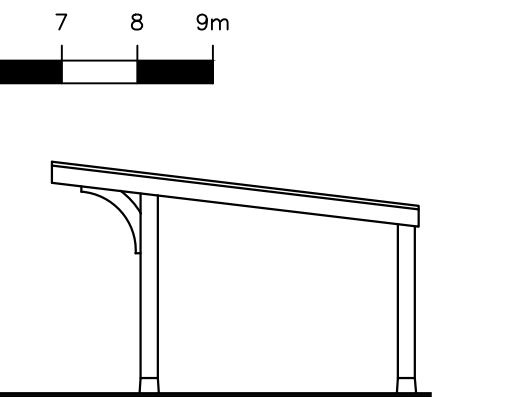


Proposed west elevation

1:100

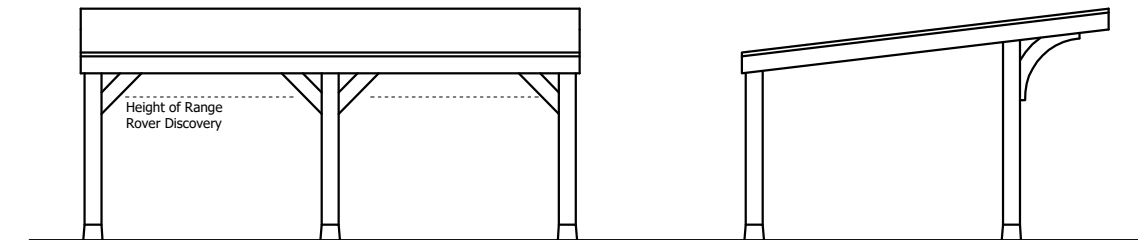


Proposed south elevation

1:100

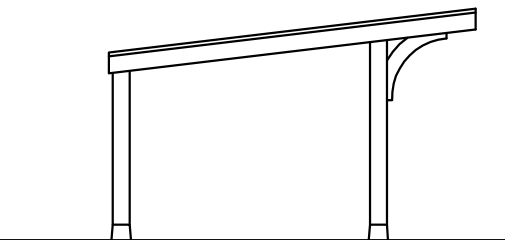

Proposed east elevation



1:100

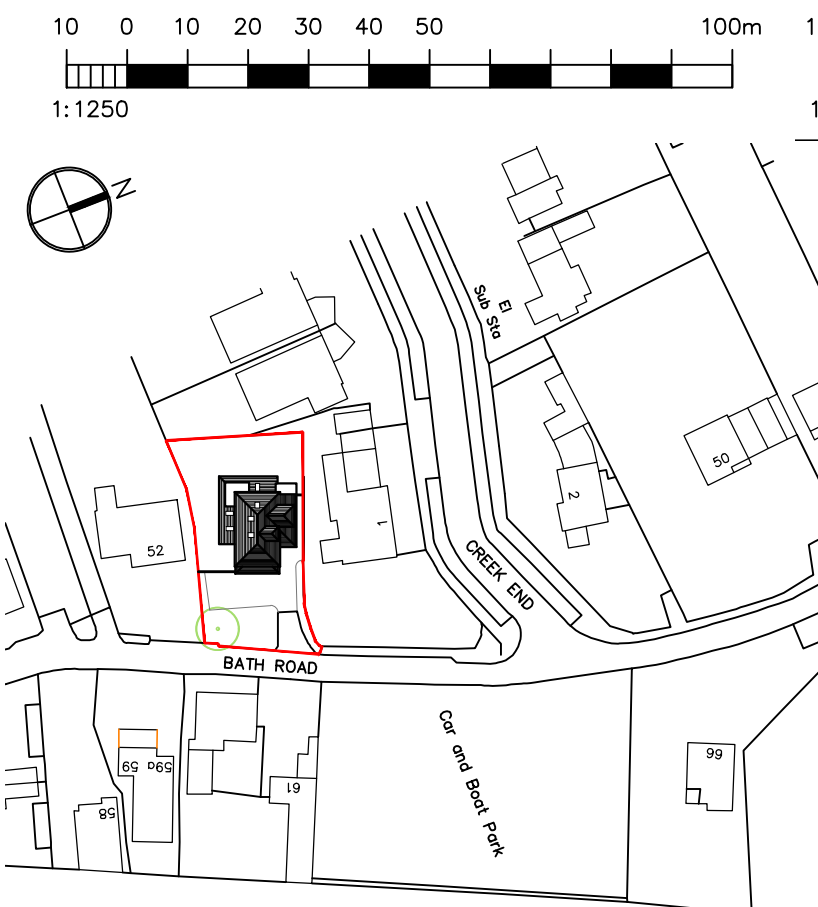

Existing Location Plan

1:1250

Ordnance Survey (c) Crown Copyright 2020. All rights reserved. Licence number 100022432

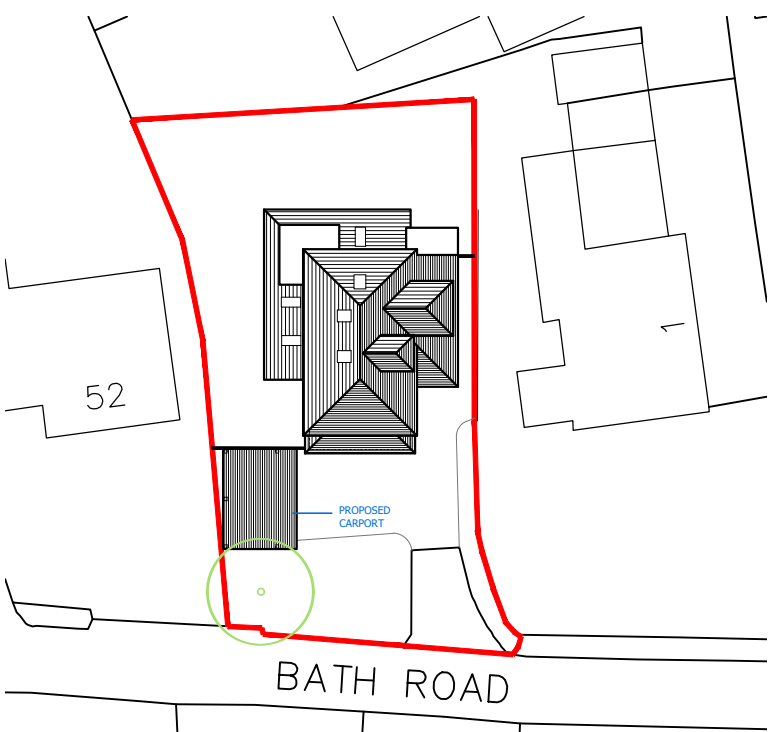 

Proposed Block Plan

1:500

REV	DATE	AMENDMENT	DRAWN

Helyer Davies Architects Ltd
1 The Old Flour Mill,
Emsworth, PO10 7BT
01243 370 715

www.hdarchitects.co.uk mail@hdarchitects.co.uk

PROJECT

51 Bath Road
Emsworth
PO10 7ES

DRAWING	SCALE
Plans & Elevations	1:100 @ A2
Street Elevation	1:50 @ A2
Block Plan	1:500 @ A2
Location Plan	1:1250 @ A2

DATE	DECEMBER 2020	DRAWN	NW
DRAWING NUMBER	20201-01	REVISION	B