



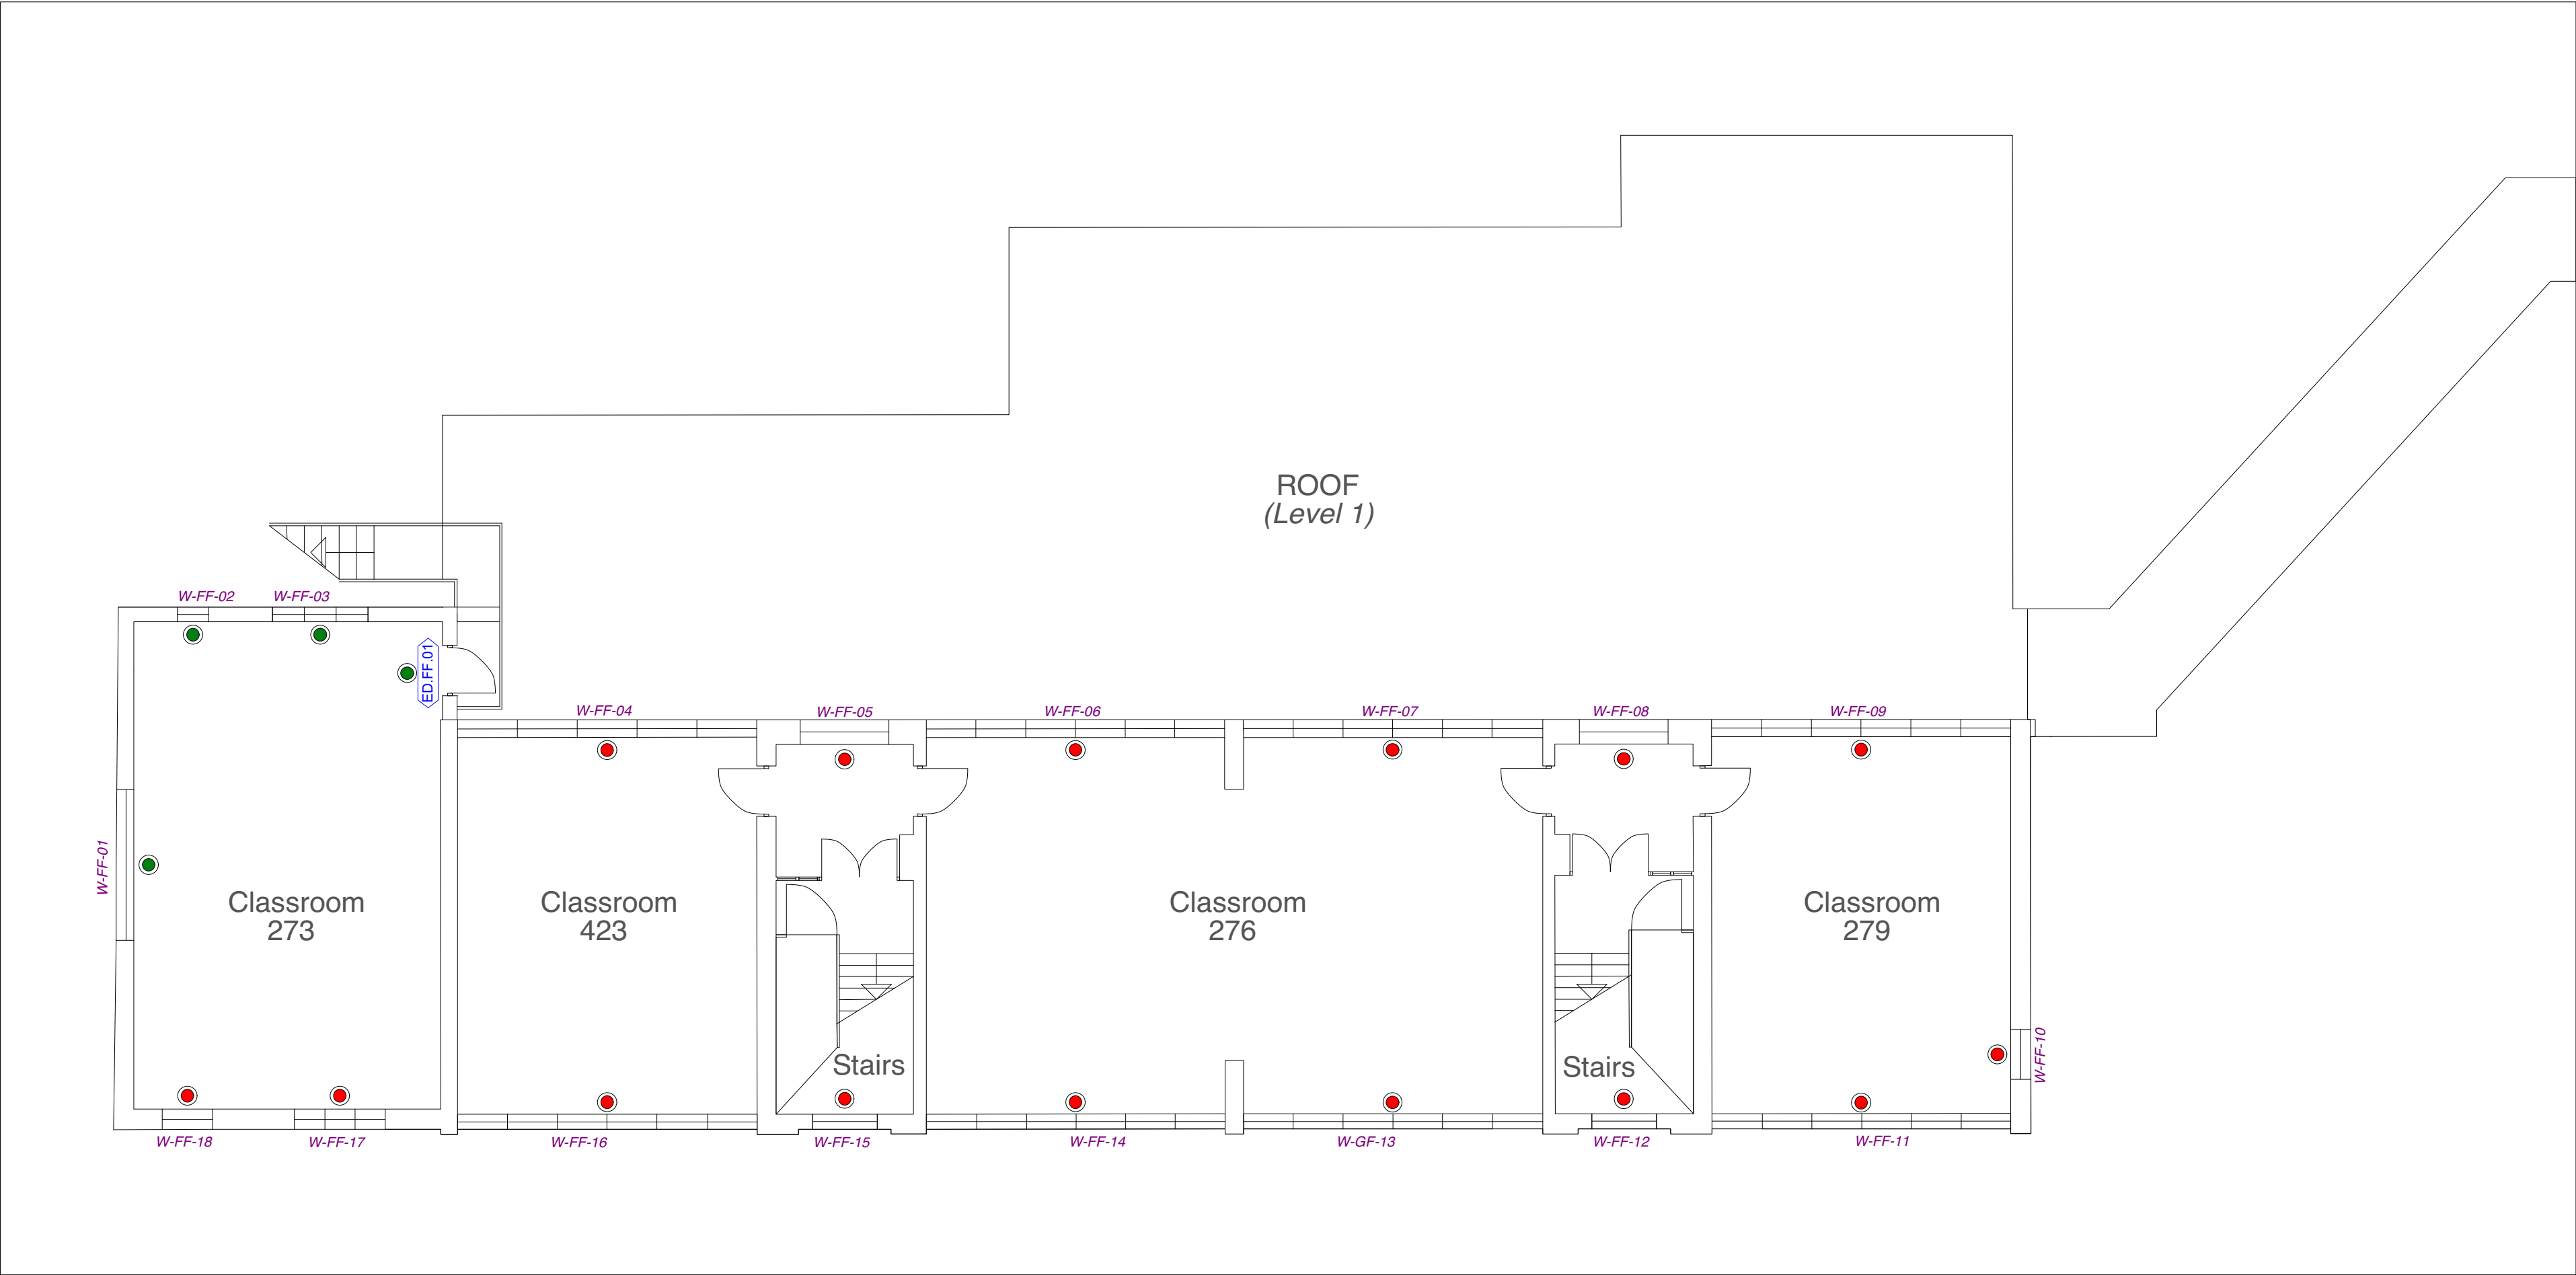

KEY

-  Door/window units to be protected and retained through the works.
-  Door/window units to be replaced with Aluminium double glazed units.
Colour: Blue Grey Internally & Externally - RAL 7031.
Colour: Door leafs to be Gentian Blue RAL 5010
Colour: Door frames to be Telegray RAL - 7047.
-  Window units to be replaced with Aluminium double glazed units.
Colour: Slate Grey Internally & Externally - RAL 7015 to match adjacent.
-  Door to be infilled with blockwork and rendered to match existing.

PROPOSED FIRST FLOOR PLAN

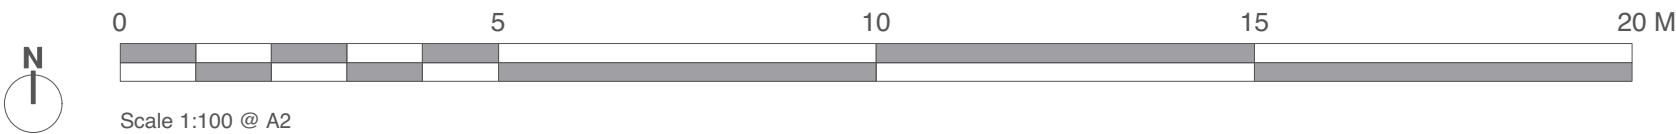

Chartered Architects
Chartered Building Surveyors
Interior Designers
CDM Services

3 GP Centre, Yeoman Road,
Ringwood, Hampshire, BH24 3FF

+44 (0)1425 472 833
www.kendallkingscott.co.uk

Project
Window Replacement of B Block
(Saint Thomas More Block)
Client
Oaklands Catholic School

Scale Paper Size Filename
1:100 A2 180768.vwx
© Copyright

P1 30/09/20 AP DM Planning Issue 1.
Rev Date By Ap Note

Drawing Title
Proposed First Floor Plan

Project Number	Drawing Number	Revision	
180768	2001	P1	
Date	Drawn	Checked	Status
30/09/20	AP	DM	PLANNING

Check all dimensions and levels on site

Only to be used on the site for which designed. The electronic transmission of designs/information contained in this drawing is carried out entirely at the User's risk and Kendall Kingscott Ltd. will have no liability for any errors or inaccuracies arising therefrom. The production of amended or updated information from the said designs/information by the User is entirely the responsibility of the User and Kendall Kingscott Ltd. shall have no responsibility in respect thereof whatsoever.