


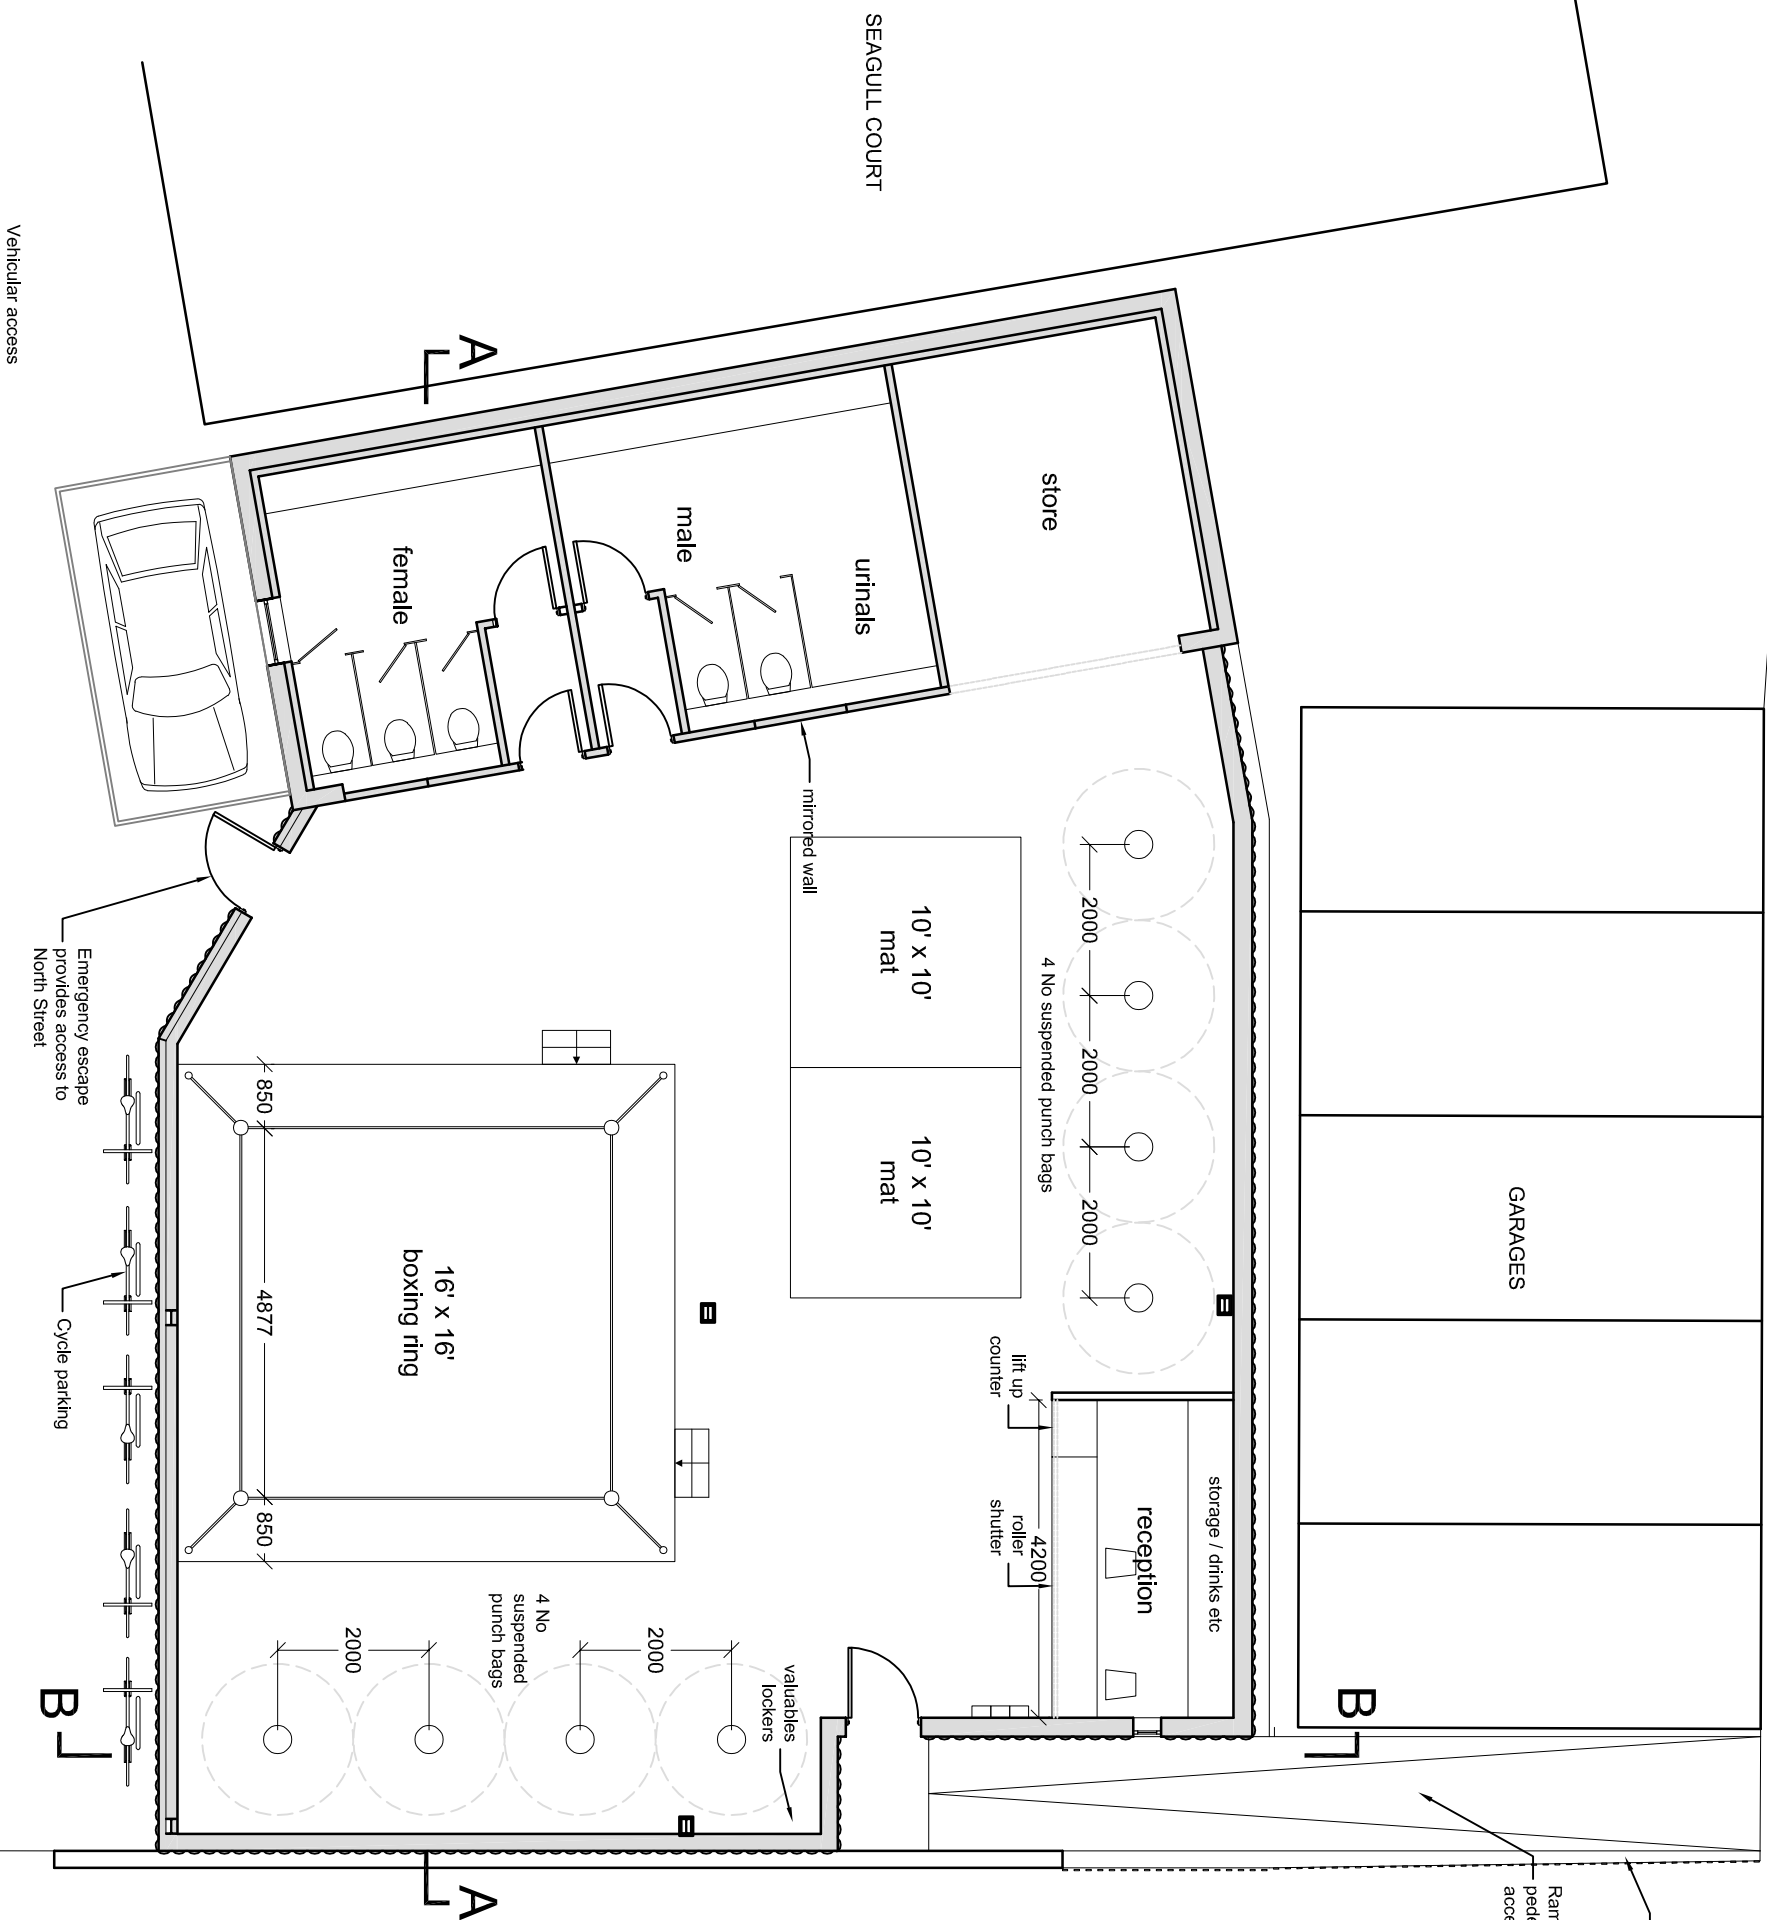

— Security fence 2430mm high

Ramped
pedestrian
access

2 SEAGULL LANE

ISSUE: PLANNING

P2	Vehicle and bike parking shown	30.09.20
----	--------------------------------	----------

P2	Vehicular and bike parking shown
----	----------------------------------



JIM GARLAND ARCHITECTS LTD
ONE DOLPHIN QUAY
EMSWORTH PO10 7BU
01243 370502
01243 378127
email: info@garland.org.uk

email: info@garland.org.uk

Richard Oxley

Seagull Lane Boxing Club, Emsworth

Drawing Title
Ground floor plan - proposed

Scale	Date	Drawn	Checked
1:100	02/08/20	JAG	-

Drawing Number	Revision	Sheet Size
2002/1100	P2	A3