



Seafront Elevation (South)

Materials Key:

	1. Timber – Siberian Larch boarding with factory applied pre-aged finish (grey)
	2. Black Facing Brick - Butterley Brick, Carbon Black Rustic brick
	3. White render = K Rend Silicone Scraped Texture render, colour White
	4. Grey render = K Rend Silicone Scraped Texture render, colour Pewter Grey
	5. Windows – PPC aluminium double glazed – colour RAL 7021 smooth matt
	6. Zinc - Colour: Dark grey

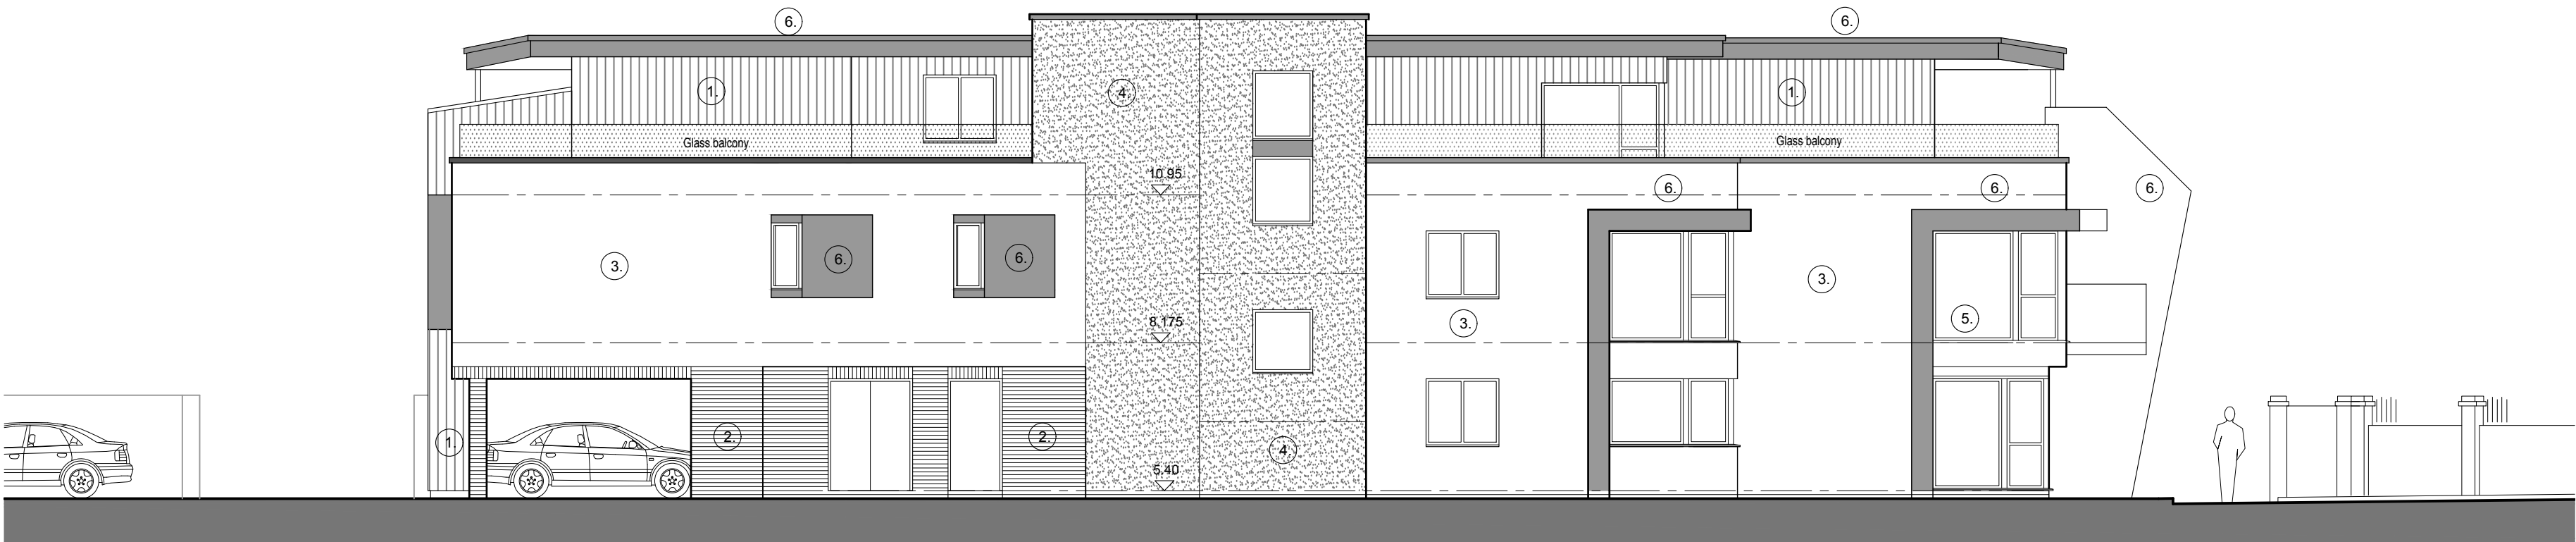

Side Elevation (West)

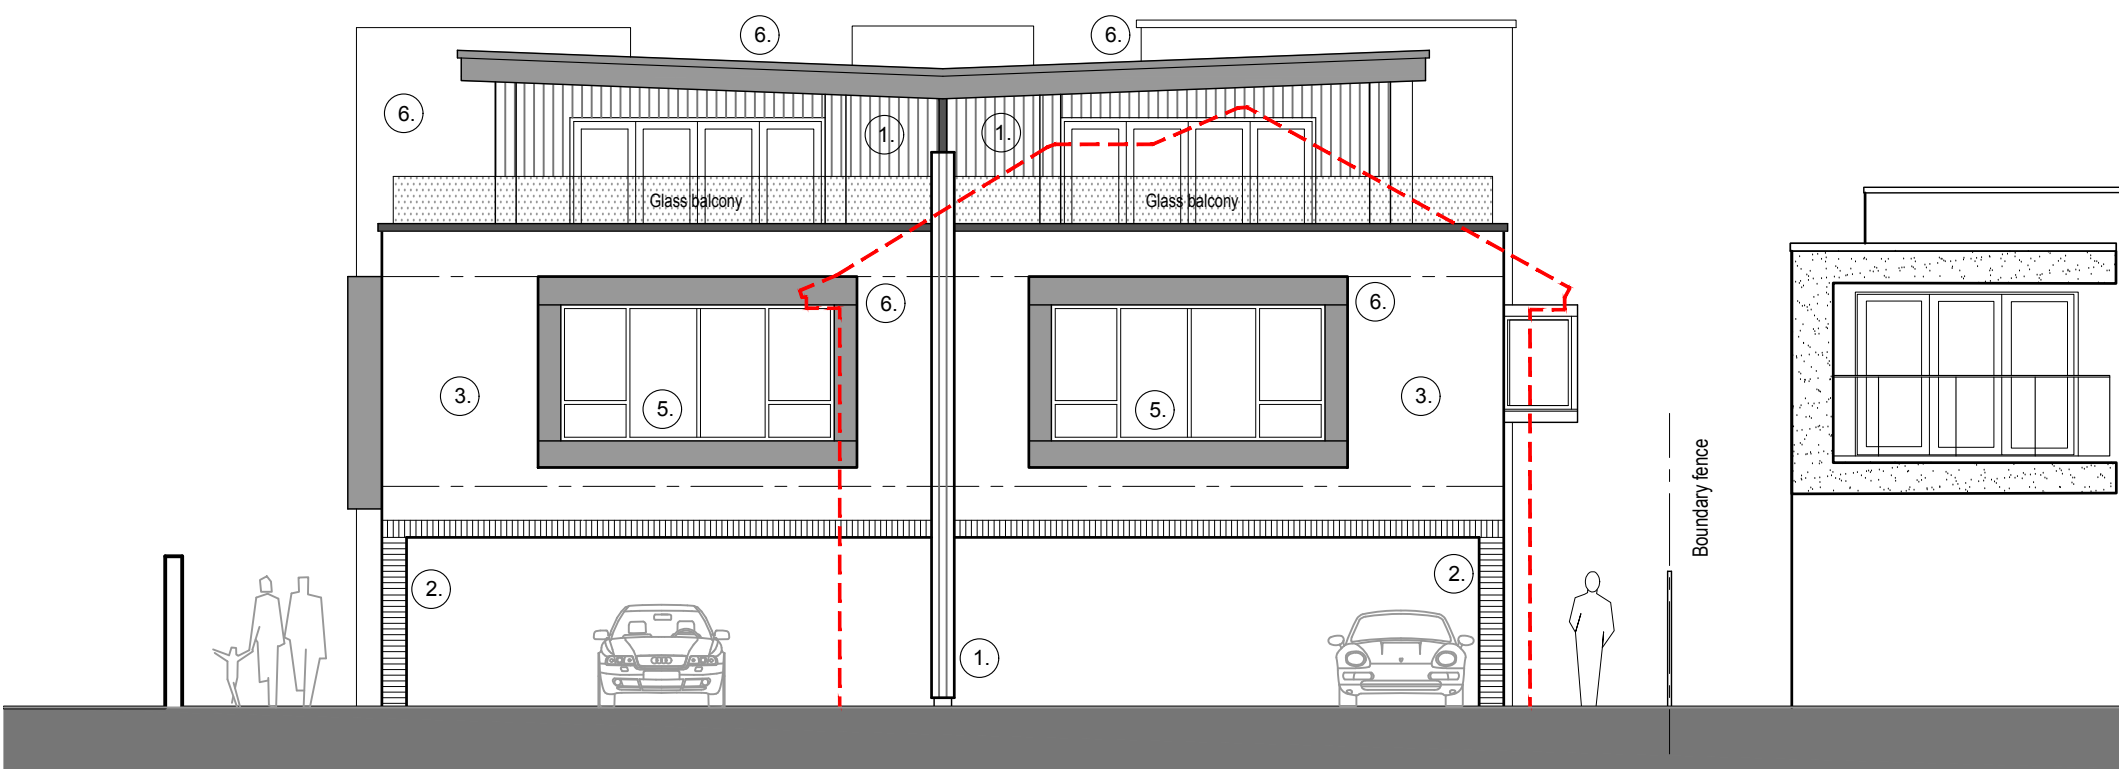

Rear Elevation (North)



Alexandra Avenue Elevation (East)



Rev A	Materials key added.	07.01.21	SF	AJS
Rev	Description	Date	By	App'd

Stoddart Architecture
108, Huddersfield Road, Huddersfield,
West Yorkshire, HD6 3RH
T: 01484 841220
E: enquiries@stoddart-architecture.co.uk
www.stoddart-architecture.co.uk

RIBA
Chartered Practice

Client: Mr. & Mrs Smith

Project: Seafront Hayling Island
Hampshire PO11 9HT

Drawing Title: Proposed Elevations

Project No:	Dwg No:	Rev:	Scale @ A1:	Date:	By:
2020.020	PL06	A	1:100	03/12/20	SF

Issue Status: **PLANNING**

This drawing should be read in conjunction with all related drawings. Do not scale from this drawing. All dimensions shown must be checked and verified on site before commencing any work or producing shop drawings. Stoddart Architecture Ltd should be notified immediately of any discrepancy on the drawing. This drawing together with the design is copyright and remains the property of Stoddart Architecture Ltd.